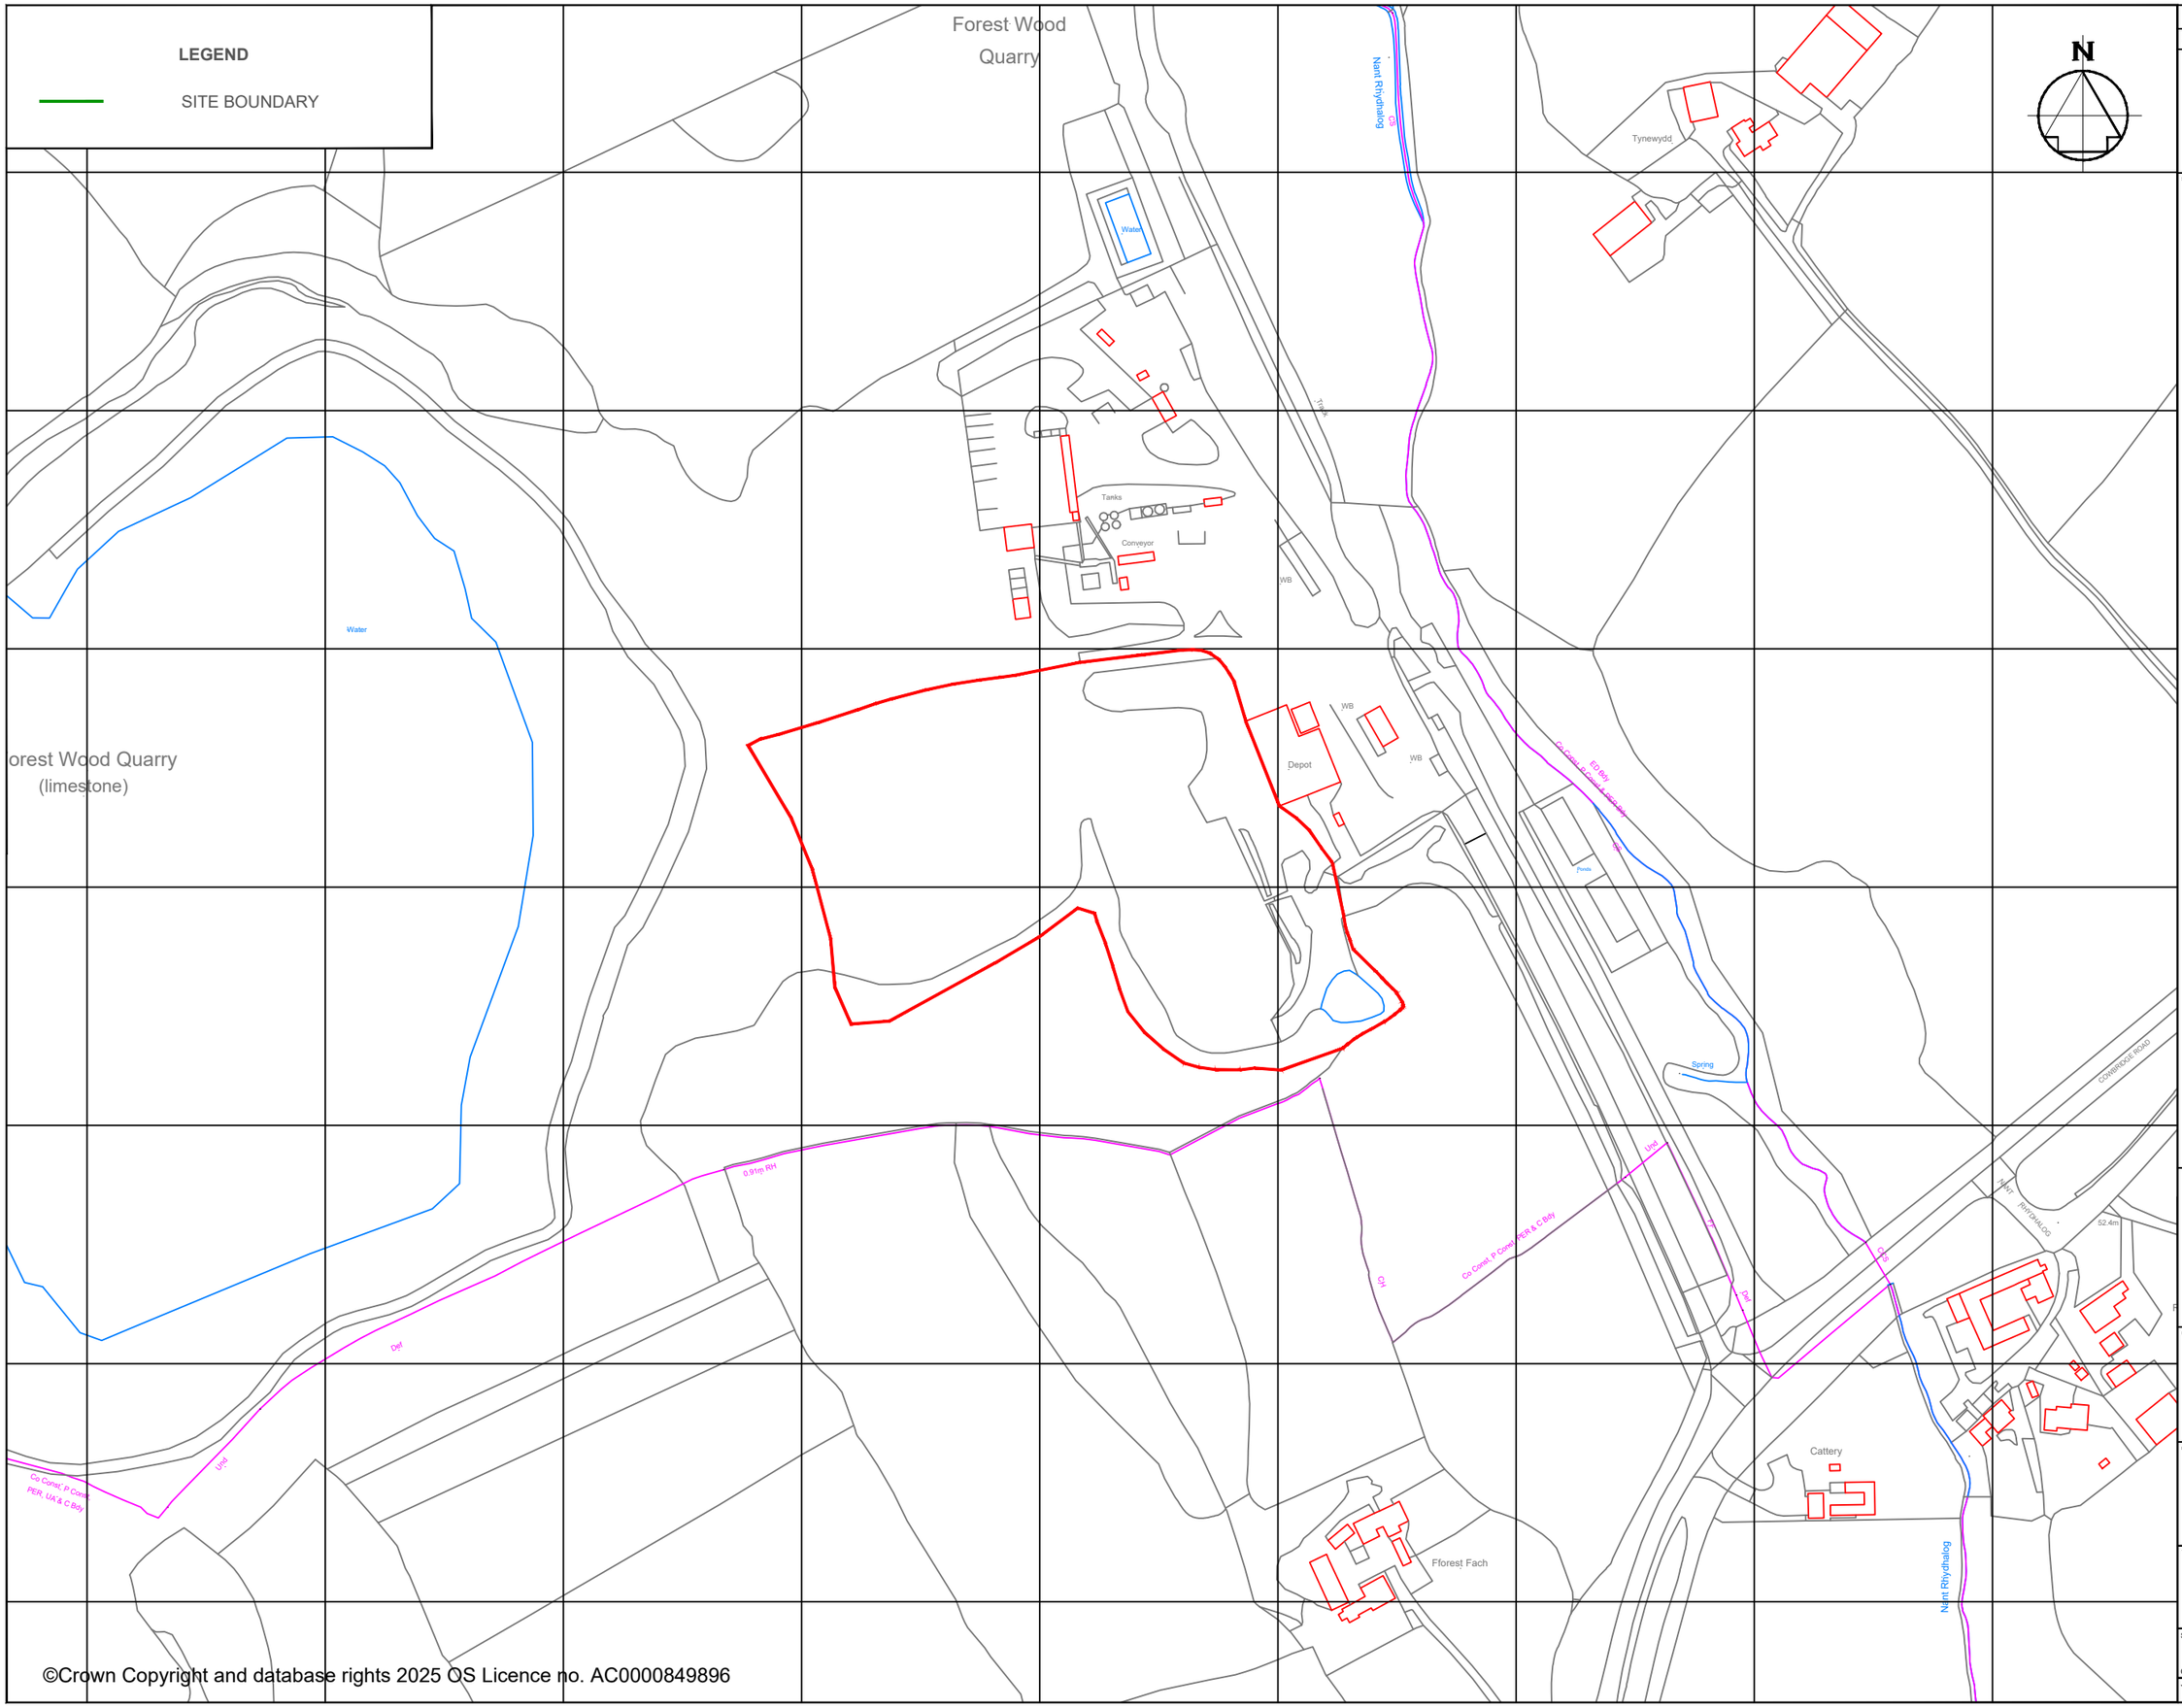

©Crown Copyright and database rights 2025 OS Licence no. AC0000849896

AMENDMENTS

Rev Ref	DETAILS	Date	Made By	Chk'd By

Note

DO NOT USE FOR CONSTRUCTION

TEPL

TECHNIA ENVIRONMENT AND PLANNING LIMITED
UNIT 1 FOXES LANE, OAKDALE BUSINESS PARK
BLACKWOOD, NP12 4AB
TEL: 02921 900400
EMAIL: PLANNING@TEPL.EU

Location

RYAN JONES GROUP LIMITED
FOREST WOOD QUARRY
TALYGARN, PONTYCLUN
RHONDDA CYNON TAFF
CF72 9XD

Project

STANDARD RULES ENVIRONMENTAL PERMIT - INERT WASTE TRANSFER STATION WITH TREATMENT

Title

SITE PLAN

Scale	Drawn	Checked	Approved
1:2,500	SCW	SCW	RJ
Original drawing A3	Date 10/12/25	Date 10/12/25	Date 10/12/25
Job No. 11172	Drg No. 11172 - 000 - A		Rev.