Scanned for DQ Project 2005

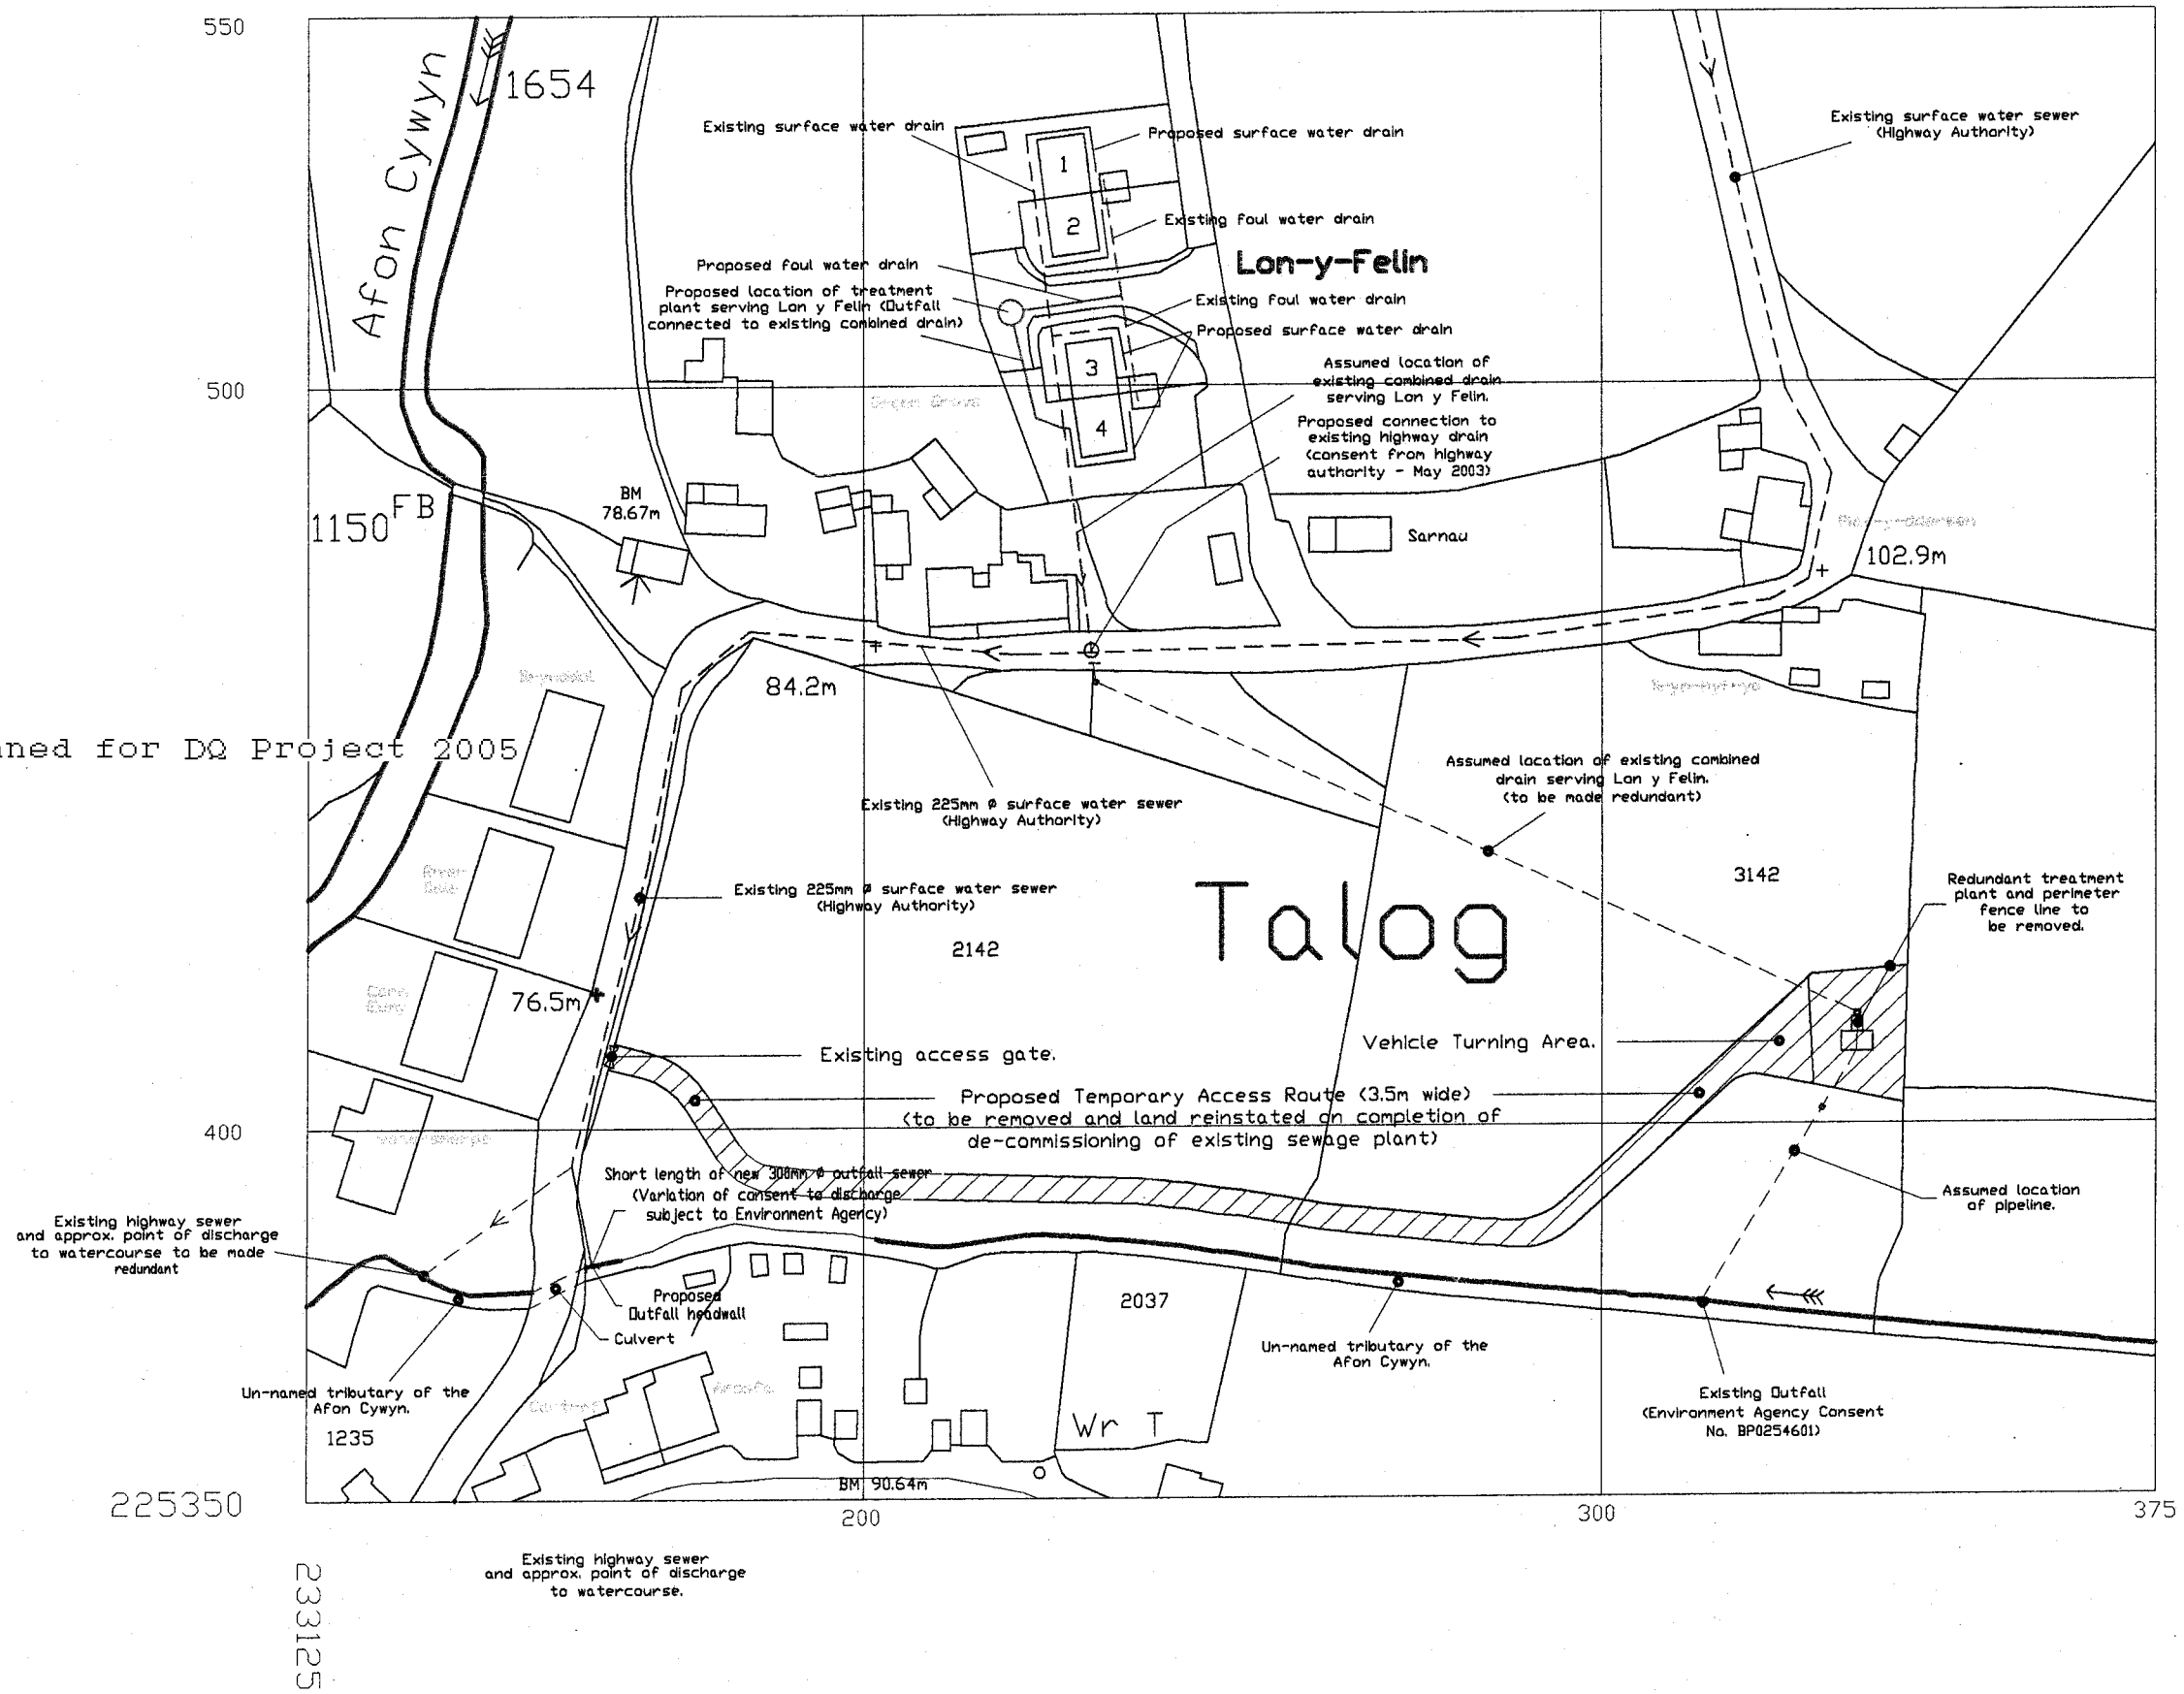

Rev.	Date	REVISION DESCRIPTION	Rev. By	Checked	Date Ch'd

NOTES

CAD INFORMATION RELATING TO THIS DRAWING
FILENAME :- C:\Acitwin\Dwg\Talog\Talog(Planning2P).dwg.
PLOT DATE :- 4.06.03
EXTERNAL REFERENCES :-

Gwasanaethau Ymgynghorol
Consultancy Services

CLIENT
SOCIAL CARE AND HOUSING DEPARTMENT
3 Spilman Street,
Carmarthen.

ENGINEER
P.Lumley, B.Sc., C.Eng., M.I.C.E.
Gwasanaethau Ymgynghorol Adran Gwasanaethau Technegol, Parc Myrddin, Waun Dew, Caerfyrddin, SY Caerfyrddin SA31 1HQ
Consultancy Services Technical Services Department Parc Myrddin, Richmond Terrace, Carmarthen, Carmarthenshire SA31 1HQ

PROJECT
SEWERAGE TREATMENT
AT
LON Y FELIN HOUSING ESTATE, TALOG.

TITLE
PROPOSED DRAINAGE LAYOUT

Issue By	Date	Checked	Date	Authorised	Date
K. P.	JUNE, 2003.	K. P.	JUNE, 2003.	A. B.	JUNE, 2003.

SCALE 1:1000
Project No. 7622
Drawing No. 02(P).
Revision