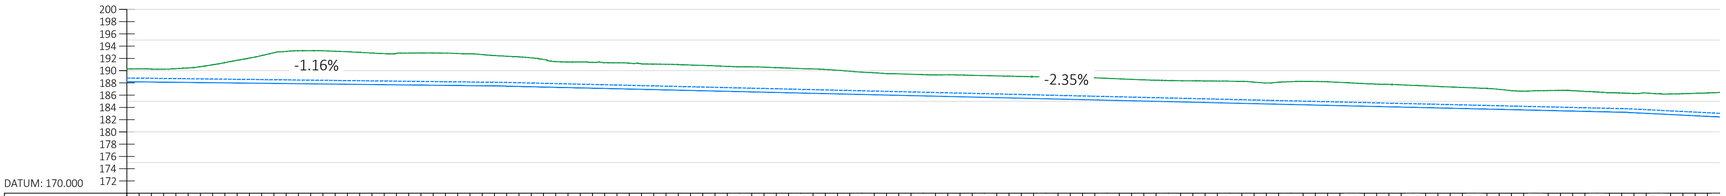

CHAINAGE	EXISTING LEVELS	PROPOSED LEVELS
00.00	190.256	188.200
00.000	190.256	188.177
04.00	190.284	188.117
06.00	190.250	188.130
08.00	190.324	188.107
10.00	190.443	188.084
12.00	190.652	188.060
14.00	190.963	188.037
16.00	191.316	188.014
18.00	191.693	187.991
20.00	192.048	187.967
22.00	192.465	187.944
24.00	192.926	187.921
26.00	193.142	187.898
28.00	193.244	187.874
30.00	193.251	187.851
32.00	193.243	187.828
34.00	193.156	187.804
36.00	193.079	187.781
38.00	192.991	187.758
40.00	192.879	187.735
42.00	192.775	187.711
44.00	192.808	187.688
46.00	192.867	187.665
48.00	192.881	187.642
50.00	192.890	187.618
52.00	192.865	187.595
54.00	192.807	187.572
56.00	192.752	187.549
58.00	192.622	187.525
60.00	192.470	187.502
62.00	192.358	187.477
64.00	192.247	187.430
66.00	192.039	187.384
68.00	191.836	187.337
70.00	191.472	187.290
72.00	191.410	187.243
74.00	191.416	187.196
76.00	191.343	187.149
78.00	191.302	187.102
80.00	191.278	187.055
82.00	191.214	187.008
84.00	191.148	186.961
86.00	191.061	186.914
88.00	191.047	186.867
90.00	190.997	186.820
92.00	190.921	186.773
94.00	190.862	186.726
96.00	190.784	186.679
98.00	190.679	186.632
100.00	190.643	186.586
102.00	190.619	186.539
104.00	190.577	186.492
106.00	190.493	186.445
108.00	190.418	186.398
110.00	190.340	186.351
112.00	190.283	186.304
114.00	190.195	186.257
116.00	190.066	186.210
118.00	189.905	186.163
120.00	189.754	186.116
122.00	189.652	186.069
124.00	189.502	186.022
126.00	189.481	185.975
128.00	189.414	185.928
130.00	189.347	185.881
132.00	189.293	185.834
134.00	189.333	185.787
136.00	189.292	185.741
138.00	189.241	185.694
140.00	189.194	185.647
142.00	189.148	185.600
144.00	189.099	185.553
146.00	189.051	185.506
148.00	189.014	185.459
150.00	188.995	185.412
152.00	188.966	185.365
154.00	188.935	185.318
156.00	188.896	185.271
158.00	188.831	185.224
160.00	188.753	185.177
162.00	188.667	185.130
164.00	188.583	185.083
166.00	188.502	185.036
168.00	188.439	184.989
170.00	188.394	184.943
172.00	188.353	184.896
174.00	188.348	184.849
176.00	188.326	184.802
178.00	188.305	184.755
180.00	188.281	184.708
182.00	188.250	184.661
184.00	188.128	184.614
186.00	188.000	184.567
188.00	188.133	184.520
190.00	188.204	184.473
192.00	188.252	184.426
194.00	188.279	184.379
196.00	188.337	184.332
198.00	188.093	184.285
200.00	188.000	184.238
202.00	187.890	184.191
204.00	187.807	184.145
206.00	187.756	184.098
208.00	187.686	184.051
210.00	187.597	184.004
212.00	187.510	183.957
214.00	187.422	183.910
216.00	187.337	183.863
218.00	187.259	183.816
220.00	187.181	183.769
222.00	187.097	183.722
224.00	186.947	183.675
226.00	186.792	183.628
228.00	186.649	183.581
230.00	186.732	183.534
232.00	186.757	183.487
234.00	186.777	183.440
236.00	186.736	183.393
238.00	186.620	183.347
240.00	186.515	183.300
242.00	186.455	183.253
244.00	186.355	183.206
246.00	186.276	183.135
248.00	186.356	183.035
250.00	186.234	182.935
252.00	186.200	182.835
254.00	186.240	182.735
256.00	186.300	182.636
258.00	186.341	182.536
260.00	186.439	182.436

Cyldach Vale - Pipe Long Section CH 0.000 - 260.000
SCALE: H 1:500,V 1:500

DO NOT SCALE

KEY

- MAJOR CONTOUR
- MINOR CONTOUR
- EXISTING GROUND
- PIPE INVERT
- PIPE SOFFIT

NOTES:

1. DRAWING TO BE READ IN CONJUNCTION WITH ALL OTHER RELEVANT PROJECT DRAWINGS AND SPECIFICATIONS
2. ALL FIGURED LEVELS ARE IN METRES AND RELATED TO EXISTING SURVEY GRID & DATUM UNLESS NOTED OTHERWISE
3. ALL FIGURED DIMENSIONS ARE IN METRES UNLESS NOTED OTHERWISE, DIMENSION ARE NOT TO BE SCALED.
4. APPROXIMATE MIDDLE OF SITE INFORMATION
   - 4.1. GRID REFERENCE: SS 98712 92639
   - 4.2. X (EASTING) 298712, Y (NORTHING) 192639
   - 4.3. What3Words: signs.tortoises.libraries

REVISIONS

Rev.	Revision Notes	Date	Drawn By	Checked | Approved
P02	TEAM REVIEW	01/05/25	BRM	RB | RB
P01	FIRST ISSUE	18/03/25	BRM	RB | RB

Hydrock now Stantec
Third Floor, Wharton Place
13 Wharton Street
Cardiff
CF10 1GS
t: +44(0)2920 023665
e: cardiff@hydrock.com

CLIENT
RHONDDA CYCNON TAFF COUNCIL

PROJECT
NANT CLYDACH MICRO HYDRO SCHEME

TITLE
PIPE LONG SECTION
SHEET 1

HYDROCK PROJECT NO.	SCALE @ A1
C-37199	1:500

STATUS DESCRIPTION	STATUS
SUITABLE FOR INFORMATION	S2

DRAWING NO.	REVISION
37199-HYD-XX-XX-DR-C-1601	P02

Filename: P:\37000-37999\37199 - RCT Clydach Hydro Concept Study\01_WIP\DR_Drawing\C\37199-HYD-XX-XX-C-1600 Pipe Long Section.dwg