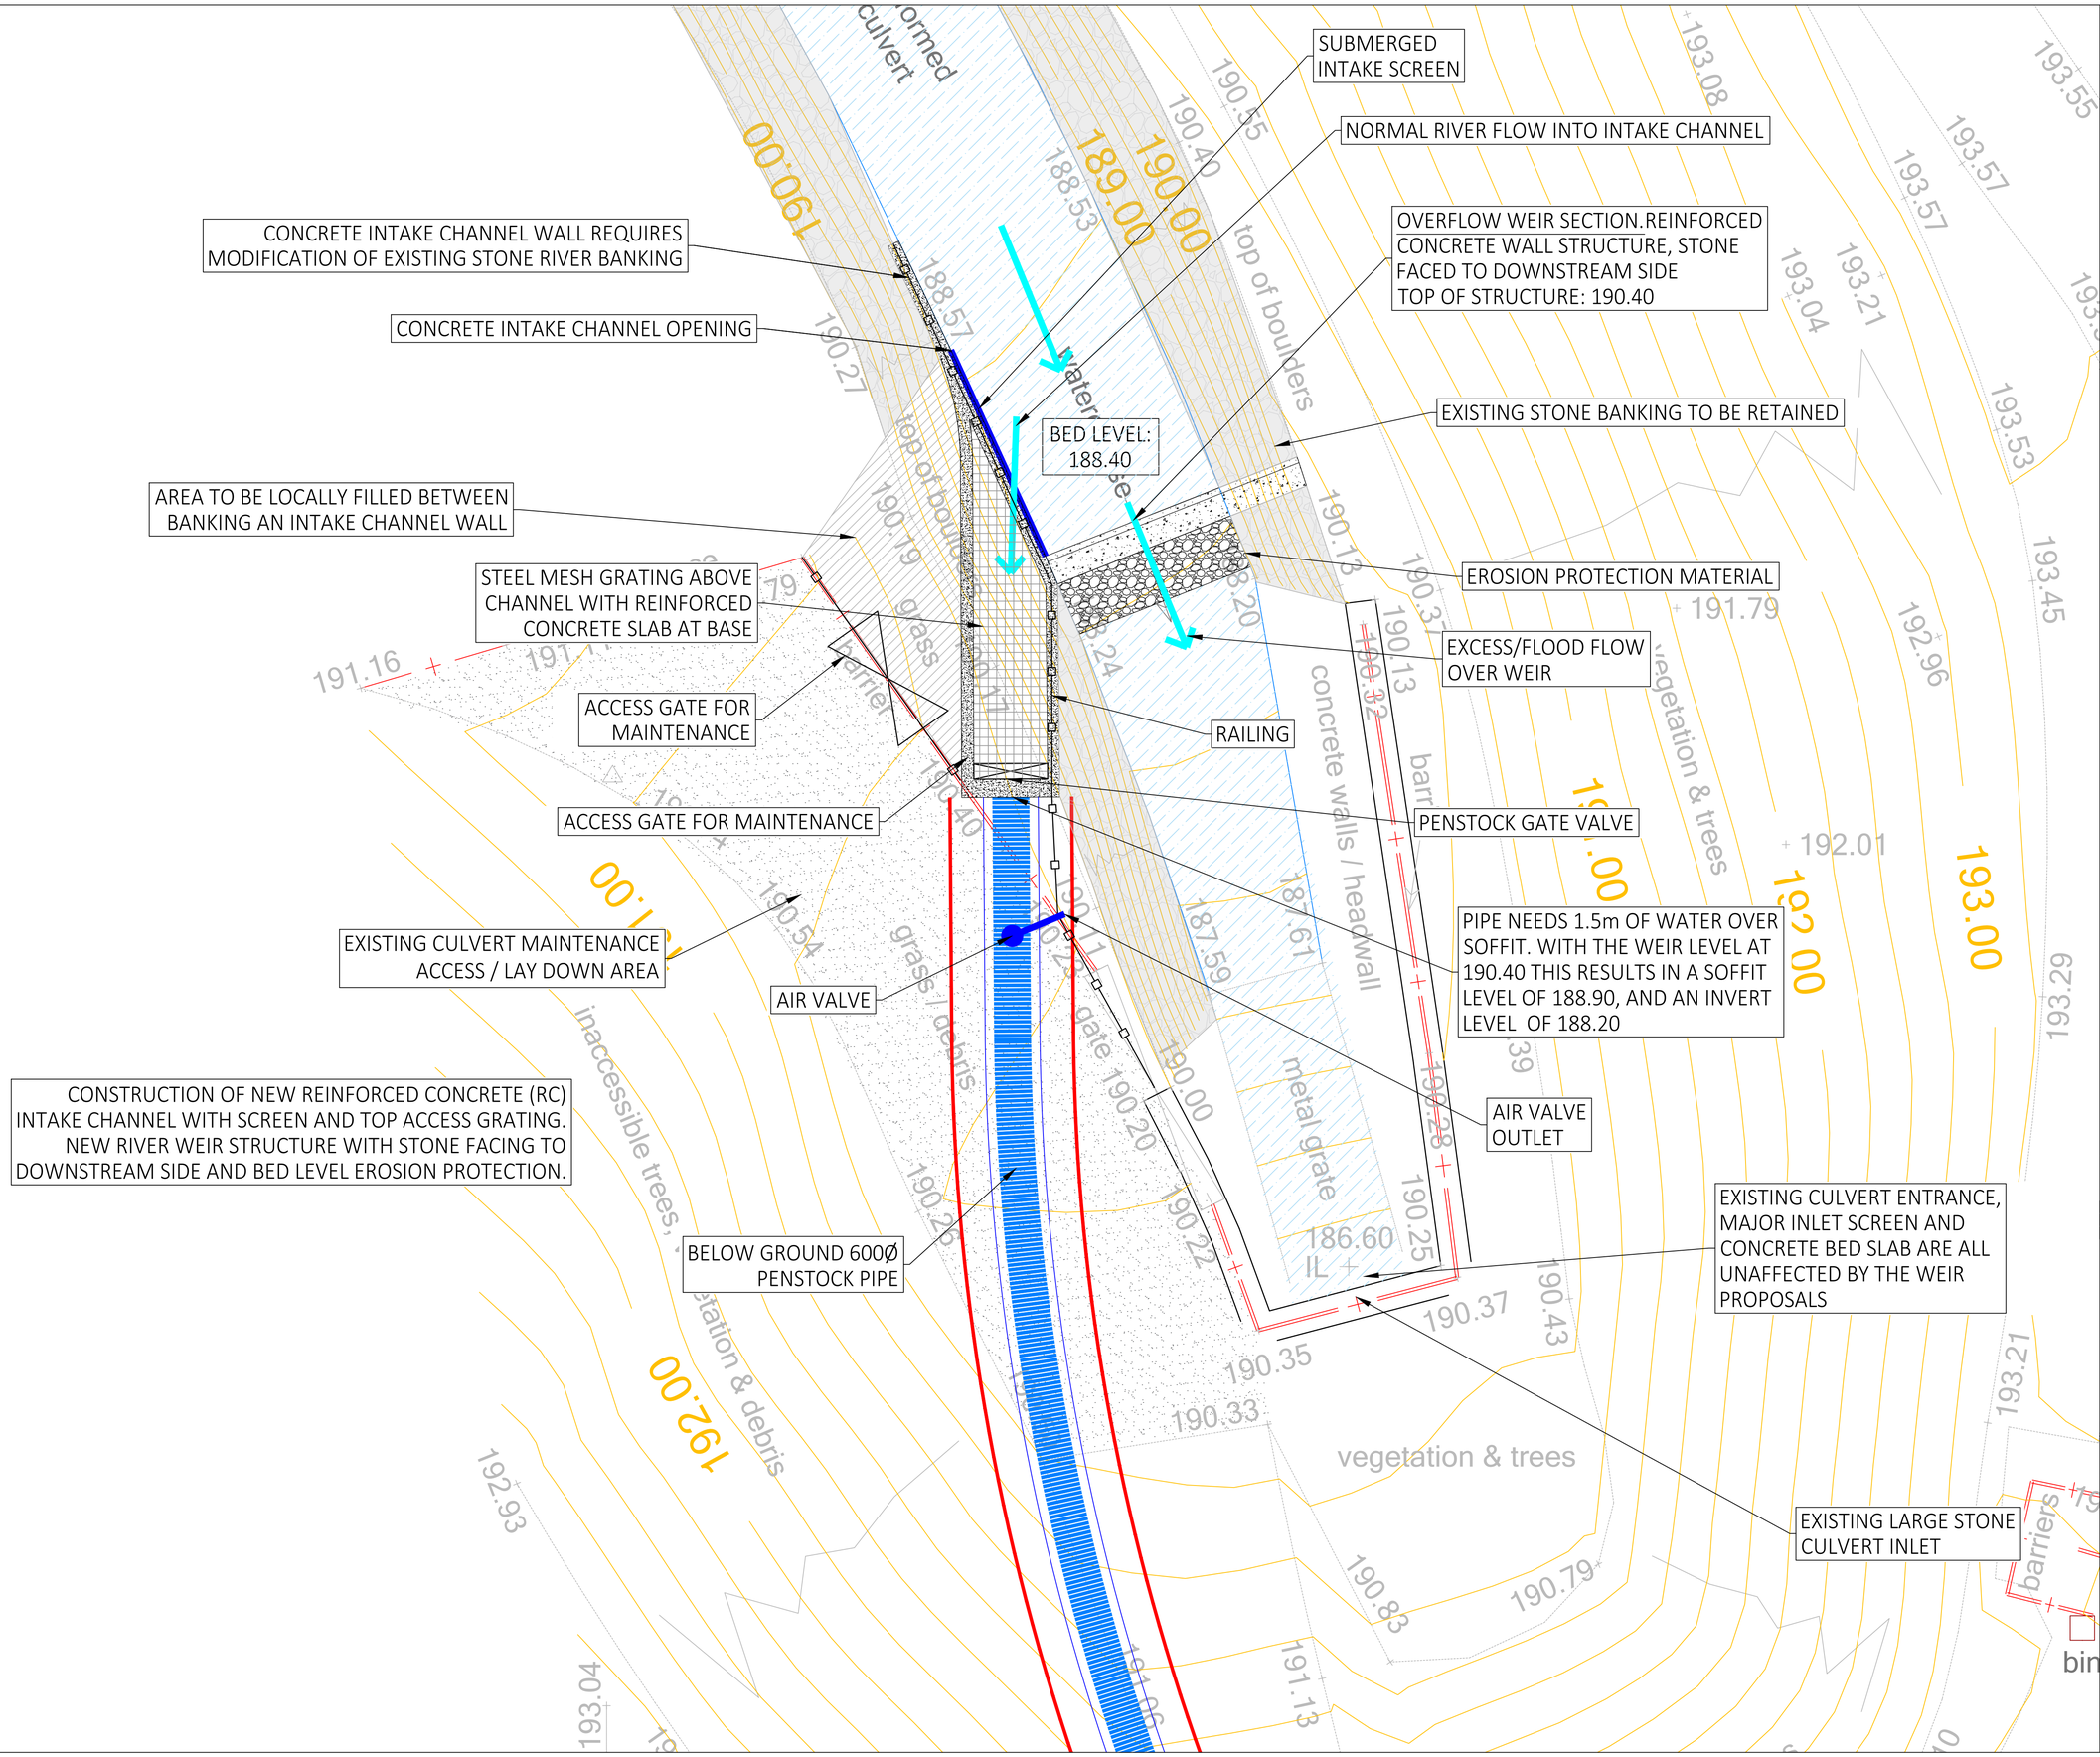

DO NOT SCALE

NOTES:

1. DRAWING TO BE READ IN CONJUNCTION WITH ALL OTHER RELEVANT PROJECT DRAWINGS AND SPECIFICATIONS
2. ALL FIGURED LEVELS ARE IN METRES AND RELATED TO EXISTING SURVEY GRID & DATUM UNLESS NOTED OTHERWISE
3. ALL FIGURED DIMENSIONS ARE IN METRES UNLESS NOTED OTHERWISE, DIMENSION ARE NOT TO BE SCALED.
4. APPROXIMATE PLACEMENT OF WEIR INFORMATION
   - 4.1. GRID REFERENCE: SS 98333 92799
   - 4.2. X (EASTING) 298333, Y (NORTHING) 192799
   - 4.3. What3Words: verbs.tanked.snooping

REVISIONS

P03	TEAM REVIEW	01/05/25	BRM	RB | RB
P02	UPDATED WEIR LAYOUT	04/04/25	BRM	RB | RB
P01	FIRST ISSUE	26/03/25	BRM	RB | RB
Rev.	Revision Notes	Date	Drawn By	Checked | Approved

Hydrock now Stantec
Third Floor, Wharton Place
13 Wharton Street
Cardiff
CF10 1GS
t: +44(0)2920 023665
e: cardiff@hydrock.com

CLIENT: RHONDDA CYNON TAFF COUNCIL

PROJECT: NANT CLYDACH MICRO HYDRO SCHEME

TITLE: WEIR GENERAL ARRANGMENT

HYDROCK PROJECT NO. C-37199	SCALE @ A1 Custom
STATUS DESCRIPTION SUITABLE FOR INFORMATION	STATUS S2
DRAWING NO. 37199-HYD-XX-XX-DR-C-1010	REVISION P03

Filename: P:\37000-37999\37199 - RCT Clydach Hydro Concept Study\01_WIP\DR Drawing\C\37199-HYD-XX-XX-C-1010 Weir General Arrangement Plan.dwg