DO NOT SCALE

Millimetres 100 10 0

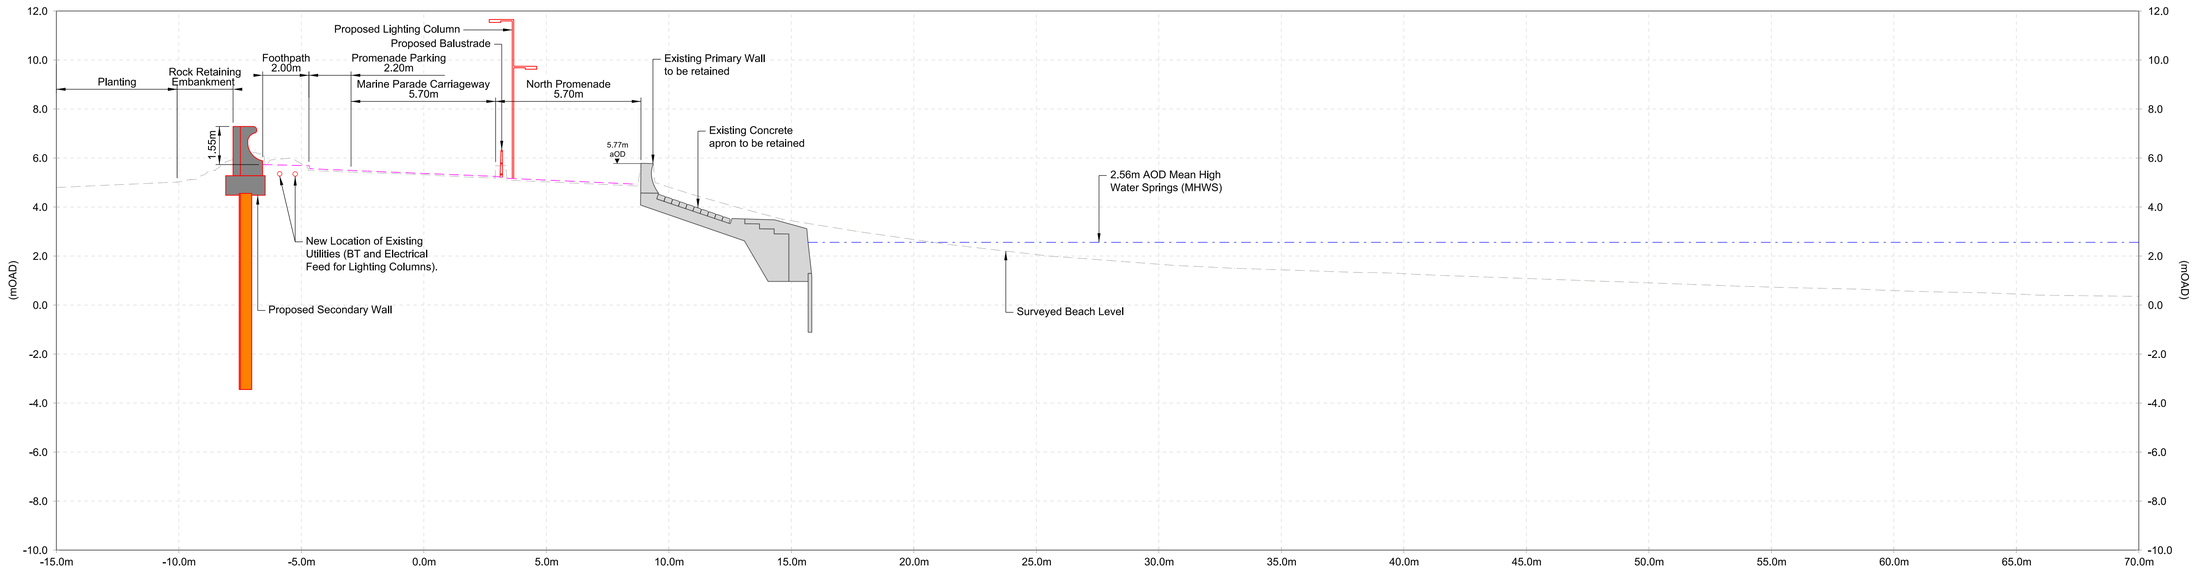

Section I-I

© Crown copyright and database rights 2024 Ordnance Survey AC0000821460.

LEGEND

- PROPOSED STRUCTURES
- PROPOSED SHEET PILES
- PROPOSED CONCRETE INFILL
- EXISTING STRUCTURES
- PROPOSED ROCK ARMOR (2 LAYERS)
- ROCK 1-300kg (500mm THICK)
- PROPOSED SURFACE LEVEL
- EXISTING SURFACE LEVEL
- MEAN HIGH WATER SPRINGS
- NEW LOCATION OF UTILITIES

NOTES

1. ALL DIMENSIONS IN METRES UNLESS NOTED OTHERWISE.
2. ONLY WRITTEN DIMENSIONS SHALL BE USED, DO NOT SCALE.
3. FOR SECTION LOCATIONS REFER TO GENERAL ARRANGEMENTS: BMTH-ARP-HGN-XXXX-DR-Z-000003 TO 000007.

SAFETY, HEALTH AND ENVIRONMENTAL INFORMATION

IN ADDITION TO THE HAZARDS/RISKS NORMALLY ASSOCIATED WITH THE TYPES OF WORK DETAILED ON THIS DRAWING, NOTE THE FOLLOWING SIGNIFICANT RESIDUAL RISKS (REFERENCE SHALL ALSO BE MADE TO THE DESIGN HAZARD LOG).

CONSTRUCTION	
	N/A
MAINTENANCE / CLEANING	
	N/A
USE	
	N/A
DECOMMISSIONING / DEMOLITION	
	N/A

Rev.	Date	Description	By	Chk'd	App'd	Auth'd
P01	04/03/25	layout for initial discussion	ES	PS	TE	
P02	11/06/25	LAYOUT TO COMMENCE EIA	ES	PS	TE	
P03	29/07/25	ISSUE FOR EIA AND COSTING REVIEW	ES	LM	TE	
P04	11/09/25	FOR PRE APPLICATION CONSULTATION	ES	LM	TE	
P05	12/03/26	ISSUE FOR PLANNING	KD	PS	TE	

Suitability: S4

Drawing Status: Suitable for review and authorization

GRIFFITHS ARUP

Client: Cyngor Gwynedd, YGC, Llywodraeth Cymru Welsh Government

Project Title: BARMOUTH NORTH PROMENADE FAS

Drawing Title: TYPICAL CROSS SECTIONS SHEET 5 OF 5

Scale	By	Checked	Approved	Authorised
1:125	KD	PS	TE	
Original Size	**Date**	**Date**	**Date**	**Date**
A1	12/03/26	12/03/26	12/03/26	

Drawing Number: BMTH - ARP - HGN - XXXX - DR - Z - 000005

Project | Originator | Volume | Location | Type | Role | Number

Revision: P05