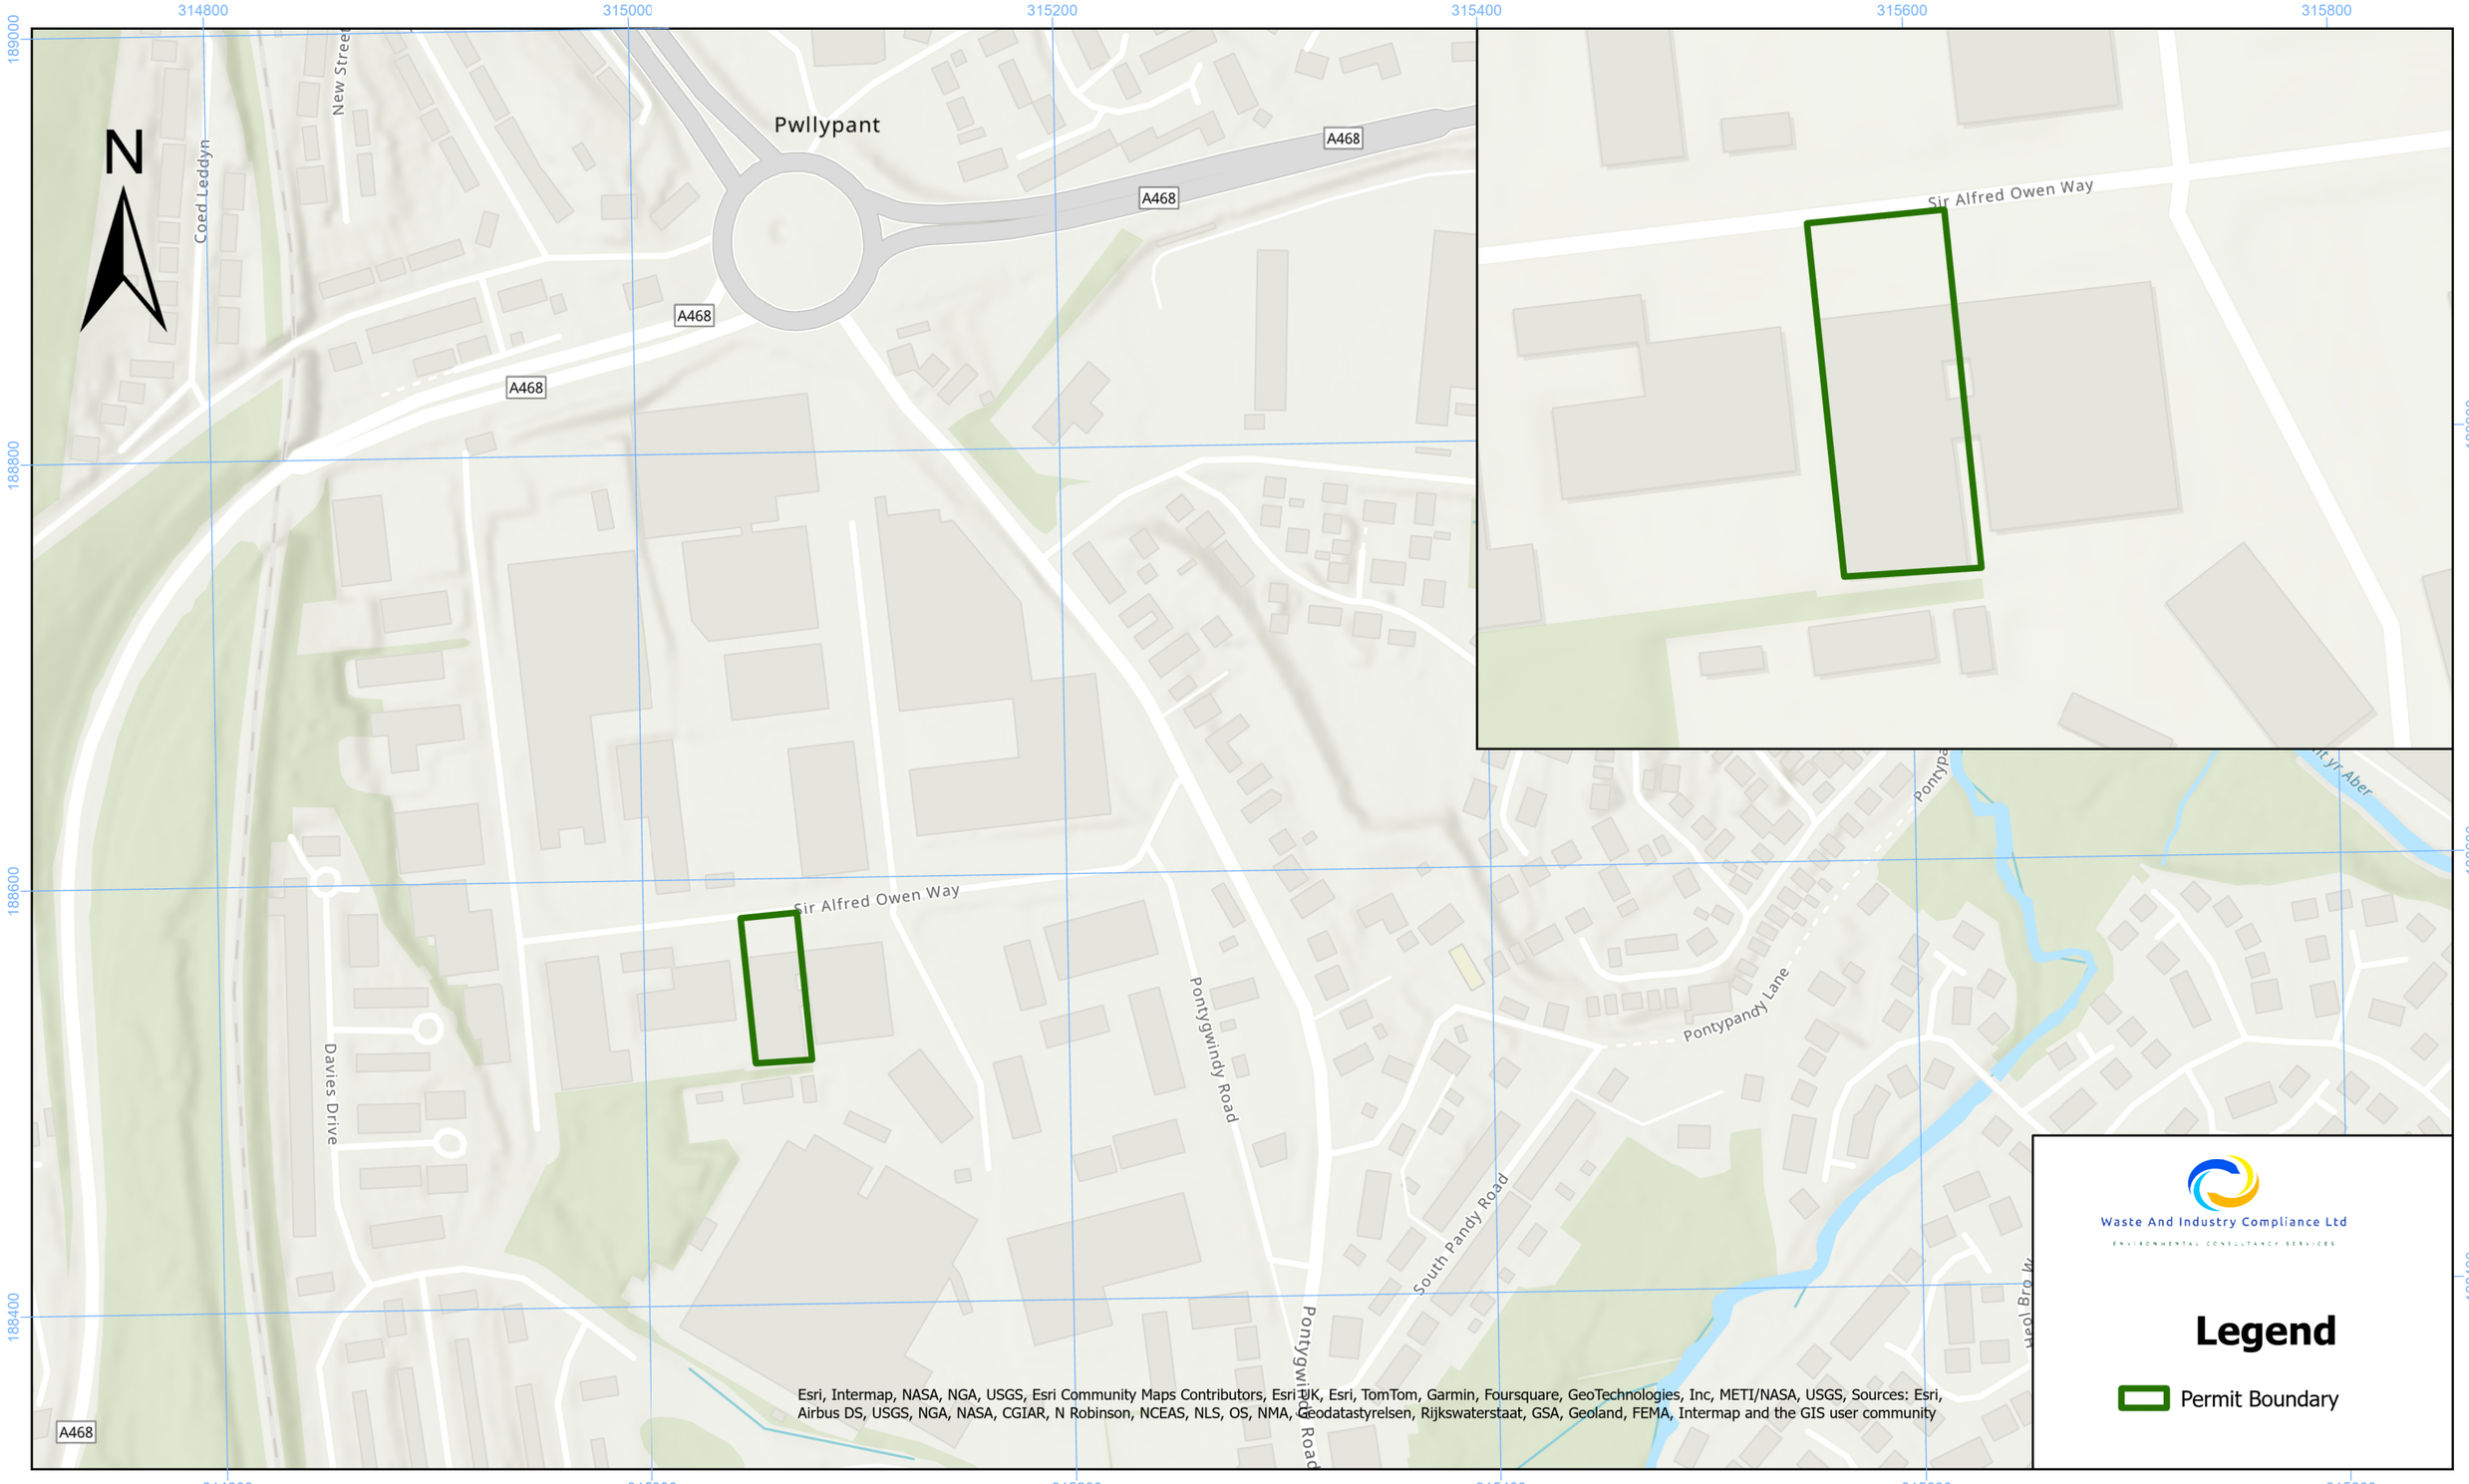

Title: Site Location	Date: 29/10/2024	Page Size: A3	Drawing Number: CheckfireLtd-SiteLocation-DW01
Site Location: Unit 10B, Sir Alfred Owen Way, Pontygwindy Industrial Estate, Caerphilly, CF83 3HU	Version: FINAL	Scale: 1:1900	Grid reference: ST 15149 88490

Author: S. Barnes. Contains OS data © Crowncopyright [OS OpenMap Local][2024].
All Dimensions to be checked on site and not scaled from this drawing.
This drawing is not for construction
This document and its design is copyright of Waste & Compliance Ltd. and should not be reproduced in part or whole without permission. It shall be read in conjunction with accompanied consultant documents and associated project documents.
All services to be checked on site and not scaled from this drawing