DO NOT SCALE

Millimetres 0 10 100

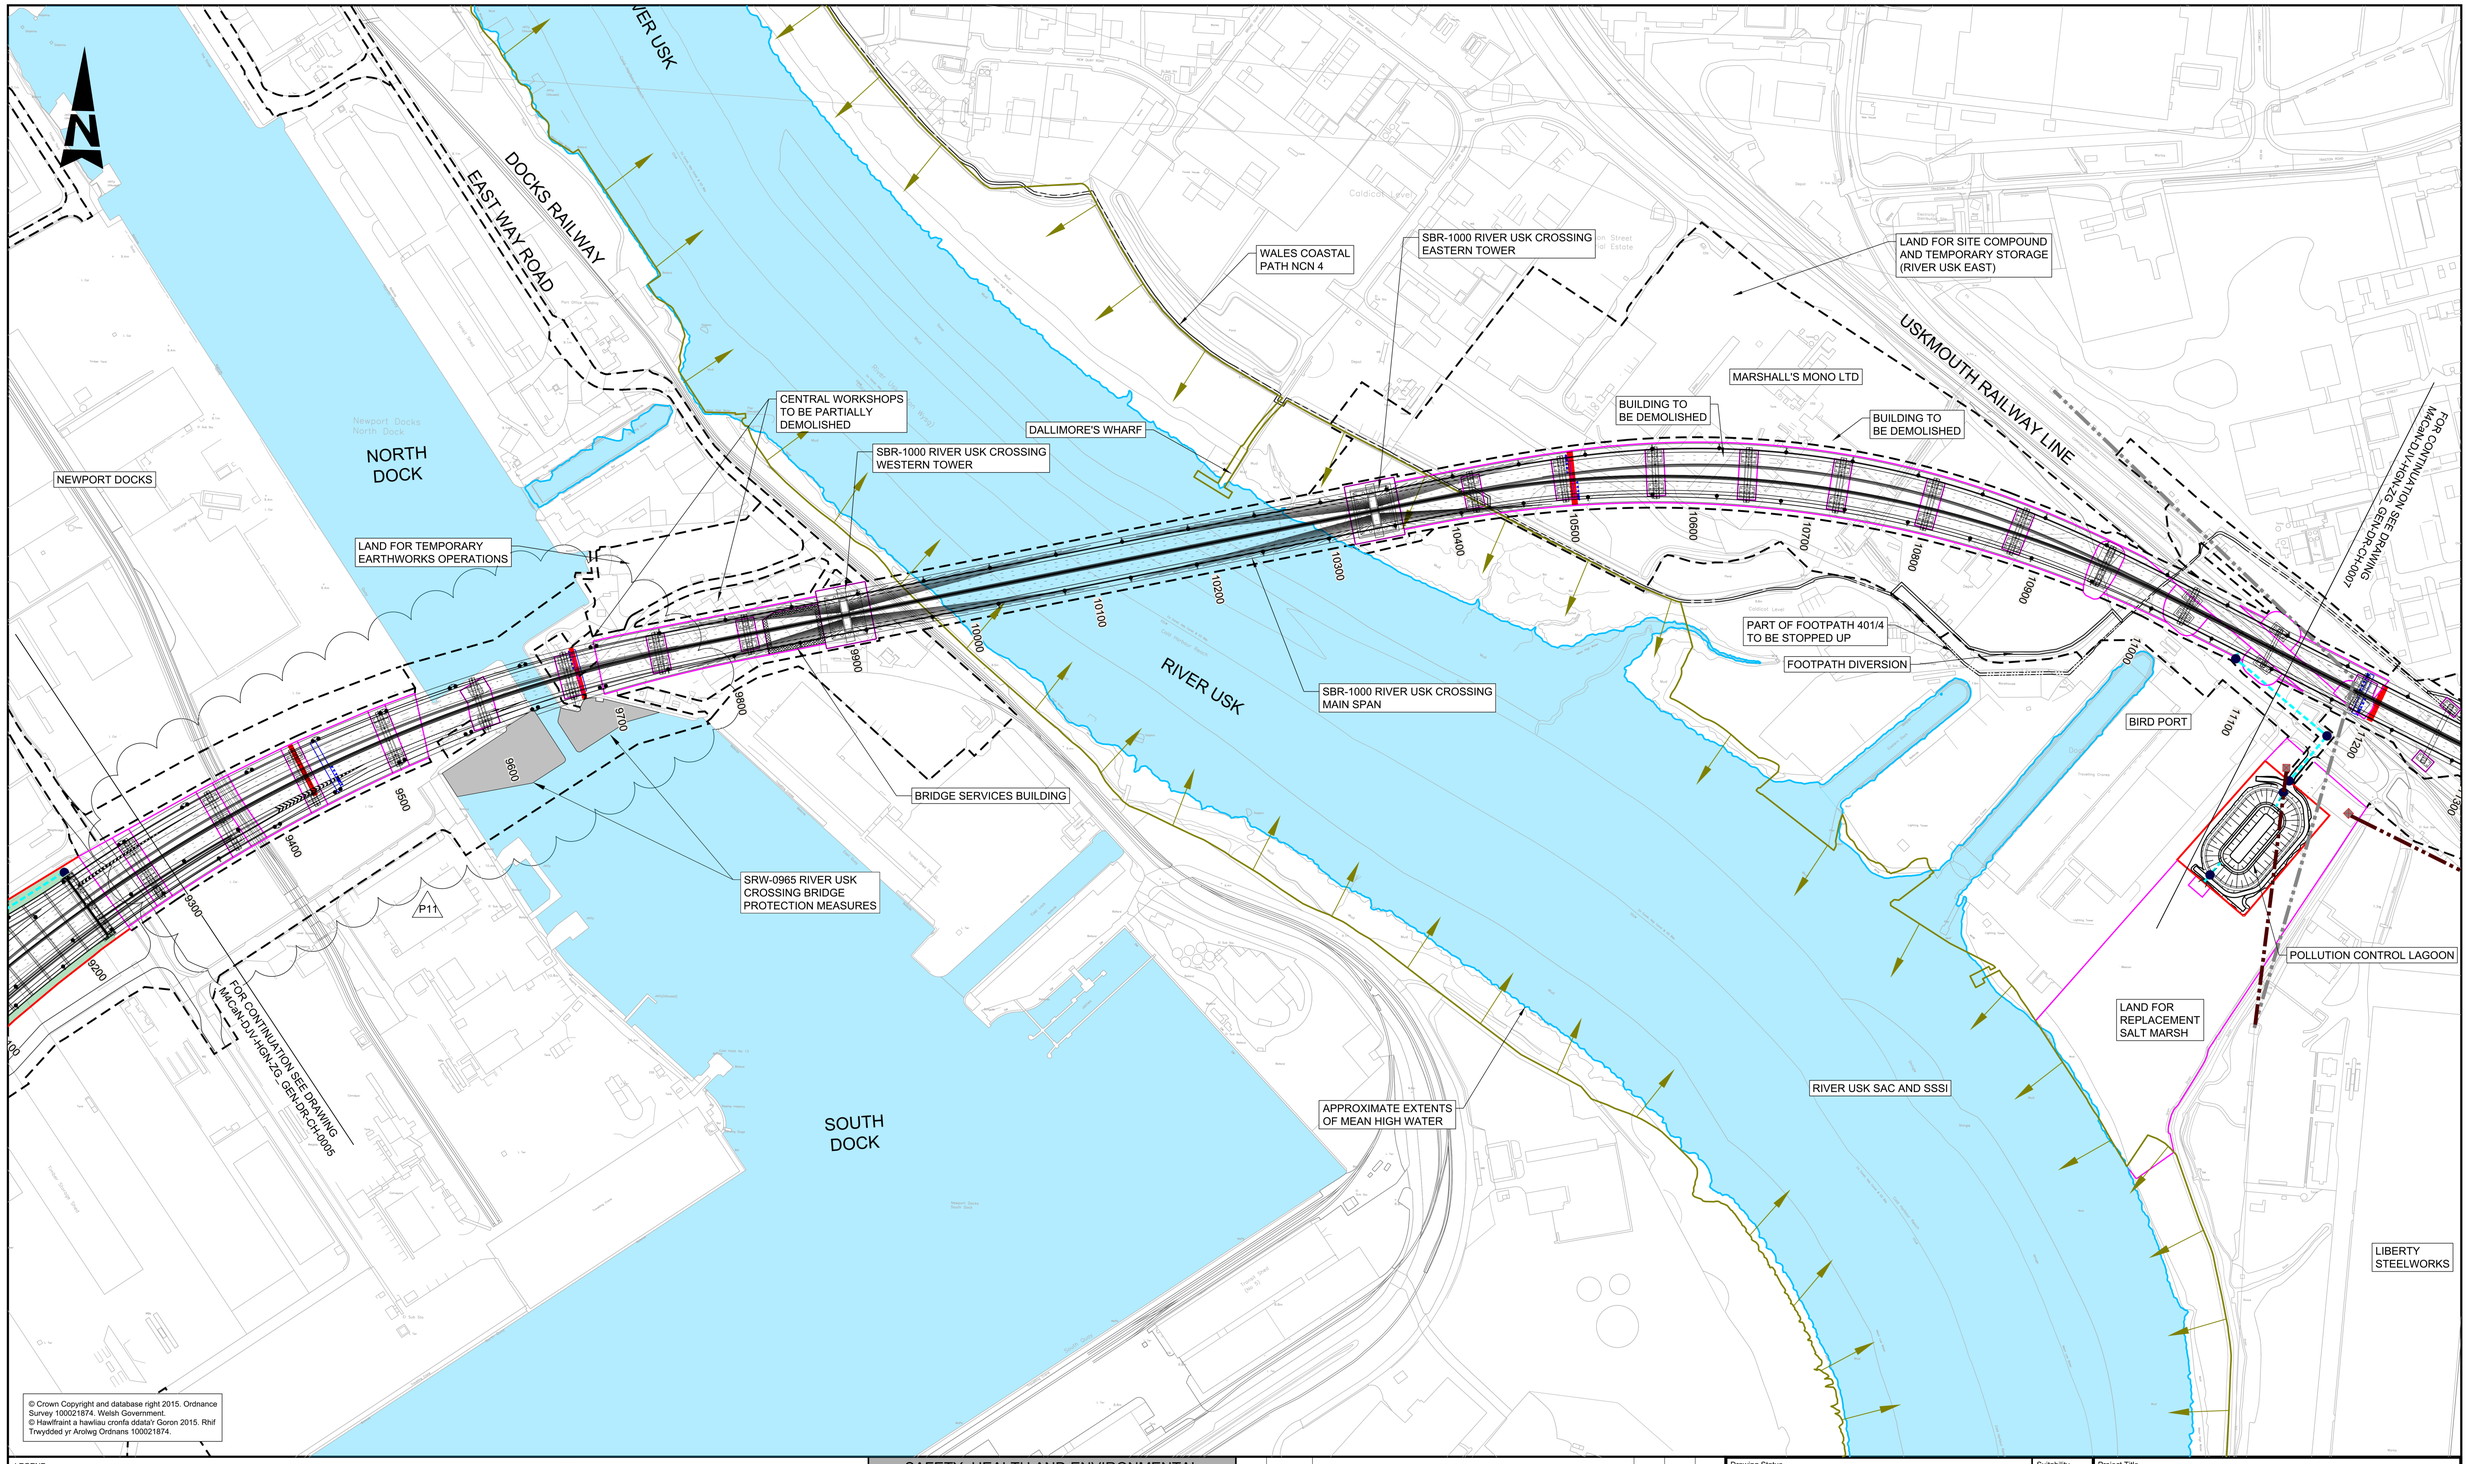

© Crown Copyright and database right 2015. Ordnance Survey 100021874. Welsh Government.
© Hawlfraint a hawliau cronfa ddata'r Goron 2015. Rhif Trwydded yr Arolwg Ordnans 100021874.

LEGEND:

- HIGHWAY BOUNDARY
- CPO BOUNDARY
- SITE EXTENTS (LICENSE OR EASEMENT)
- P.R.O.W - STOPPED UP
- P.R.O.W - DIVERTED/NEW
- EXISTING CULVERT
- PROPOSED CULVERT
- EXISTING OVERHEAD POWER LINES
- DIVERTED OVERHEAD POWER LINES
- PROPOSED PYLONS
- SSSI
- HIGHWAY DRAINAGE
- HP GAS MAIN
- ITS - MS4 GANTRY
- ITS - SIGNAL GANTRY
- SIGN
- SIGN GANTRY
- REPLACEMENT REEN
- REPLACEMENT FIELD DITCH
- CUT-OFF DITCH
- LIGHTING COLUMN - SINGLE
- LIGHTING COLUMN - DOUBLE
- VEHICLE RESTRAINING SYSTEM (VRS)
- PROPOSED LANDSCAPING (REFER TO DRAWINGS M4CaN-DJV-ELS-ZG_GEN-DR-EN-0001 TO 0016)
- WATER TREATMENT AREAS
- NOISE BARRIER

KEY PLAN:

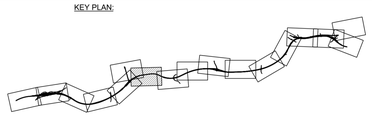

GENERAL NOTES:

1. ALL DIMENSIONS ARE IN METRES UNLESS NOTED OTHERWISE.
2. ONLY WRITTEN DIMENSIONS SHALL BE USED, DO NOT SCALE.
3. FOR MAINTENANCE ACCESS AND RIGHTS OF ACCESS, REFER TO DRAWINGS M4CaN-DJV-LSI-ZG_GEN-DR-YL-0031 TO M4CaN-DJV-LSI-ZG_GEN-DR-YL-0046.
4. ENTRY FOR CONSTRUCTION AND MAINTENANCE OF THE BRIDGE PROTECTION MEASURES WOULD BE ACQUIRED VIA THE SOUTH LOCK OF THE SOUTH DOCK. PLEASE SEE SITE PLAN 2 OF THE SUPPLEMENTARY (NO. 3) COMPULSORY PURCHASE ORDER PUBLISHED IN APRIL 2017 FOR FURTHER DETAILS.

SAFETY, HEALTH AND ENVIRONMENTAL INFORMATION

In addition to the hazards/risks normally associated with the types of work detailed on this drawing, note the following significant residual risks (Reference shall also be made to the design hazard log).

Construction
No exceptional risks identified at this scale, refer to detailed drawings for specific hazard warnings

Maintenance / Cleaning
No exceptional risks identified at this scale, refer to detailed drawings for specific hazard warnings

Use
No exceptional risks identified at this scale, refer to detailed drawings for specific hazard warnings

Decommissioning / Demolition
No exceptional risks identified at this scale, refer to detailed drawings for specific hazard warnings

Rev.	Date	Description	By	Chk'd	App'd

Drawing Status

Suitability

Project Team

Client

Llywodraeth Cymru
Welsh Government

Project Title
M4 CORRIDOR AROUND NEWPORT

Drawing Title
Figure 2.4 August 2017 General Arrangement
Sheet 6 of 16

Scale	Designed / Drawn	Checked	Approved	Authorised
1:2500	GHJ	PDA	GRD	GRD
Original Size	Date	Date	Date	Date
A1	07/08/17	07/08/17	07/08/17	07/08/17

Drawing Number
Project | Originator | Volume
M4CaN - DJV - HGN -
ZG_GEN - DR - CH - 0006
Location | Type | Role | Number

Revision
At Issue