


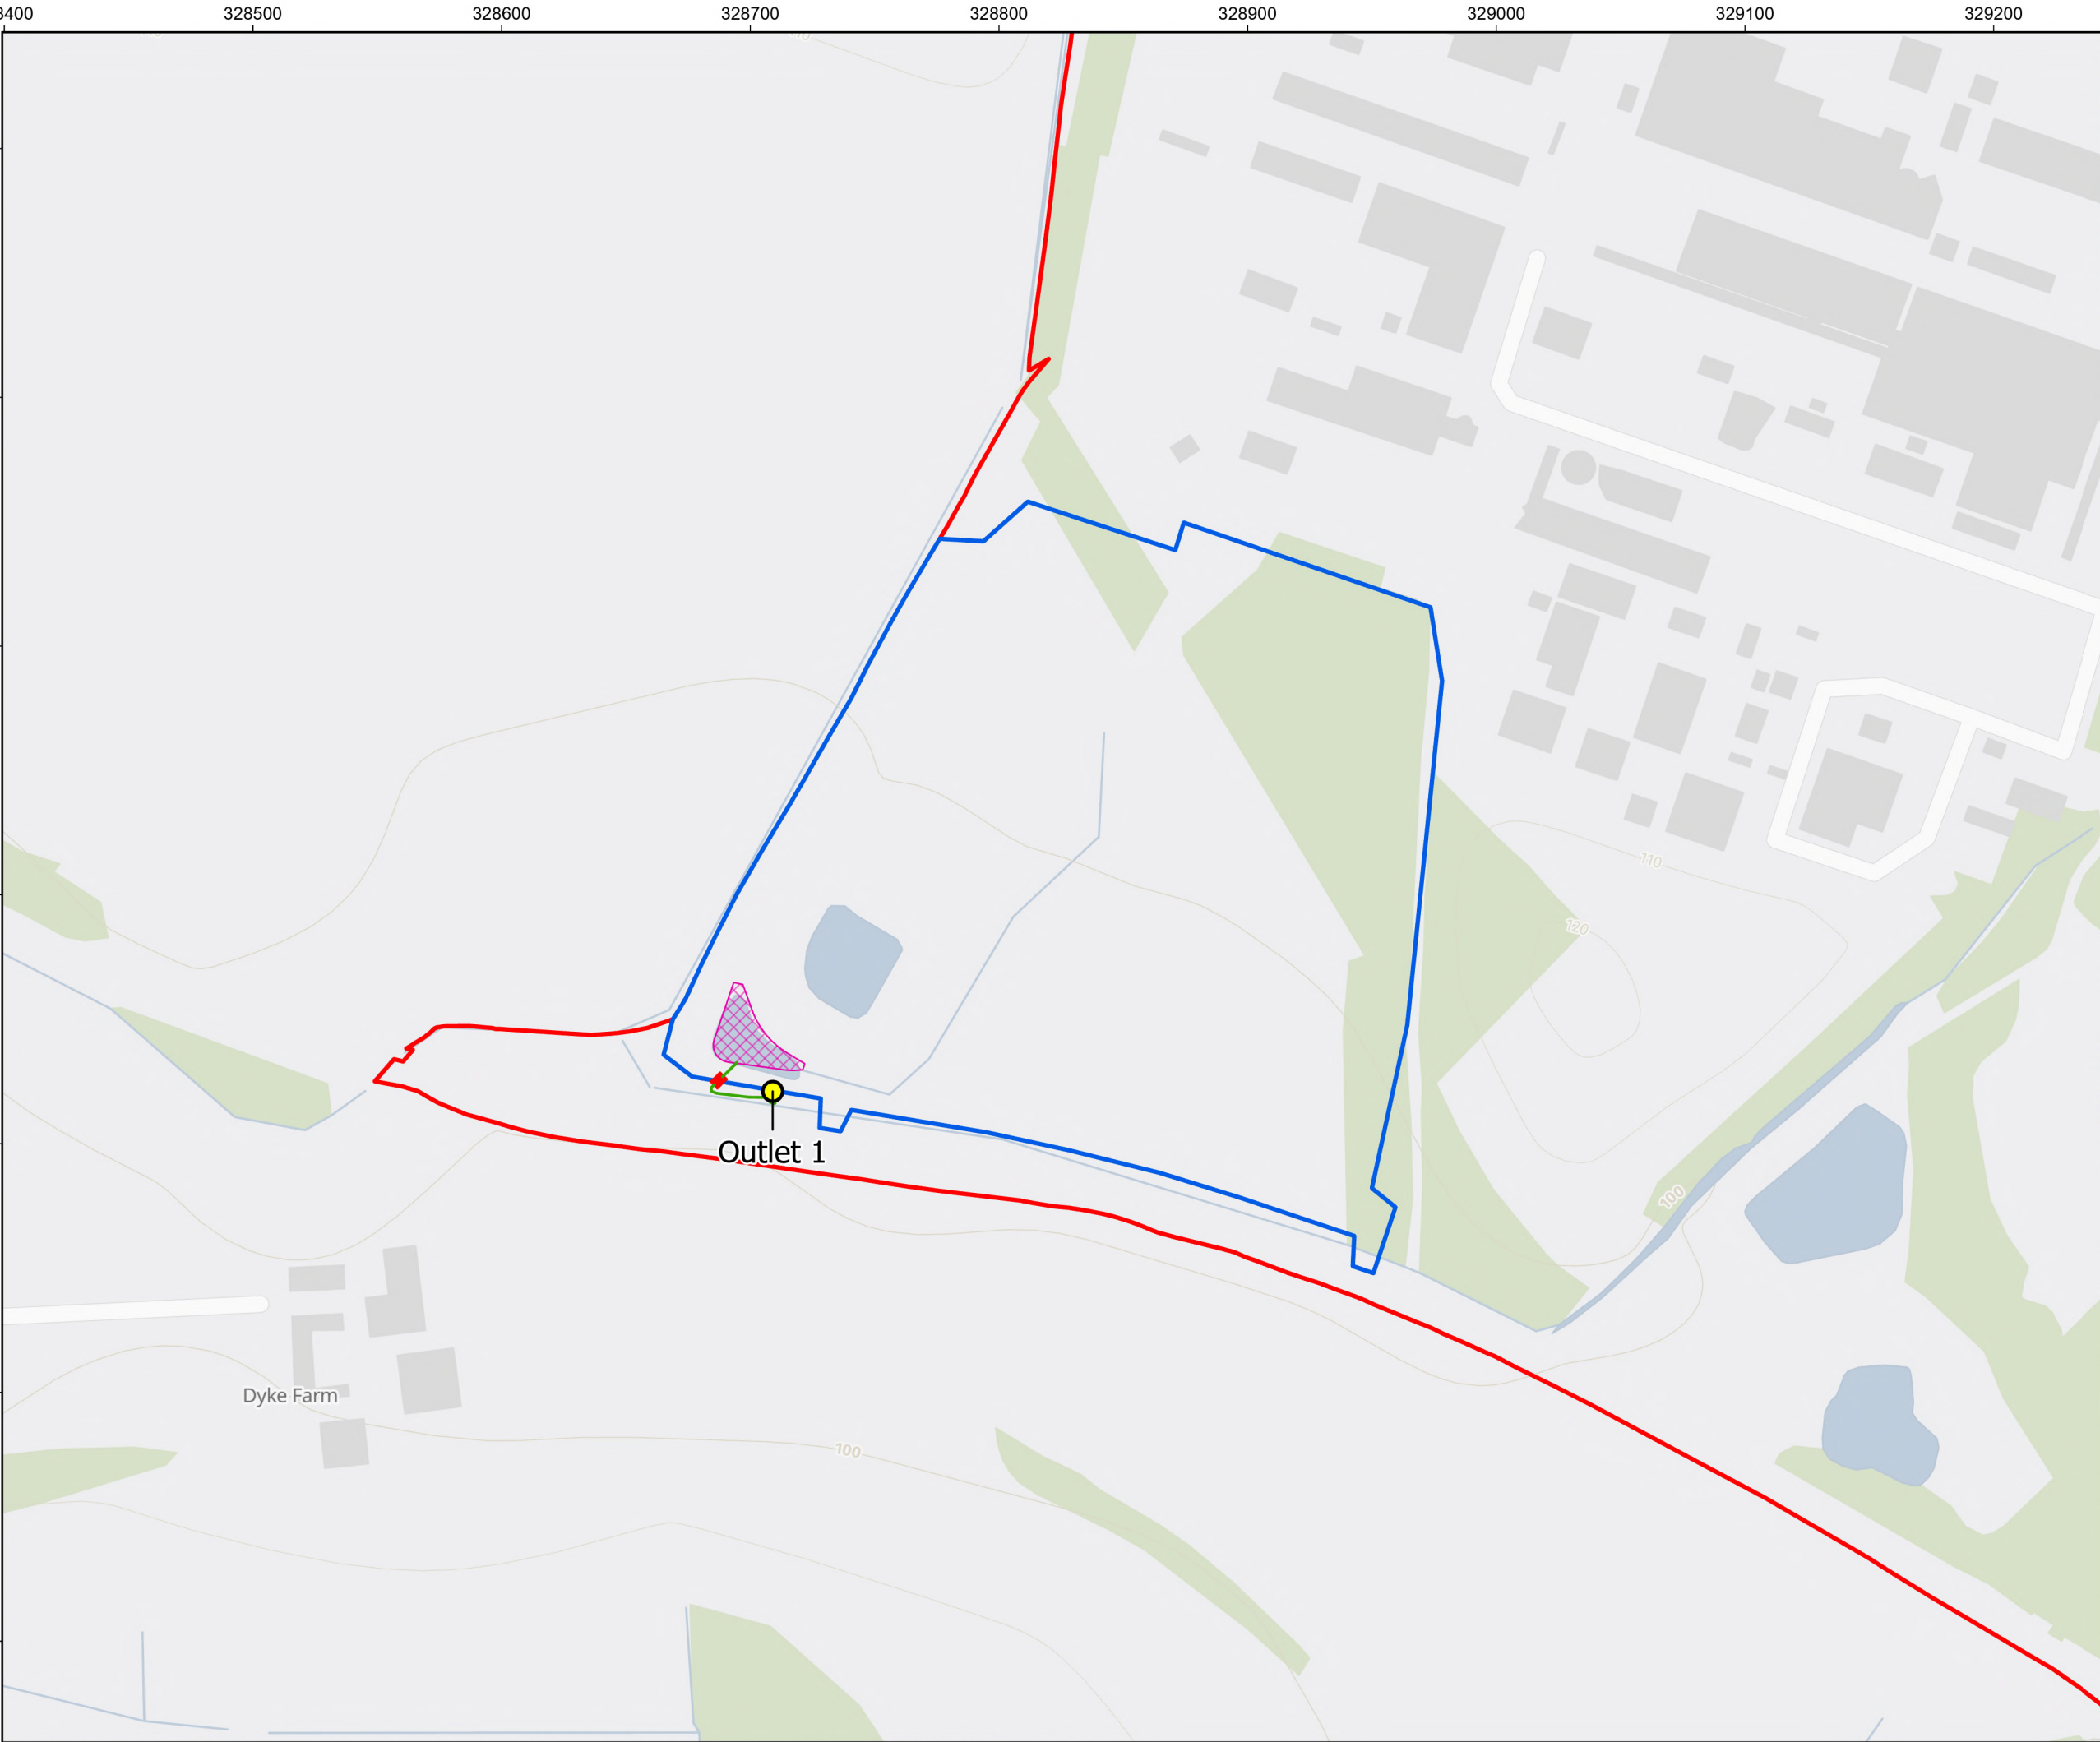

- Legend:
- Site Boundary
 - Permit Application Boundary
 - Discharge Location
 - Attenuation Pond
 - Silt Buster Unit
 - Connecting Pipework

Coordinate System: British National Grid
Projection: Transverse Mercator
Datum: OSGB 1936
Units: Meter




02	01/09/2026	Updated Pipework	CJ	GF	SM
01	17/08/2026	Treatment System Layout	CJ	SM	SM
00	22/04/2026	First Issue	CJ	SM	SM
Rev	Date	Description	Drn	Chk	App

Padeswood Carbon Capture and Storage Project



TITLE: Site Plan Indicating Discharge Location

ID: P663537_Phase2_SAB_PermitApplication_SitePlan_A3L

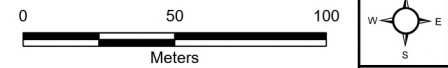

Scale: 1:2,500 @ A3

REV 02