



Note: The limits, including the height and depths of the Works, shown in this drawing are not to be taken as limiting the obligations of the contractor under Contract.

NOTES:

1. ALL DIMENSIONS IN METRES AND ALL LEVELS IN METRES AOD, UNLESS NOTED OTHERWISE.
2. NON FROST SUSCEPTIBLE TYPE C FILTER MATERIAL TO SHW CLAUSE 505 OR GRANULAR MATERIAL TO SHW CLAUSE 503.3 (i)

LEGEND:

- 
 FINISHED GROUND PROFILE (FGL)
 EXISTING GROUND PROFILE (EGL)
 NEW SURFACE AMENDMENTS

SAFETY, HEALTH AND ENVIRONMENTAL INFORMATION:

IN ADDITION TO THE HAZARDS OR RISKS NORMALLY ASSOCIATED WITH THE TYPES OF WORK DETAILED ON THIS DRAWING, THE FOLLOWING SIGNIFICANT RESIDUAL RISKS SHOULD BE NOTED. FURTHER DETAILS ARE INCLUDED IN THE CDM DESIGN RISK MANAGEMENT REGISTER

CONSTRUCTION:


B.6 POOR GROUND CONDITIONS
E.5 LIMITED WORKING AREA
E.6 EXISTING STRUCTURES IN POOR OR UNKNOWN CONDITION
E.25 RISK OF FLOODING
E.27 LISTED STRUCTURE(S)
F.6 SAC/SSSI SITES OF NATIONAL AND INTERNATIONAL SIGNIFICANCE - REFER TO SUPPORTING ENVIRONMENTAL LITERATURE

MAINTENANCE, CLEANING AND OPERATION:

	N/A
--	-----

DECOMMISSIONING OR DEMOLITION:

RISKS ARE LIKELY TO BE SIMILAR TO THE CONSTRUCTION STAGE BUT SHOULD BE RECONSIDERED IN ADVANCE OF DECOMMISSIONING, DEMOLITION, FUTURE REFURBISHMENT OR REPLACEMENT.

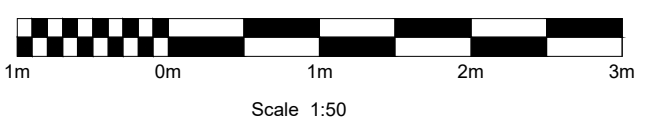

P01	CF	ES	AJ	AH	16/01/26	80% Design Issue
P02	CF	LJM	AJ	AH	18/03/26	PLANNING PRE-APP ISSUE
P03	CF	AJ	APH	AH	25/09/26	PLANNING ISSUE
Rev	Drawn	Chkd	Rvwd	Apprvd	Date	Description

Designed by:

Date: _____

Status

S3	Suitable for Review and Comment
----	---------------------------------

Client



Client Project No.

revision



Binnies UK Limited
Spring Lodge, 172 Chester Road, Helsby, Cheshire, WA6 0AR, UK.
Tel: +44(0)1737 774155

Project

CARDIGAN TIDAL FRMS DETAILED DESIGN

Drawing title

AREA 1

PILE WALL CROSS SECTION

Drawing scale: 1:50

Sheet size: A1

Drawing no.

4021883-BUK-ZZ-00-DR-C-01250

revision

P03

Parent Model: SHEET NAME