
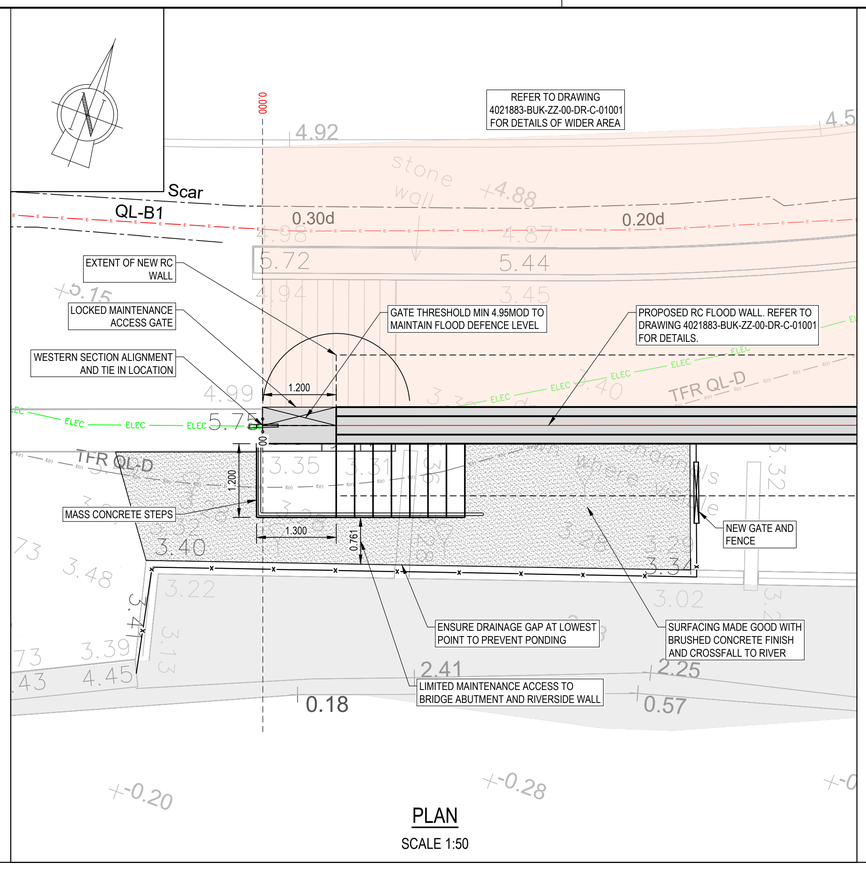


PLAN

SCALE 1:50

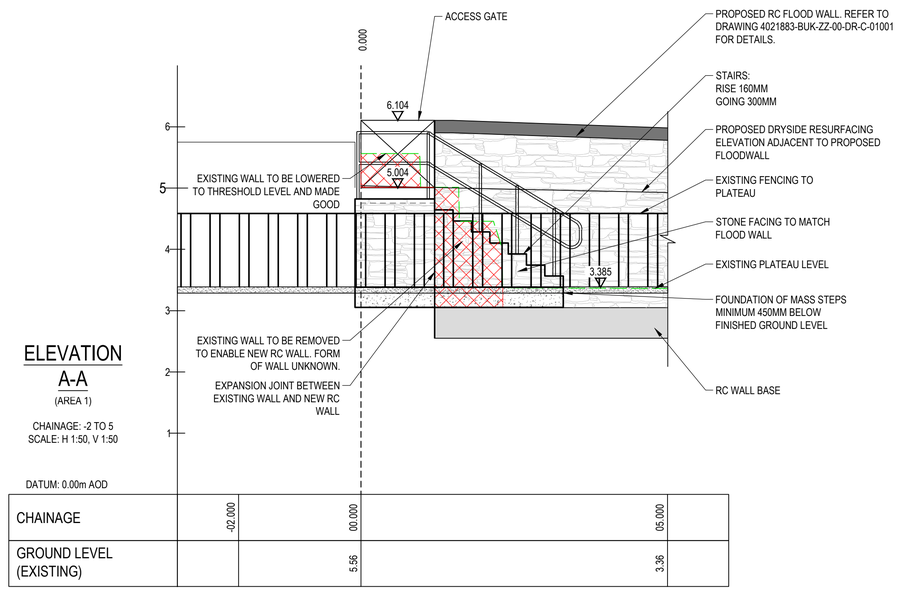

ELEVATION

A-A


(AREA 1)

CHAINAGE: -2 TO 5

SCALE: H 1:50, V 1:50

DATUM: 0.00m AOD

CHAINAGE	-02.000	00.000	05.000	
GROUND LEVEL (EXISTING)		5.56	3.36	

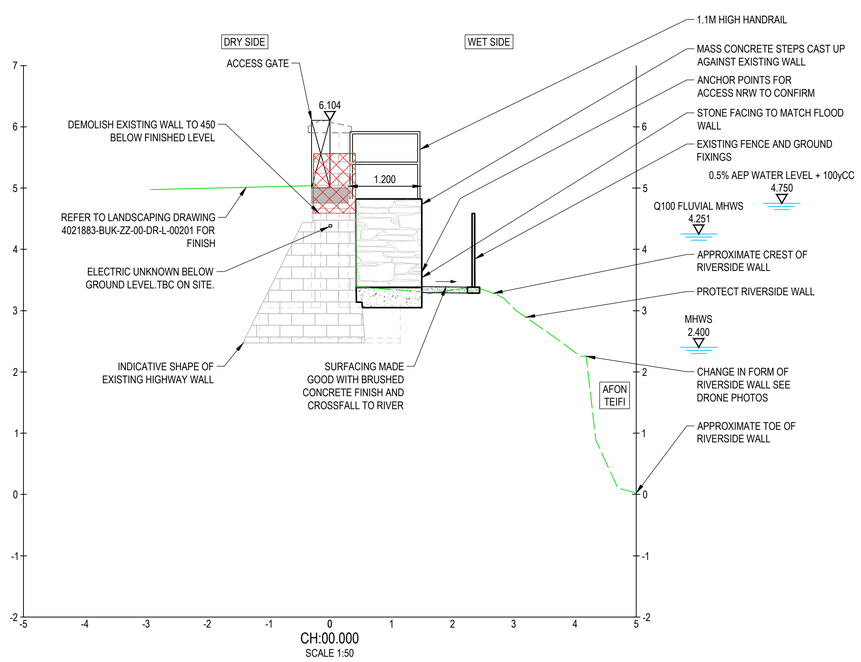

CH:00.000

SCALE 1:50

Note: The limits, including the height and depths of the Works, shown in this drawing are not to be taken as limiting the obligations of the contractor under Contract.

NOTES:

1. ALL DIMENSIONS IN METRES AND ALL LEVELS IN METRES AOD, UNLESS NOTED OTHERWISE.
2. VEGETATION CLEARANCE REQUIRED ACROSS AREA 1. HIGHWAY WALL NEXT TO BRIDGE WILL REQUIRE REPOINTING FOLLOWING VEGETATION CLEARANCE AND NEW WALL TIE IN.
3. LOCAL GROUND LEVEL CHANGES BUT WALL HEIGHT REMAINS CONSISTENT ACROSS ALL AREAS.

LEGEND:

- FINISHED GROUND PROFILE (FGL)
- NEW SURFACE AMENDMENTS
- COPING
- CLADDING
- EXISTING GROUND PROFILE (EGL)
- EXISTING EMBANKMENT EXTENT

EXISTING SERVICES LEGEND (FROM RECORD):

- ELEC — ELECTRIC - UNSPECIFIED

EXISTING SERVICES LEGEND (GPR):

- ELECTRICITY
- ELECTRICITY FROM RECORDS

SAFETY, HEALTH AND ENVIRONMENTAL INFORMATION:
IN ADDITION TO THE HAZARDS OR RISKS NORMALLY ASSOCIATED WITH THE TYPES OF WORK DETAILED ON THIS DRAWING, THE FOLLOWING SIGNIFICANT RESIDUAL RISKS SHOULD BE NOTED. FURTHER DETAILS ARE INCLUDED IN THE CDM DESIGN RISK MANAGEMENT REGISTER
CONSTRUCTION:
B.6 POOR GROUND CONDITIONS E.6 EXISTING STRUCTURES IN POOR OR UNKNOWN CONDITION E.25 RISK OF FLOODING E.27 LISTED STRUCTURE(S) F.6 SAC/SSSI SITES OF NATIONAL AND INTERNATIONAL SIGNIFICANCE - REFER TO SUPPORTING ENVIRONMENTAL LITERATURE
MAINTENANCE, CLEANING AND OPERATION:
N/A
DECOMMISSIONING OR DEMOLITION:
RISKS ARE LIKELY TO BE SIMILAR TO THE CONSTRUCTION STAGE BUT SHOULD BE RECONSIDERED IN ADVANCE OF DECOMMISSIONING, DEMOLITION, FUTURE REFURBISHMENT OR REPLACEMENT.

1m 0m 1m 2m 3m

Scale 1:50

Rev	Drawn	Chkd	Rvwd	Apprvd	Date	Description
P01	CF	ES	AJ	AH	16/01/26	80% Design Issue
P02	CF	LJM	AJ	AH	18/03/26	PLANNING PRE-APP ISSUE
P03	CF	AJ	APH	AH	25/09/26	PLANNING ISSUE

Designed by: Date:

Status: S3 Suitable for Review and Comment

Client: Cyfoeth Naturiol Cymru Natural Resources Wales

Client Project No. | Revision

Binnies UK Limited
Spring Lodge, 172 Chester Road, Helsby, Cheshire, WA6 0AR, UK.
Tel: +44(0)1737 774155

Project

CARDIGAN TIDAL FRMS DETAILED DESIGN

Drawing title

AREA 1
WALL TIE-IN WEST AND PLATEAU STEPS

Drawing scale: 1:50 Sheet size: A1

Drawing no.: 4021883-BUK-ZZ-00-DR-C-01100 Revision: P03

Parent Model: SHEET NAME

ON PROJECTWISE

© Copyright Binnies UK Limited 2024