


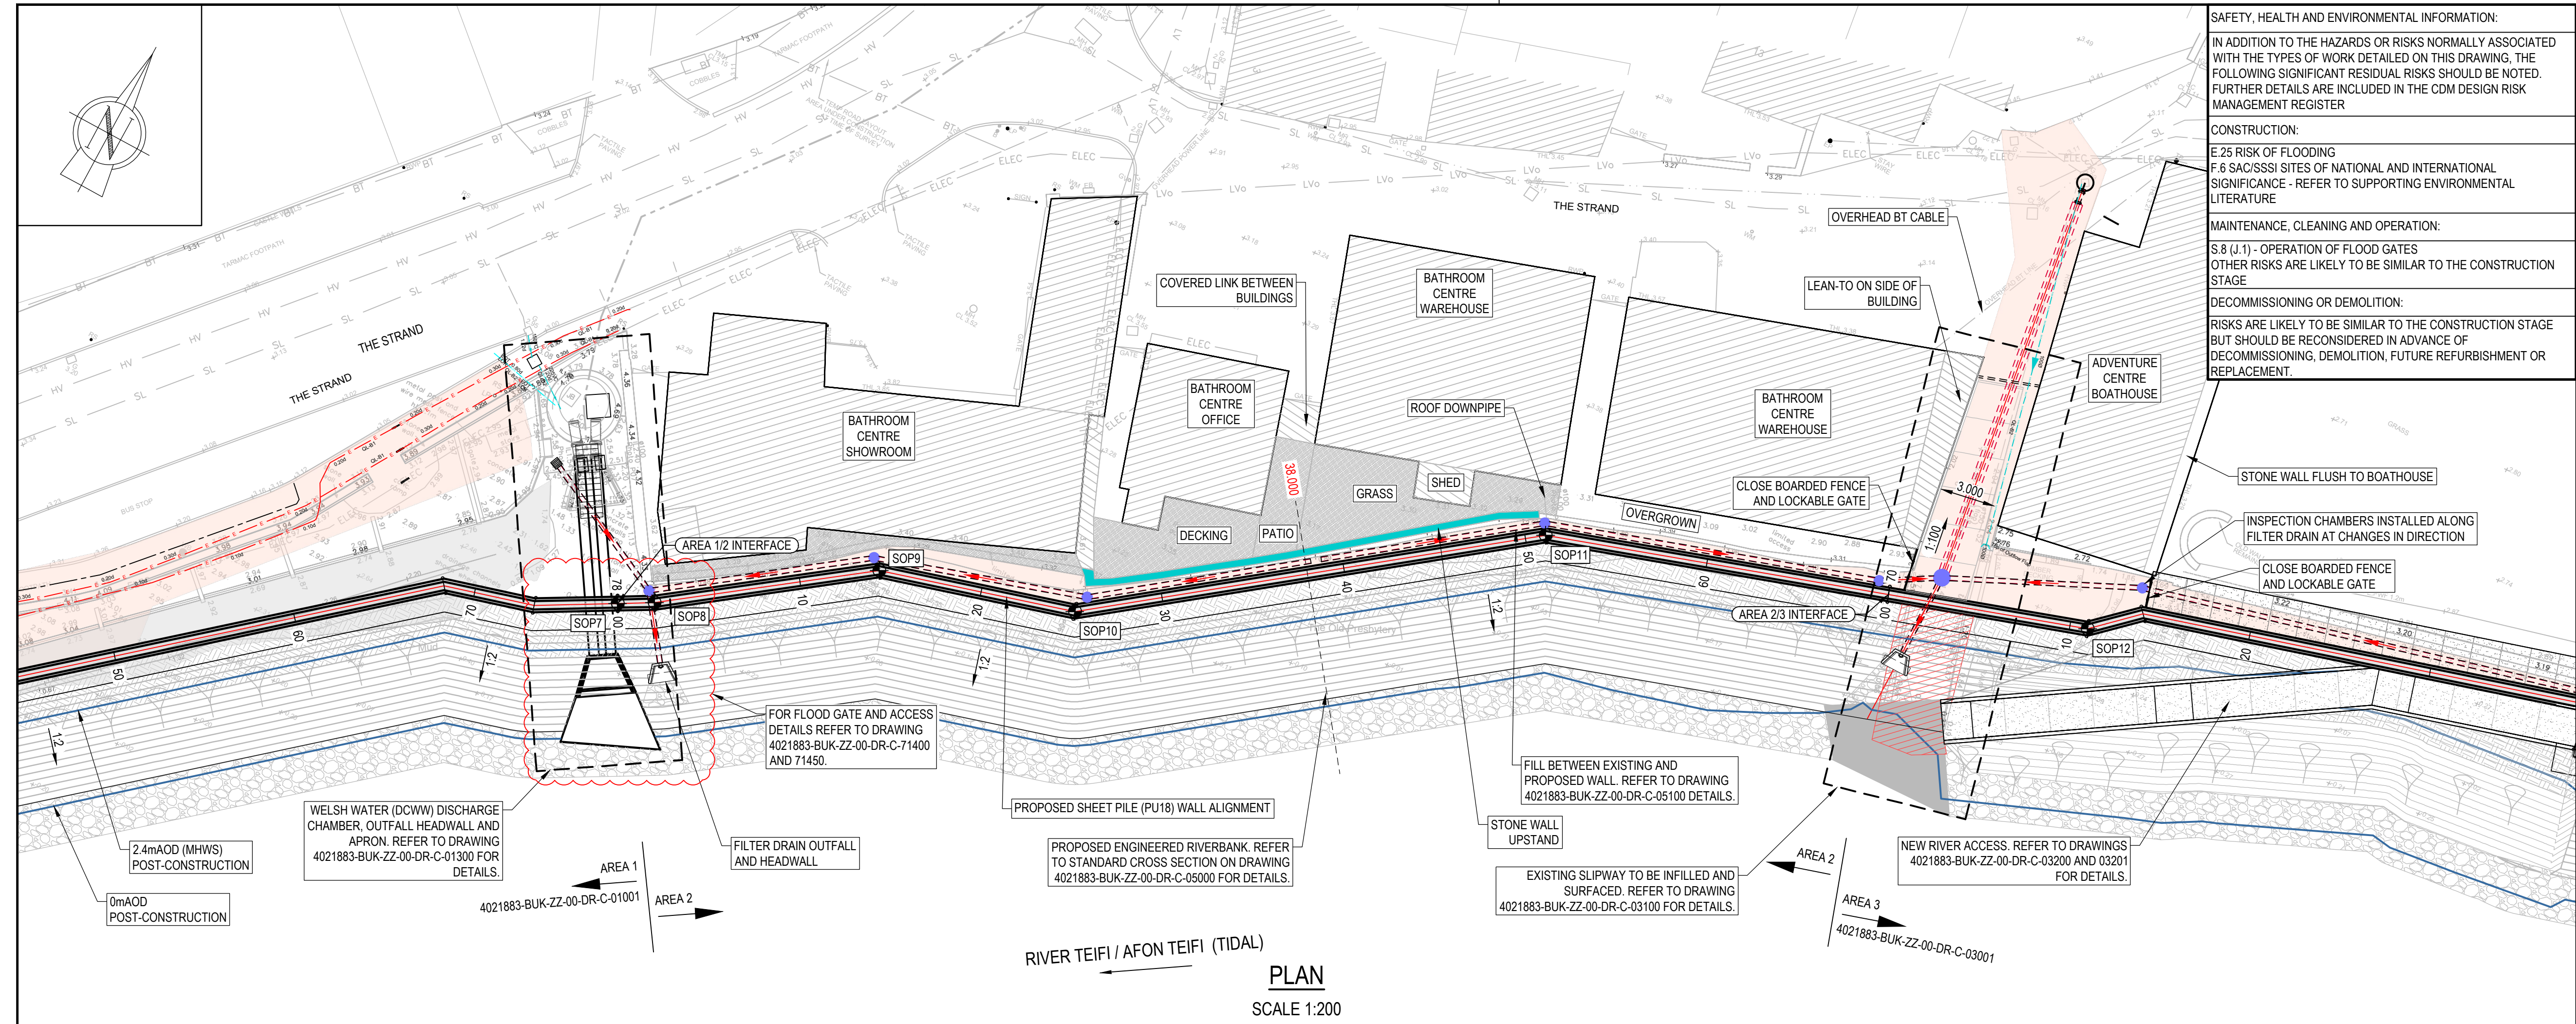

SAFETY, HEALTH AND ENVIRONMENTAL INFORMATION:

IN ADDITION TO THE HAZARDS OR RISKS NORMALLY ASSOCIATED WITH THE TYPES OF WORK DETAILED ON THIS DRAWING, THE FOLLOWING SIGNIFICANT RESIDUAL RISKS SHOULD BE NOTED. FURTHER DETAILS ARE INCLUDED IN THE CDM DESIGN RISK MANAGEMENT REGISTER

CONSTRUCTION:

E 25 RISK OF FLOODING
F 6 SAC/SSSI SITES OF NATIONAL AND INTERNATIONAL SIGNIFICANCE - REFER TO SUPPORTING ENVIRONMENTAL LITERATURE

MAINTENANCE, CLEANING AND OPERATION:


S 8 (J1) - OPERATION OF FLOOD GATES
OTHER RISKS ARE LIKELY TO BE SIMILAR TO THE CONSTRUCTION STAGE

DECOMMISSIONING OR DEMOLITION:

RISKS ARE LIKELY TO BE SIMILAR TO THE CONSTRUCTION STAGE BUT SHOULD BE RECONSIDERED IN ADVANCE OF DECOMMISSIONING, DEMOLITION, FUTURE REFURBISHMENT OR REPLACEMENT.

- Note: The limits, including the height and depths of the Works, shown in this drawing are not to be taken as limiting the obligations of the contractor under Contract.
- NOTES:
- ALL DIMENSIONS IN MILLIMETRES AND ALL LEVELS IN METRES AOD, UNLESS NOTED OTHERWISE.
 - EXACT LOCATION AND DEPTH OF EXISTING UTILITIES UNKNOWN. THESE SHALL BE CONFIRMED THROUGH SURVEY AND TRIAL PITS.
 - GROUND LEVELS SHOWN IN SECTIONS ARE BASED ON TOPOGRAPHIC SURVEY.
 - DOWN TO PROVIDE GUIDANCE IN ASSET DESIGN REQUIREMENTS. INPUT FROM ECI CONTRACTOR REQUIRED IN ORDER TO CONFIRM PILING OFF SET FROM BOAT HOUSE STRUCTURE.
 - LOCAL GROUND LEVEL CHANGES BUT WALL HEIGHT REMAINS CONSISTENT ACROSS ALL AREAS.
- LEGEND:
- FLOOD DEFENCE WALL ALIGNMENT
 - FINISHED GROUND PROFILE (FGL)
 - NEW SURFACE AMENDMENTS
 - COPING
 - CLADDING
 - PILE
 - ENGINEERED RIVERBANK
 - EXISTING GROUND PROFILE (EGL)
 - EXISTING RAINWATER PIPES
 - PROPOSED SURFACE WATER FILTER DRAIN
 - GROUND TO BE BROKEN OUT

- EXISTING SERVICES LEGEND (FROM RECORD):
- SEWER - COMBINED (NEWLY BUILT RISING MAIN)
 - SEWER - COMBINED
 - SEWER - COMBINED (RISING MAIN)
 - SEWER - SURFACE WATER (DCWW)
 - SEWER - SURFACE WATER (CCC)
 - WATER MAIN - POTABLE
 - G/P - GAS MAIN - INTERMEDIATE PRESSURE
 - GLP - GAS MAIN - LOW PRESSURE
 - ELEC - ELECTRIC - UNSPECIFIED
 - HV - ELECTRIC - HIGH VOLTAGE
 - LV - ELECTRIC - LOW VOLTAGE
 - LVo - ELECTRIC - LOW VOLTAGE (OVERHEAD)
 - SL - ELECTRIC - STREET LIGHTING
 - BT
- EXISTING SERVICES LEGEND (GPR):
- ELECTRICITY
 - ELECTRICITY FROM RECORDS
 - OVERHEAD ELECTRICITY
 - GAS FROM RECORDS
 - COMBINED DRAINAGE
 - COMBINED DRAINAGE FROM RECORDS
 - FOUL DRAINAGE
 - FOUL DRAINAGE FROM RECORDS
 - SURFACE DRAINAGE
 - SURFACE DRAINAGE FROM RECORDS
 - WATER FROM RECORDS
 - UNKNOWN ROUTE
 - UNKNOWN ROUTE LOCATED BY GPR

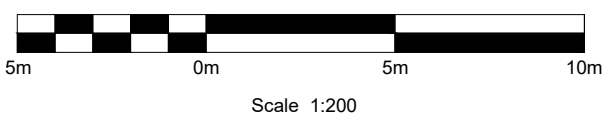


LONGITUDINAL SECTION

(AREA 2)

CHAINAGE: 0 TO 70
SCALE: H 1:200, V 1:200

DATUM: -5.00m AOD

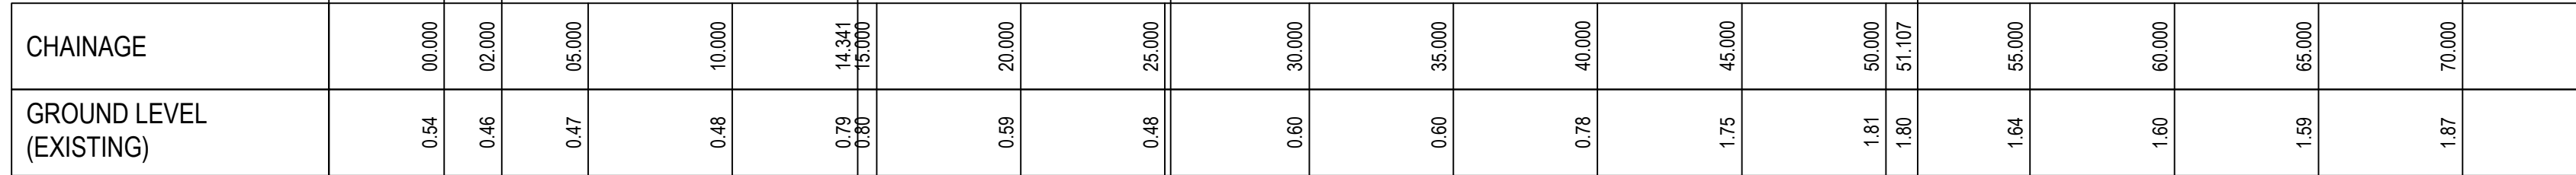

AREA 2 PROPOSED WALL SETTING OUT POINTS

POINT	EASTING	NORTHING
SOP7	217853.151	245899.486
SOP8	217854.888	245900.477
SOP9	217864.785	245907.848
SOP10	217875.188	245910.952
SOP11	217895.695	245926.790
SOP12	217923.989	245936.370