




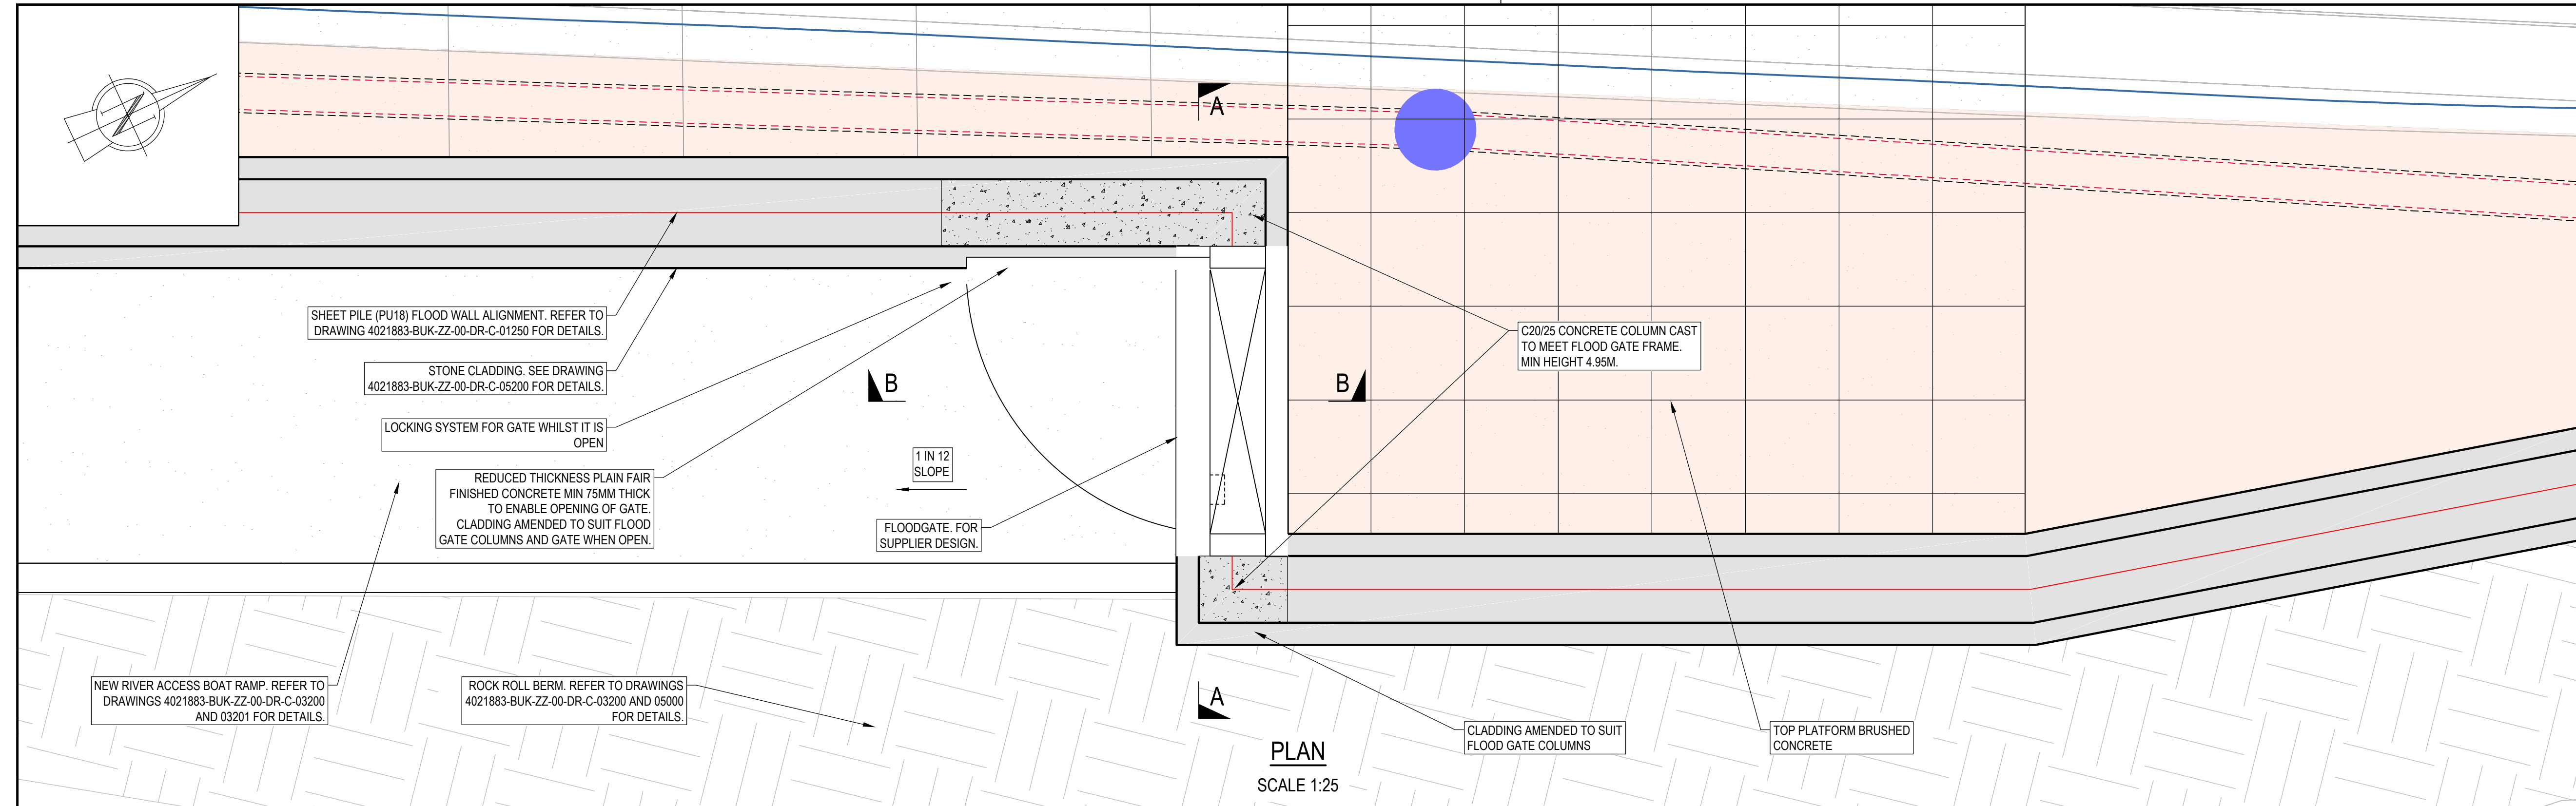

PLAN
SCALE 1:25

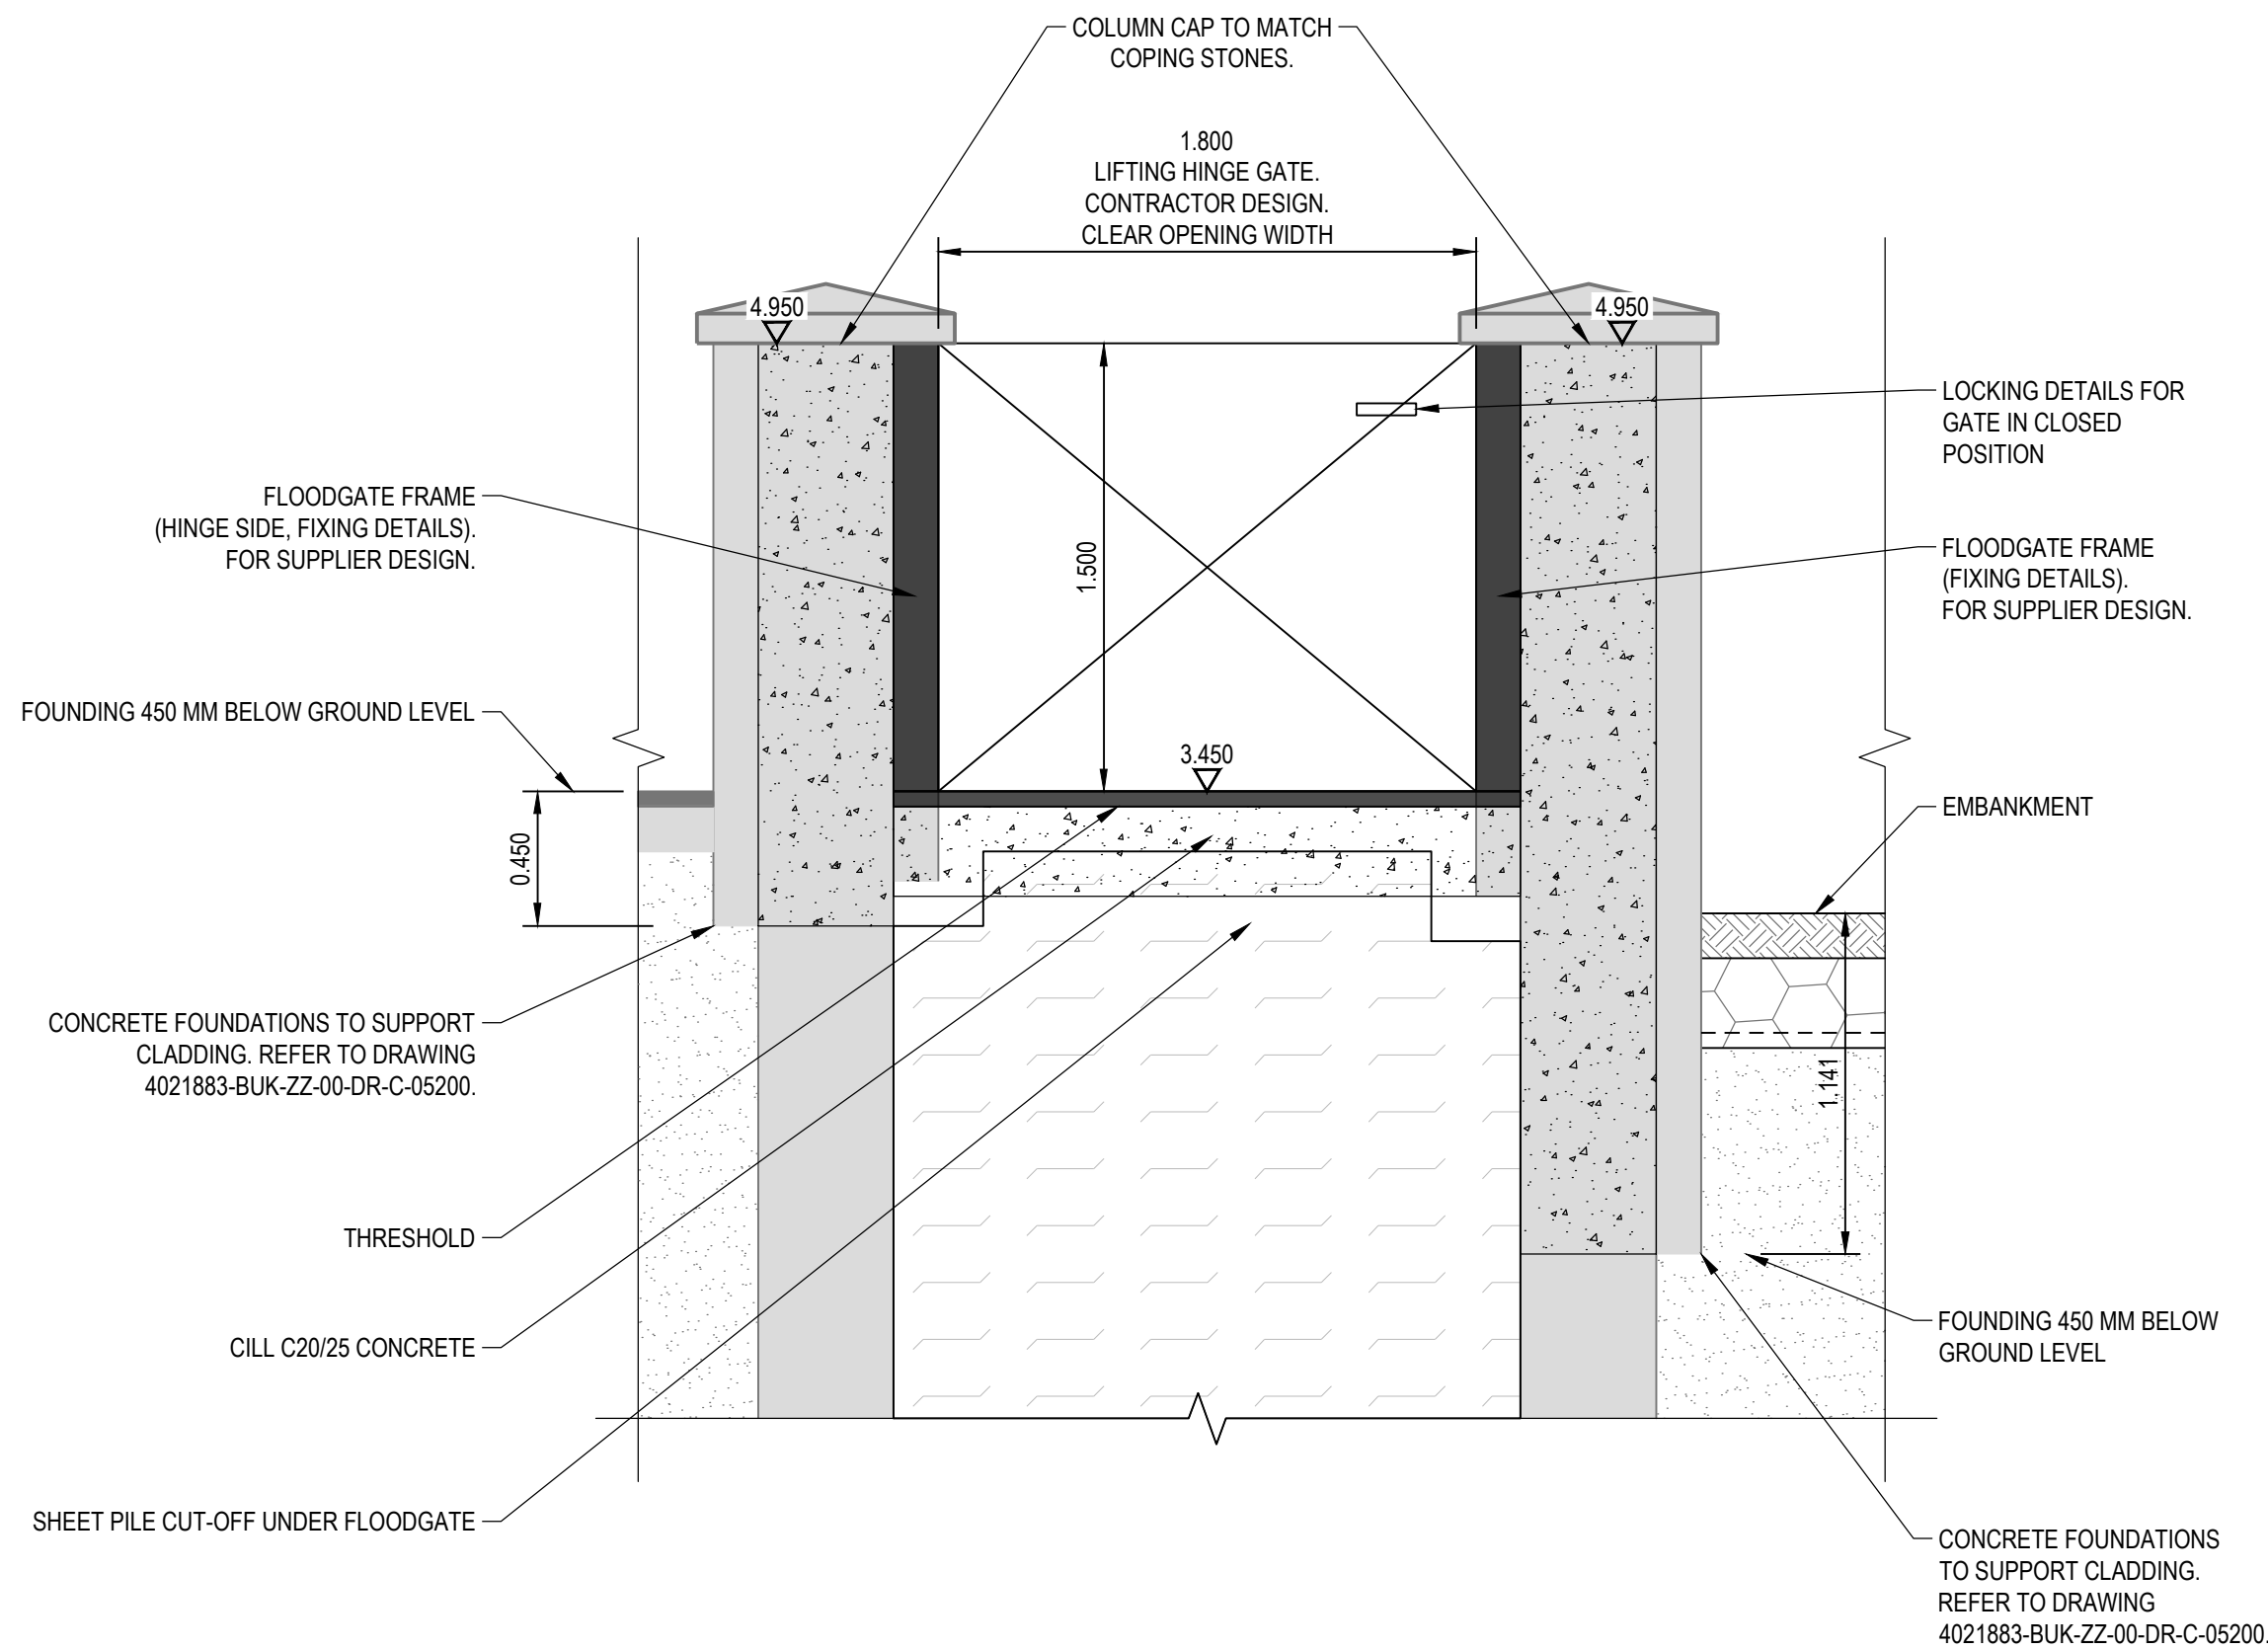

SECTION A-A
SCALE 1:25

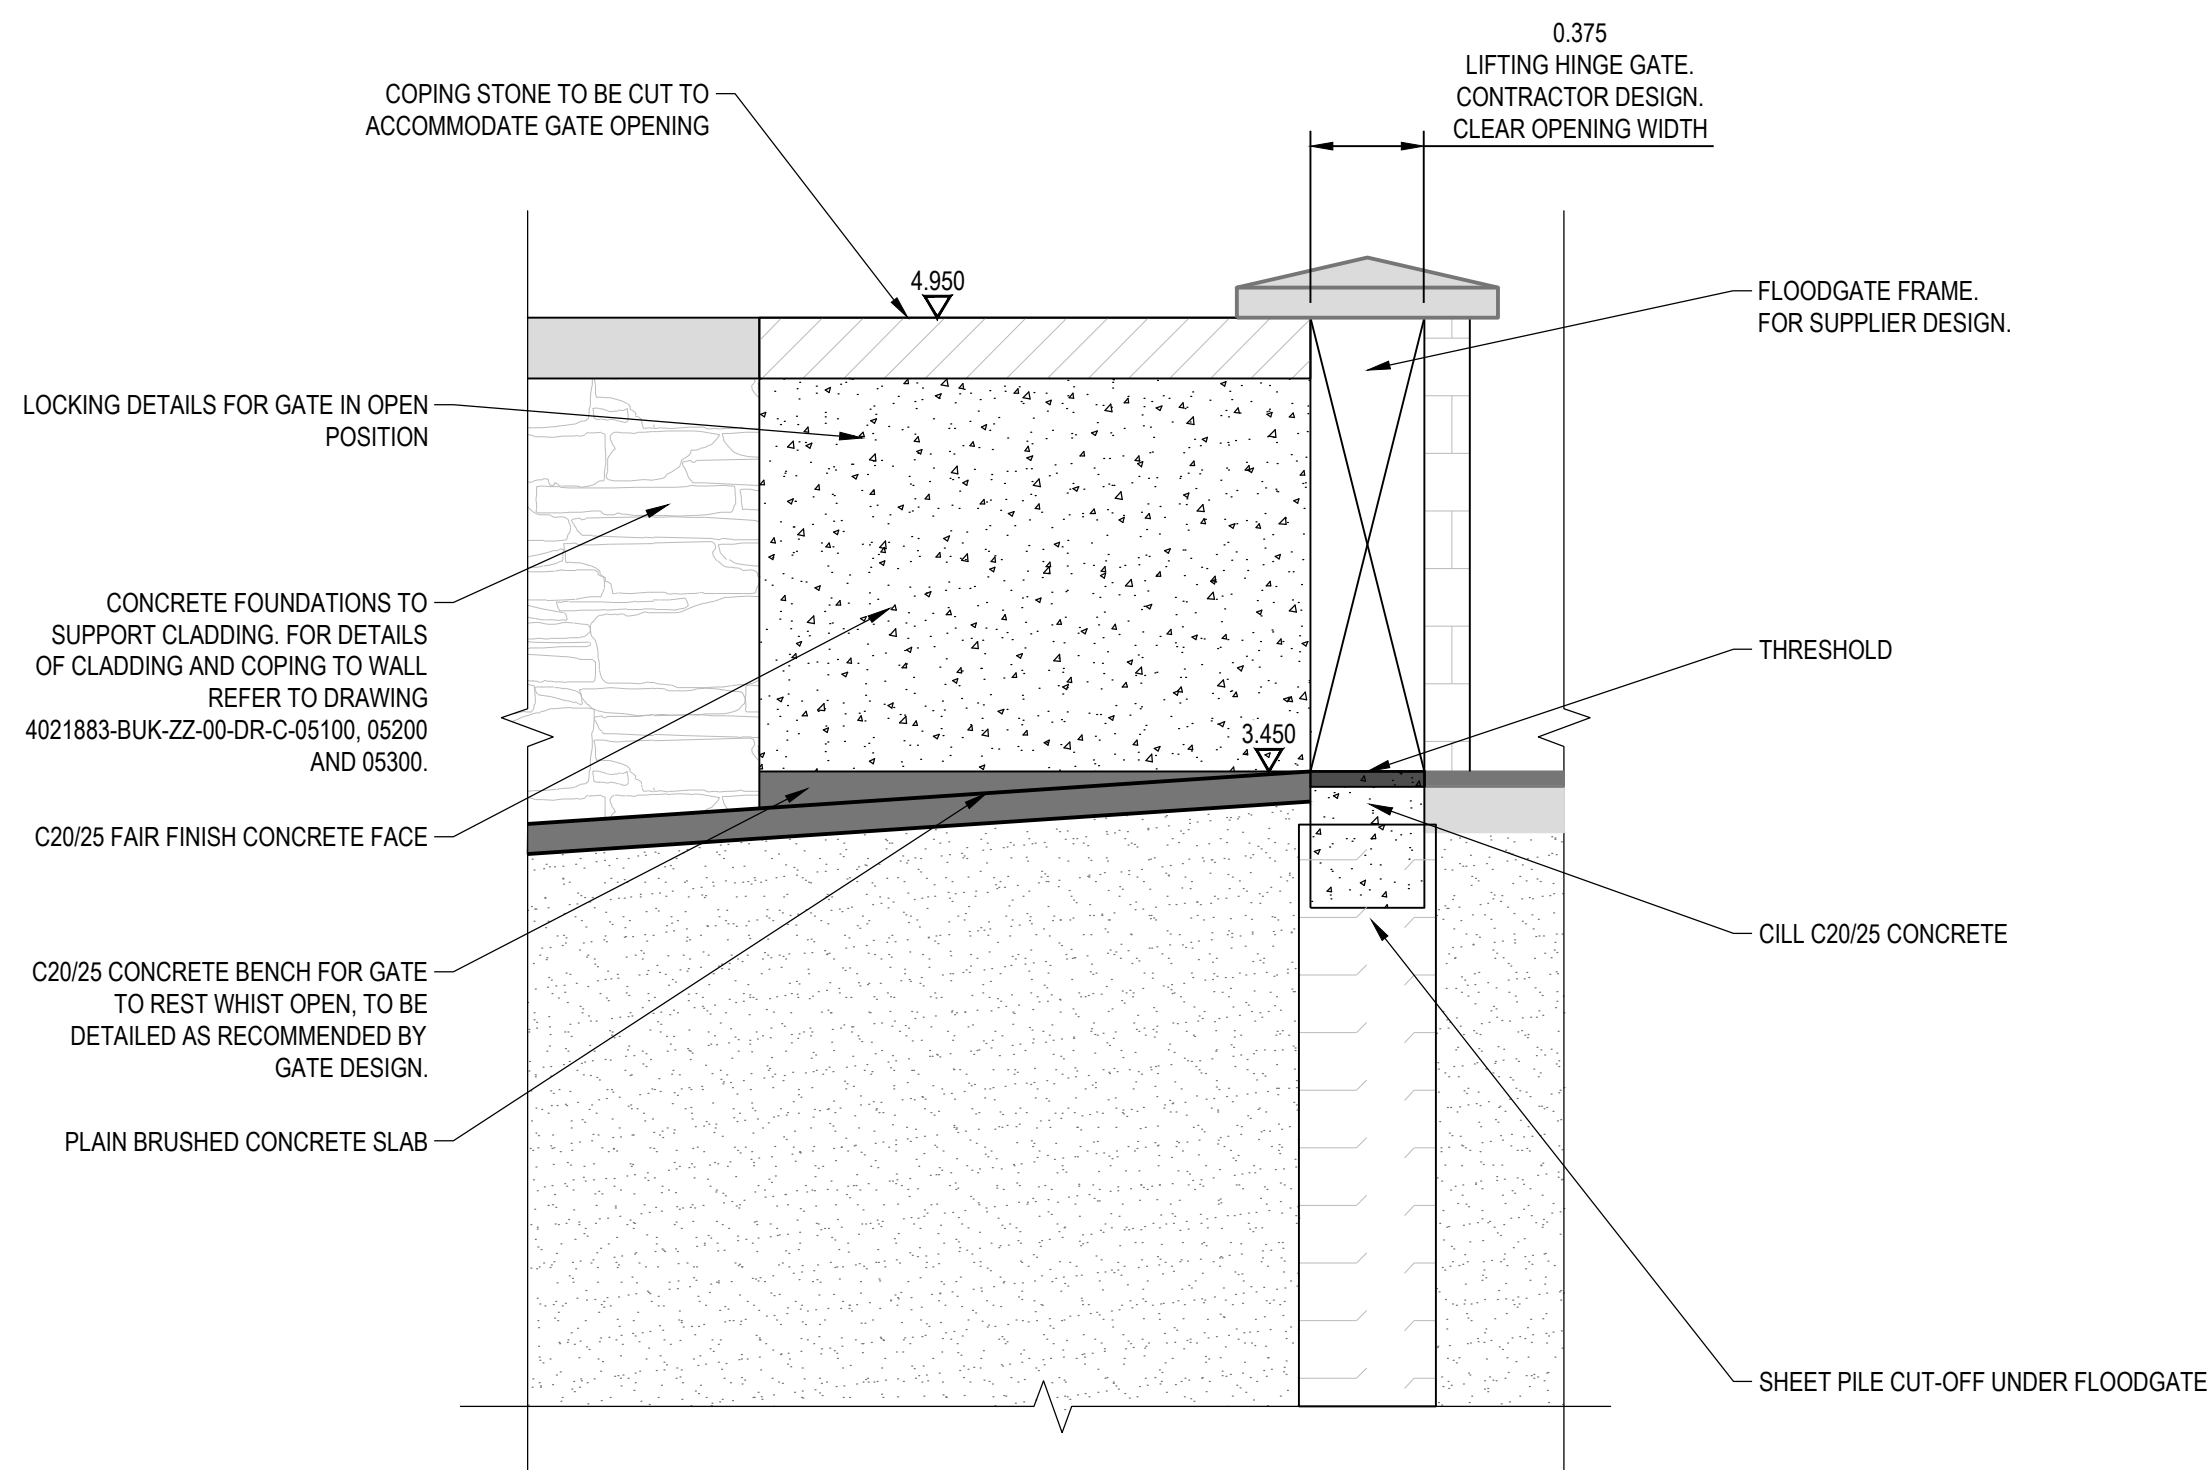

SECTION B-B
SCALE 1:25

Note: The limits, including the height and depths of the Works, shown in this drawing are not to be taken as limiting the obligations of the contractor under Contract.

- NOTES:
1. ALL DIMENSIONS IN MILLIMETRES AND ALL LEVELS IN METRES AOD, UNLESS NOTED OTHERWISE.
 2. EXACT LOCATION AND DEPTH OF EXISTING UTILITIES UNKNOWN. THESE SHALL BE CONFIRMED THROUGH SURVEY AND TRIAL PITS.
 3. GROUND LEVELS SHOWN IN SECTIONS ARE BASED ON TOPOGRAPHIC SURVEY.

- LEGEND:
- FLOOD DEFENCE WALL ALIGNMENT
 - FINISHED GROUND PROFILE (FGL)
 - GROUND RAISING TO MEET NEW SURFACE LEVEL
 - COPING
 - CLADDING
 - PILE
 - ENGINEERED RIVERBANK
 - EXISTING GROUND PROFILE (EGL)
 - PROPOSED SURFACE WATER FILTER DRAIN

SAFETY, HEALTH AND ENVIRONMENTAL INFORMATION:

IN ADDITION TO THE HAZARDS OR RISKS NORMALLY ASSOCIATED WITH THE TYPES OF WORK DETAILED ON THIS DRAWING, THE FOLLOWING SIGNIFICANT RESIDUAL RISKS SHOULD BE NOTED. FURTHER DETAILS ARE INCLUDED IN THE CDM DESIGN RISK MANAGEMENT REGISTER

CONSTRUCTION:


C.5 LIFTING - RISK OF COLLISION, CRUSHING AND OVERTURNING
E.4 LIMITED WORKING AREA
E.25 RISK OF FLOODING
F.6 SAC/SSSI SITES OF NATIONAL AND INTERNATIONAL SIGNIFICANCE - REFER TO SUPPORTING ENVIRONMENTAL LITERATURE

MAINTENANCE, CLEANING AND OPERATION:

S.8 (J.1) - OPERATION OF FLOOD GATES
OTHER RISKS ARE LIKELY TO BE SIMILAR TO THE CONSTRUCTION STAGE

DECOMMISSIONING OR DEMOLITION:

RISKS ARE LIKELY TO BE SIMILAR TO THE CONSTRUCTION STAGE BUT SHOULD BE RECONSIDERED IN ADVANCE OF DECOMMISSIONING, DEMOLITION, FUTURE REFURBISHMENT OR REPLACEMENT.

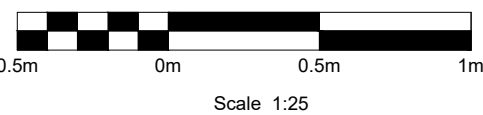

P01	CF	ES	AJ	AH	16/01/26	80% Design Issue
P02	CF	LJM	AJ	AH	18/03/26	PLANNING PRE-APP ISSUE
P03	CF	AJ	APH	AH	25/09/26	PLANNING ISSUE
Rev	Drawn	Chkd	Rvwd	Apprvd	Date	Description

Designed by: _____ Date: _____

Status
S3 Suitable for Review and Comment

Client


Client Project No. _____ Revision _____


Binnies UK Limited
Spring Lodge, 172 Chester Road, Helsby, Cheshire, WA6 0AR, UK.
Tel: +44(0)1737 774155

Project
**CARDIGAN TIDAL FRMS
DETAILED DESIGN**

Drawing title
**AREA 3
BOAT RAMP FLOOD GATE DETAILS**

Drawing scale: 1:25 Sheet size: A1

Drawing no. 4021883-BUK-ZZ-00-DR-C-03300 Revision P03

Parent Model: SHEET NAME