
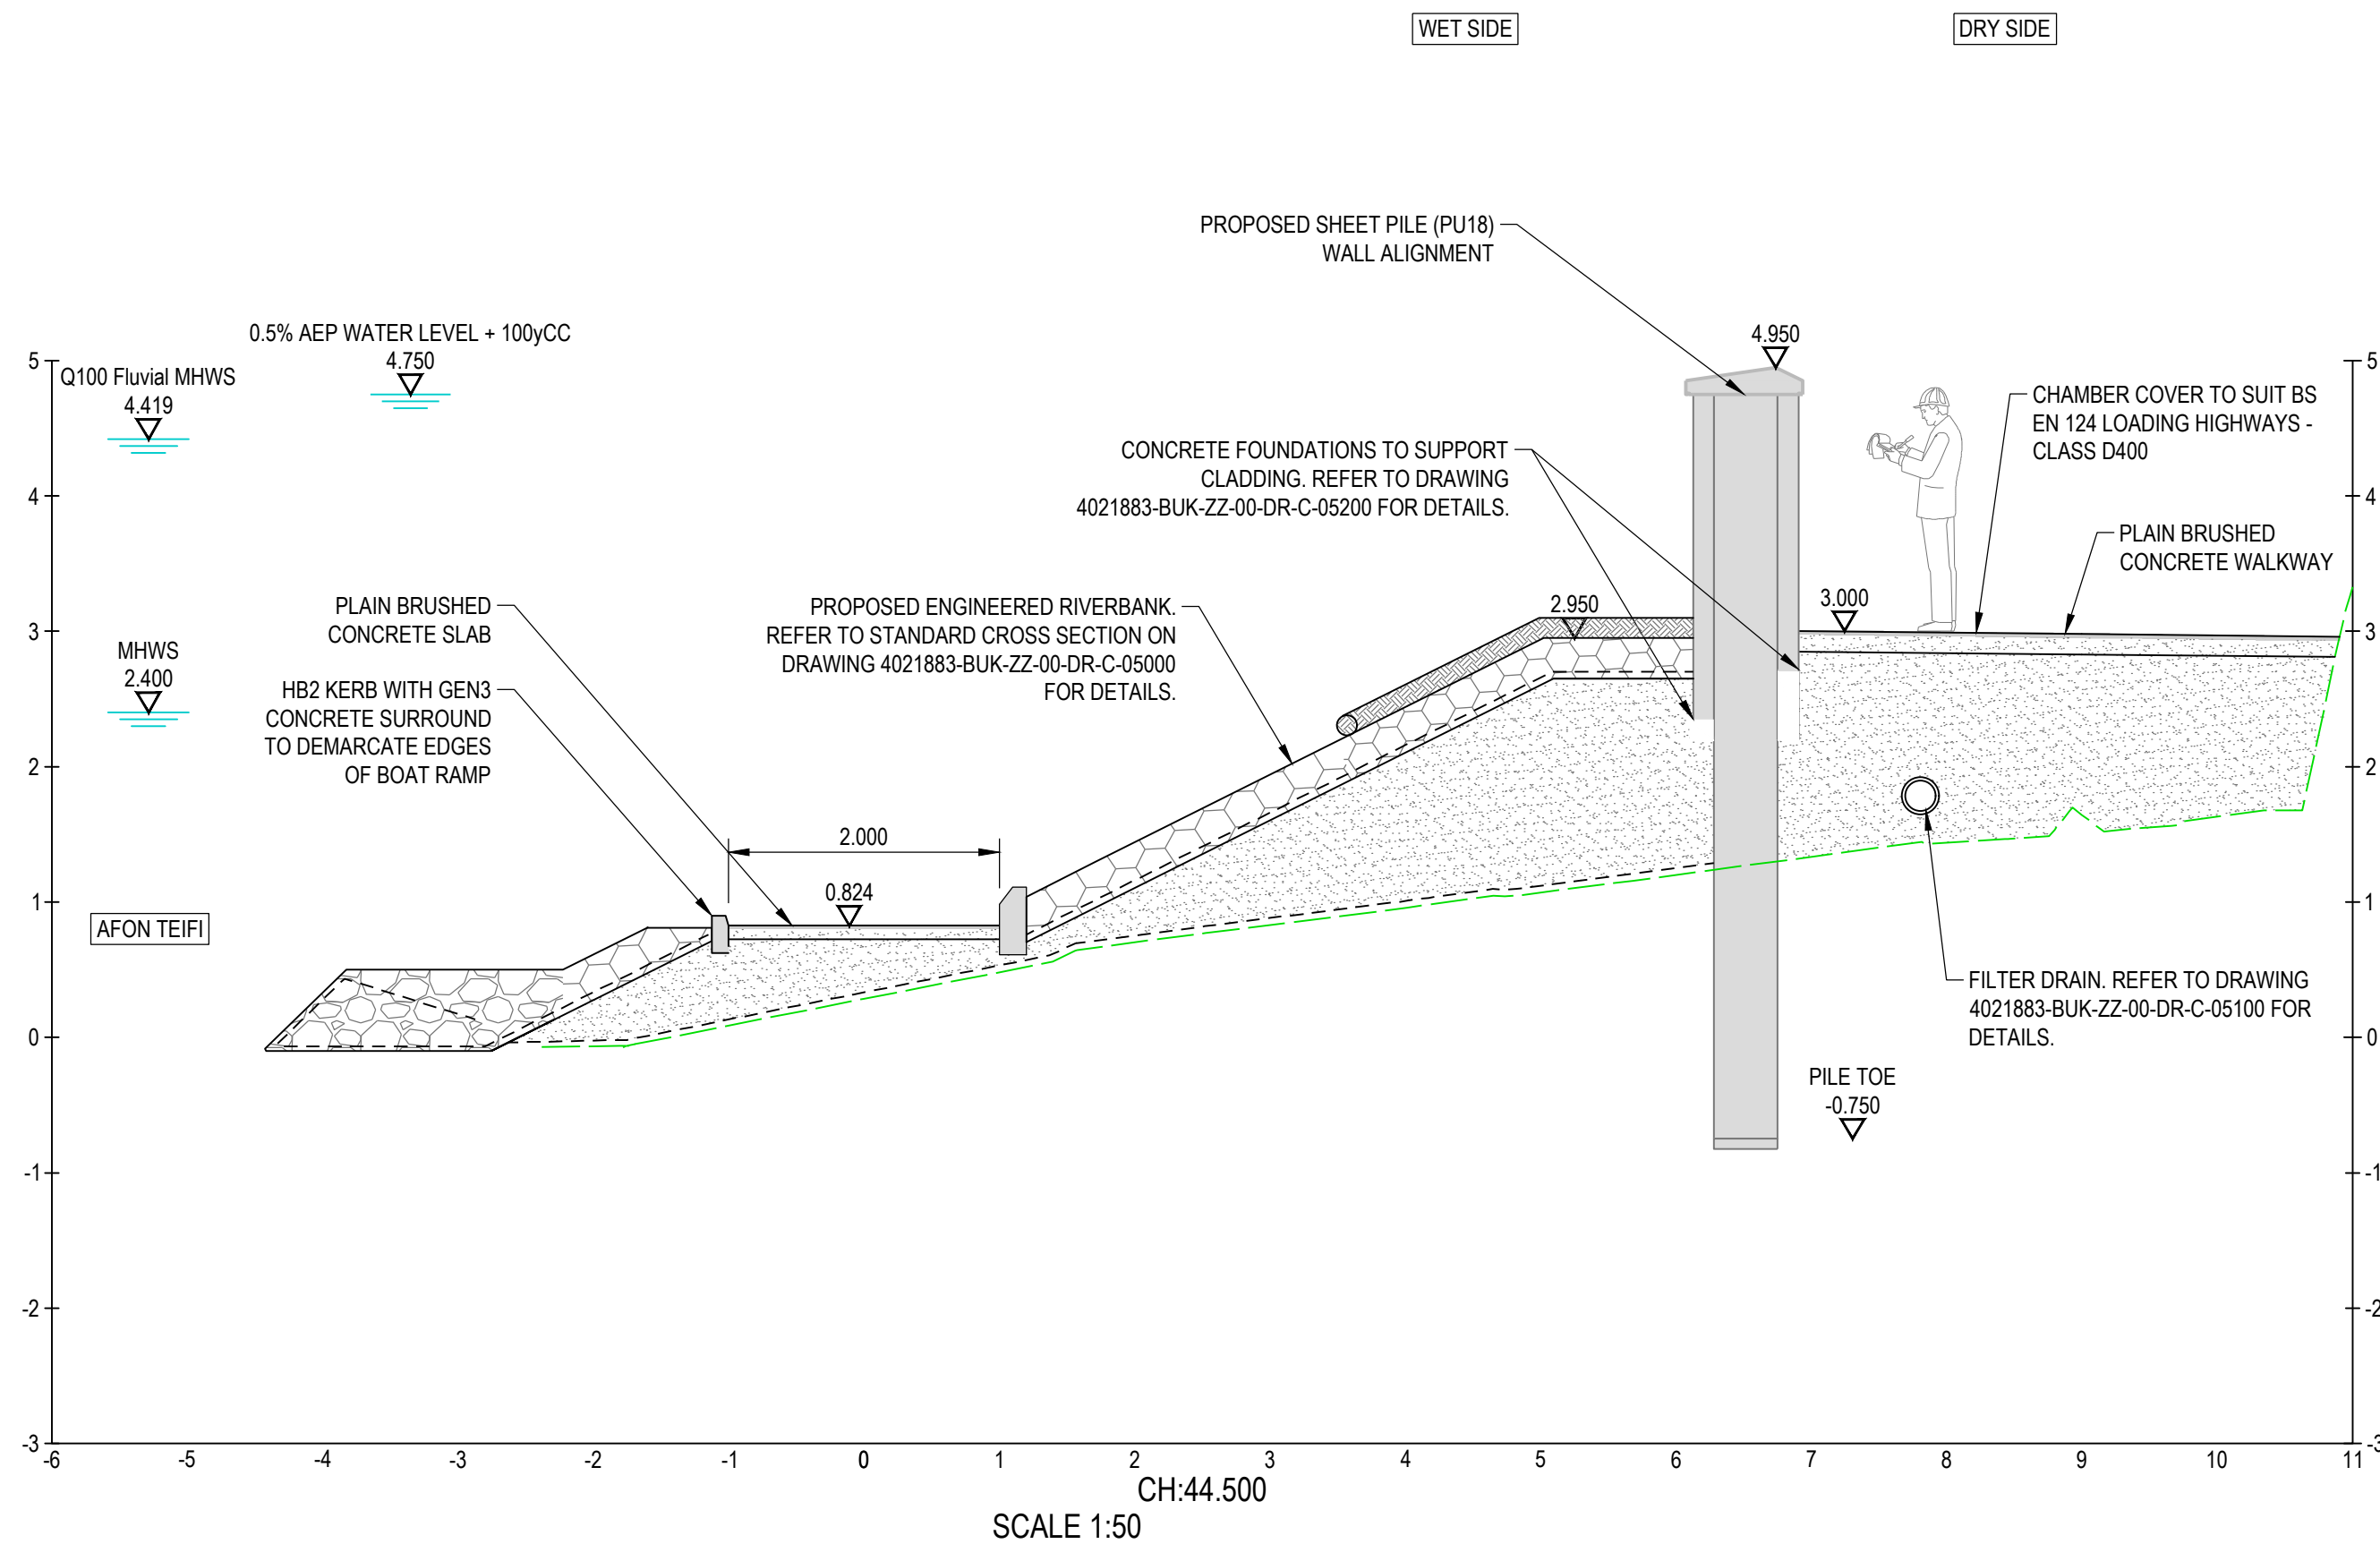


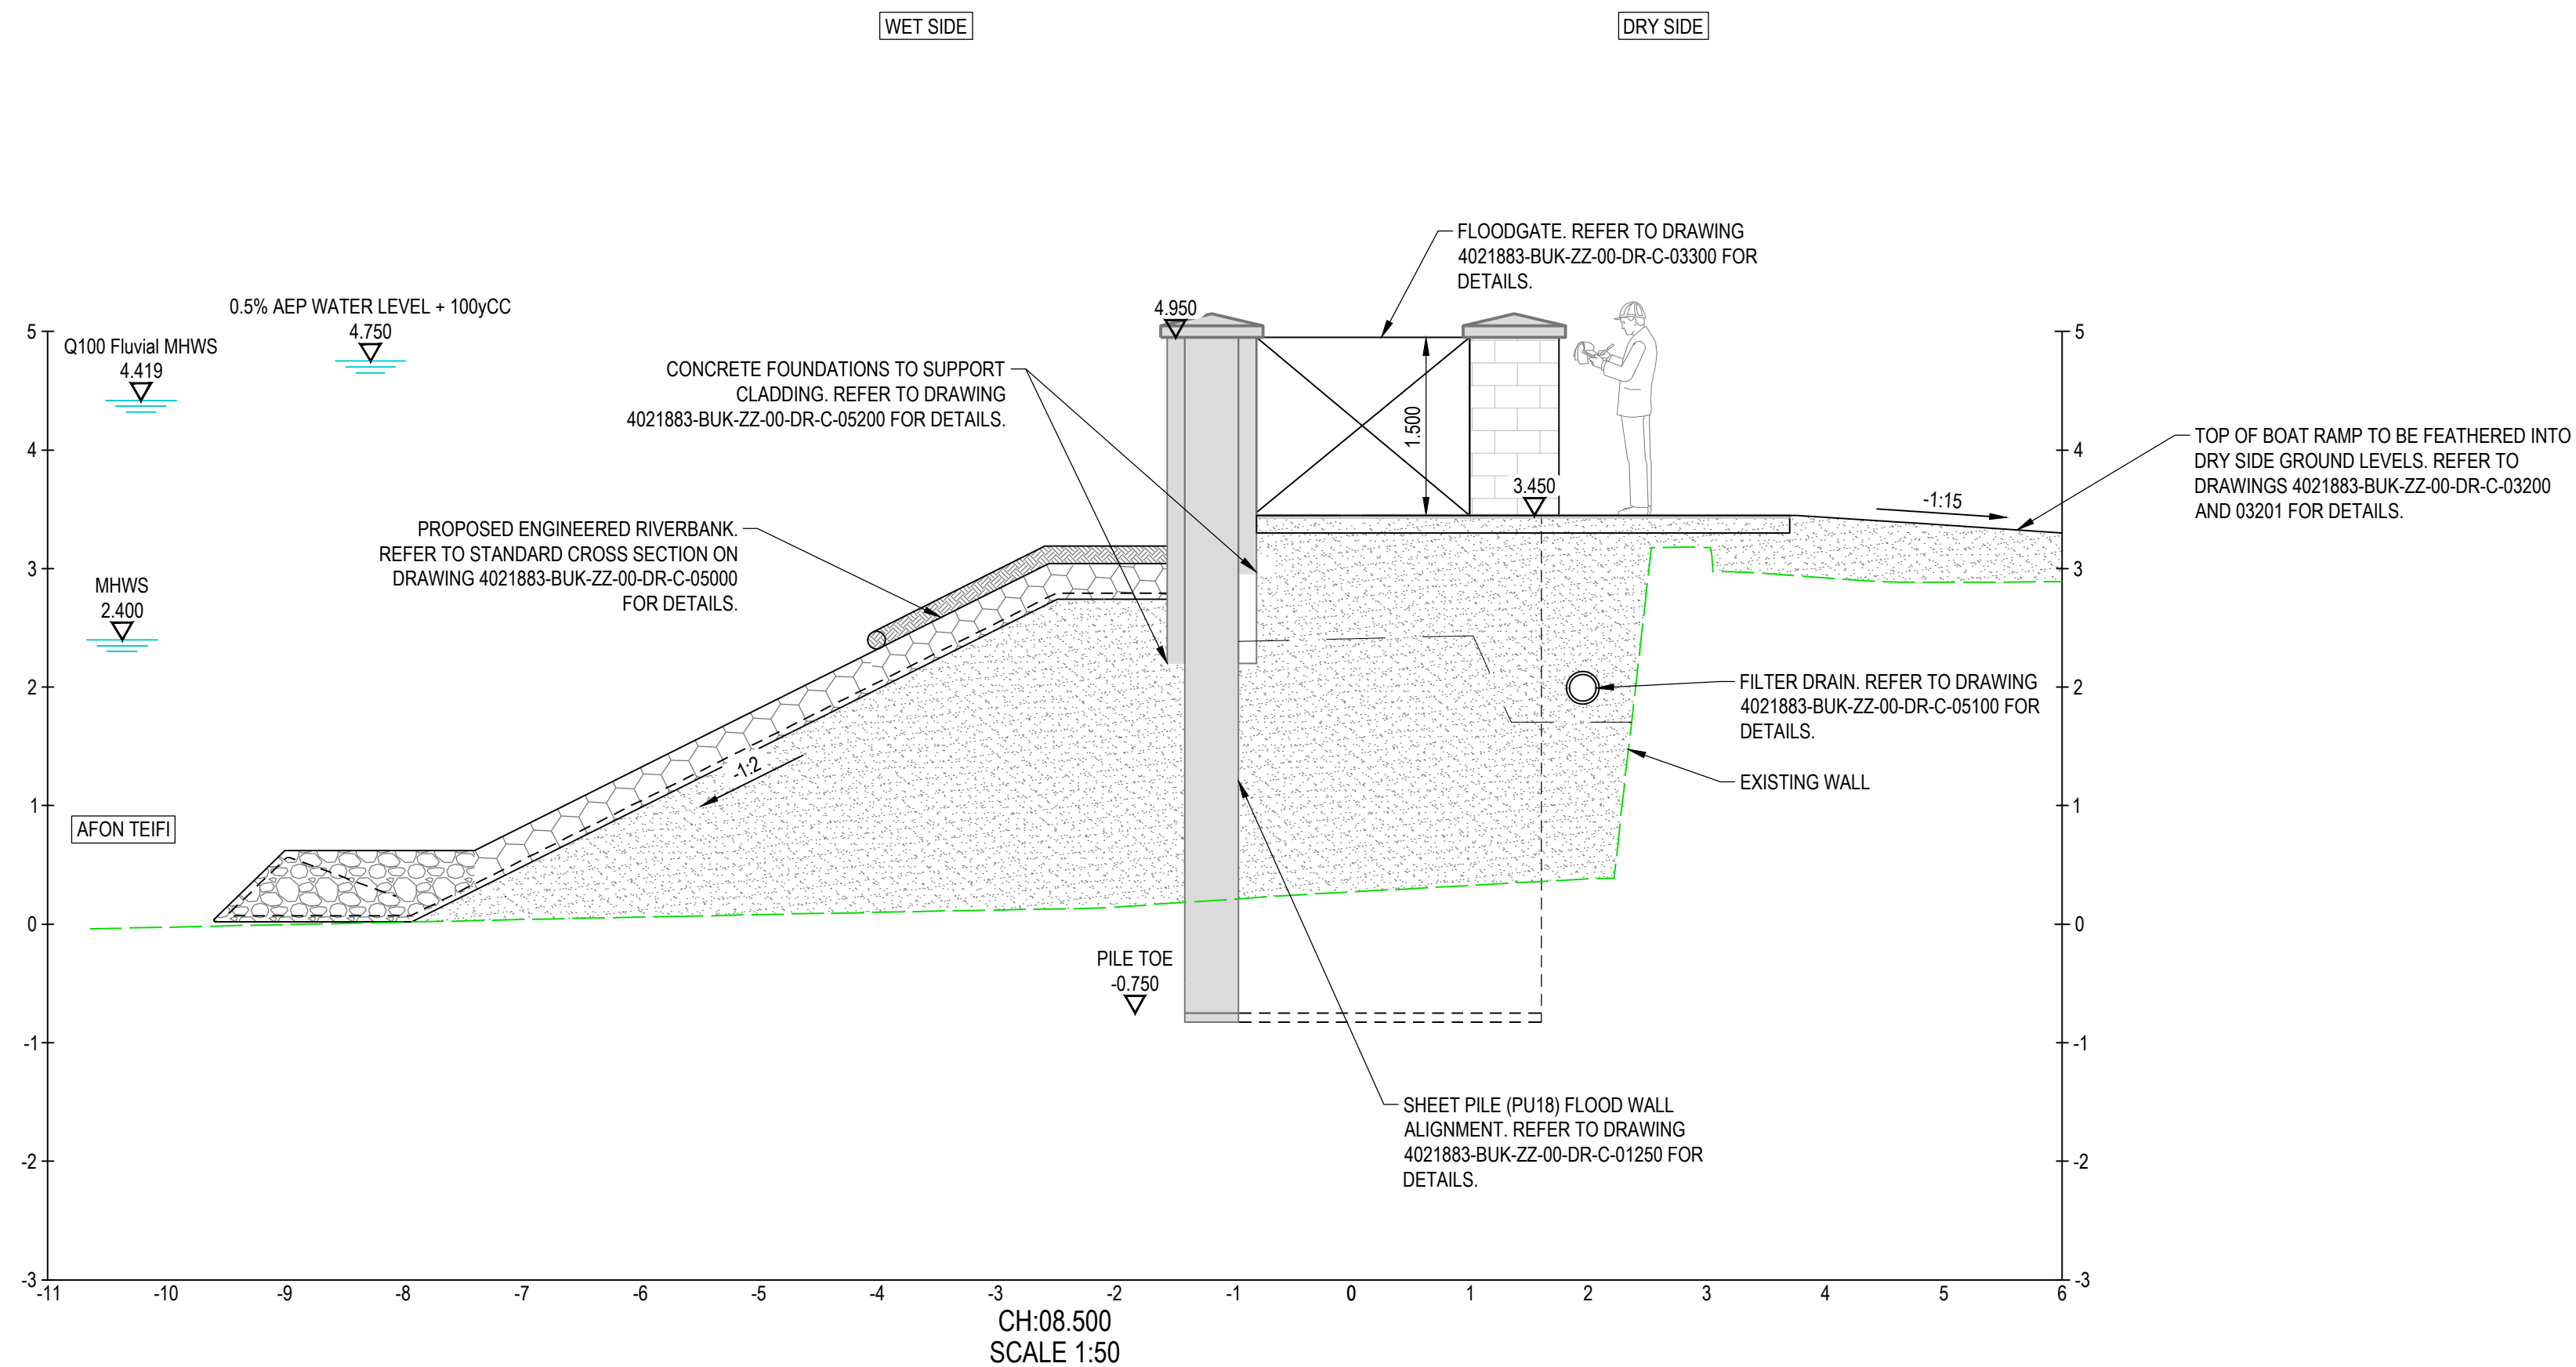

Note: The limits, including the height and depths of the Works, shown in this drawing are not to be taken as limiting the obligations of the contractor under Contract.

NOTES:

- ALL DIMENSIONS IN METRES AND ALL LEVELS IN METRES AOD, UNLESS NOTED OTHERWISE.
- LOCAL GROUND LEVEL CHANGES BUT WALL HEIGHT REMAINS CONSISTENT ACROSS ALL AREAS.
- RIP RAP FILTER LAYER TO CONSIST OF TERRAM 2000 OR SIMILAR SUITABLE ALTERNATIVE.
- RIP RAP TO HAVE A MEDIAN NOMINAL DIAMETER OF 300mm AND A MEDIAN MASS OF 62kg.

LEGEND:

EXISTING GROUND PROFILE

SAFETY, HEALTH AND ENVIRONMENTAL INFORMATION:

IN ADDITION TO THE HAZARDS OR RISKS NORMALLY ASSOCIATED WITH THE TYPES OF WORK DETAILED ON THIS DRAWING, THE FOLLOWING SIGNIFICANT RESIDUAL RISKS SHOULD BE NOTED. FURTHER DETAILS ARE INCLUDED IN THE CDM DESIGN RISK MANAGEMENT REGISTER

CONSTRUCTION:

B.6 POOR GROUND CONDITIONS

E.5 LIMITED WORKING AREA

E.25 RISK OF FLOODING

F.6 SAC/SSSI SITES OF NATIONAL AND INTERNATIONAL SIGNIFICANCE - REFER TO SUPPORTING ENVIRONMENTAL LITERATURE


MAINTENANCE, CLEANING AND OPERATION:

S.8 (J.1) - OPERATION OF FLOOD GATES

OTHER RISKS ARE LIKELY TO BE SIMILAR TO THE CONSTRUCTION STAGE

DECOMMISSIONING OR DEMOLITION:

RISKS ARE LIKELY TO BE SIMILAR TO THE CONSTRUCTION STAGE BUT SHOULD BE RECONSIDERED IN ADVANCE OF DECOMMISSIONING, DEMOLITION, FUTURE REFURBISHMENT OR REPLACEMENT.

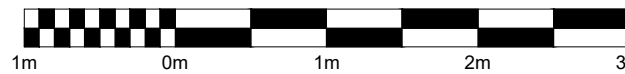

P01	CF	ES	AJ	AH	16/01/26	80% Design Issue
P02	CF	LJM	AJ	AH	18/03/26	PLANNING PRE-APP ISSUE
P03	CF	AJ	APH	AH	25/09/26	PLANNING ISSUE
Rev	Drawn	Chkd	Rwd	Apprvd	Date	Description

Designed by:

Date:

Status

S3 Suitable for Review and Comment

Client



Client Project No.

Revision



Binnies UK Limited
Spring Lodge, 172 Chester Road, Helsby, Cheshire, WA6 0AR, UK.
Tel: +44(0)1737 774155

Project

**CARDIGAN TIDAL FRMS
DETAILED DESIGN**

Drawing title

**AREA 3
BOAT RAMP SECTIONS**

Drawing scale: 1:50

Sheet size: A1

Drawing no.

4021883-BUK-ZZ-00-DR-C-03201

Revision

P03

Parent Model: SHEET NAME