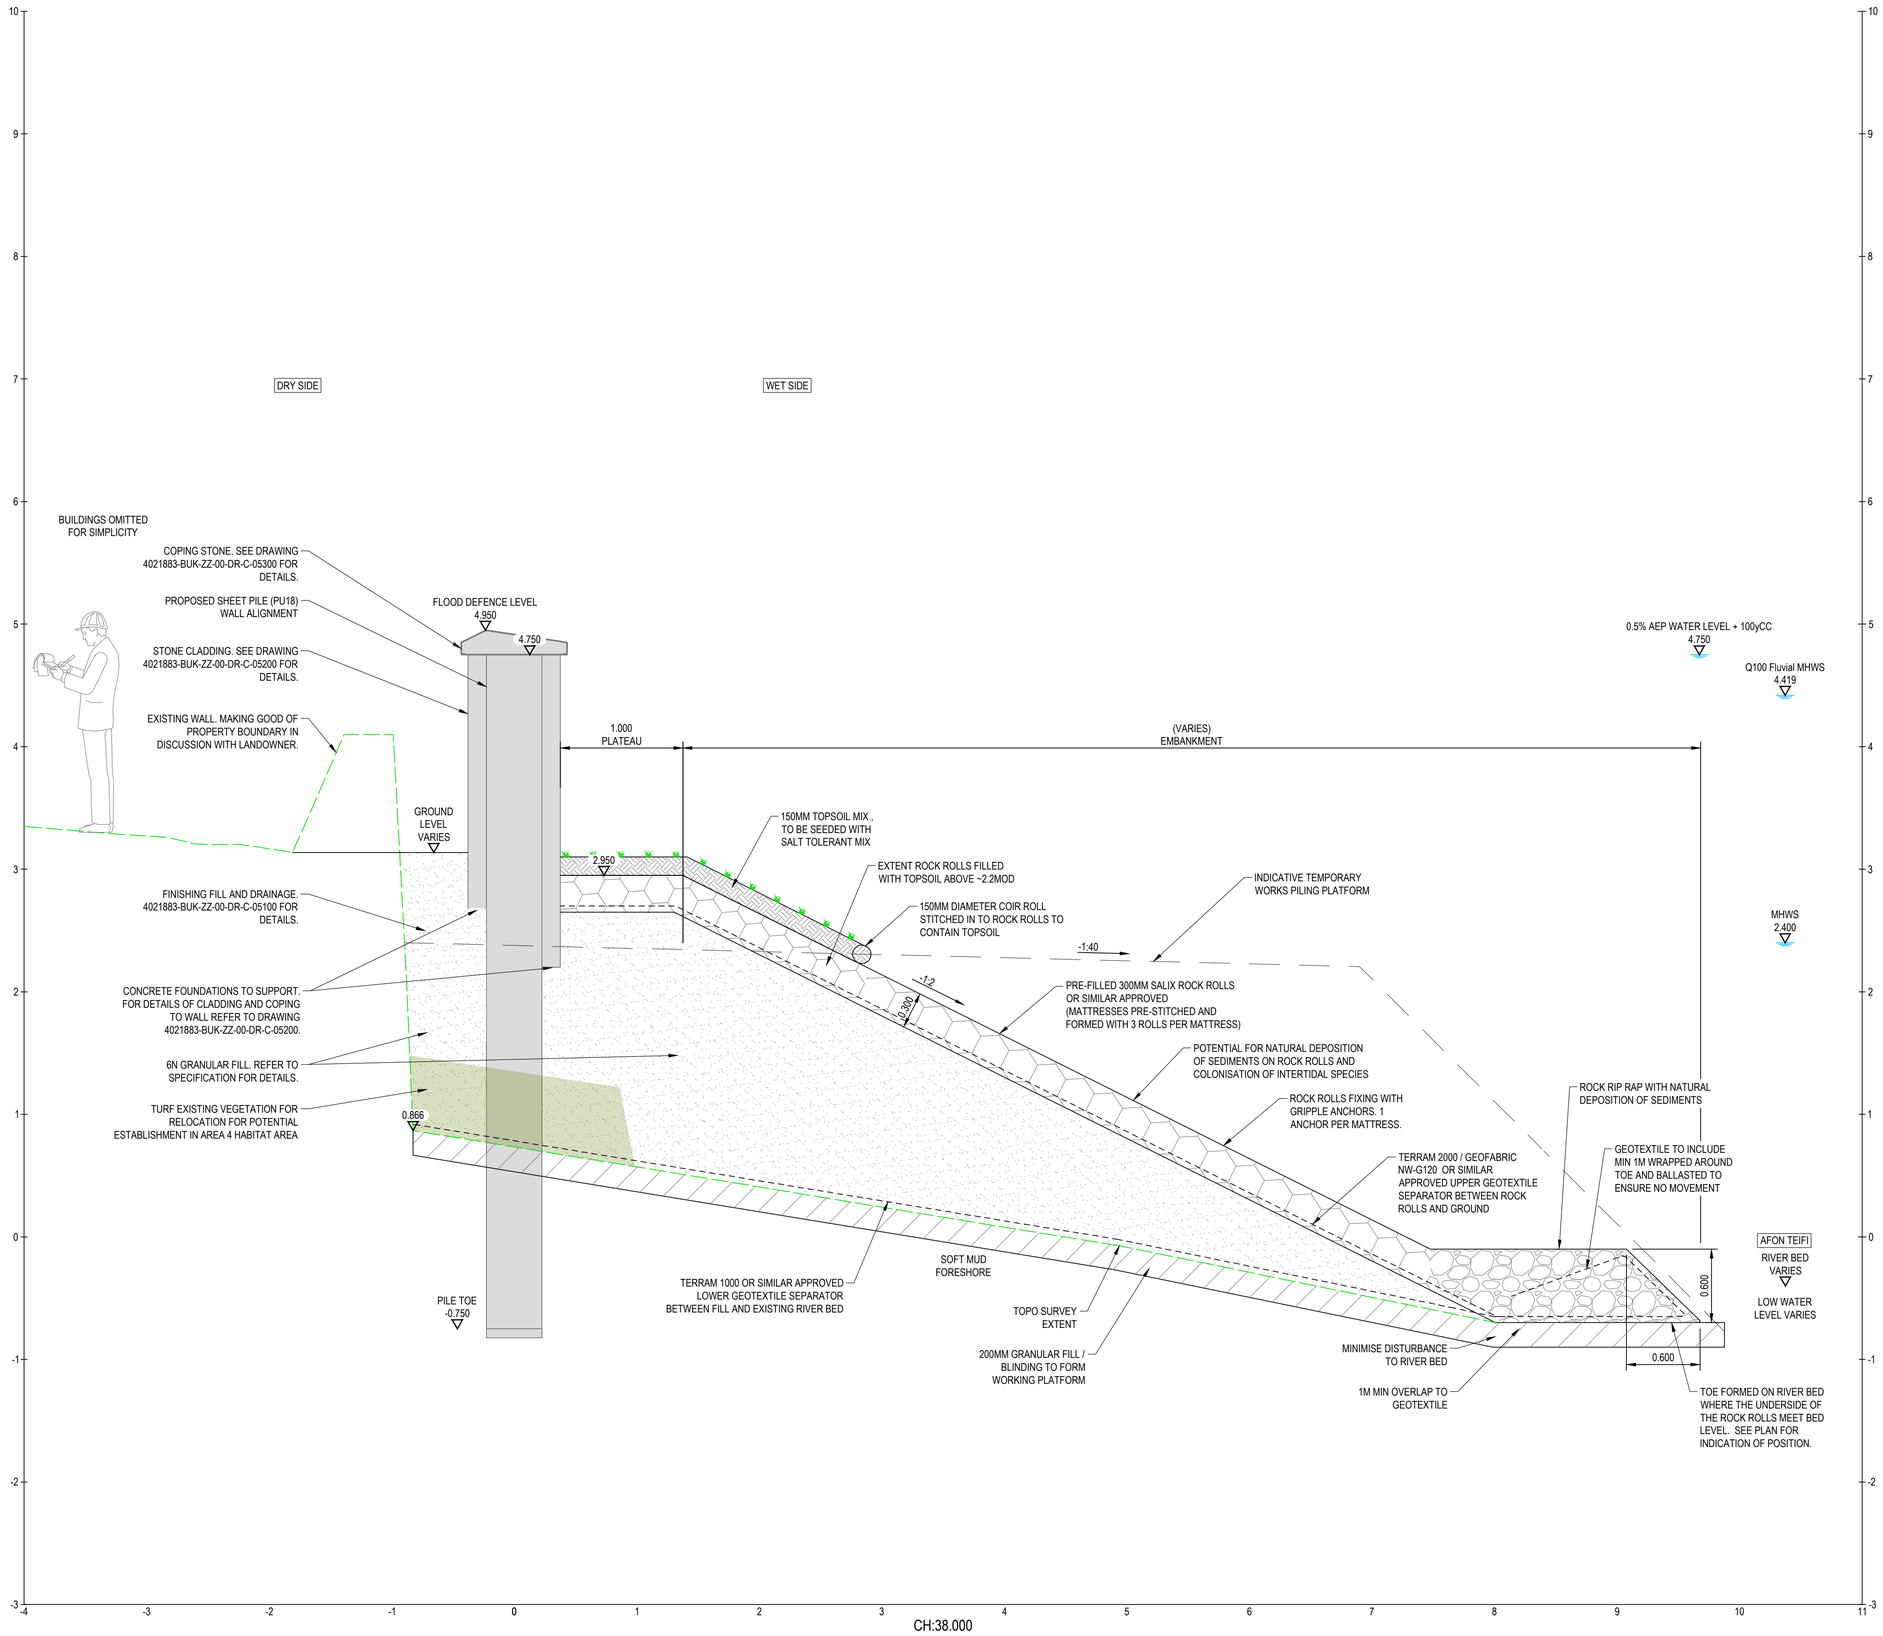

Note: The limits, including the height and depths of the Works, shown in this drawing are not to be taken as limiting the obligations of the contractor under Contract.

NOTES:

1. ALL DIMENSIONS IN METRES AND ALL LEVELS IN METRES AOD, UNLESS NOTED OTHERWISE.

LEGEND:

- GRANULAR FILL
- SOIL
- ROCK ROLLS
- RIP RAP
- BLINDING
- GEOTEXTILE
- INDICATIVE WORKS PLATFORM
- EXISTING VEGETATION

SAFETY, HEALTH AND ENVIRONMENTAL INFORMATION:
IN ADDITION TO THE HAZARDS OR RISKS NORMALLY ASSOCIATED WITH THE TYPES OF WORK DETAILED ON THIS DRAWING, THE FOLLOWING SIGNIFICANT RESIDUAL RISKS SHOULD BE NOTED. FURTHER DETAILS ARE INCLUDED IN THE CDM DESIGN RISK MANAGEMENT REGISTER
CONSTRUCTION:
B.2 POTENTIAL CLASHES WITH UNCHARTERED SERVICES E.1 WATER LEVEL VARIABLE DUE TO TIDE E.6 EXISTING STRUCTURES IN POOR OR UNKNOWN CONDITION E.7 ASBESTOS CONTAINING MATERIALS ON FORESHORE E.8 POTENTIAL FOR CONTAMINATED GROUND E.12 UNKNOWN CONSTRUCTION AND CONDITION OF EXISTING WALLS E.23 BUILD UP OF DEBRIS AND VEGETATION E.25 RISK OF FLOODING F.6 SAC/SSSI SITES OF NATIONAL AND INTERNATIONAL SIGNIFICANCE - REFER TO SUPPORTING ENVIRONMENTAL LITERATURE
MAINTENANCE, CLEANING AND OPERATION:
S.8 (J.1) - OPERATION OF FLOOD GATES OTHER RISKS ARE LIKELY TO BE SIMILAR TO THE CONSTRUCTION STAGE
DECOMMISSIONING OR DEMOLITION:
RISKS ARE LIKELY TO BE SIMILAR TO THE CONSTRUCTION STAGE BUT SHOULD BE RECONSIDERED IN ADVANCE OF DECOMMISSIONING, DEMOLITION, FUTURE REFURBISHMENT OR REPLACEMENT.

0.5m 0m 0.5m 1m
Scale 1:25

Rev	Drawn	Chkd	Rvwd	Apprvd	Date	Description
P01	CF	ES	AJ	AH	16/01/26	80% Design Issue
P02	CF	LJM	AJ	AH	18/03/26	PLANNING PRE-APP ISSUE
P03	CF	AJ	APH	AH	25/09/26	PLANNING ISSUE

Designed by: Date:

Status
S3 Suitable for Review and Comment

Client
Cyfoeth Naturiol Cymru Natural Resources Wales

Client Project No. Revision

Binnies UK Limited
Spring Lodge, 172 Chester Road, Helsby, Cheshire, WA6 0AR, UK.
Tel: +44(0)1737 774155

Project
CARDIGAN TIDAL FRMS
DETAILED DESIGN

Drawing title
EMBANKMENT
STANDARD CROSS SECTION

Drawing scale: 1:25 Sheet size: A1

Drawing no. 4021883-BUK-ZZ-00-DR-C-05000 Revision P03

Parent Model: SHEET NAME

© Copyright Binnies UK Limited 2024

ON PROJECTWISE