

CARDIGAN TIDAL FLOOD RISK MANAGEMENT SCHEME

Volume 2: Figures




Prepared for:

Natural Resources Wales

Date: March 2026

Table of contents

Figure 1.1:	Location Plan
Figure 3.1:	Layout Plan
Figure 5.1:	Population and Human Health Study Area
Figure 5.2:	Recreation and Amenity Features
Figure 6.1:	Phase 1 Habitat Survey
Figure 6.2:	Bat PRA Roost Assessment
Figure 8.1:	Landscape character area and study area map
Figure 8.2:	Zone of theoretical visibility (ZTV) map
Figure 8.3:	Viewpoint map
Figure 11.1:	Superficial Geology
Figure 11.2:	Bedrock Geology

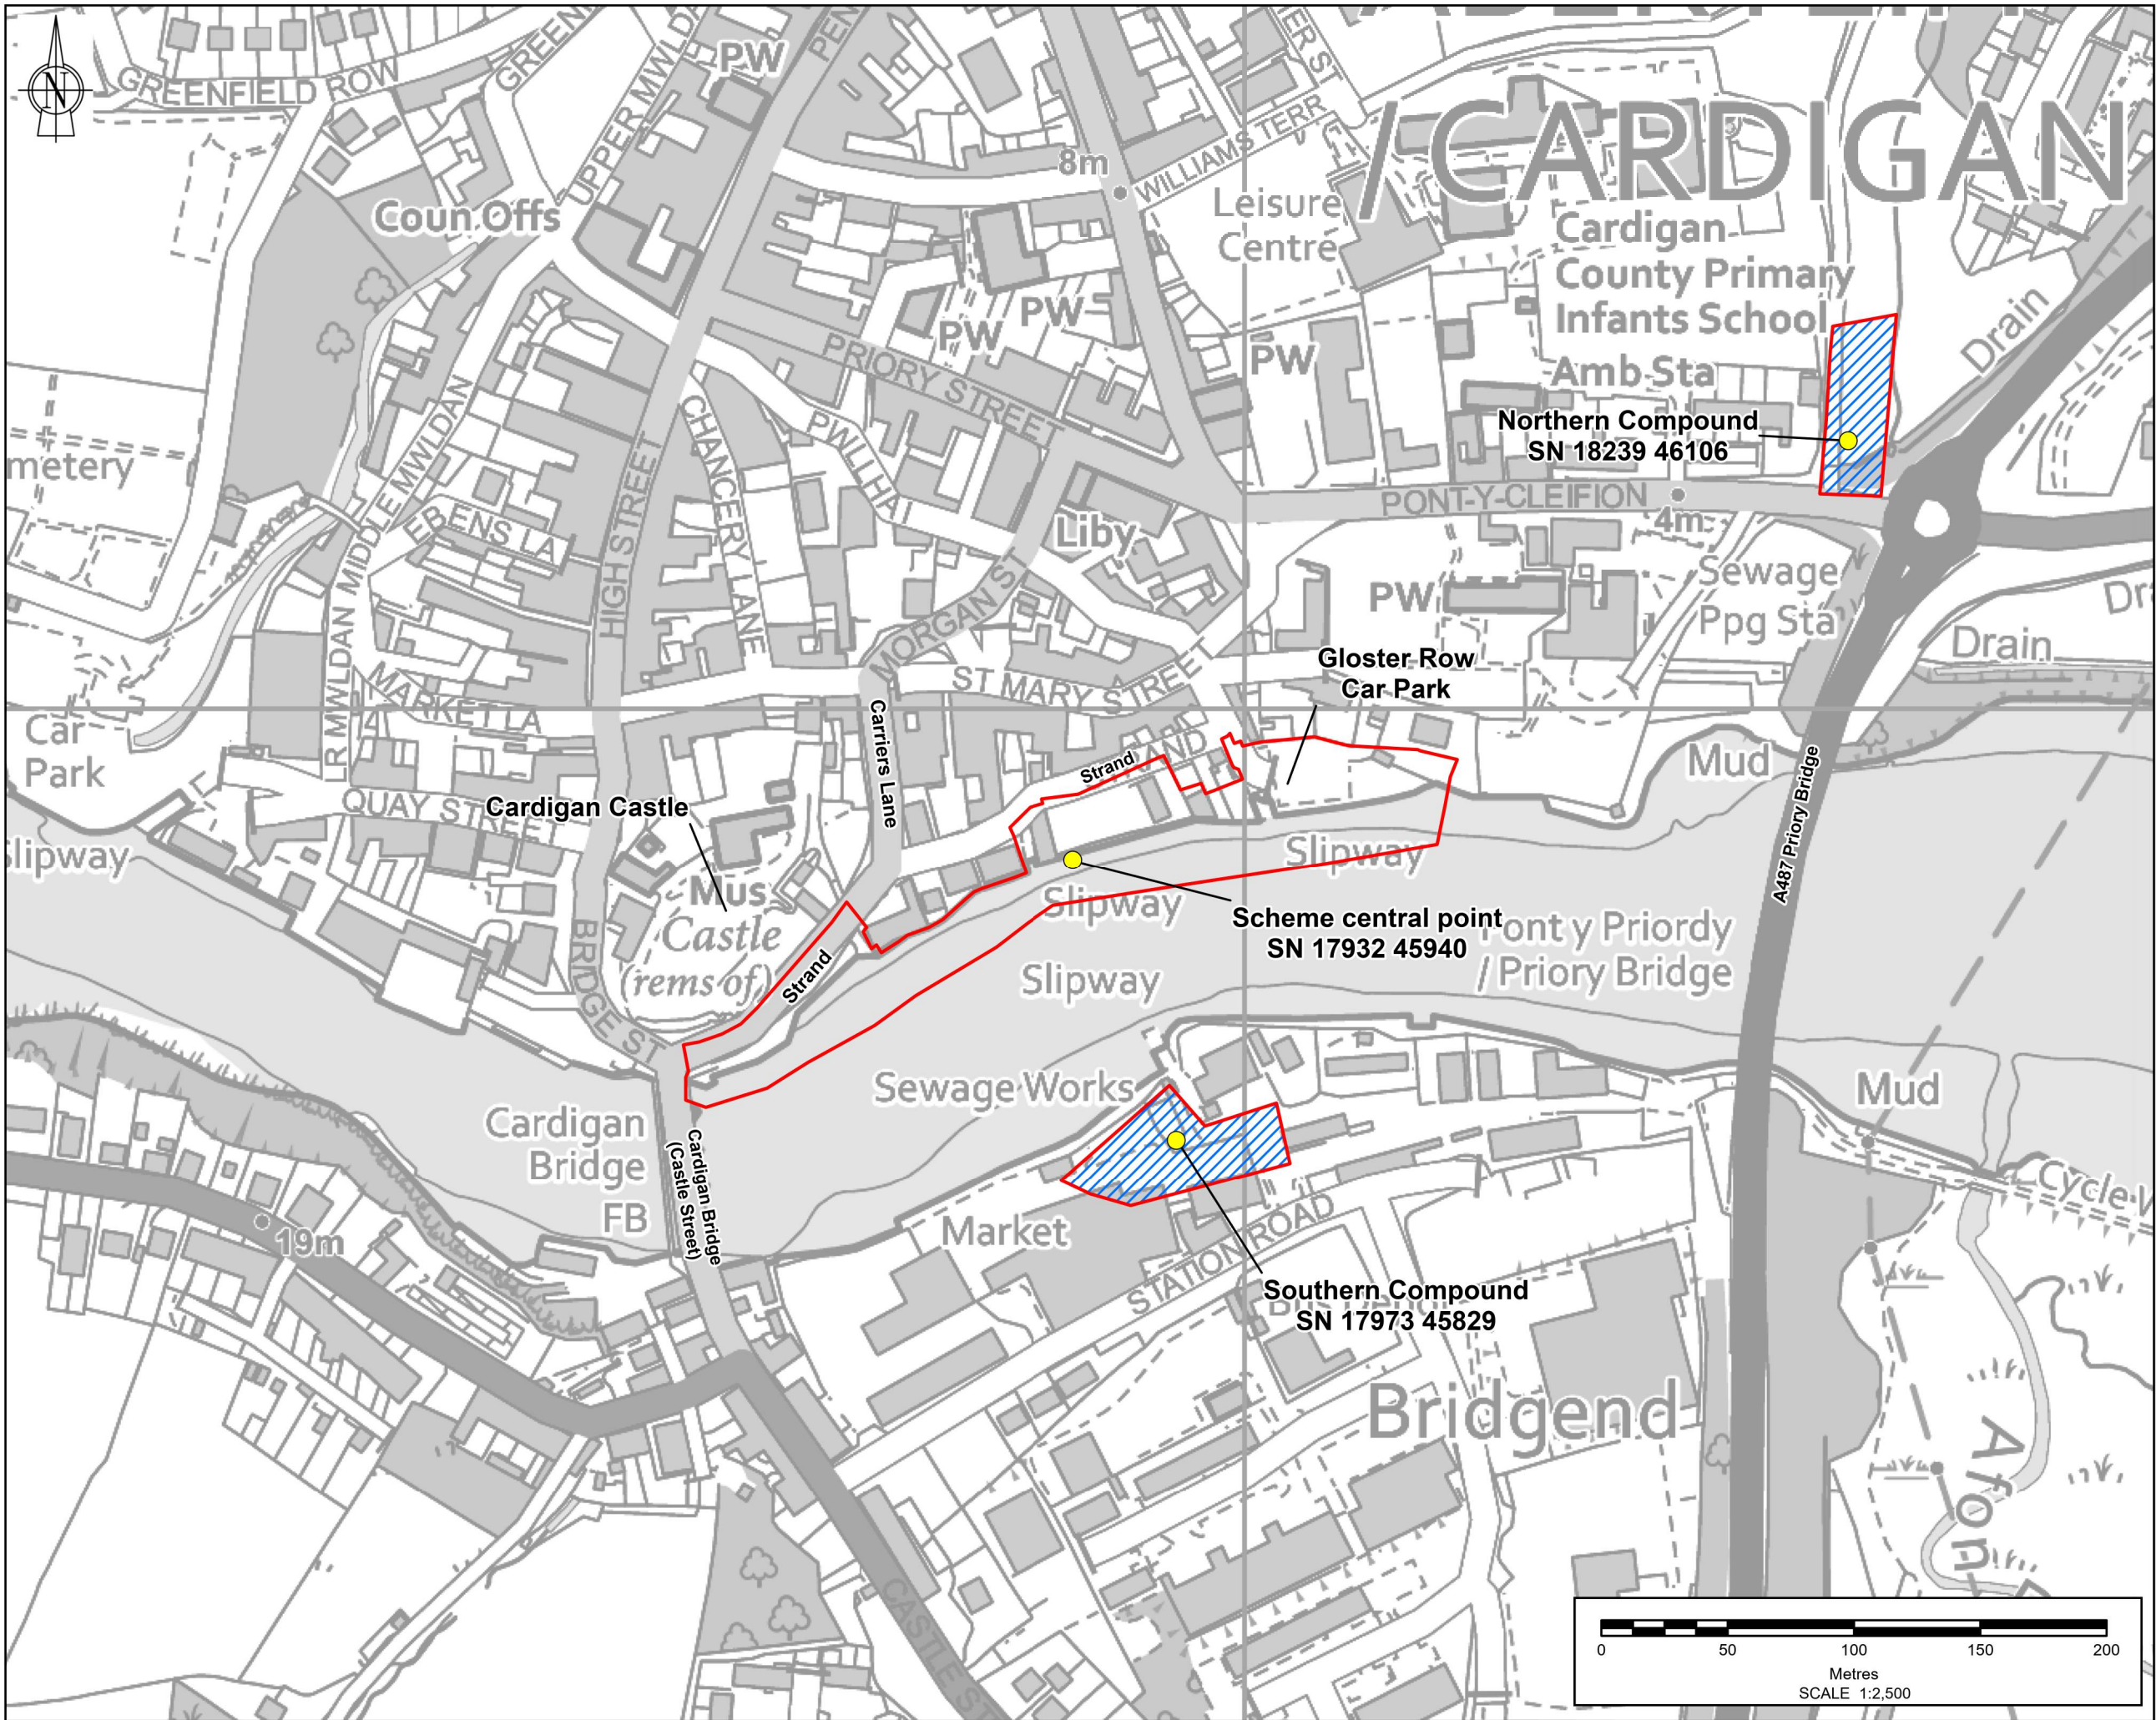

Note: The limits, including the height and depths of the Works, shown in this drawing are not to be taken as limiting the obligations of the contractor under Contract.

Reproduced by permission of Ordnance Survey on behalf of HMSO. © Crown copyright and database right. All rights reserved [2026]. Ordnance Survey Licence number AC0000849444.

- Legend**
- SCHEME AREA
 - CONSTRUCTION COMPOUND / LAYDOWN AREAS
 - GRID REFERENCE POINTS



SAFETY HEALTH AND ENVIRONMENT INFORMATION

IN ADDITION TO THE HAZARDS OR RISKS NORMALLY ASSOCIATED WITH THE TYPES OF WORK DETAILED ON THIS DRAWING, THE FOLLOWING SIGNIFICANT RESIDUAL RISKS SHOULD BE NOTED. FURTHER DETAILS ARE INCLUDED IN THE CDM DESIGN RISK MANAGEMENT REGISTER

CONSTRUCTION

MAINTENANCE / CLEARING / OPERATION

DECOMMISSIONING / DEMOLITION

P04	MA	MH	DJ	AH	20/02/2026	FOR INFORMATION
P03	MA	MH	DJ	AH	09/01/2026	FOR INFORMATION
P02	MA	MH	DJ	AH	29/07/2025	FOR INFORMATION
P01	MA	MH	DJ	AH	09/06/2025	FOR INFORMATION
Rev	Drawn	Chkd	Rvwd	Apprvd	Date	Description

Designed by: MA Date: FEB 2026

Status:

Client:

Cyfoeth Naturiol Cymru / Natural Resources Wales

Client Drawing No. Revision

binnies

Binnies UK Limited

Registered Office
Spring Lodge, 172 Chester Road, Witley, Chichester, W Sussex, PO19 8AR UK
Tel: +44(0)1797 774155

Project:


CARDIGAN TIDAL FLOOD RISK MANAGEMENT SCHEME

Drawing title:

FIGURE 1.1: LOCATION PLAN

Drawing scale: 1:2,500 Sheet size: A3

Drawing no. 4021883-BUK-ZZ-00-DR-EN-00005 Revision: P04

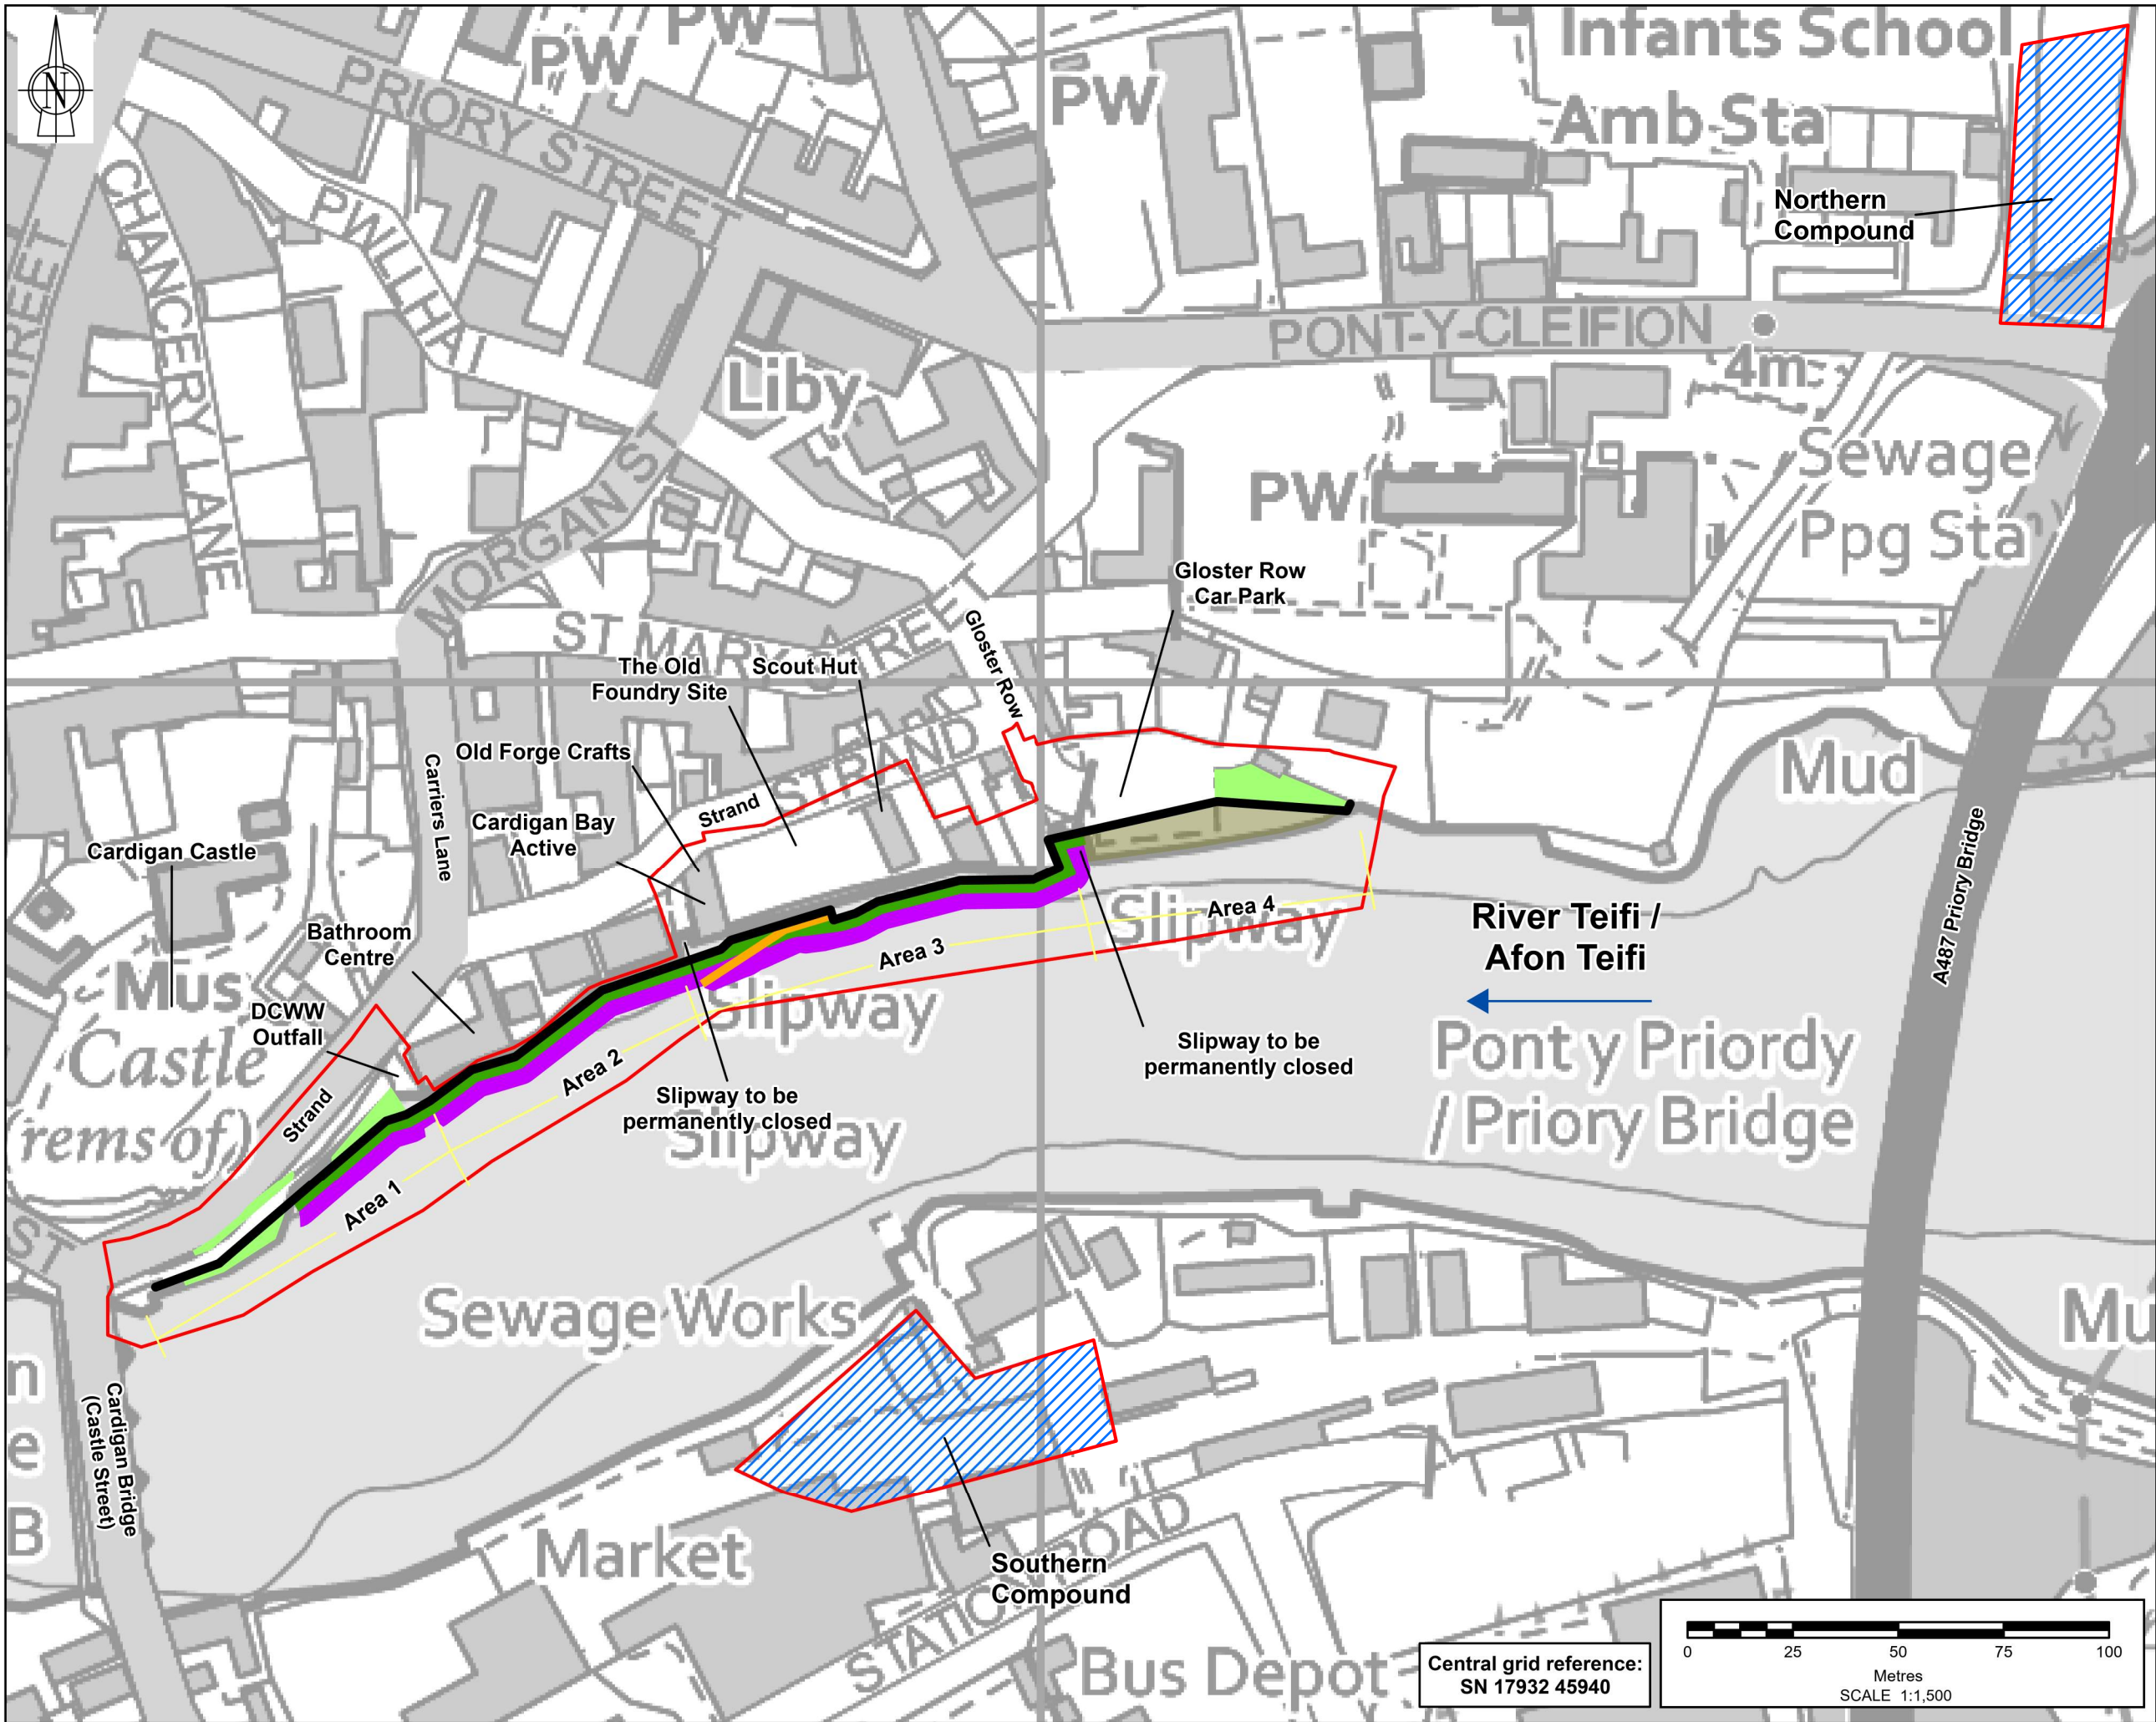

Note: The limits, including the height and depths of the Works, shown in this drawing are not to be taken as limiting the obligations of the contractor under Contract.

Reproduced by permission of Ordnance Survey on behalf of HMSO. © Crown copyright and database right. All rights reserved [2026]. Ordnance Survey Licence number AC0000849444.

Legend

- SCHEME AREA
- CONSTRUCTION COMPOUND/ LAYDOWN AREAS
- FLOOD DEFENCE WALL
- ENGINEERED RIVERBANK
- BOAT RAMP
- SOFT LANDSCAPING
- NEW INTERTIDAL HABITAT
- SALT-TOLERANT ESTUARINE VEGETATION
- AREA EXTENT INDICATORS

SAFETY HEALTH AND ENVIRONMENT INFORMATION

IN ADDITION TO THE HAZARDS OR RISKS NORMALLY ASSOCIATED WITH THE TYPES OF WORK DETAILED ON THIS DRAWING, THE FOLLOWING SIGNIFICANT RESIDUAL RISKS SHOULD BE NOTED. FURTHER DETAILS ARE INCLUDED IN THE CDM DESIGN RISK MANAGEMENT REGISTER

Rev	Drawn	Chkd	Rvwd	Apprvd	Date	Description
P04	MA	MH	DJ	AH	27/03/2026	FOR INFORMATION
P03	MA	MH	DJ	AH	02/03/2026	FOR INFORMATION
P02	MA	MH	DJ	AH	09/01/2026	FOR INFORMATION
P01	MA	MH	DJ	AH	05/08/2025	FOR INFORMATION

Designed by: MA Date: MARCH 2026

Status:

Client:

Client Drawing No. Revision

binnies
Binnies UK Limited
Registered Office
Spring Lodge, 172 Chester Road, Wylfa, Clackwr, WMS 0AR UK
Tel: +44(0)1737 734155

Project:
CARDIGAN TIDAL FLOOD RISK MANAGEMENT SCHEME

Drawing title:
FIGURE 3.1: LAYOUT PLAN

Drawing scale: 1:1,500 Sheet size: A3

Drawing no. 4021883-BUK-ZZ-00-DR-EN-00008 Revision: P04

R:\Projects\4021883 Cardigan Bay\Workspaces\3 Issue_March\4021883-BUK-ZZ-00-DR-EN-00008.dwg, A4:10/06/26, 27/03/2026