
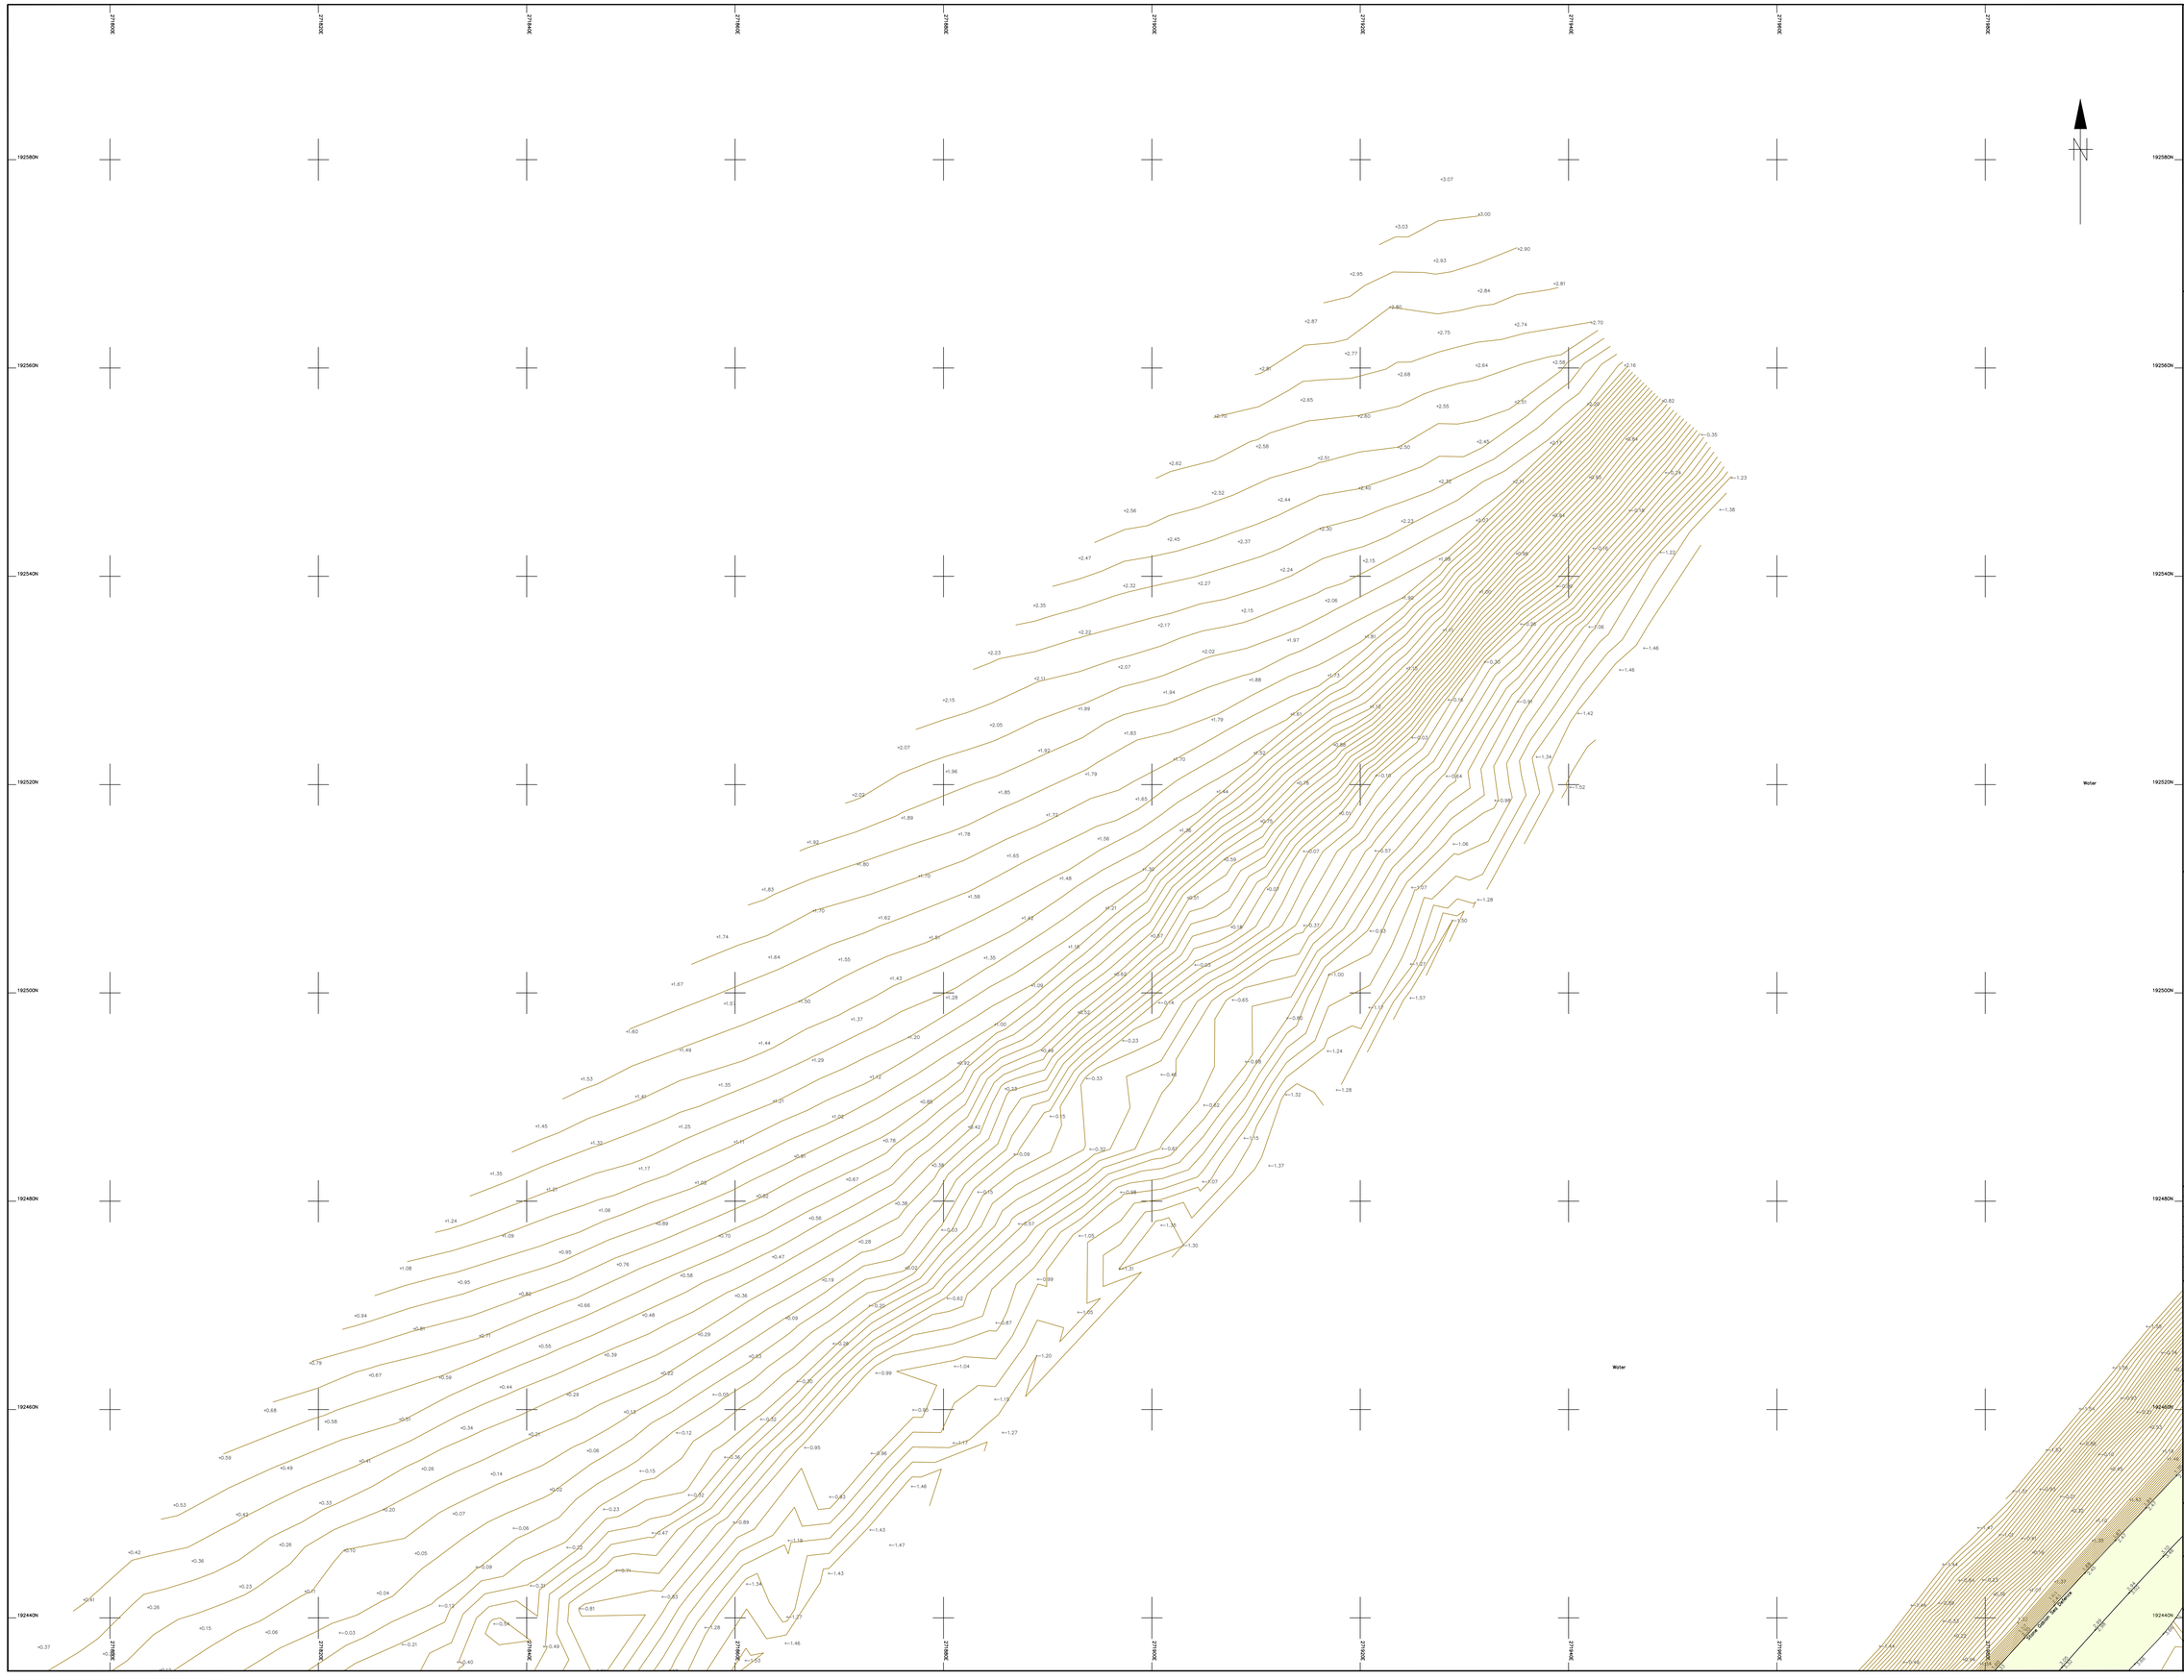


Legend :

AP	Anchor Point	LP	Lamp Post
B/W	Barbed Wire	LB	Letter Box
BB	Belisha Beacon	MH	Manhole
B	Bollard	Mkr	Marker
CP	Catch Pit	MS	Mile Stone
C/P	Chestnut Paling	Pal	Paling
CE	Cleaning Eye	PM	Parking Meter
C/B	Close Boarded	P	Post
C/I	Corrugated Iron	P/C	Post and Chain
Cul	Culvert	P/R	Post and Rail
DP	Drain Pipe	P/W	Post and Wire
DL	Detector Loop	RWP	Rain Water Pipe
EJB	Electricity Junction Box	RP	Reflector Post
EP	Electricity Pole	R/W	Retaining Wall
ELIC	Electricity Service Cover	RG	Road Gully
ER	Earthing Rod	RS	Road Sign
FIG	Feeds Into Ground	SB	Sign Board
FS	Flag Staff	SP	Sign Post
GM	Gas Meter	SC	Stop Cock
GV	Gas Valve	TCB	Telephone Call Box
GP	Gate Post	TP	Telephone Pole
G	Gully	TS	Traffic Signal
Hyd	Hydrant	VP	Vent Pipe
I/R	Iron Railing	WM	Water Meter
IC	Inspection Cover	Tr	Water Trough
I/W	Interweaven	W/M	Wire Mesh Fence
KO	Kerb Outlet	WV	Water Valve

EA5.23 Eave Level
RL6.23 Roof Level
TW6.23 Top of Wall Level
Permanent Ground Marker ⊗
O.S. Bench Mark

Sheet Layout :

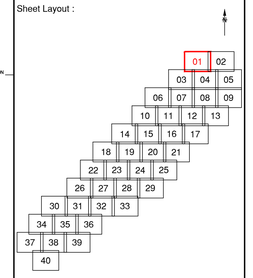

Notes :

1. Do not scale from this drawing. Please refer to source CAD file for dimensions.

Rev	Description	Date	Initial
1	Original Issue	05/10/26	JPD

CLIENT

Neath Port Authority

MALCOLM HUGHES
CHARTERED LAND SURVEYORS
www.malcolmhughes.co.uk
surveythis@mhls.co.uk
Warrington Office Tel: 0161 905 1265
Glasgow Office Tel: 0141 885 0800
Wales Tel: 0800 833312
London Office Tel: 0800 833312

Accreditations

Project

River Neath UAV 2026


Title

Topographical Survey
Sheet 1 of 40

Scale @A1:	Date:	Drawn:	Checked:
1:200	Sept 2026	JPD	EAD

Cad File Name:

65677-MH-VTO-River_Neath-M2-G-0001

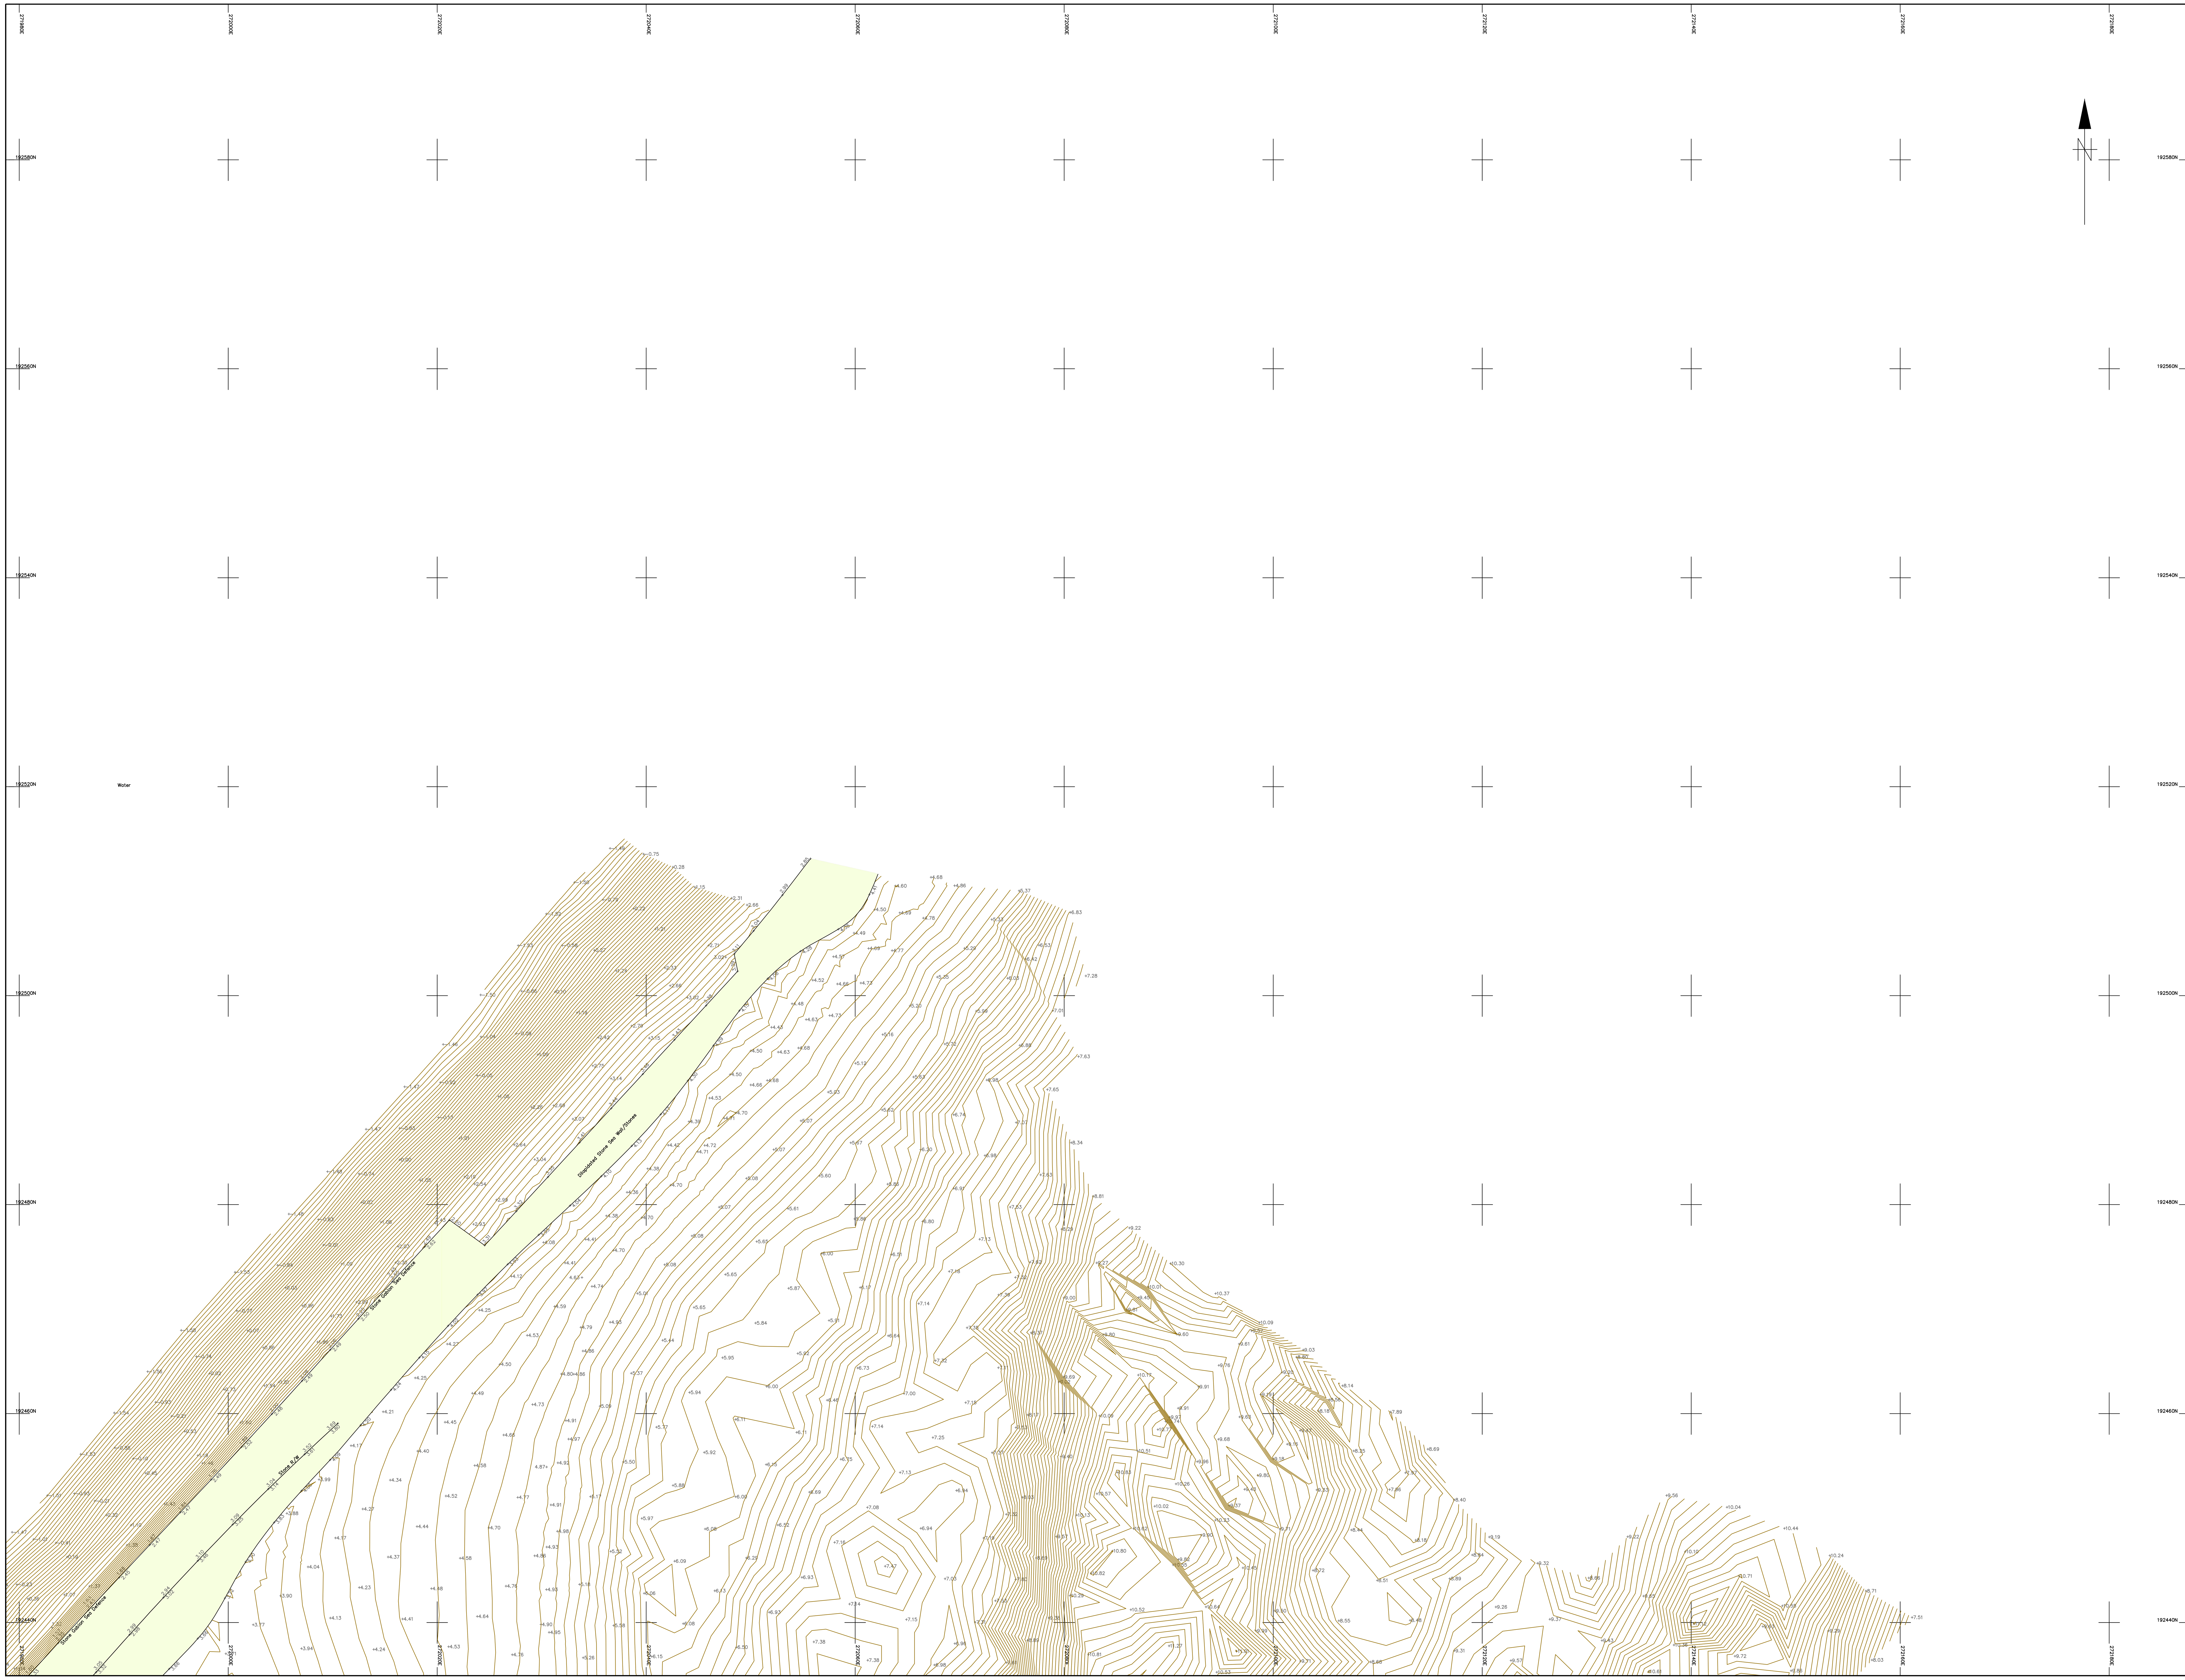

Legend :

AP	Anchor Point	LP	Lamp Post
B/W	Barbed Wire	LB	Letter Box
BB	Belisha Beacon	MH	Manhole
B	Bollard	Mkr	Marker
CP	Catch Pit	MS	Mile Stone
C/P	Chestnut Paling	Pal	Paling
CE	Cleaning Eye	PM	Parking Meter
C/B	Close Boarded	P	Post
C/I	Corrugated Iron	P/C	Post and Chain
Cul	Culvert	P/R	Post and Rail
DP	Drain Pipe	P/W	Post and Wire
DL	Detector Loop	RWP	Rain Water Pipe
EJB	Electricity Junction Box	RP	Reflector Post
EP	Electricity Pole	R/W	Retaining Wall
ELIC	Electricity Service Cover	RG	Road Gully
ER	Earthing Rod	RS	Road Sign
FIG	Feeds Into Ground	SB	Sign Board
FS	Flag Staff	SP	Sign Post
GM	Gas Meter	SC	Stop Cock
GV	Gas Valve	TCB	Telephone Call Box
GP	Gate Post	TP	Telephone Pole
G	Gully	TS	Traffic Signal
Hyd	Hydrant	VP	Vent Pipe
I/R	Iron Railing	WM	Water Meter
IC	Inspection Cover	Tr	Water Trough
I/W	Interwoven	W/M	Wire Mesh Fence
KO	Kerb Outlet	WV	Water Valve

EA5.23 Eave Level
RL6.23 Roof Level
TW6.23 Top of Wall Level
Permanent Ground Marker ⊗
O.S. Bench Mark

Sheet Layout :

01 02
03 04 05
06 07 08 09
10 11 12 13
14 15 16 17
18 19 20 21
22 23 24 25
26 27 28 29
30 31 32 33
34 35 36
37 38 39
40

Notes :

1. Do not scale from this drawing. Please refer to source CAD file for dimensions.

Rev	Description	Date	Initial
1	Original Issue	05/10/26	JPD

CLIENT

NPA
Neath Port Authority

MALCOLM HUGHES
CHARTERED LAND SURVEYORS
www.malcolmhughes.co.uk
surveythis@mhls.co.uk
Warrington Office Tel: 0161 905 1265
Glasgow Office Tel: 0141 885 0800
Wales Tel: 0800 833312
London Office Tel: 0800 833312


Accreditations
RICS
THE SURVEY ASSOCIATION
chartered ices
FS 14126

Project
River Neath UAV 2026

Title
Topographical Survey
Sheet 2 of 40

Scale @A1:	Date:	Drawn:	Checked:
1:200	Sept 2026	JPD	EAD

Cad File Name:
65677-MH-VTO-River_Neath-M2-G-0001

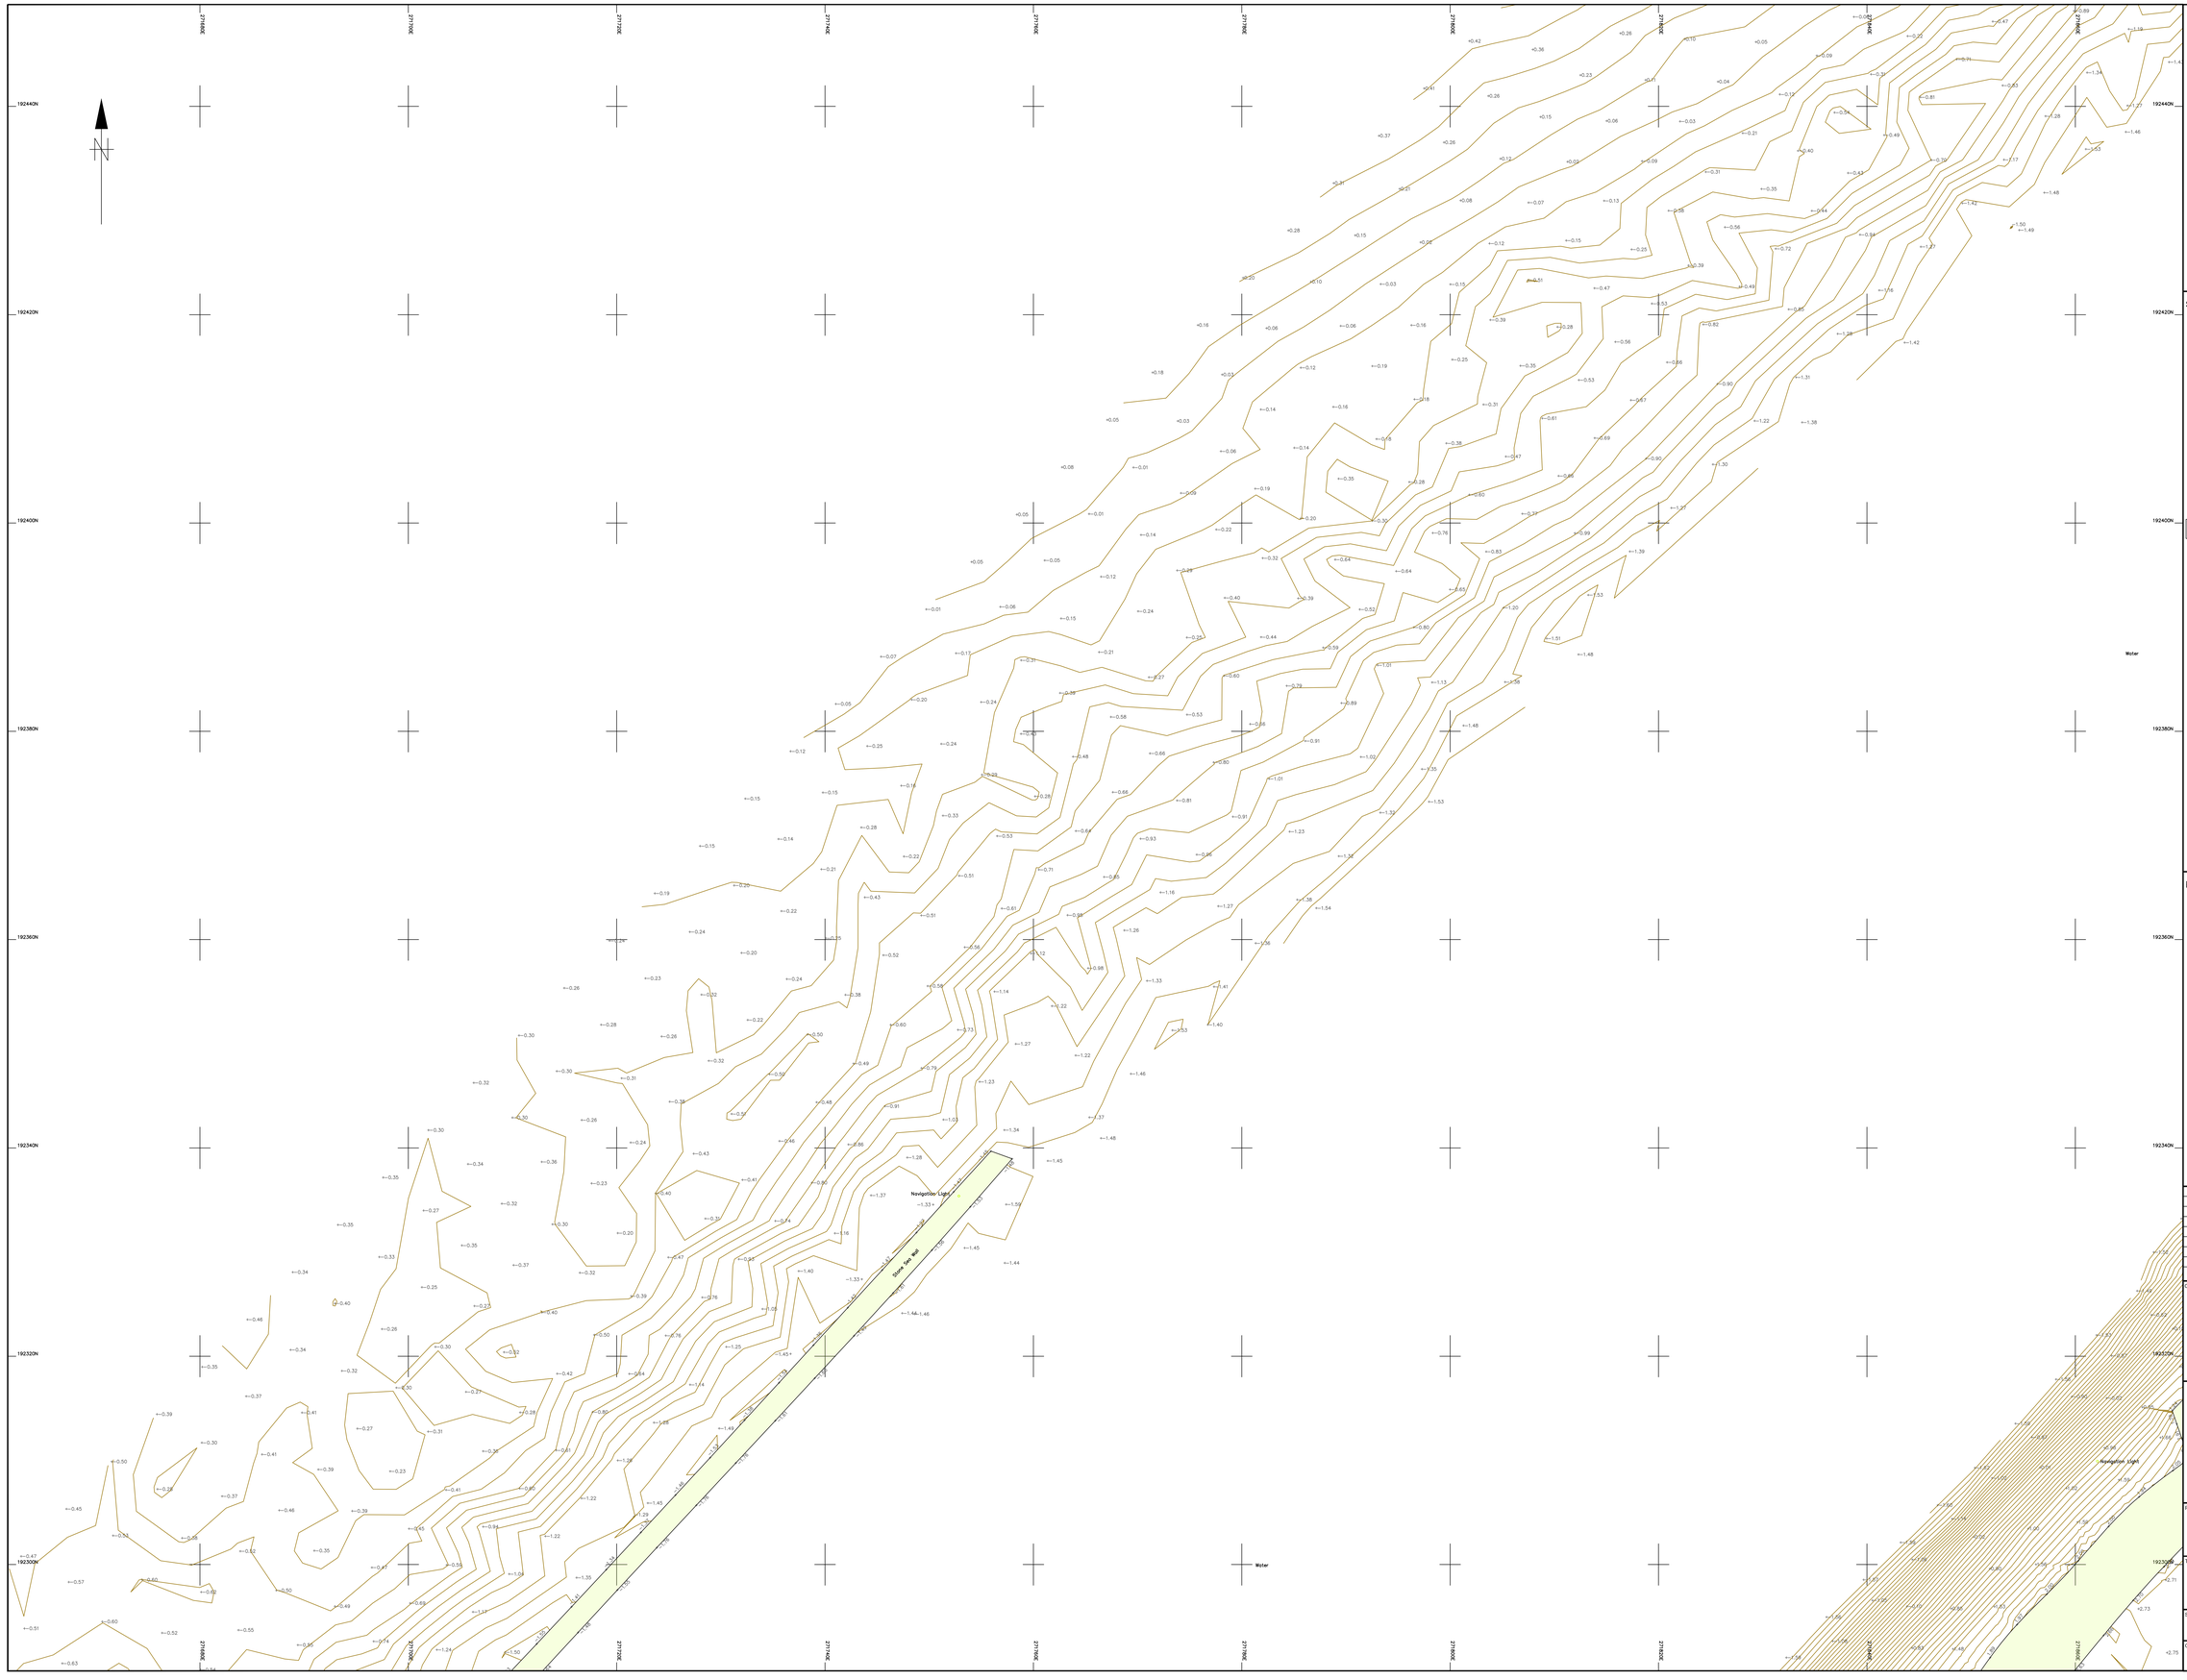


Legend :

AP	Anchor Point	LP	Lamp Post
B/W	Barbed Wire	LB	Letter Box
BB	Belisha Beacon	MH	Manhole
B	Bollard	Mkr	Marker
CP	Catch Pit	MS	Mile Stone
C/P	Chestnut Paling	Pal	Paling
CE	Cleaning Eye	PM	Parking Meter
C/B	Close Boarded	P	Post
C/I	Corrugated Iron	P/C	Post and Chain
Cul	Culvert	P/R	Post and Rail
DP	Drain Pipe	P/W	Post and Wire
DL	Detector Loop	RWP	Rain Water Pipe
EJB	Electricity Junction Box	RP	Reflector Post
EP	Electricity Pole	R/W	Retaining Wall
ELIC	Electricity Service Cover	RG	Road Gully
ER	Earthing Rod	RS	Road Sign
FIG	Feeds Into Ground	SB	Sign Board
FS	Flag Staff	SP	Sign Post
GM	Gas Meter	SC	Stop Cock
GV	Gas Valve	TCB	Telephone Call Box
GP	Gate Post	TP	Telephone Pole
G	Gully	TS	Traffic Signal
Hyd	Hydrant	VP	Vent Pipe
I/R	Iron Railing	WM	Water Meter
IC	Inspection Cover	Tr	Water Trough
I/W	Interwoven	W/M	Wire Mesh Fence
KG	Kerb Outlet	WV	Water Valve

EA5.23 Eave Level
RL6.23 Roof Level
TW6.23 Top of Wall Level
Permanent Ground Marker ⊗
O.S. Bench Mark

Sheet Layout :

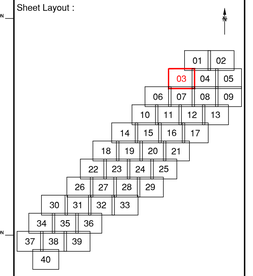

Notes :

1. Do not scale from this drawing. Please refer to source CAD file for dimensions.

Rev	Description	Date	Initial
1	Original Issue	05/10/26	JPD

CLIENT

Neath Port Authority

MALCOLM HUGHES
CHARTERED LAND SURVEYORS
www.malcolmhughes.co.uk
surveythis@mhls.co.uk
Warrington Office Tel: 0161 905 1266
Glasgow Office Tel: 0141 885 0800
Wales Tel: 0800 833312
London Office Tel: 0800 833312

Accreditations

Project


River Neath UAV 2026

Title

Topographical Survey
Sheet 3 of 40

Scale @A1:	Date:	Drawn:	Checked:
1:200	Sept 2026	JPD	EAD

Cad File Name:
65677-MH-VTO-River_Neath-M2-G-0001

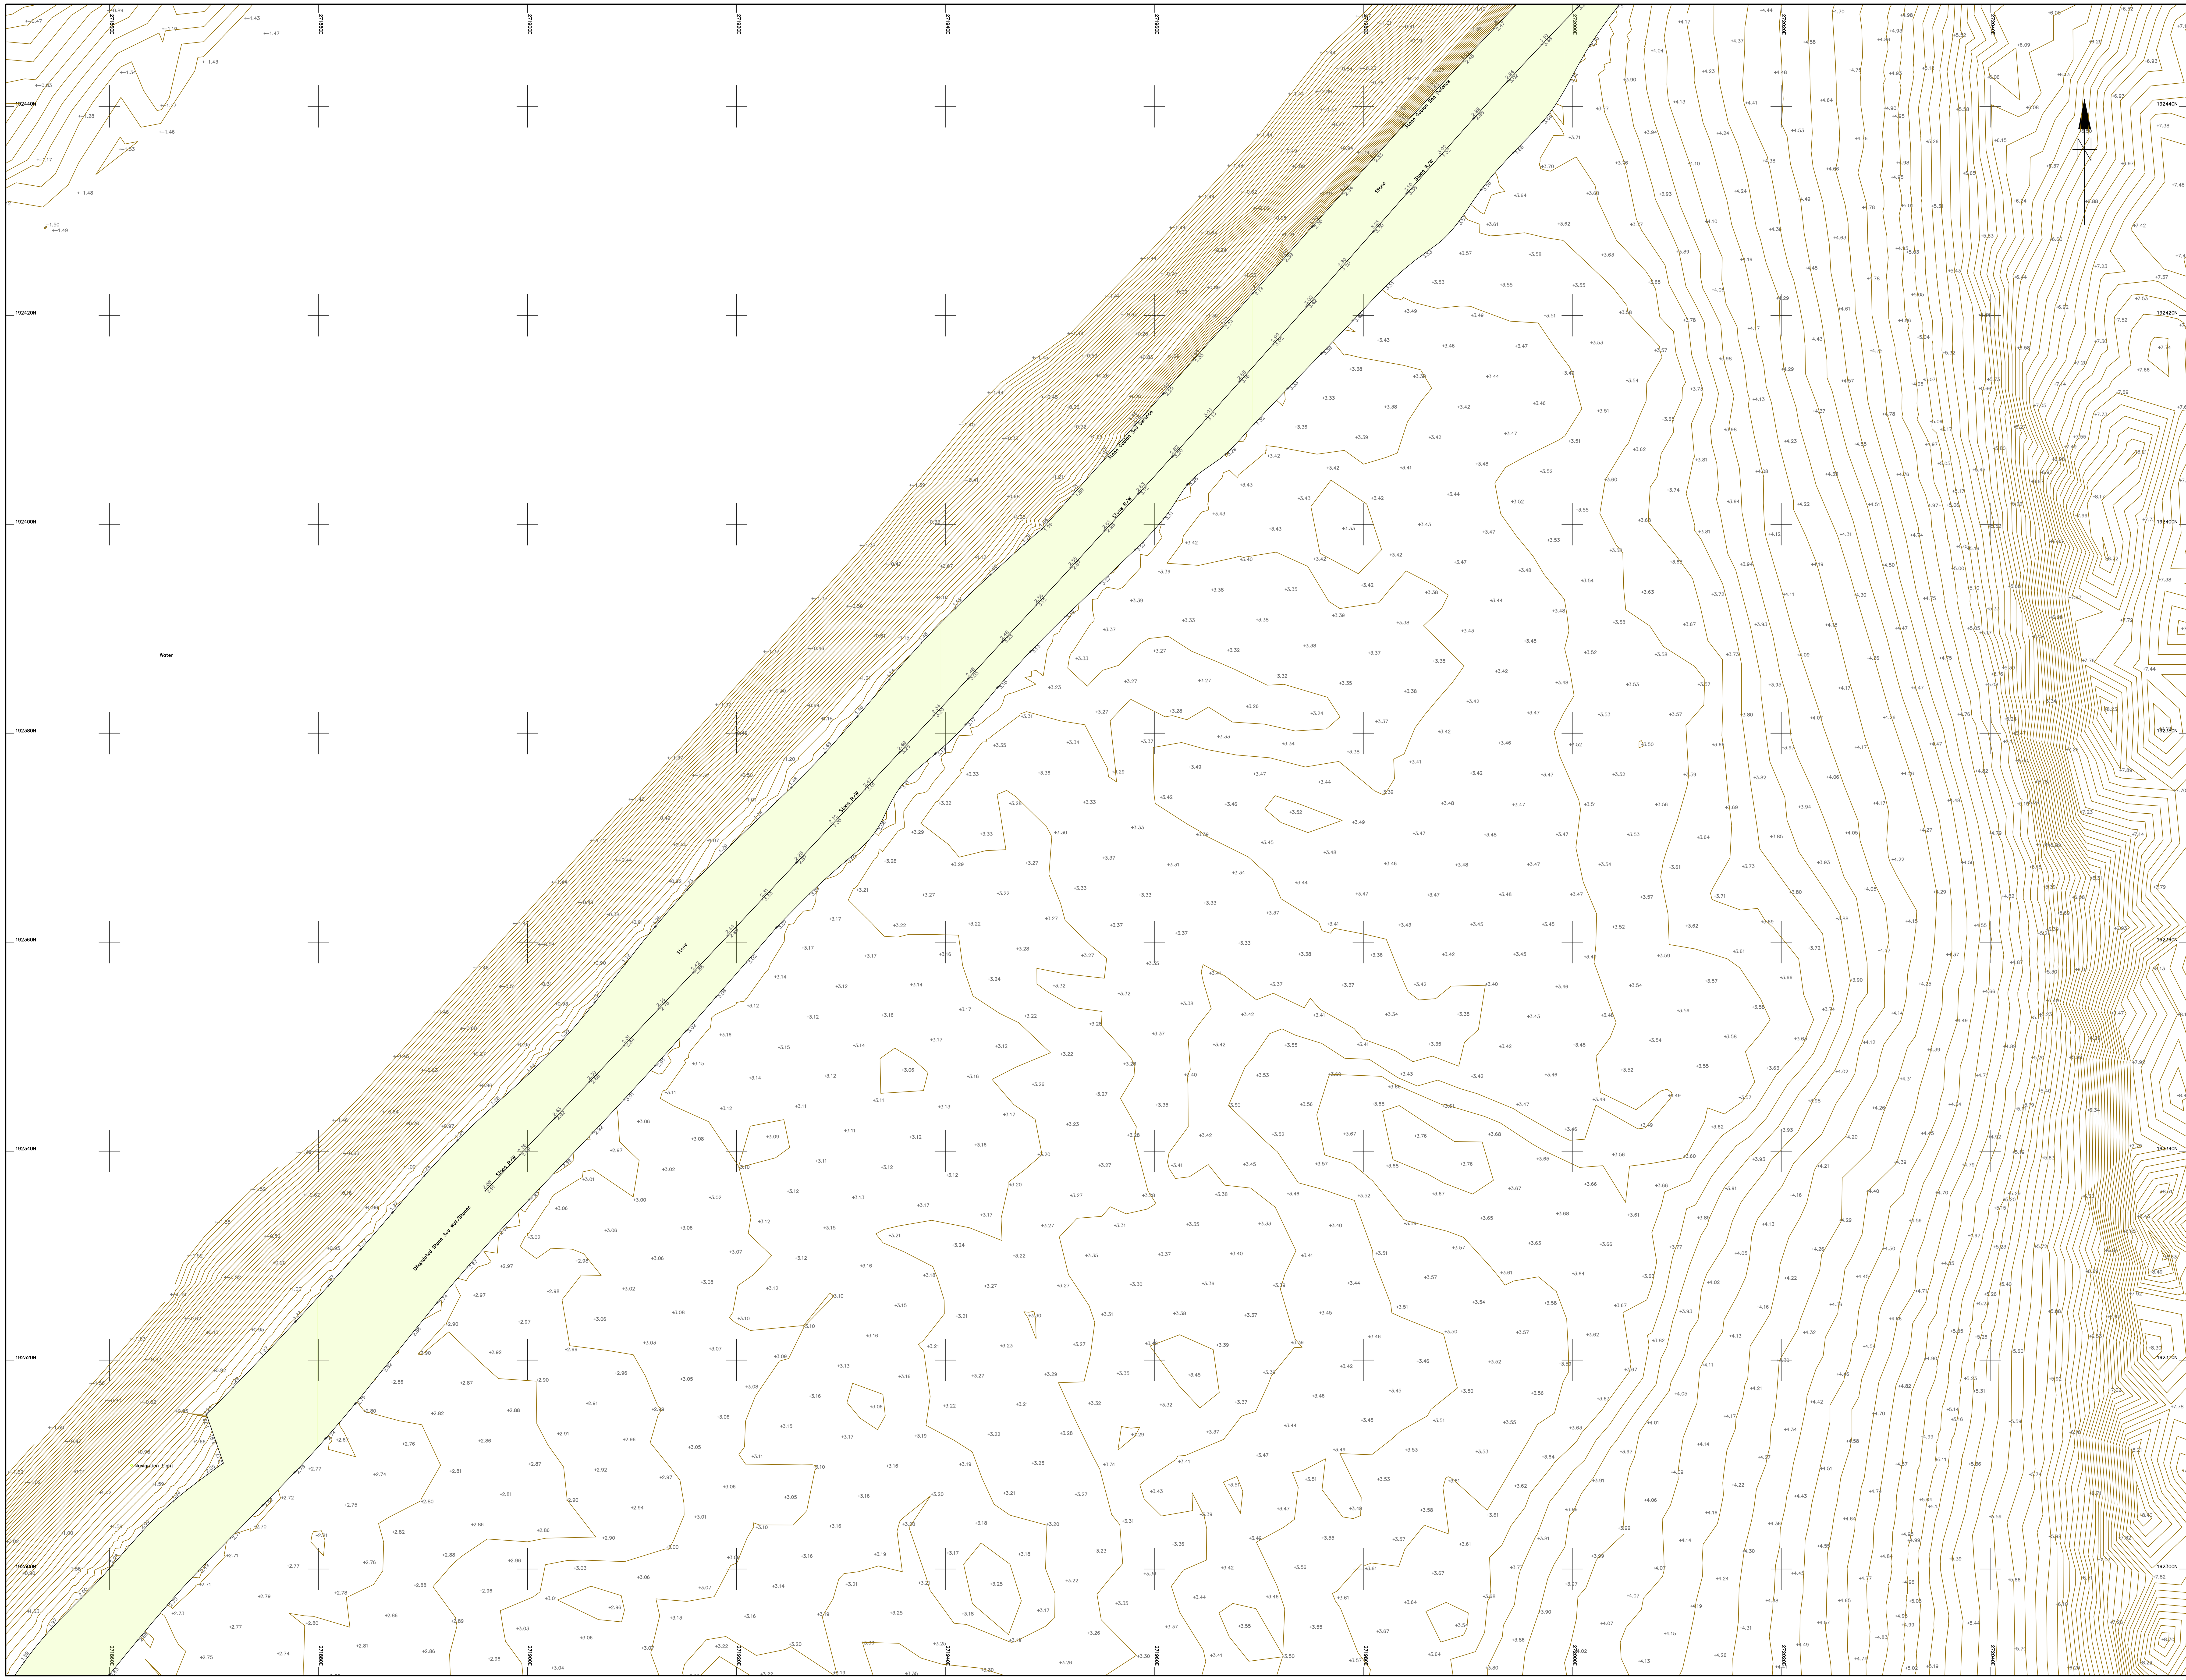


Legend :

AP	Anchor Point	LP	Lamp Post
B/W	Barbed Wire	LB	Letter Box
BB	Belisha Beacon	MH	Manhole
B	Bollard	Mkr	Marker
CP	Catch Pit	MS	Mile Stone
C/P	Chestnut Paling	Pal	Paling
CE	Cleaning Eye	PM	Parking Meter
C/B	Close Boarded	P	Post
C/I	Corrugated Iron	P/C	Post and Chain
Cul	Culvert	P/R	Post and Rail
DP	Drain Pipe	P/W	Post and Wire
DL	Detector Loop	RWP	Rain Water Pipe
EJB	Electricity Junction Box	RP	Reflector Post
EP	Electricity Pole	R/W	Retaining Wall
ELIC	Electricity Service Cover	RG	Road Gully
ER	Earthing Rod	RS	Road Sign
FIG	Feeds Into Ground	SB	Sign Board
FS	Flag Staff	SP	Sign Post
GM	Gas Meter	SC	Stop Cock
GV	Gas Valve	TCB	Telephone Call Box
GP	Gate Post	TP	Telephone Pole
G	Gully	TS	Traffic Signal
Hyd	Hydrant	VP	Vent Pipe
I/R	Iron Railing	WM	Water Meter
IC	Inspection Cover	Tr	Water Trough
I/W	Interwoven	W/M	Wire Mesh Fence
KO	Kerb Outlet	WV	Water Valve

EA5.23 Eave Level
RL6.23 Roof Level
TW6.23 Top of Wall Level
Permanent Ground Marker ⊗
O.S. Bench Mark

Sheet Layout :

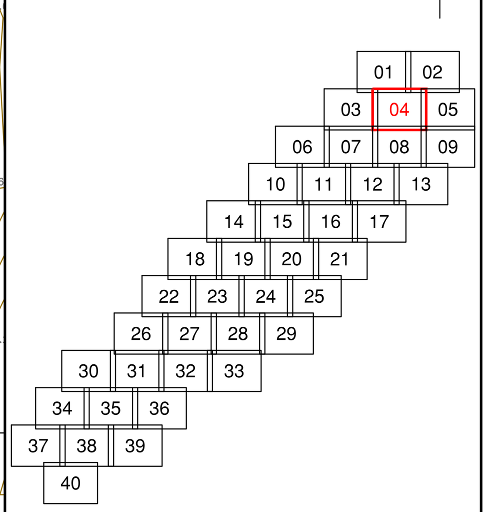

Notes :

1. Do not scale from this drawing. Please refer to source CAD file for dimensions.

Rev	Description	Date	Initial
1	Original Issue	05/10/26	JPD

CLIENT

Neath Port Authority

MALCOLM HUGHES
CHARTERED LAND SURVEYORS
www.malcolmhughes.co.uk
surveythis@mhls.co.uk

Warrington Office Tel: 0161 905 1265
Glasgow Office Tel: 0141 885 0800
Wales Tel: 0800 833312
London Office Tel: 0800 833312

Accreditations

RICS
THE SURVEY ASSOCIATION
chartered ices
FS 14126

Project

River Neath UAV 2026

Title

Topographical Survey
Sheet 4 of 40

Scale @A1:	Date:	Drawn:	Checked:
1:200	Sept 2026	JPD	EAD

Cad File Name:


65677-MH-VTO-River_Neath-M2-G-0001

Legend :

AP	Anchor Point	LP	Lamp Post
B/W	Barbed Wire	LB	Letter Box
BB	Belisha Beacon	MH	Manhole
B	Bollard	Mkr	Marker
CP	Catch Pit	MS	Mile Stone
C/P	Chestnut Paling	Pal	Paling
CE	Cleaning Eye	PM	Parking Meter
C/B	Close Boarded	P	Post
C/I	Corrugated Iron	P/C	Post and Chain
Cul	Culvert	P/R	Post and Rail
DP	Drain Pipe	P/W	Post and Wire
DL	Detector Loop	RWP	Rain Water Pipe
EJB	Electricity Junction Box	RP	Reflector Post
EP	Electricity Pole	R/W	Retaining Wall
ELIC	Electricity Service Cover	RG	Road Gully
ER	Earthing Rod	RS	Road Sign
FIG	Feeds Into Ground	SB	Sign Board
FS	Flag Staff	SP	Sign Post
GM	Gas Meter	SC	Stop Cock
GV	Gas Valve	TCB	Telephone Call Box
GP	Gate Post	TP	Telephone Pole
G	Gully	TS	Traffic Signal
Hyd	Hydrant	VP	Vent Pipe
I/R	Iron Railing	WM	Water Meter
IC	Inspection Cover	Tr	Water Trough
I/W	Interweven	W/M	Wire Mesh Fence
KO	Kerb Outlet	WV	Water Valve

EA5.23 Eave Level
RL6.23 Roof Level
TW6.23 Top of Wall Level
Permanent Ground Marker ⊗
O.S. Bench Mark ▲

Sheet Layout :

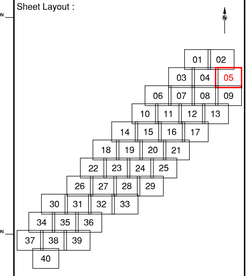

Notes :

1. Do not scale from this drawing. Please refer to source CAD file for dimensions.

Rev	Description	Date	Initial
1	Original Issue	05/10/26	JPD

CLIENT

Neath Port Authority

MALCOLM HUGHES
CHARTERED LAND SURVEYORS
www.malcolmhughes.co.uk
surveythis@mhls.co.uk
Warrington Office Tel: 0161 905 1265
Glasgow Office Tel: 0141 885 0800
Wales Tel: 0800 833312
London Office Tel: 0800 833312

Accreditations

Project


River Neath UAV 2026

Title

Topographical Survey
Sheet 5 of 40

Scale @A1:	Date:	Drawn:	Checked:
1:200	Sept 2026	JPD	EAD

Cad File Name:
65677-MH-VTO-River_Neath-M2-G-0001

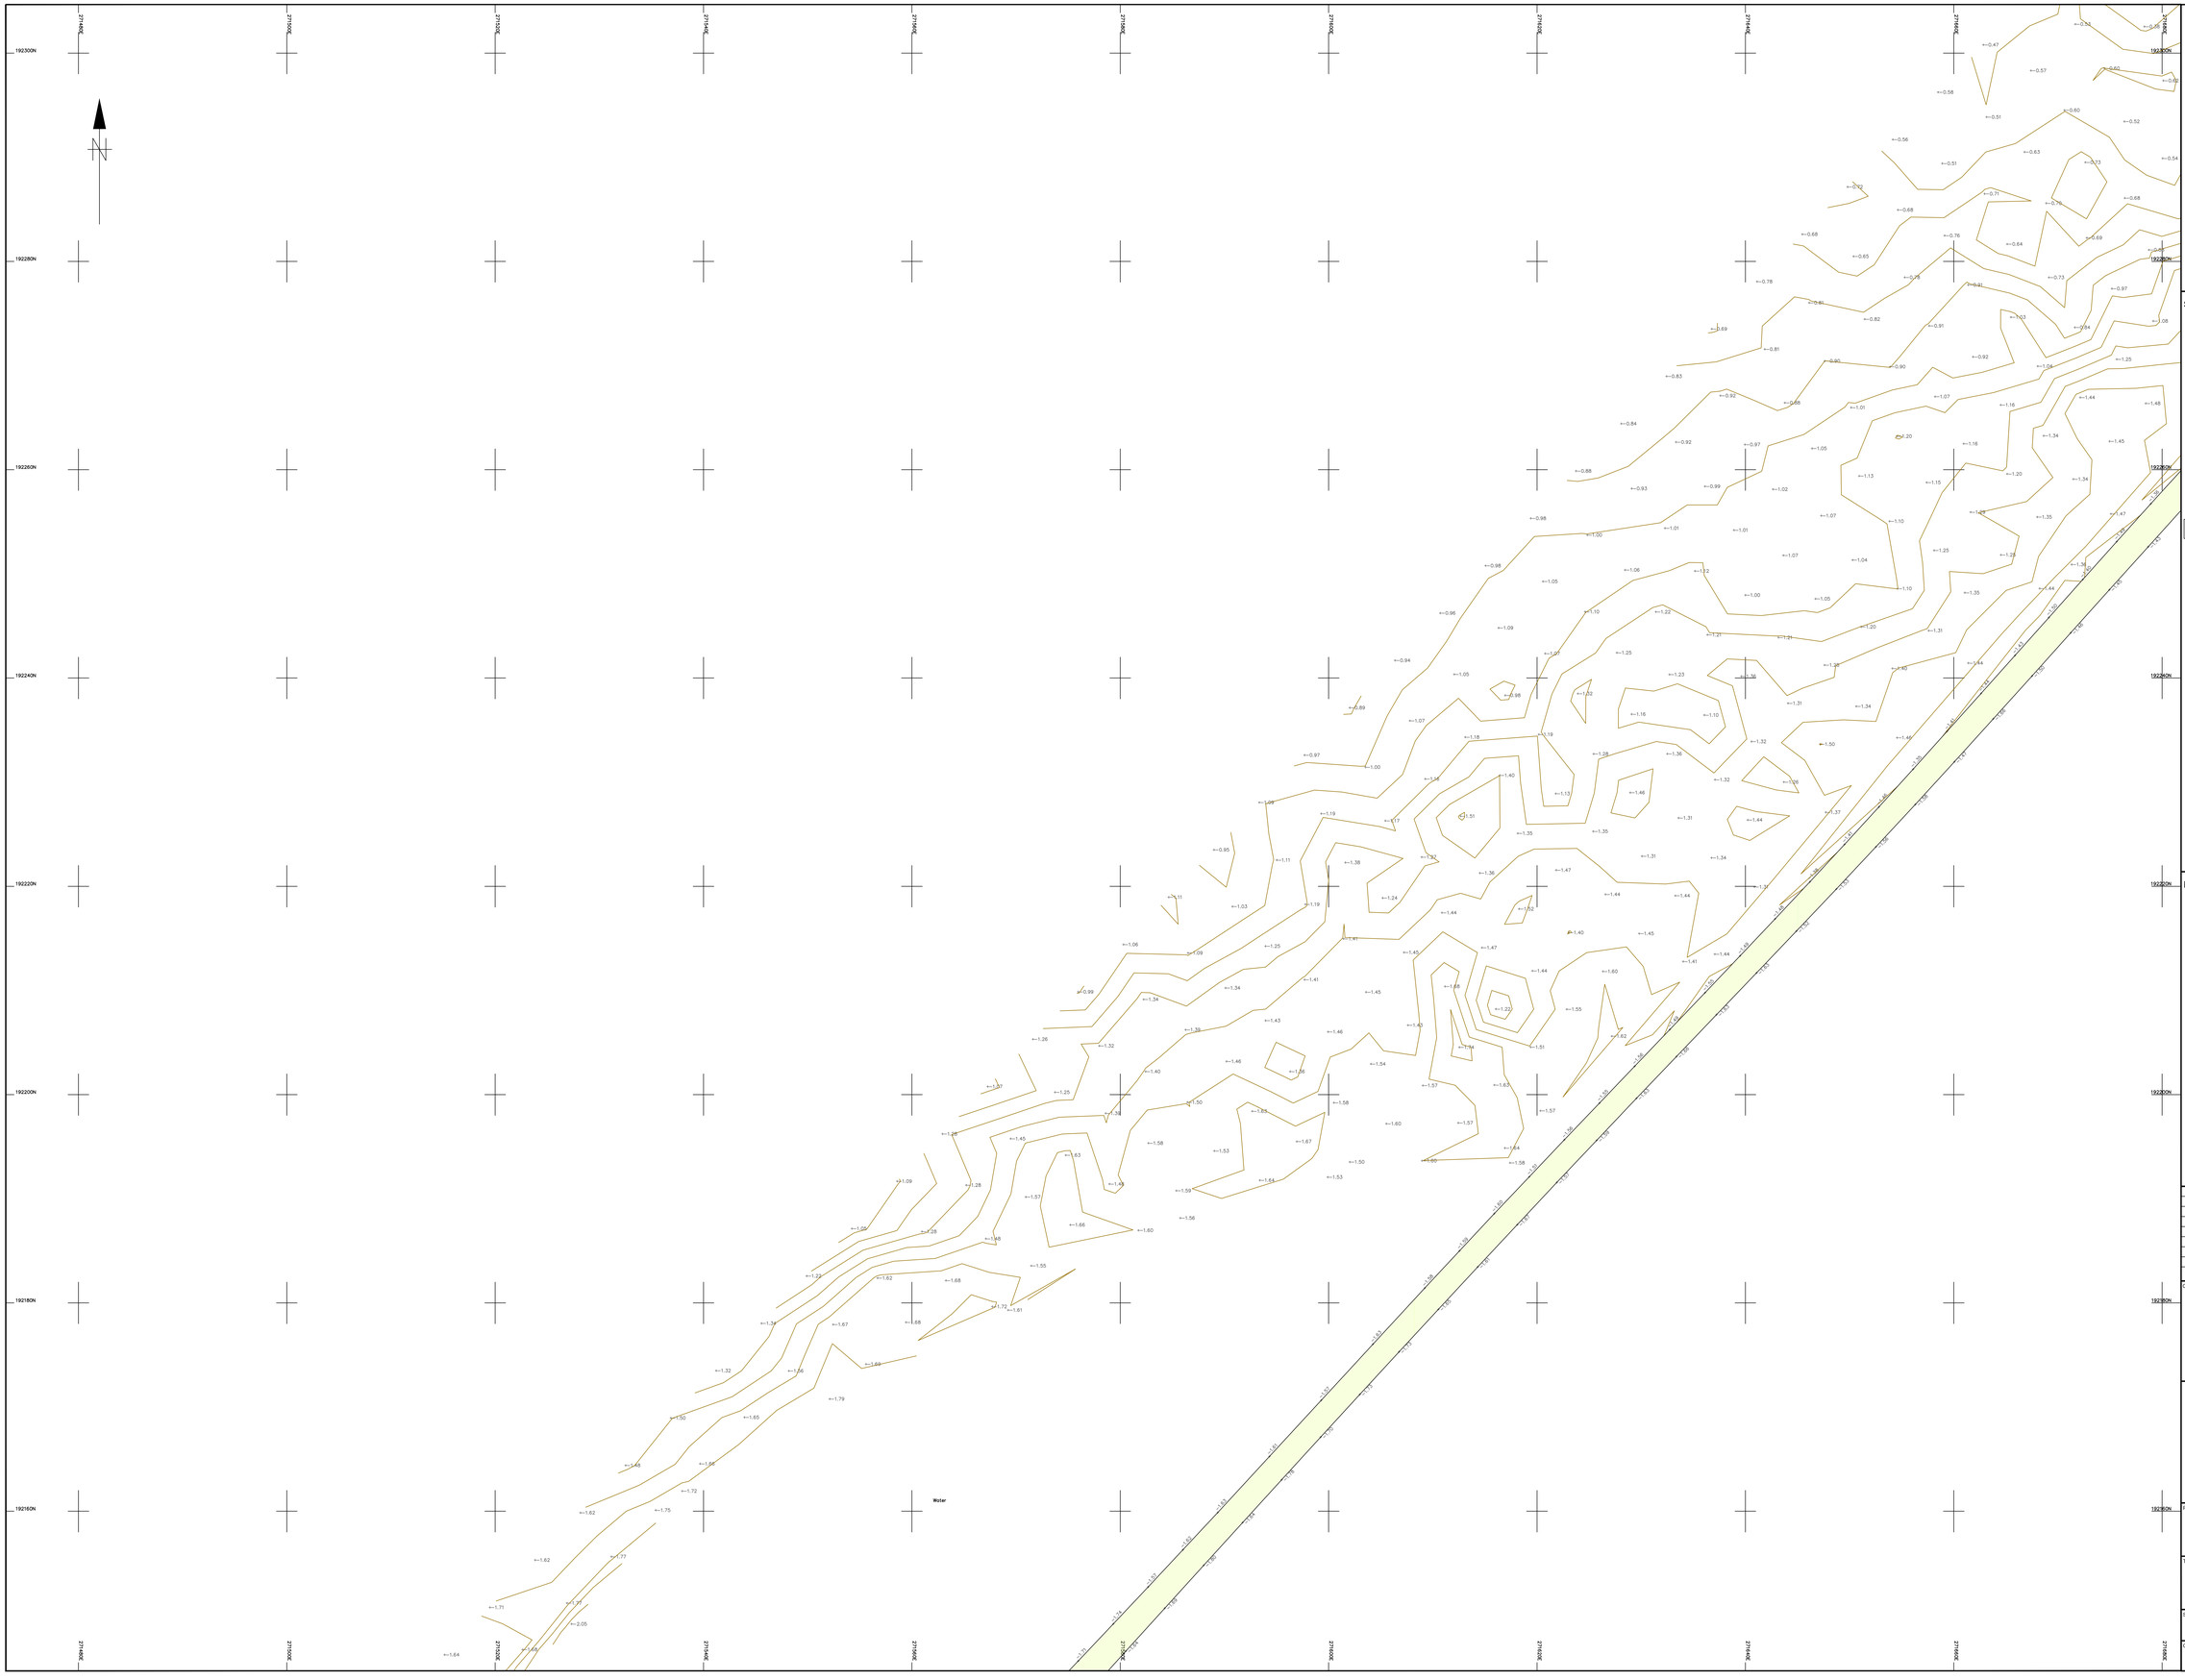


Legend :

AP	Anchor Point	LP	Lamp Post
B/W	Barbed Wire	LB	Letter Box
BB	Belisha Beacon	MH	Manhole
B	Bollard	Mkr	Marker
CP	Catch Pit	MS	Mile Stone
C/P	Chestnut Paling	Pal	Paling
CE	Cleaning Eye	PM	Parking Meter
C/B	Close Boarded	P	Post
C/I	Corrugated Iron	P/C	Post and Chain
Cul	Culvert	P/R	Post and Rail
DP	Drain Pipe	P/W	Post and Wire
DL	Detector Loop	RWP	Rain Water Pipe
EJB	Electricity Junction Box	RP	Reflector Post
EP	Electricity Pole	R/W	Retaining Wall
ELIC	Electricity Service Cover	RG	Road Gully
ER	Earthing Rod	RS	Road Sign
FIG	Feeds Into Ground	SB	Sign Board
FS	Flag Staff	SP	Sign Post
GM	Gas Meter	SC	Stop Cock
GV	Gas Valve	TCB	Telephone Call Box
GP	Gate Post	TP	Telephone Pole
G	Gully	TS	Traffic Signal
Hyd	Hydrant	VP	Vent Pipe
I/R	Iron Railing	WM	Water Meter
IC	Inspection Cover	Tr	Water Trough
I/W	Interweven	W/M	Wire Mesh Fence
KO	Kerb Outlet	WV	Water Valve

EA5.23 Eave Level
RL6.23 Roof Level
TW6.23 Top of Wall Level
Permanent Ground Marker ⊗
O.S. Bench Mark

Sheet Layout :

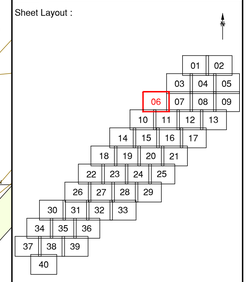

Notes :

1. Do not scale from this drowing. Please refer to source CAD file for dimensions.

Rev	Description	Date	Initial
1	Original Issue	05/10/26	JPD

CLIENT

Neath Port Authority

MALCOLM HUGHES
CHARTERED LAND SURVEYORS
www.malcolmhughes.co.uk
surveythis@mhls.co.uk
Warrington Office Tel: 0161 905 1266
Glasgow Office Tel: 0141 885 0800
Wales Tel: 0800 833312
London Office Tel: 0800 833312

Accreditations

Project

River Neath UAV 2026


Title

Topographical Survey
Sheet 6 of 40

Scale @A1:	Date:	Drawn:	Checked:
1:200	Sept 2026	JPD	EAD

Cad File Name:

65677-MH-VTO-River_Neath-M2-G-0001

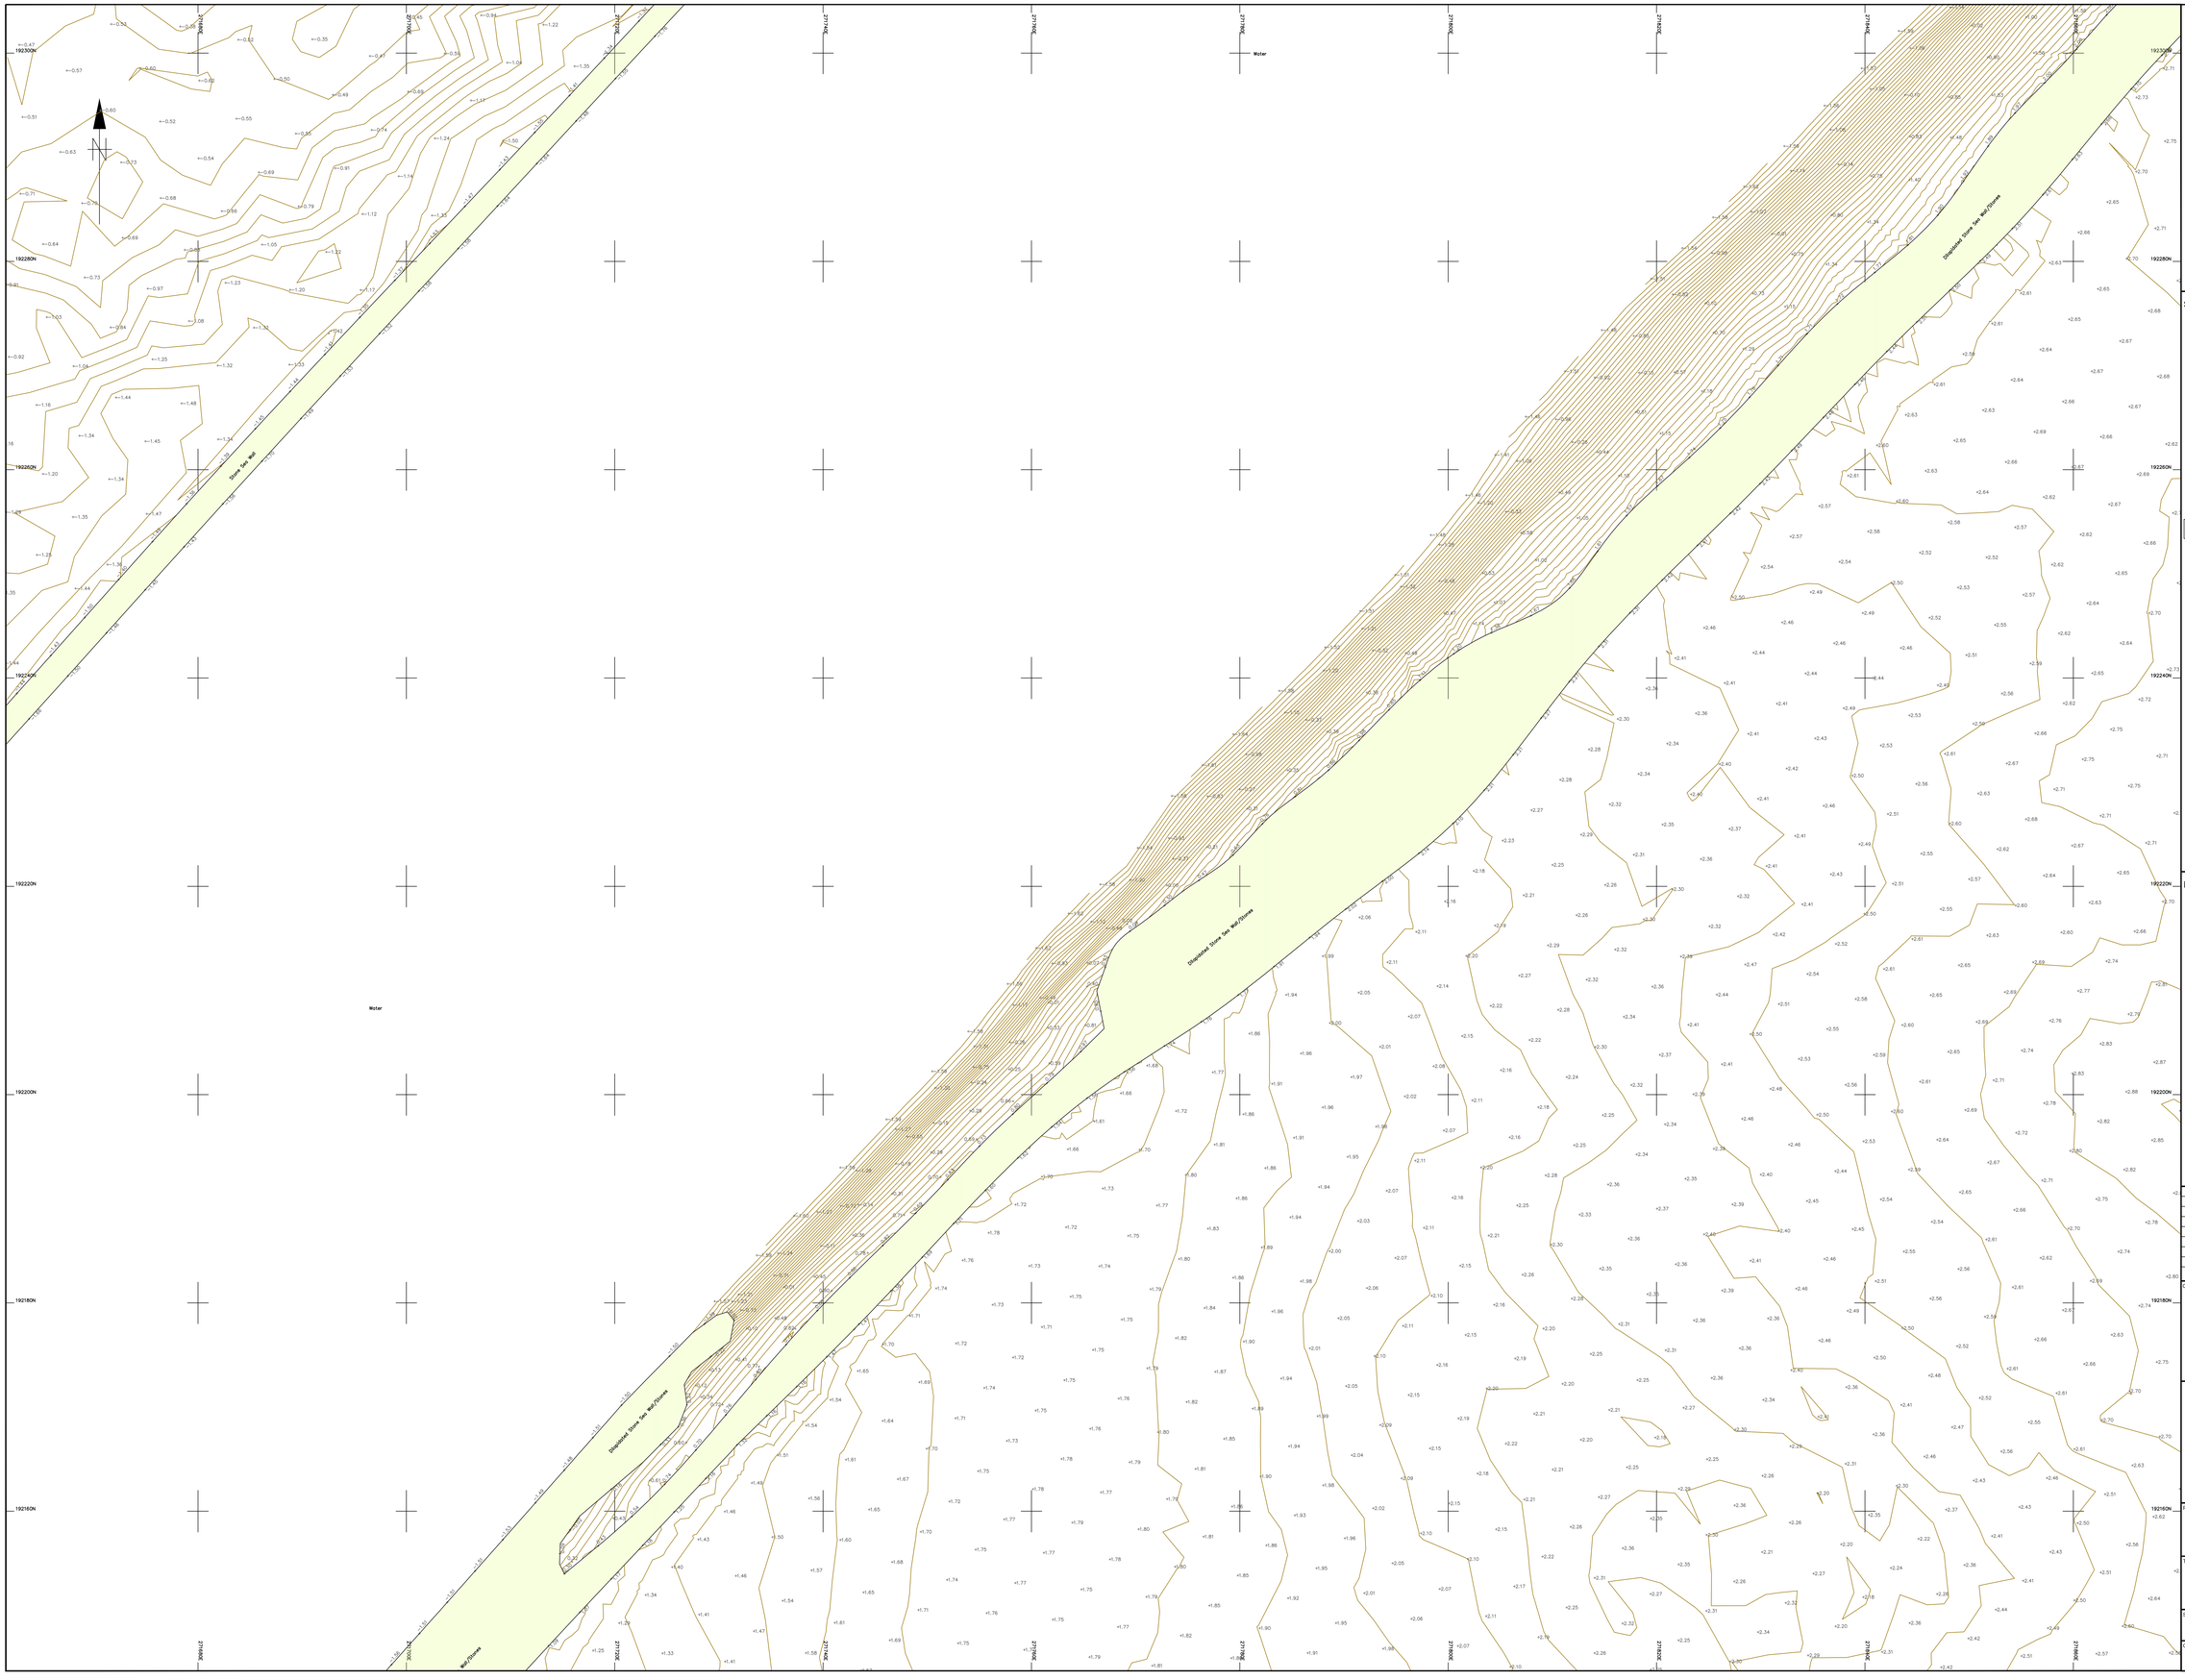


Legend :

AP	Anchor Point	LP	Lamp Post
B/W	Barbed Wire	LB	Letter Box
BB	Belisha Beacon	MH	Manhole
B	Bollard	Mkr	Marker
CP	Catch Pit	MS	Mile Stone
C/P	Chestnut Paling	Pal	Paling
CE	Cleaning Eye	PM	Parking Meter
C/B	Close Boarded	P	Post
C/I	Corrugated Iron	P/C	Post and Chain
Cul	Culvert	P/R	Post and Rail
DP	Drain Pipe	P/W	Post and Wire
DL	Detector Loop	RWP	Rain Water Pipe
EJB	Electricity Junction Box	RP	Reflector Post
EP	Electricity Pole	R/W	Retaining Wall
ELIC	Electricity Service Cover	RG	Road Gully
ER	Earthing Rod	RS	Road Sign
FIG	Feeds Into Ground	SB	Sign Board
FS	Flag Staff	SP	Sign Post
GM	Gas Meter	SC	Stop Cock
GV	Gas Valve	TCB	Telephone Call Box
GP	Gate Post	TP	Telephone Pole
G	Gully	TS	Traffic Signal
Hyd	Hydrant	VP	Vent Pipe
I/R	Iron Railing	WM	Water Meter
IC	Inspection Cover	Tr	Water Trough
I/W	Interweaven	W/M	Wire Mesh Fence
KG	Kerb Outlet	WV	Water Valve

EA5.23 Eave Level
RL6.23 Roof Level
TW6.23 Top of Wall Level
Permanent Ground Marker ⊗
O.S. Bench Mark

Sheet Layout :

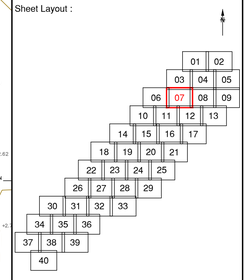

Notes :

1. Do not scale from this drawing. Please refer to source CAD file for dimensions.

Rev	Description	Date	Initial
1	Original Issue	05/10/26	JPD

CLIENT

Neath Port Authority

MALCOLM HUGHES
CHARTERED LAND SURVEYORS
www.malcolmhughes.co.uk
surveythis@mhls.co.uk
Warrington Office Tel: 0161 905 1265
Glasgow Office Tel: 0141 885 0800
Wales Tel: 0800 833312
London Office Tel: 0800 833312

Accreditations

Project

River Neath UAV 2026

Title

Topographical Survey
Sheet 7 of 40

Scale @A1:	Date:	Drawn:	Checked:
1:200	Sept 2026	JPD	EAD

Cad File Name:


65677-MH-VTO-River_Neath-M2-G-0001

Legend :

AP	Anchor Point	LP	Lamp Post
B/W	Barbed Wire	LB	Letter Box
BB	Belisha Beacon	MH	Manhole
B	Bollard	Mkr	Marker
CP	Catch Pit	MS	Mile Stone
C/P	Chestnut Paling	Pal	Paling
CE	Cleaning Eye	PM	Parking Meter
C/B	Close Boarded	P	Post
C/I	Corrugated Iron	P/C	Post and Chain
Cul	Culvert	P/R	Post and Rail
DP	Drain Pipe	P/W	Post and Wire
DL	Detector Loop	RWP	Rain Water Pipe
EJB	Electricity Junction Box	RP	Reflector Post
EP	Electricity Pole	R/W	Retaining Wall
ELIC	Electricity Service Cover	RG	Road Gully
ER	Earthing Rod	RS	Road Sign
FIG	Feeds Into Ground	SB	Sign Board
F'S	Flag Staff	SP	Sign Post
GM	Gas Meter	SC	Stop Cock
GV	Gas Valve	TCB	Telephone Call Box
GP	Gate Post	TP	Telephone Pole
G	Gully	TS	Traffic Signal
Hyd	Hydrant	VP	Vent Pipe
I/R	Iron Railing	WM	Water Meter
IC	Inspection Cover	Tr	Water Trough
I/W	Interweven	W/M	Wire Mesh Fence
KO	Kerb Outlet	WV	Water Valve

EA5.23 Eave Level
RL6.23 Roof Level
TW6.23 Top of Wall Level
Permanent Ground Marker ⊗
O.S. Bench Mark ↑

Sheet Layout :

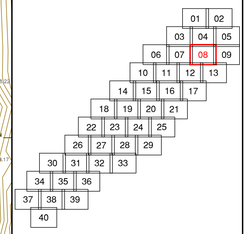

Notes :

1. Do not scale from this drawing. Please refer to source CAD file for dimensions.

Rev	Description	Date	Initial
1	Original Issue	05/10/26	JPD

CLIENT

Neath Port Authority

MALCOLM HUGHES
CHARTERED LAND SURVEYORS
www.malcolmhughes.co.uk
surveythis@mhls.co.uk
Warrington Office Tel: 0161 905 1266
Glasgow Office Tel: 0141 885 0800
Wales Tel: 0800 833312
London Office Tel: 0800 833312

Accreditations

Project

River Neath UAV 2026


Title

Topographical Survey
Sheet 8 of 40

Scale @A1:	Date:	Drawn:	Checked:
1:200	Sept 2026	JPD	EAD

Cad File Name:

65677-MH-VTO-River_Neath-M2-G-0001

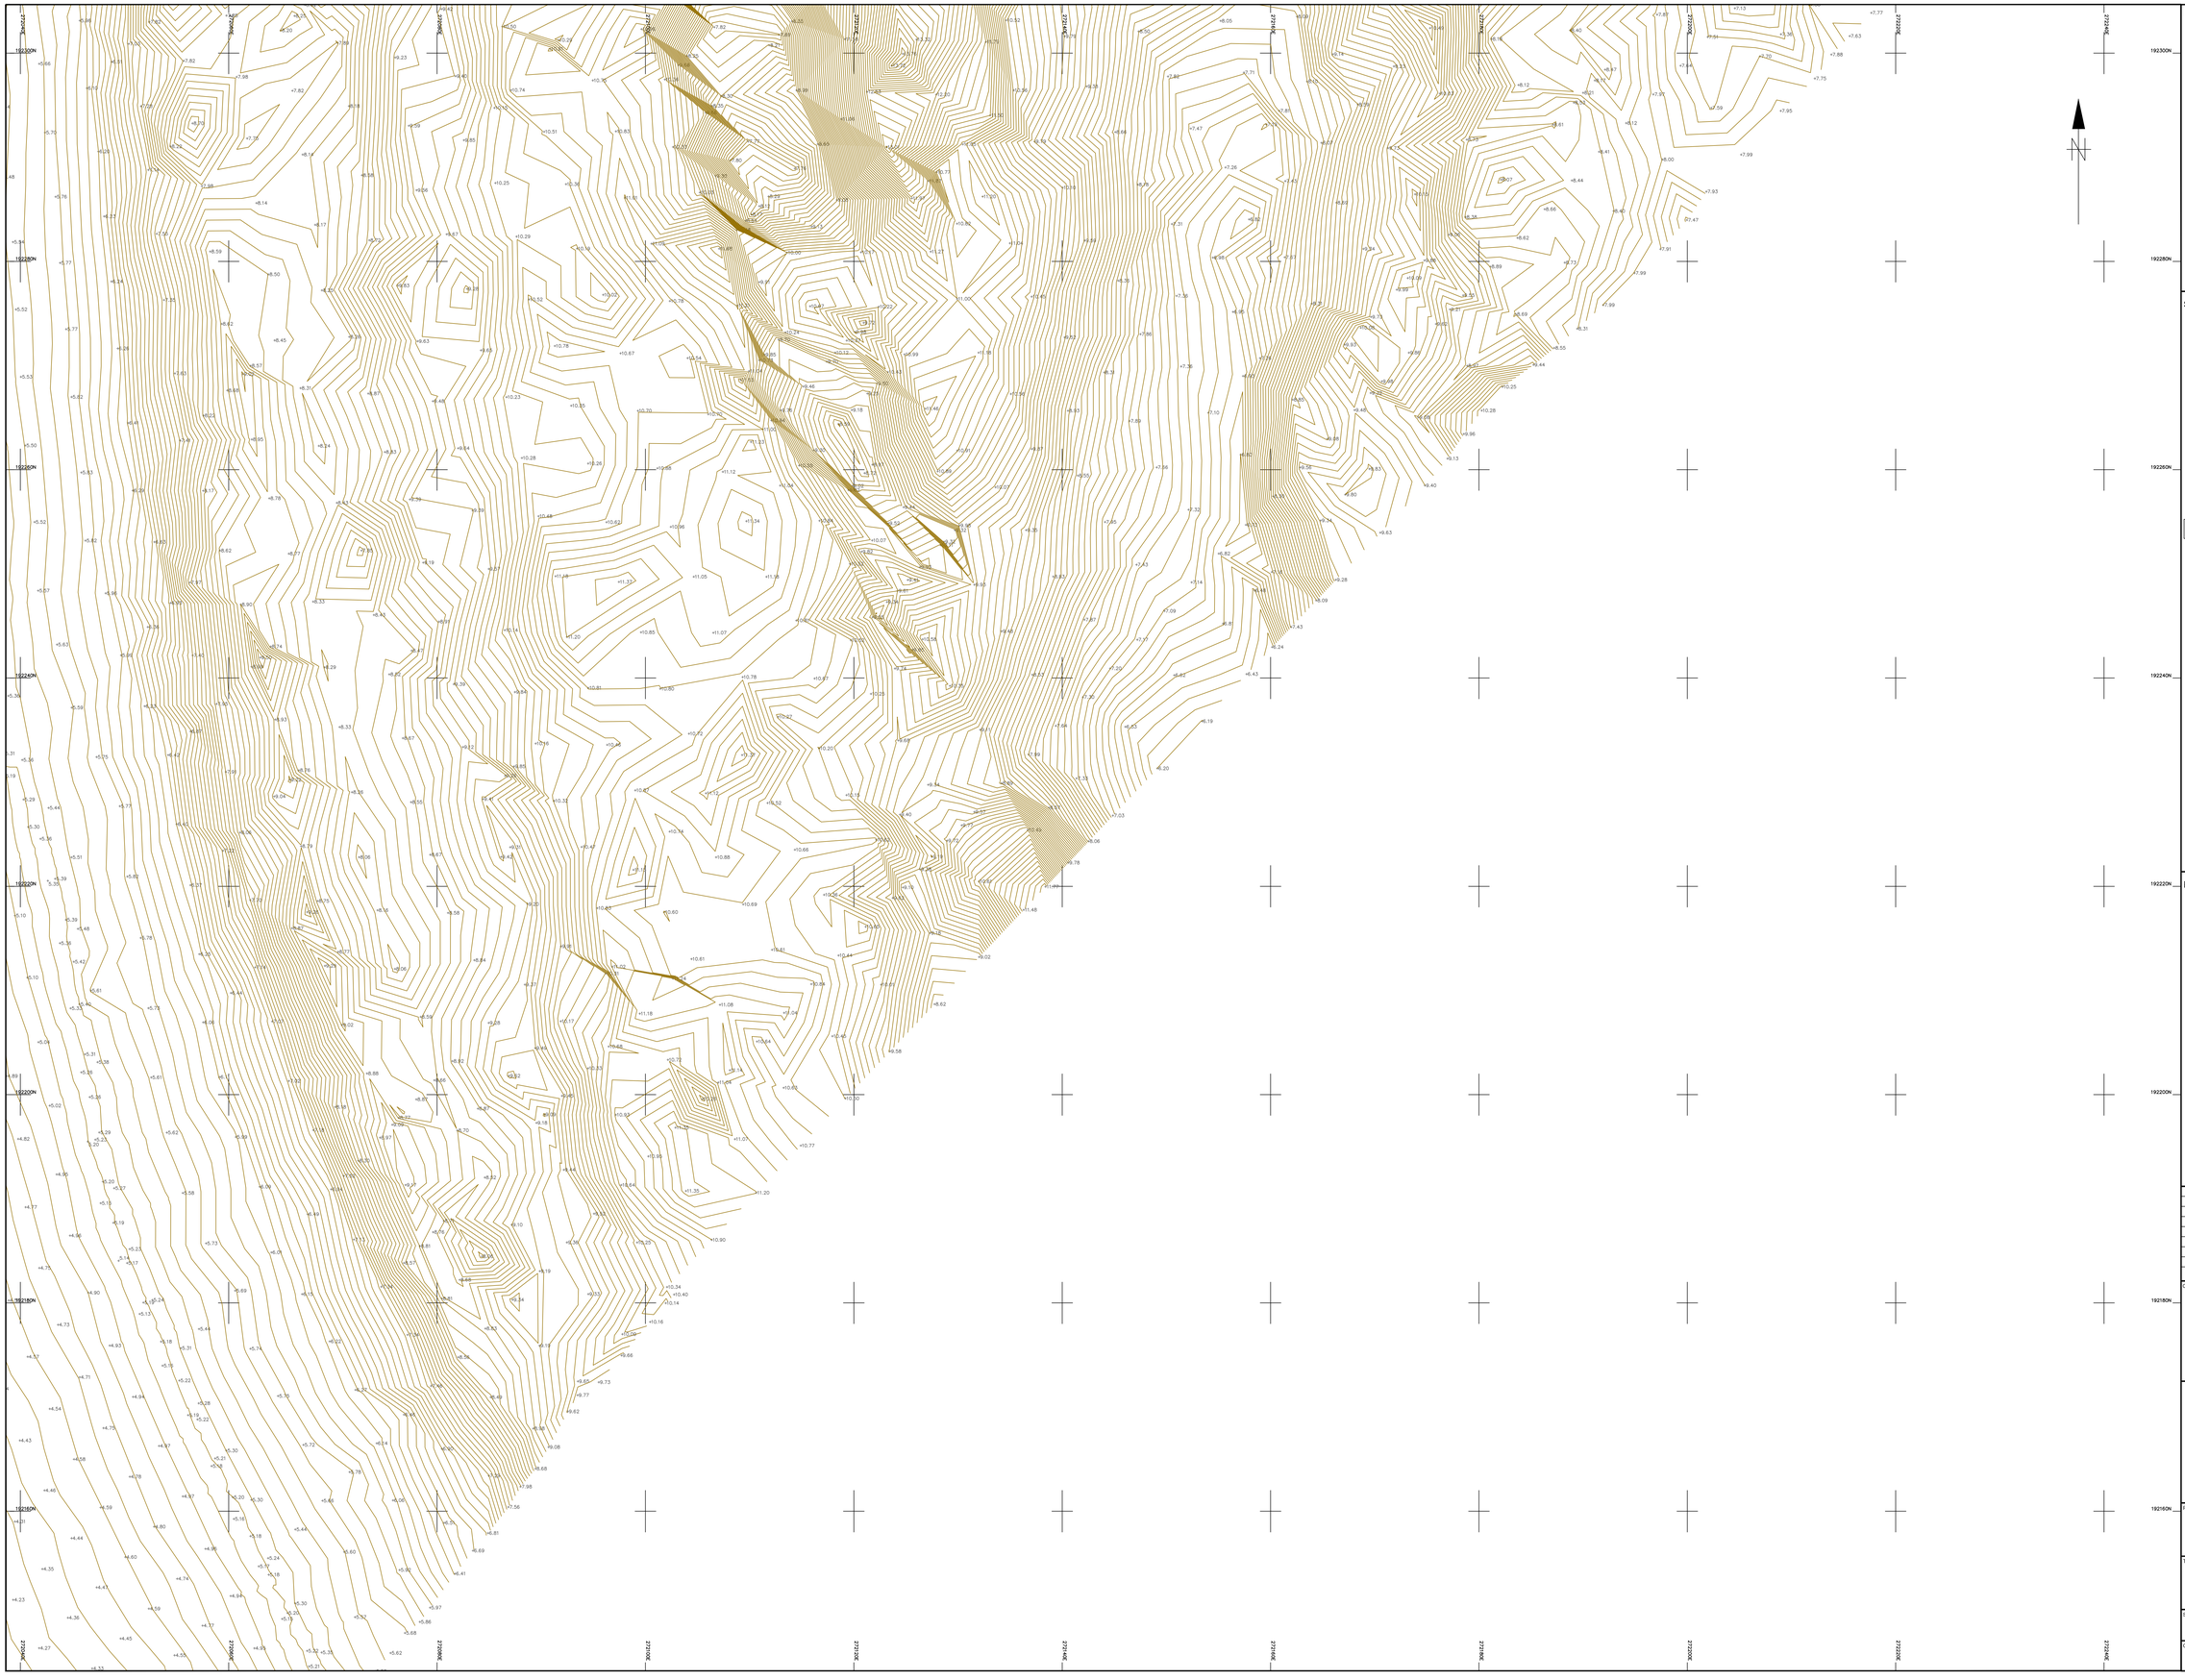


Legend :

AP	Anchor Point	LP	Lamp Post
B/W	Barbed Wire	LB	Letter Box
BB	Belisha Beacon	MH	Manhole
B	Bollard	Mkr	Marker
CP	Catch Pit	MS	Mile Stone
C/P	Chestnut Paling	Pal	Paling
CE	Cleaning Eye	PM	Parking Meter
C/B	Close Boarded	P	Post
C/I	Corrugated Iron	P/C	Post and Chain
Cul	Culvert	P/R	Post and Rail
DP	Drain Pipe	P/W	Post and Wire
DL	Detector Loop	RWP	Rain Water Pipe
EJB	Electricity Junction Box	RP	Reflector Post
EP	Electricity Pole	R/W	Retaining Wall
ELIC	Electricity Service Cover	RG	Road Gully
ER	Earthing Rod	RS	Road Sign
FIG	Feeds Into Ground	SB	Sign Board
F'S	Flag Staff	SP	Sign Post
GM	Gas Meter	SC	Stop Cock
GV	Gas Valve	TCB	Telephone Call Box
GP	Gate Post	TP	Telephone Pole
G	Gully	TS	Traffic Signal
Hyd	Hydrant	VP	Vent Pipe
I/R	Iron Railing	WM	Water Meter
IC	Inspection Cover	Tr	Water Trough
I/W	Interweven	W/M	Wire Mesh Fence
KO	Kerb Outlet	WV	Water Valve

EA5.23 Eave Level
RL6.23 Roof Level
TW6.23 Top of Wall Level
Permanent Ground Marker ⊗
O.S. Bench Mark

Sheet Layout :

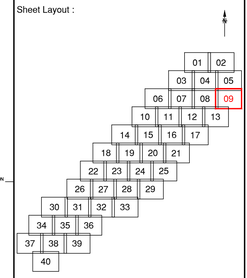

Notes :

1. Do not scale from this drawing. Please refer to source CAD file for dimensions.

Rev	Description	Date	Initial
1	Original Issue	05/10/26	JPD

CLIENT

Neath Port Authority

MALCOLM HUGHES
CHARTERED LAND SURVEYORS
www.malcolmhughes.co.uk
surveythis@mhs.co.uk
Warrington Office Tel: 0161 905 1266
Glasgow Office Tel: 0141 885 0800
Wales Tel: 0800 833312
London Office Tel: 0800 833312

Accreditations

RICS · THE SURVEY ASSOCIATION · ICES · PAS128

Project

River Neath UAV 2026


Title

Topographical Survey
Sheet 9 of 40

Scale @A1:	Date:	Drawn:	Checked:
1:200	Sept 2026	JPD	EAD

Cad File Name:

65677-MH-VTO-River_Neath-M2-G-0001

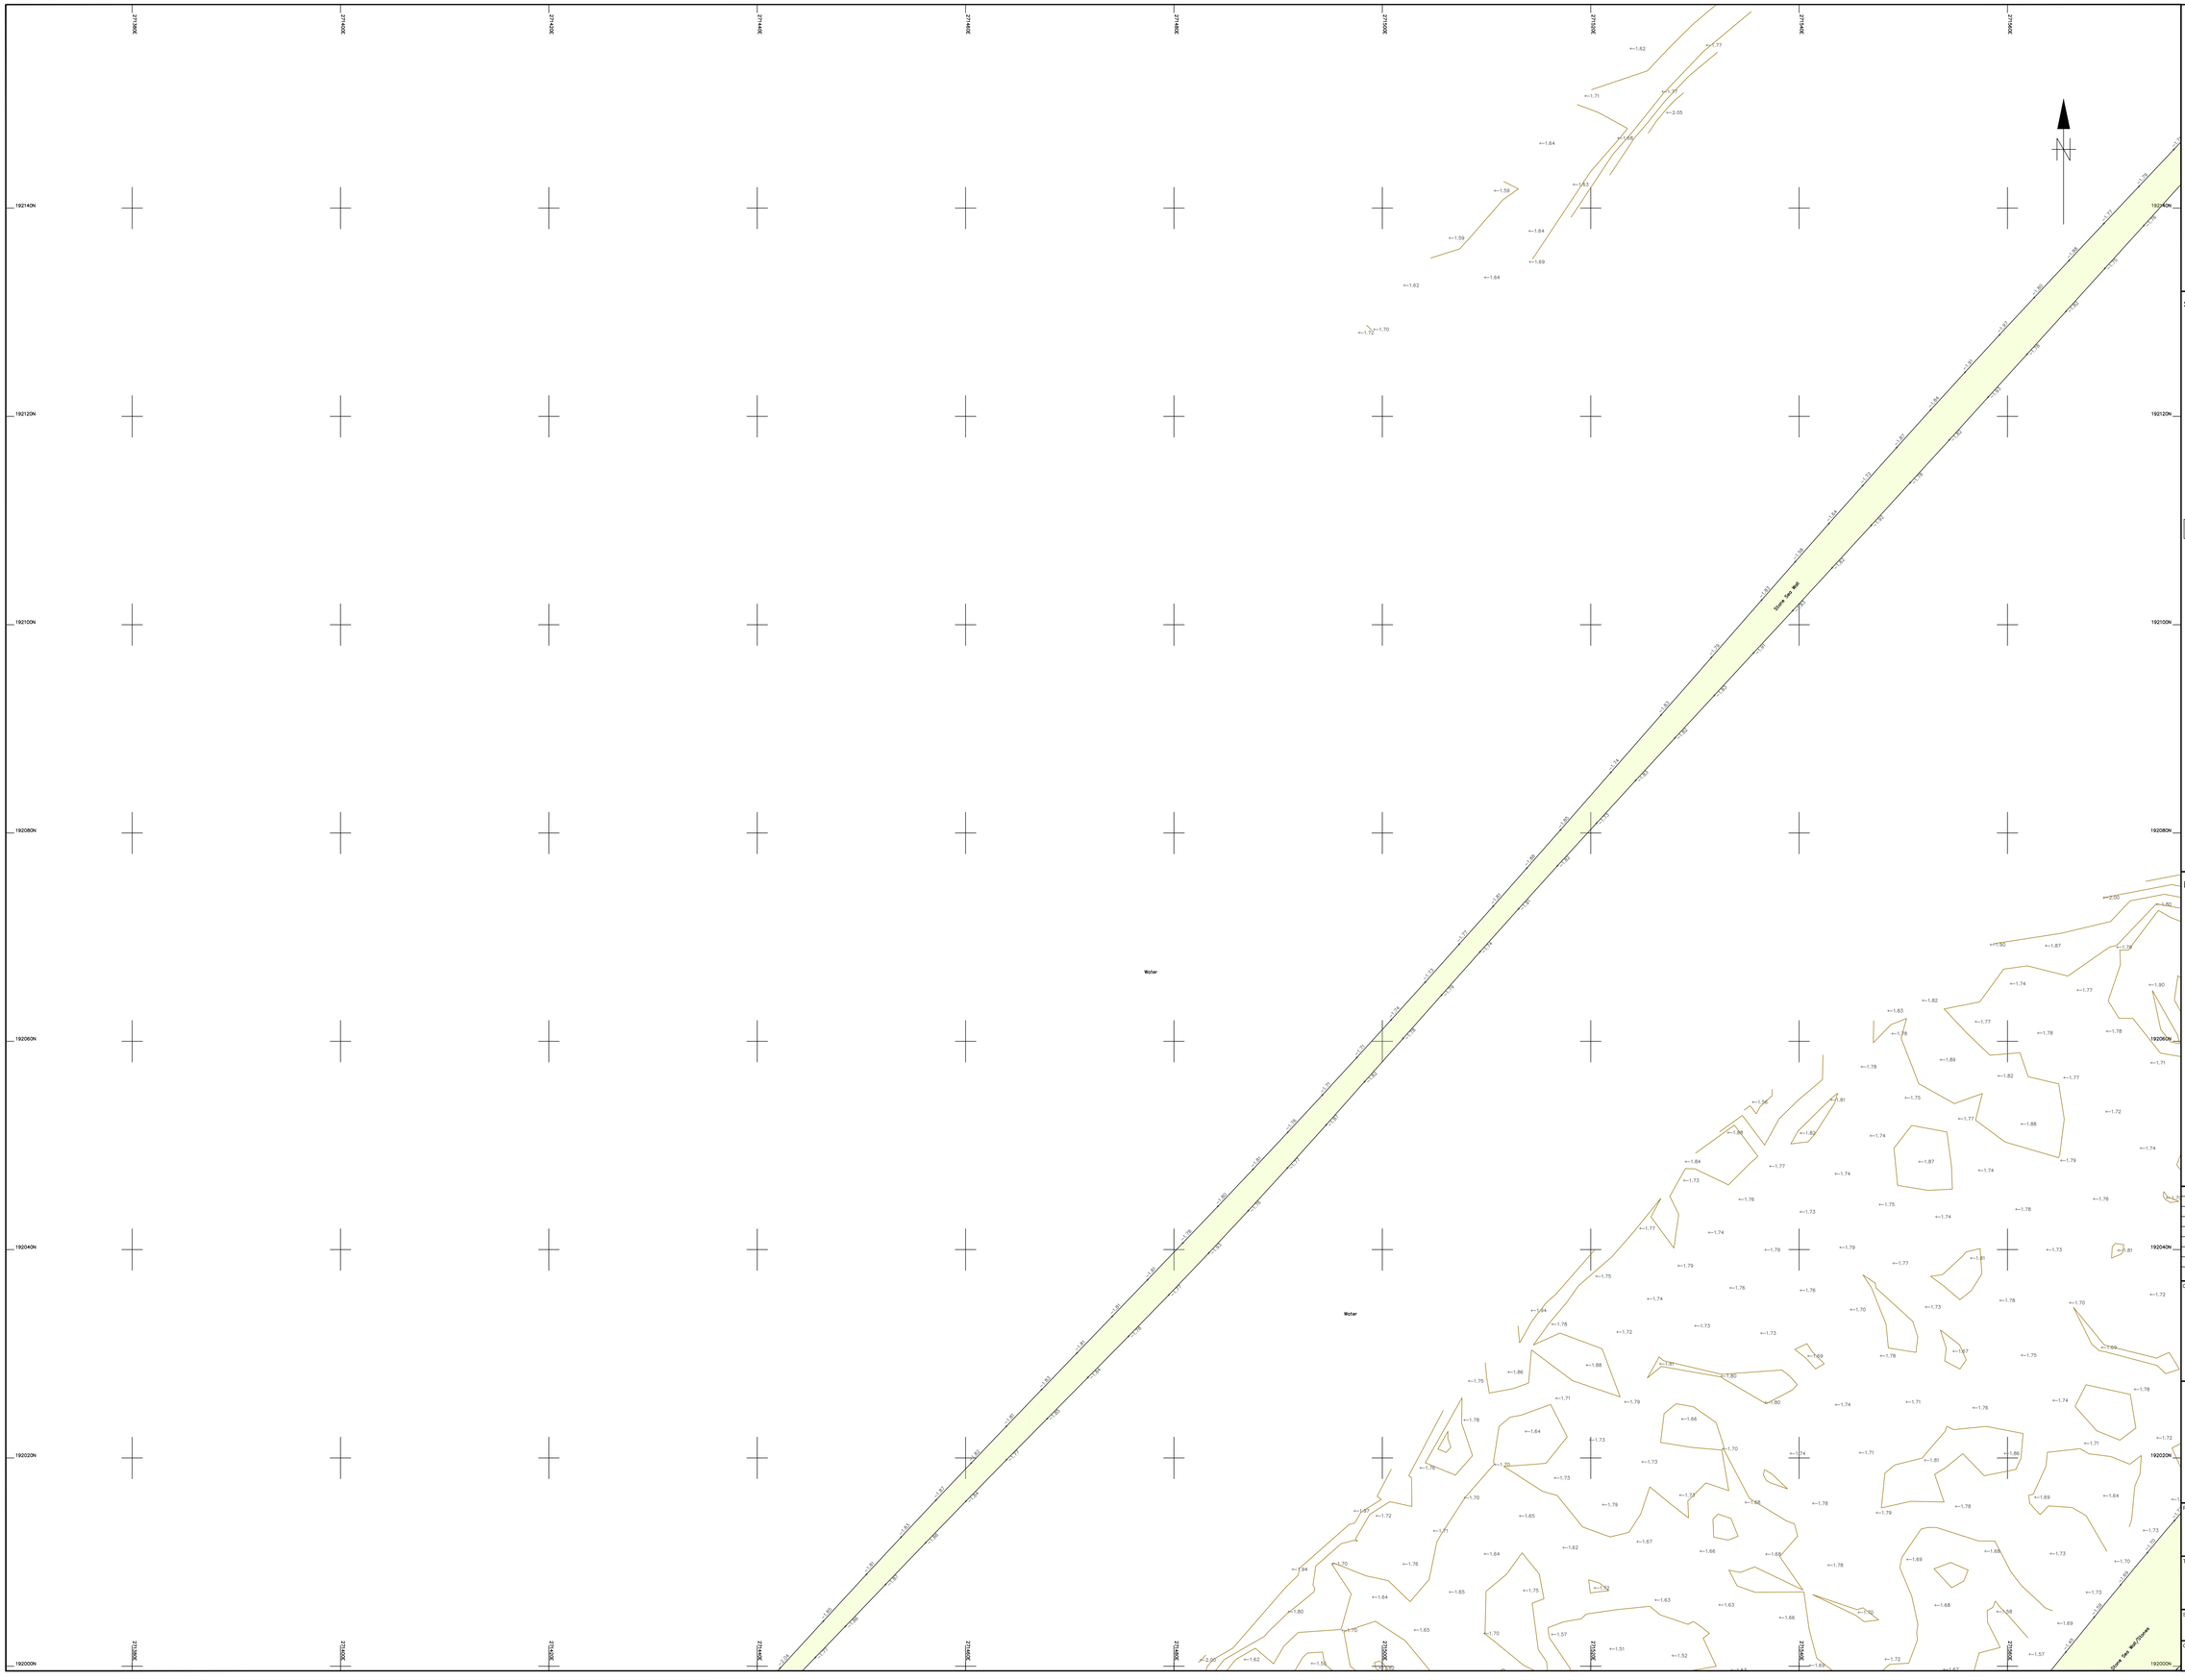


Legend :

AP	Anchor Point	LP	Lamp Post
B/W	Barbed Wire	LB	Letter Box
BB	Belisha Beacon	MH	Manhole
B	Bollard	Mkr	Marker
CP	Catch Pit	MS	Mile Stone
C/P	Chestnut Paling	Pal	Paling
CE	Cleaning Eye	PM	Parking Meter
C/B	Close Boarded	P	Post
C/I	Corrugated Iron	P/C	Post and Chain
Cul	Culvert	P/R	Post and Rail
DP	Drain Pipe	P/W	Post and Wire
DL	Detector Loop	RWP	Rain Water Pipe
EJB	Electricity Junction Box	RP	Reflector Post
EP	Electricity Pole	R/W	Retaining Wall
ELIC	Electricity Service Cover	RG	Road Gully
ER	Earthing Rod	RS	Road Sign
FIG	Feeds Into Ground	SB	Sign Board
FS	Flag Staff	SP	Sign Post
GM	Gas Meter	SC	Stop Cock
GV	Gas Valve	TCB	Telephone Call Box
GP	Gate Post	TP	Telephone Pole
G	Gully	TS	Traffic Signal
Hyd	Hydrant	VP	Vent Pipe
I/R	Iron Railing	WM	Water Meter
IC	Inspection Cover	Tr	Water Trough
I/W	Interweaven	W/M	Wire Mesh Fence
KO	Kerb Outlet	WV	Water Valve

EA5.23 Eave Level
RL6.23 Roof Level
TW6.23 Top of Wall Level
Permanent Ground Marker ⊗
O.S. Bench Mark

Sheet Layout :

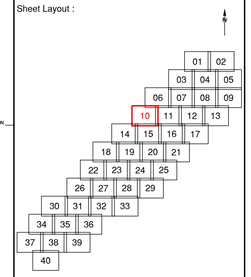

Notes :

1. Do not scale from this drawing. Please refer to source CAD file for dimensions.

Rev	Description	Date	Initial
1	Original Issue	05/10/26	JPD

CLIENT

Neath Port Authority

MALCOLM HUGHES
CHARTERED LAND SURVEYORS
www.malcolmhughes.co.uk
surveyhis@mhls.co.uk
Warrington Office Tel: 0161 905 1265
Glasgow Office Tel: 0141 885 0800
Wales Tel: 0800 833312
London Office Tel: 0800 833312

Accreditations

Project

River Neath UAV 2026

Title

Topographical Survey
Sheet 10 of 40

Scale @A1:	Date:	Drawn:	Checked:
1:200	Sept 2026	JPD	EAD

Cad File Name:


65677-MH-VTO-River_Neath-M2-G-0001

Legend :

AP	Anchor Point	LP	Lamp Post
B/W	Barbed Wire	LB	Letter Box
BB	Belisha Beacon	MH	Manhole
B	Bollard	Mkr	Marker
CP	Catch Pit	MS	Mile Stone
C/P	Chestnut Paling	Pal	Paling
CE	Cleaning Eye	PM	Parking Meter
C/B	Close Boarded	P	Post
C/I	Corrugated Iron	P/C	Post and Chain
Cul	Culvert	P/R	Post and Rail
DP	Drain Pipe	P/W	Post and Wire
DL	Detector Loop	RWP	Rain Water Pipe
EJB	Electricity Junction Box	RP	Reflector Post
EP	Electricity Pole	R/W	Retaining Wall
ELIC	Electricity Service Cover	RG	Road Gully
ER	Earthing Rod	RS	Road Sign
FIG	Feeds Into Ground	SB	Sign Board
FS	Flag Staff	SP	Sign Post
GM	Gas Meter	SC	Stop Cock
GV	Gas Valve	TCB	Telephone Call Box
GP	Gate Post	TP	Telephone Pole
G	Gully	TS	Traffic Signal
Hyd	Hydrant	VP	Vent Pipe
I/R	Iron Railing	WM	Water Meter
IC	Inspection Cover	Tr	Water Trough
I/W	Interweven	W/M	Wire Mesh Fence
KG	Kerb Outlet	WV	Water Valve

EA5.23 Eave Level
RL6.23 Roof Level
TW6.23 Top of Wall Level
Permanent Ground Marker ⊗
O.S. Bench Mark

Sheet Layout :

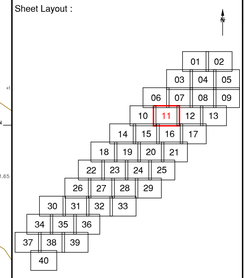

Notes :

1. Do not scale from this drawing. Please refer to source CAD file for dimensions.

Rev	Description	Date	Initial
1	Original Issue	05/10/26	JPD

CLIENT

Neath Port Authority

MALCOLM HUGHES
CHARTERED LAND SURVEYORS
www.malcolmhughes.co.uk
surveythis@mhls.co.uk
Warrington Office Tel: 0161 905 1265
Glasgow Office Tel: 0141 885 0800
Wales Tel: 0800 833312
London Office Tel: 0800 833312

Accreditations

Project

River Neath UAV 2026


Title

Topographical Survey
Sheet 11 of 40

Scale @A1:	Date:	Drawn:	Checked:
1:200	Sept 2026	JPD	EAD

Cad File Name:

65677-MH-VTO-River_Neath-M2-G-0001

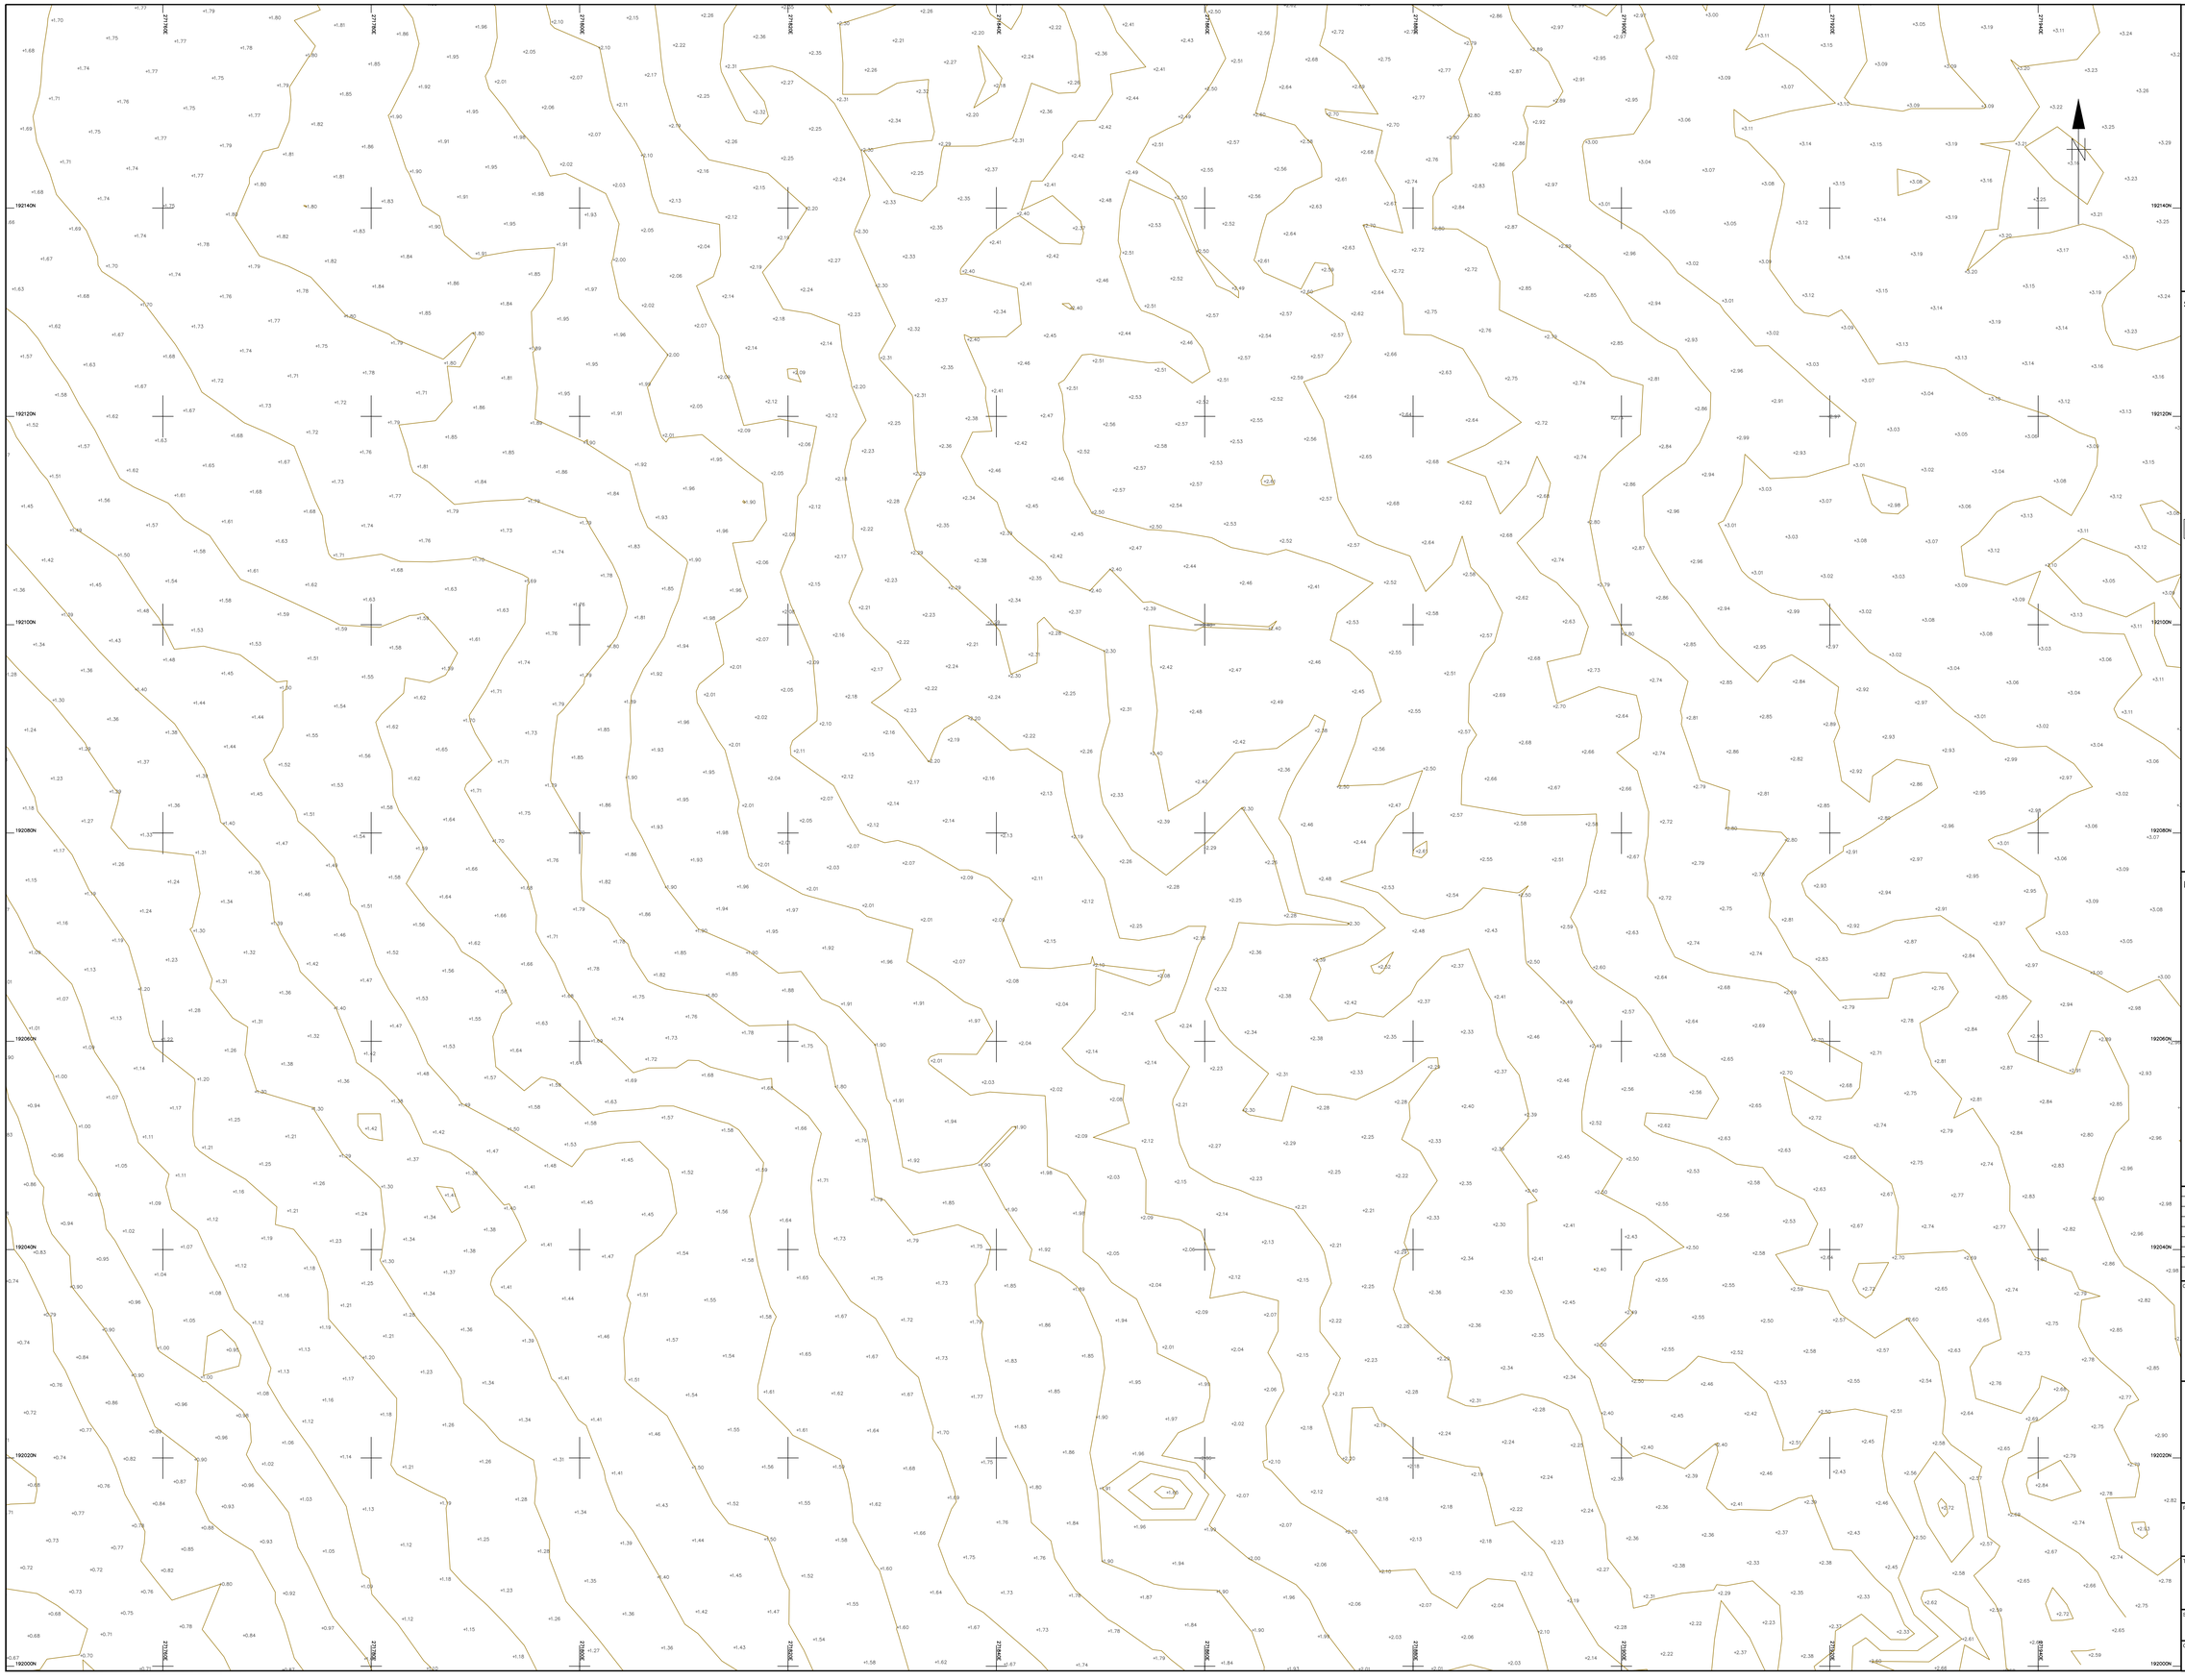


Legend :

AP	Anchor Point	LP	Lamp Post
B/W	Barbed Wire	LB	Letter Box
BB	Belisha Beacon	MH	Manhole
B	Bollard	Mkr	Marker
CP	Catch Pit	MS	Mile Stone
C/P	Chestnut Paling	Pal	Paling
CE	Cleaning Eye	PM	Parking Meter
C/B	Close Boarded	P	Post
C/I	Corrugated Iron	P/C	Post and Chain
Cul	Culvert	P/R	Post and Rail
DP	Drain Pipe	P/W	Post and Wire
DL	Detector Loop	RWP	Rain Water Pipe
EJB	Electricity Junction Box	RP	Reflector Post
EP	Electricity Pole	R/W	Retaining Wall
ELIC	Electricity Service Cover	RG	Road Gully
ER	Earthing Rod	RS	Road Sign
FIG	Feeds Into Ground	SB	Sign Board
F'S	Flag Staff	SP	Sign Post
GM	Gas Meter	SC	Stop Cock
GV	Gas Valve	TCB	Telephone Call Box
GP	Gate Post	TP	Telephone Pole
G	Gully	TS	Traffic Signal
Hyd	Hydrant	VP	Vent Pipe
I/R	Iron Railing	WM	Water Meter
IC	Inspection Cover	Tr	Water Trough
I/W	Interwoven	W/M	Wire Mesh Fence
KG	Kerb Outlet	WV	Water Valve

EA5.23 Eave Level
RL6.23 Roof Level
TW6.23 Top of Wall Level
Permanent Ground Marker ⊗
O.S. Bench Mark

Sheet Layout :

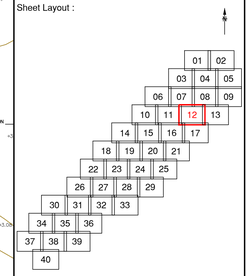

Notes :

1. Do not scale from this drawing. Please refer to source CAD file for dimensions.

Rev	Description	Date	Initial
1	Original Issue	05/10/26	JPD

CLIENT

Neath Port Authority

MALCOLM HUGHES
CHARTERED LAND SURVEYORS
www.malcolmhughes.co.uk
surveyhss@mhls.co.uk
Warrington Office Tel: 0161 905 1265
Glasgow Office Tel: 0141 885 0800
Wales Tel: 0800 833312
London Office Tel: 0800 833312

Accreditations

Project


River Neath UAV 2026

Title

Topographical Survey
Sheet 12 of 40

Scale @A1:	Date:	Drawn:	Checked:
1:200	Sept 2026	JPD	EAD

Cad File Name:
65677-MH-VTO-River_Neath-M2-G-0001

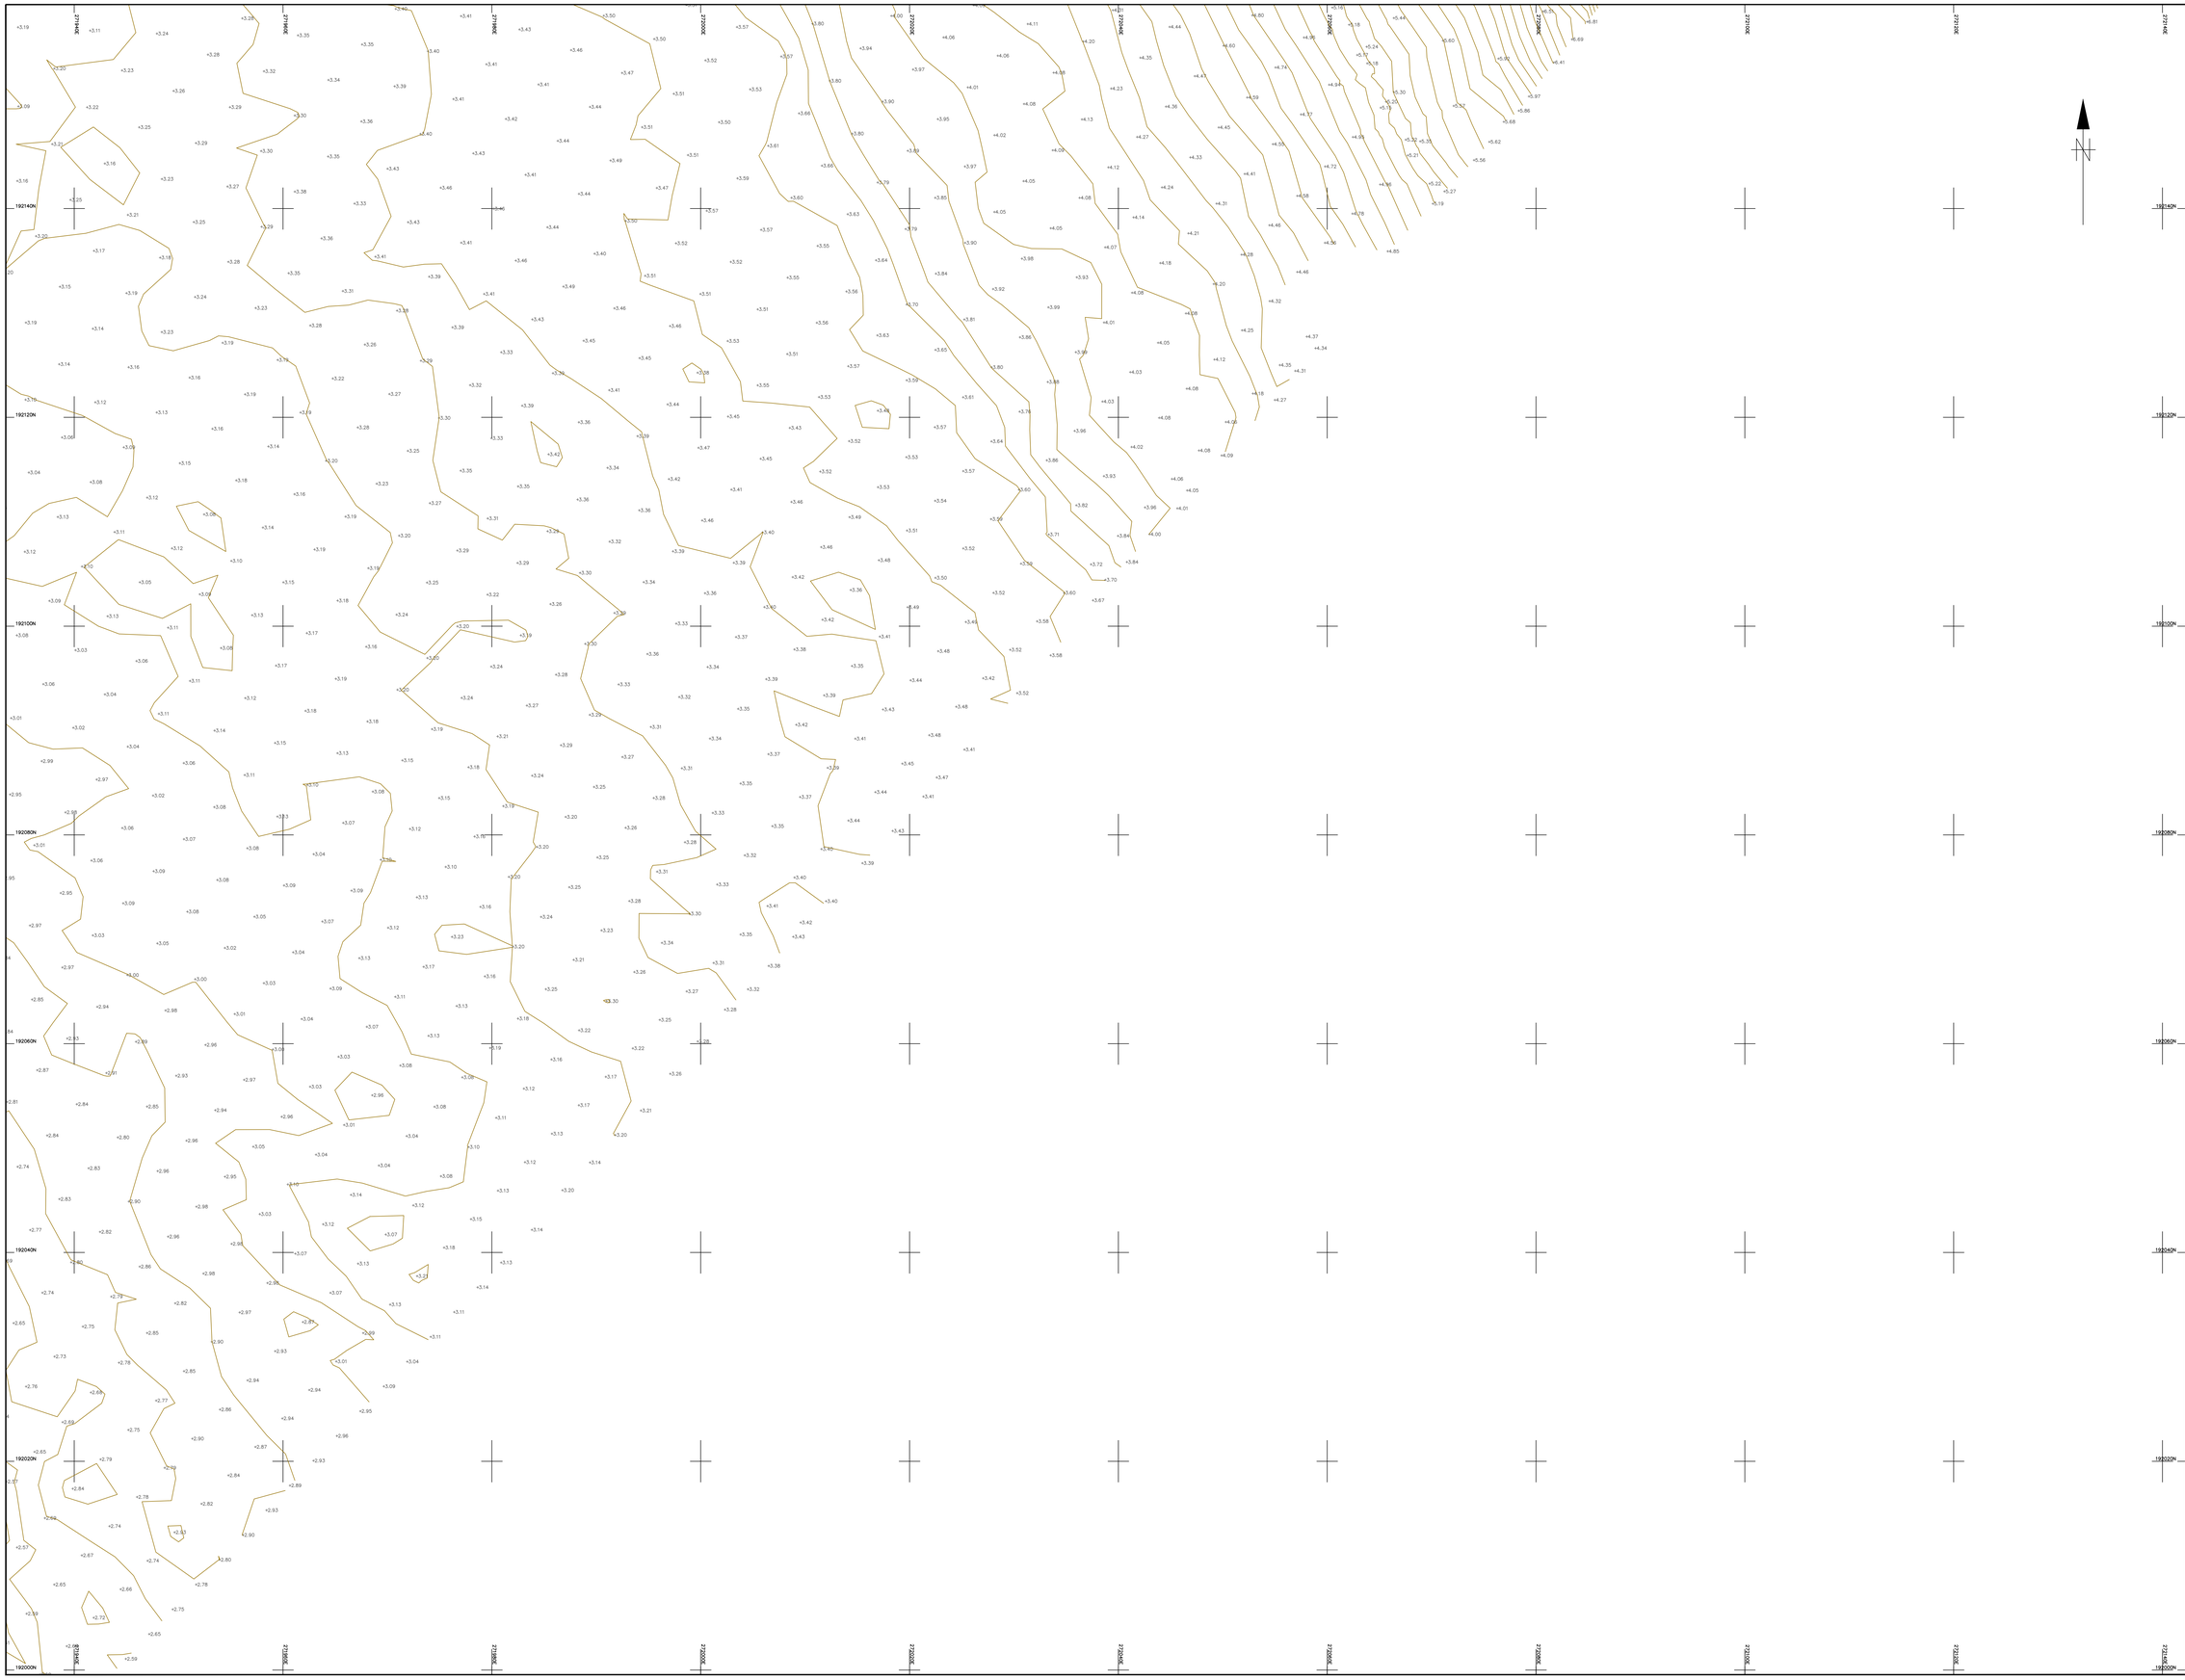


Legend :

AP	Anchor Point	LP	Lamp Post
B/W	Barbed Wire	LB	Letter Box
BB	Belisha Beacon	MH	Manhole
B	Bollard	Mkr	Marker
CP	Catch Pit	MS	Mile Stone
C/P	Chestnut Paling	Pal	Paling
CE	Cleaning Eye	PM	Parking Meter
C/B	Close Boarded	P	Post
C/I	Corrugated Iron	P/C	Post and Chain
Cul	Culvert	P/R	Post and Rail
DP	Drain Pipe	P/W	Post and Wire
DL	Detector Loop	RWP	Rain Water Pipe
EJB	Electricity Junction Box	RP	Reflector Post
EP	Electricity Pole	R/W	Retaining Wall
ELIC	Electricity Service Cover	RG	Road Gully
ER	Earthing Rod	RS	Road Sign
FIG	Feeds Into Ground	SB	Sign Board
F'S	Flag Staff	SP	Sign Post
GM	Gas Meter	SC	Stop Cock
GV	Gas Valve	TCB	Telephone Call Box
GP	Gate Post	TP	Telephone Pole
G	Gully	TS	Traffic Signal
Hyd	Hydrant	VP	Vent Pipe
I/R	Iron Railing	WM	Water Meter
IC	Inspection Cover	Tr	Water Trough
I/W	Interweven	W/M	Wire Mesh Fence
KG	Kerb Outlet	WV	Water Valve

EA5.23 Eave Level
RL6.23 Roof Level
TW6.23 Top of Wall Level
Permanent Ground Marker ⊗
O.S. Bench Mark

Sheet Layout :

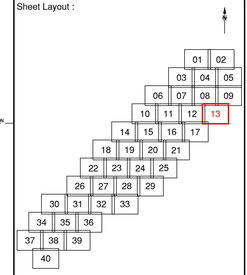

Notes :

1. Do not scale from this drawing. Please refer to source CAD file for dimensions.

Rev	Description	Date	Initial
1	Original Issue	05/10/26	JPD

CLIENT

Neath Port Authority

MALCOLM HUGHES
CHARTERED LAND SURVEYORS
www.malcolmhughes.co.uk
surveyhis@mhls.co.uk
Warrington Office Tel: 0161 905 1355
Glasgow Office Tel: 0141 885 0800
Wales Tel: 0800 833312
London Office Tel: 0800 833312

Accreditations

Project


River Neath UAV 2026

Title

Topographical Survey
Sheet 13 of 40

Scale @A1:	Date:	Drawn:	Checked:
1:200	Sept 2026	JPD	EAD

Cad File Name:
65677-MH-VTO-River_Neath-M2-G-0001

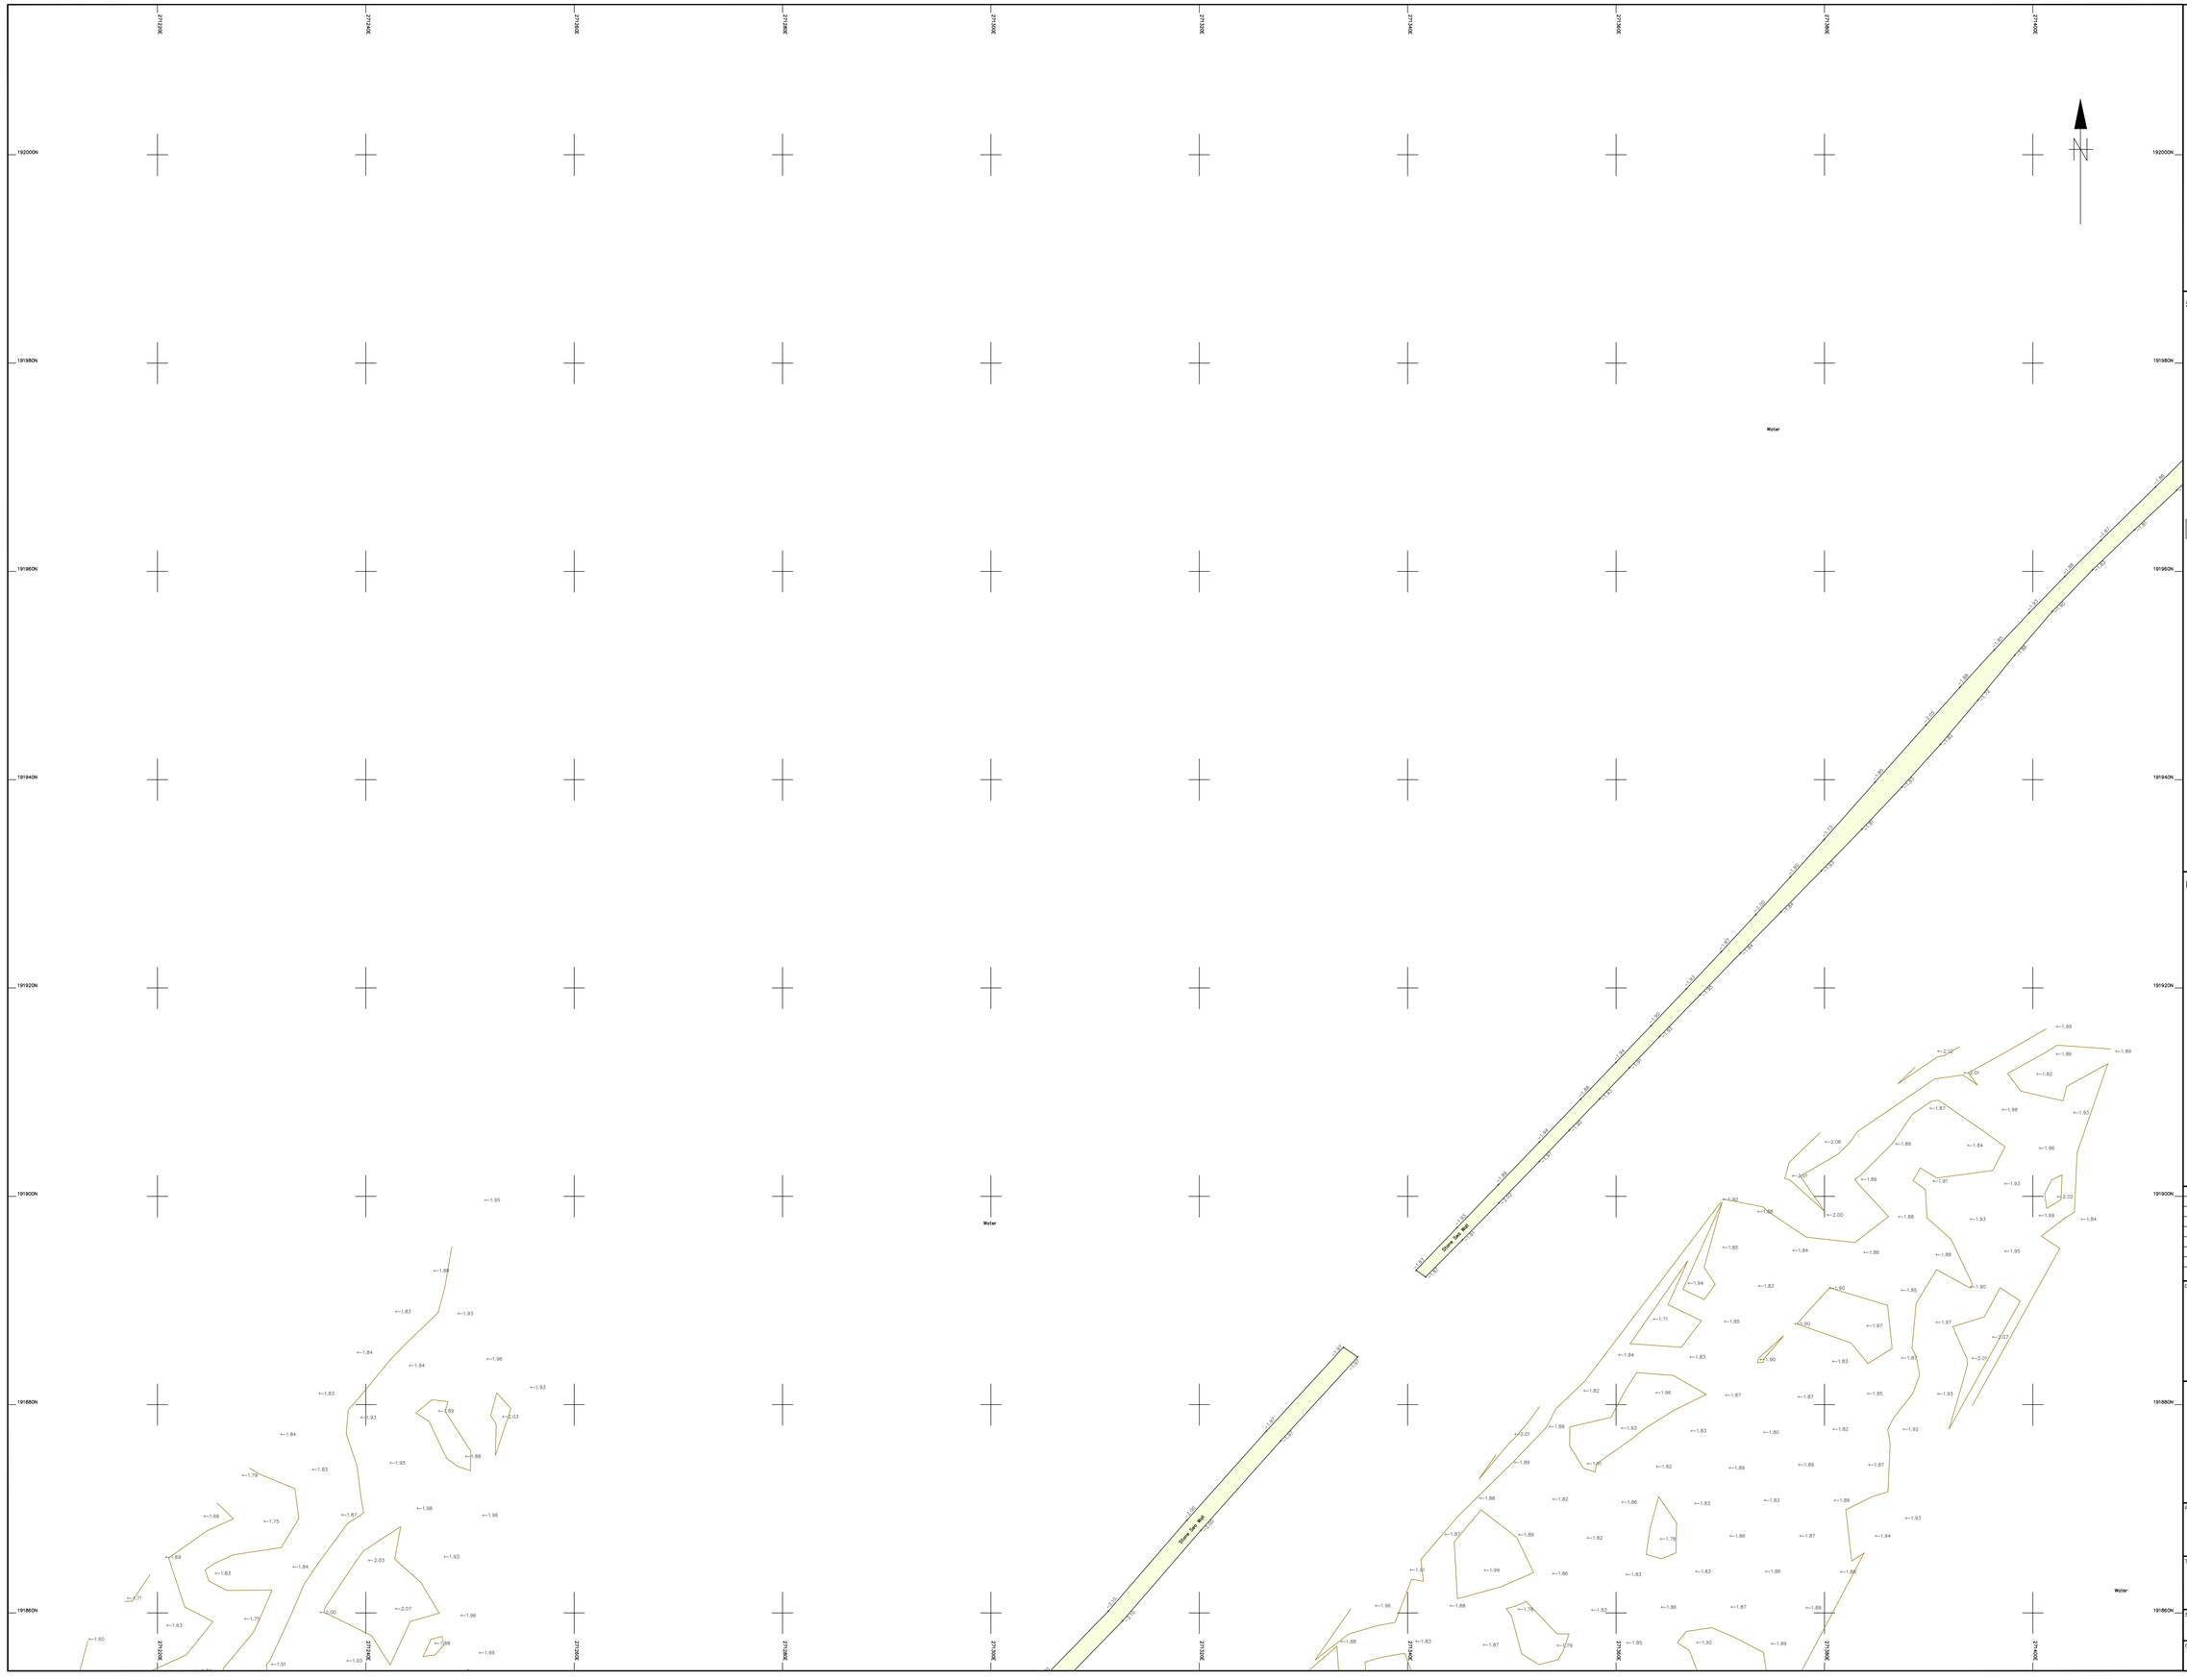


Legend :

AP	Anchor Point	LP	Lamp Post
B/W	Barbed Wire	LB	Letter Box
BB	Belisha Beacon	MH	Manhole
B	Bollard	Mkr	Marker
CP	Catch Pit	MS	Mile Stone
C/P	Chestnut Paling	Pal	Paling
CE	Cleaning Eye	PM	Parking Meter
C/B	Close Boarded	P	Post
C/I	Corrugated Iron	P/C	Post and Chain
Cul	Culvert	P/R	Post and Rail
DP	Drain Pipe	P/W	Post and Wire
DL	Detector Loop	RWP	Rain Water Pipe
EJB	Electricity Junction Box	RP	Reflector Post
EP	Electricity Pole	R/W	Retaining Wall
ELIC	Electricity Service Cover	RG	Road Gully
ER	Earthing Rod	RS	Road Sign
FIG	Feeds Into Ground	SB	Sign Board
FS	Flag Staff	SP	Sign Post
GM	Gas Meter	SC	Stop Cock
GV	Gas Valve	TCB	Telephone Call Box
GP	Gate Post	TP	Telephone Pole
G	Gully	TS	Traffic Signal
Hyd	Hydrant	VP	Vent Pipe
I/R	Iron Railing	WM	Water Meter
IC	Inspection Cover	Tr	Water Trough
I/W	Interwoven	W/M	Wire Mesh Fence
KO	Kerb Outlet	WV	Water Valve

EA5.23 Eave Level
RL6.23 Roof Level
TW6.23 Top of Wall Level
Permanent Ground Marker ⊗
O.S. Bench Mark

Sheet Layout :

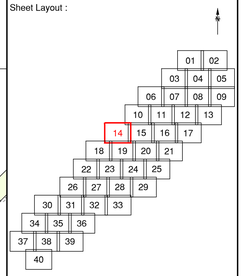

Notes :

1. Do not scale from this drawing. Please refer to source CAD file for dimensions.

Rev	Description	Date	Initial
1	Original Issue	05/10/26	JPD

CLIENT

Neath Port Authority

MALCOLM HUGHES
CHARTERED LAND SURVEYORS
www.malcolmhughes.co.uk
surveythis@mhls.co.uk
Warrington Office Tel: 0161 905 1265
Glasgow Office Tel: 0141 885 0800
Wales Tel: 0800 833312
London Office Tel: 0800 833312

Accreditations

Project

River Neath UAV 2026

Title

Topographical Survey
Sheet 14 of 40

Scale @A1:	Date:	Drawn:	Checked:
1:200	Sept 2026	JPD	EAD

Cad File Name:


65677-MH-VTO-River_Neath-M2-G-0001

Legend :

AP	Anchor Point	LP	Lamp Post
B/W	Barbed Wire	LB	Letter Box
BB	Belisha Beacon	MH	Manhole
B	Bollard	Mkr	Marker
CP	Catch Pit	MS	Mile Stone
C/P	Chestnut Paling	Pal	Paling
CE	Cleaning Eye	PM	Parking Meter
C/B	Close Boarded	P	Post
C/I	Corrugated Iron	P/C	Post and Chain
Cul	Culvert	P/R	Post and Rail
DP	Drain Pipe	P/W	Post and Wire
DL	Detector Loop	RWP	Rain Water Pipe
EJB	Electricity Junction Box	RP	Reflector Post
EP	Electricity Pole	R/W	Retaining Wall
ELIC	Electricity Service Cover	RG	Road Gully
ER	Earthing Rod	RS	Road Sign
FIG	Feeds Into Ground	SB	Sign Board
FS	Flag Staff	SP	Sign Post
GM	Gas Meter	SC	Stop Cock
GV	Gas Valve	TCB	Telephone Call Box
GP	Gate Post	TP	Telephone Pole
G	Gully	TS	Traffic Signal
Hyd	Hydrant	VP	Vent Pipe
I/R	Iron Railing	WM	Water Meter
IC	Inspection Cover	Tr	Water Trough
I/W	Interweven	W/M	Wire Mesh Fence
KO	Kerb Outlet	WV	Water Valve

EA5.23 Eave Level
RL6.23 Roof Level
TW6.23 Top of Wall Level
Permanent Ground Marker ⊗
O.S. Bench Mark

Sheet Layout :

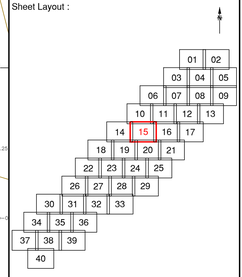

Notes :

1. Do not scale from this drawing. Please refer to source CAD file for dimensions.

Rev	Description	Date	Initial
1	Original Issue	05/10/26	JPD

CLIENT

Neath Port Authority

MALCOLM HUGHES
CHARTERED LAND SURVEYORS
www.malcolmhughes.co.uk
surveythis@mhls.co.uk
Warrington Office Tel: 0161 905 1265
Glasgow Office Tel: 0141 885 0800
Wales Tel: 0800 833312
London Office Tel: 0800 833312


Accreditations

Project: River Neath UAV 2026

Title: Topographical Survey Sheet 15 of 40

Scale @A1:	Date:	Drawn:	Checked:
1:200	Sept 2026	JPD	EAD

Cad File Name: 65677-MH-VTO-River_Neath-M2-G-0001

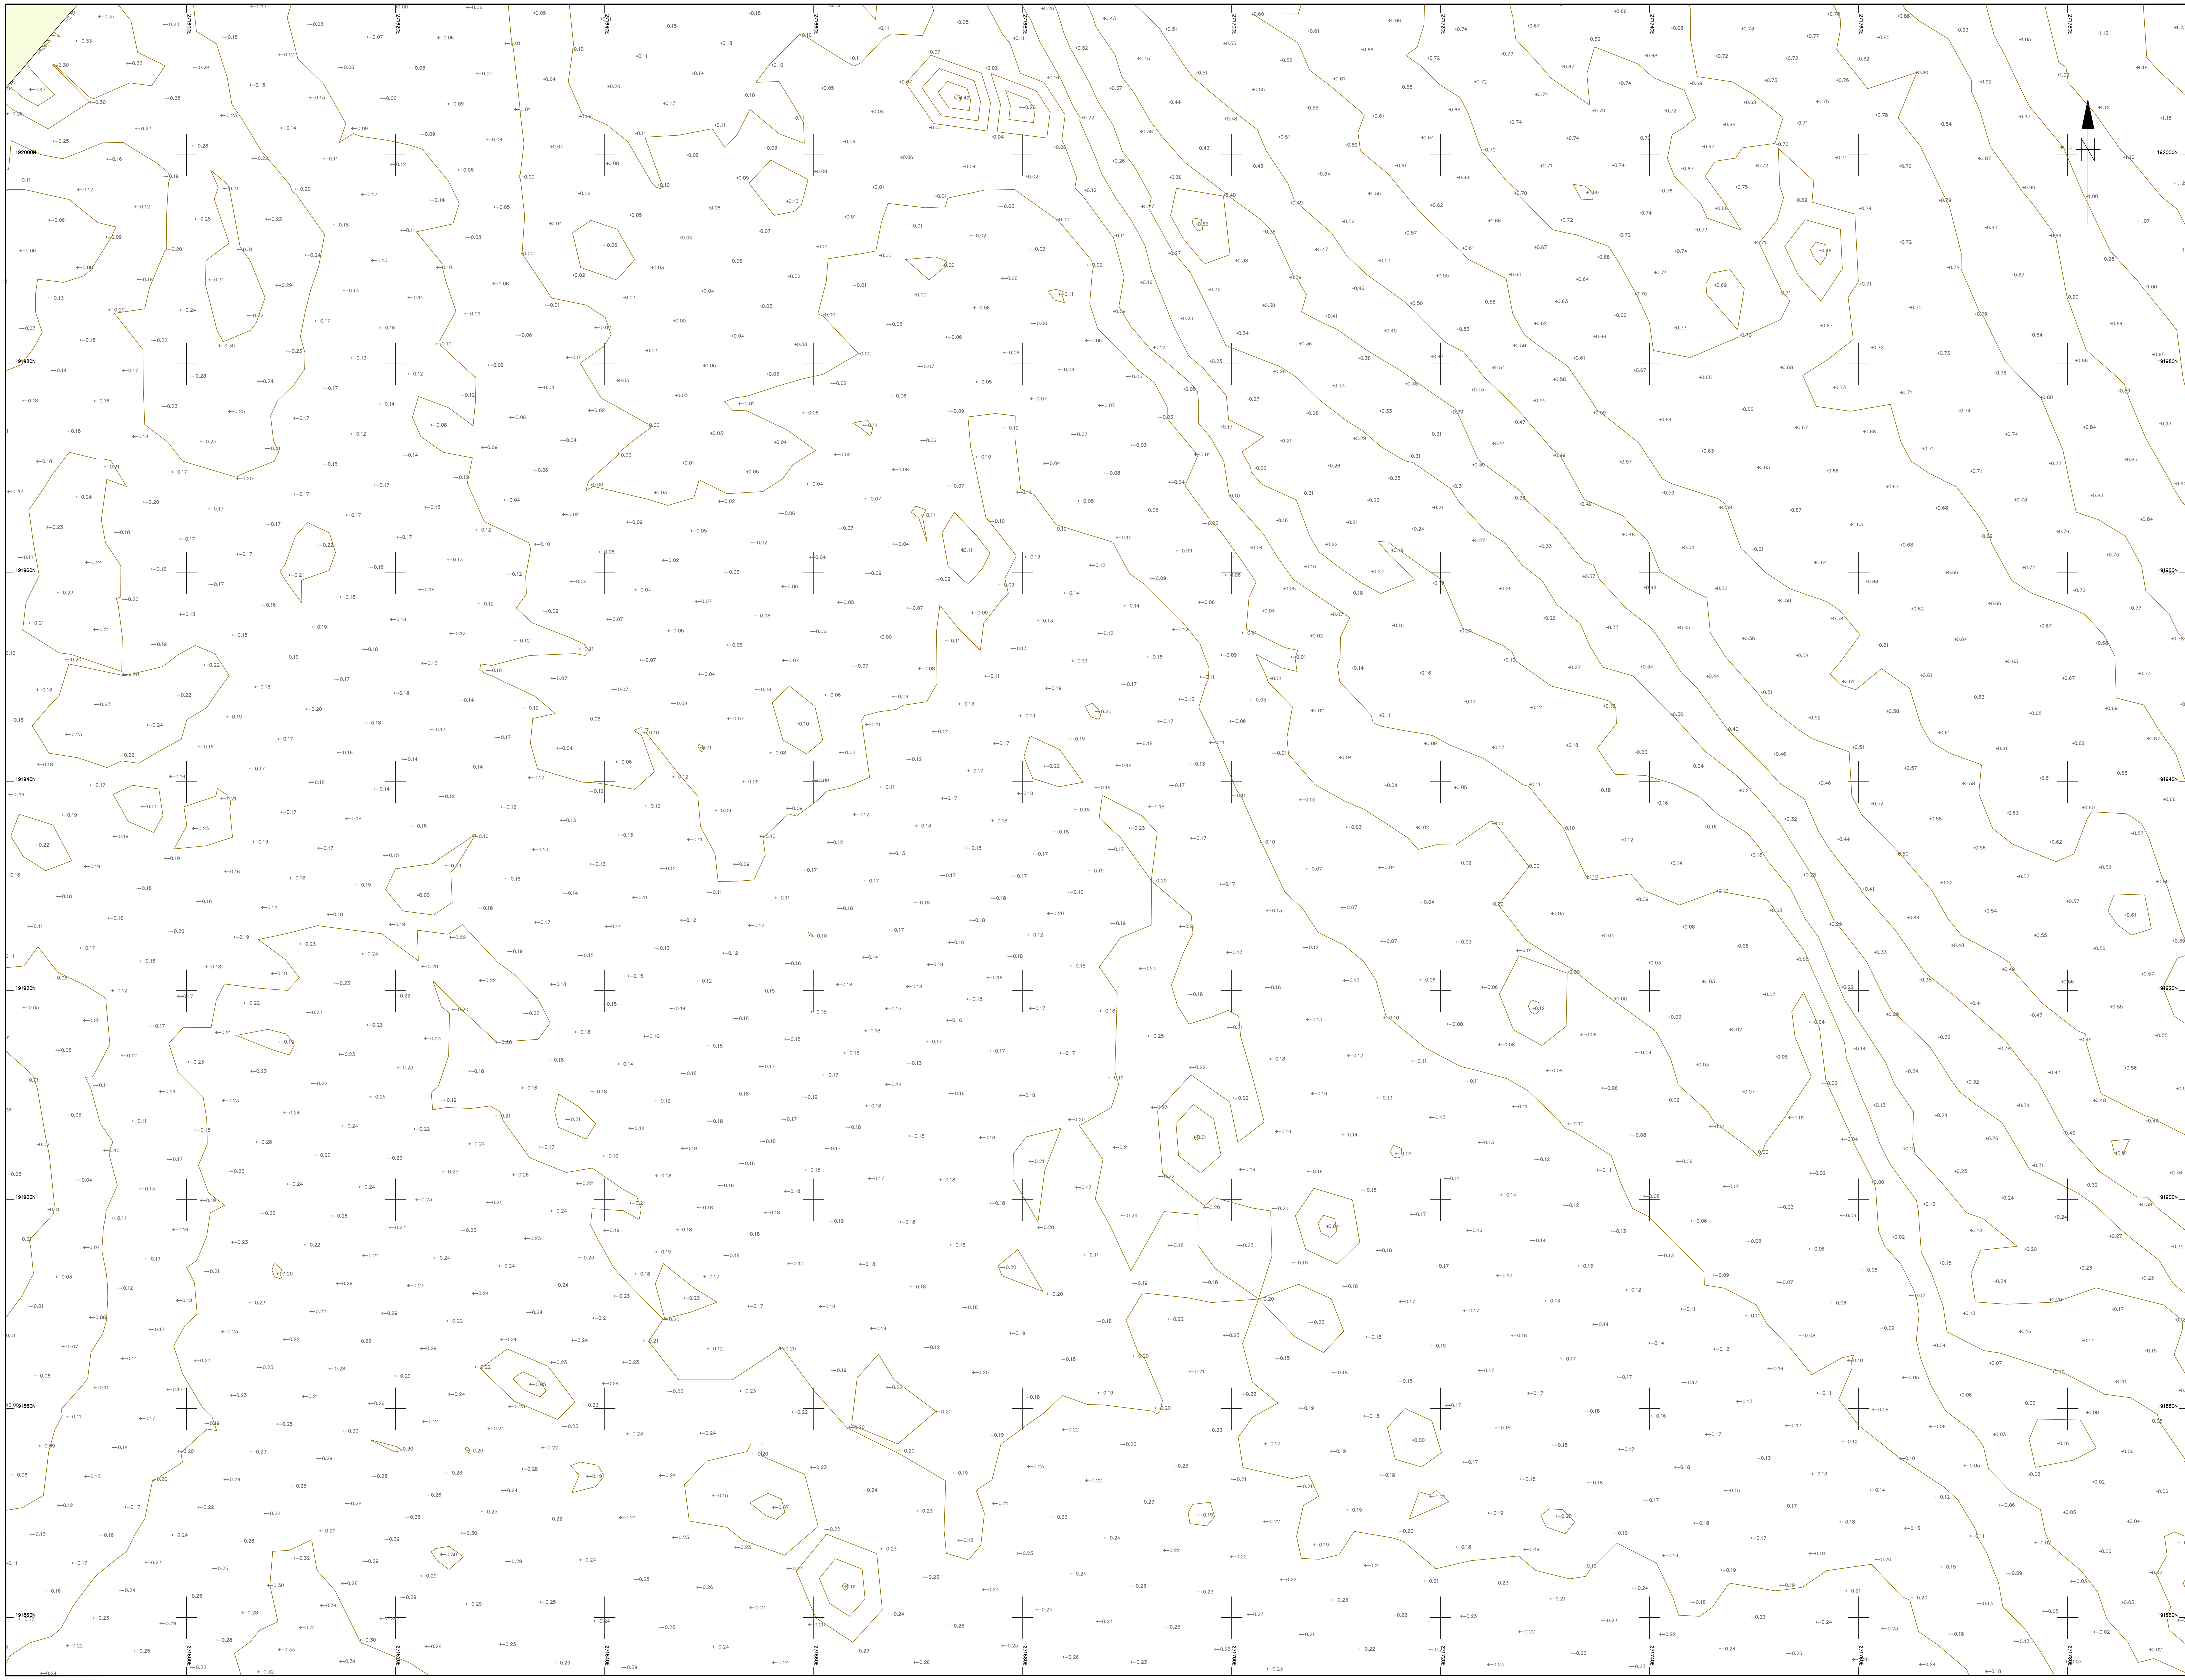

Legend :

AP	Anchor Point	LP	Lamp Post
B/W	Barbed Wire	LB	Letter Box
BB	Belisha Beacon	MH	Manhole
B	Bollard	Mkr	Marker
CP	Catch Pit	MS	Mile Stone
C/P	Chestnut Paling	Pal	Paling
CE	Cleaning Eye	PM	Parking Meter
C/B	Close Boarded	P	Post
C/I	Corrugated Iron	P/C	Post and Chain
Cul	Culvert	P/R	Post and Rail
DP	Drain Pipe	P/W	Post and Wire
DL	Detector Loop	RWP	Rain Water Pipe
EJB	Electricity Junction Box	RP	Reflector Post
EP	Electricity Pole	R/W	Retaining Wall
ELIC	Electricity Service Cover	RG	Road Gully
ER	Earthing Rod	RS	Road Sign
FIG	Feeds Into Ground	SB	Sign Board
FS	Flag Staff	SP	Sign Post
GM	Gas Meter	SC	Stop Cock
GV	Gas Valve	TCB	Telephone Call Box
GP	Gate Post	TP	Telephone Pole
G	Gully	TS	Traffic Signal
Hyd	Hydrant	VP	Vent Pipe
I/R	Iron Railing	WM	Water Meter
IC	Inspection Cover	Tr	Water Trough
I/W	Interwoven	W/M	Wire Mesh Fence
KO	Kerb Outlet	WV	Water Valve

EA5.23 Eave Level
RL6.23 Roof Level
TW6.23 Top of Wall Level
Permanent Ground Marker
O.S. Bench Mark

Sheet Layout :

01 02
03 04 05
06 07 08 09
10 11 12 13
14 15 16 17
18 19 20 21
22 23 24 25
26 27 28 29
30 31 32 33
34 35 36
37 38 39
40

Notes :

1. Do not scale from this drawing. Please refer to source CAD file for dimensions.

Rev	Description	Date	Initial
1	Original Issue	05/10/26	JPD

CLIENT

Neath Port Authority

MALCOLM HUGHES
CHARTERED LAND SURVEYORS
www.malcolmhughes.co.uk
surveythis@mhls.co.uk
Warrington Office Tel: 0161 905 1265
Glasgow Office Tel: 0141 885 0800
Wales Tel: 0800 833312
London Office Tel: 0800 833312

Accreditations

RICS THE SURVEY ASSOCIATION ICES

Project


River Neath UAV 2026

Title

Topographical Survey
Sheet 16 of 40

Scale @A1:	Date:	Drawn:	Checked:
1:200	Sept 2026	JPD	EAD

Cad File Name:
65677-MH-VTO-River_Neath-M2-G-0001

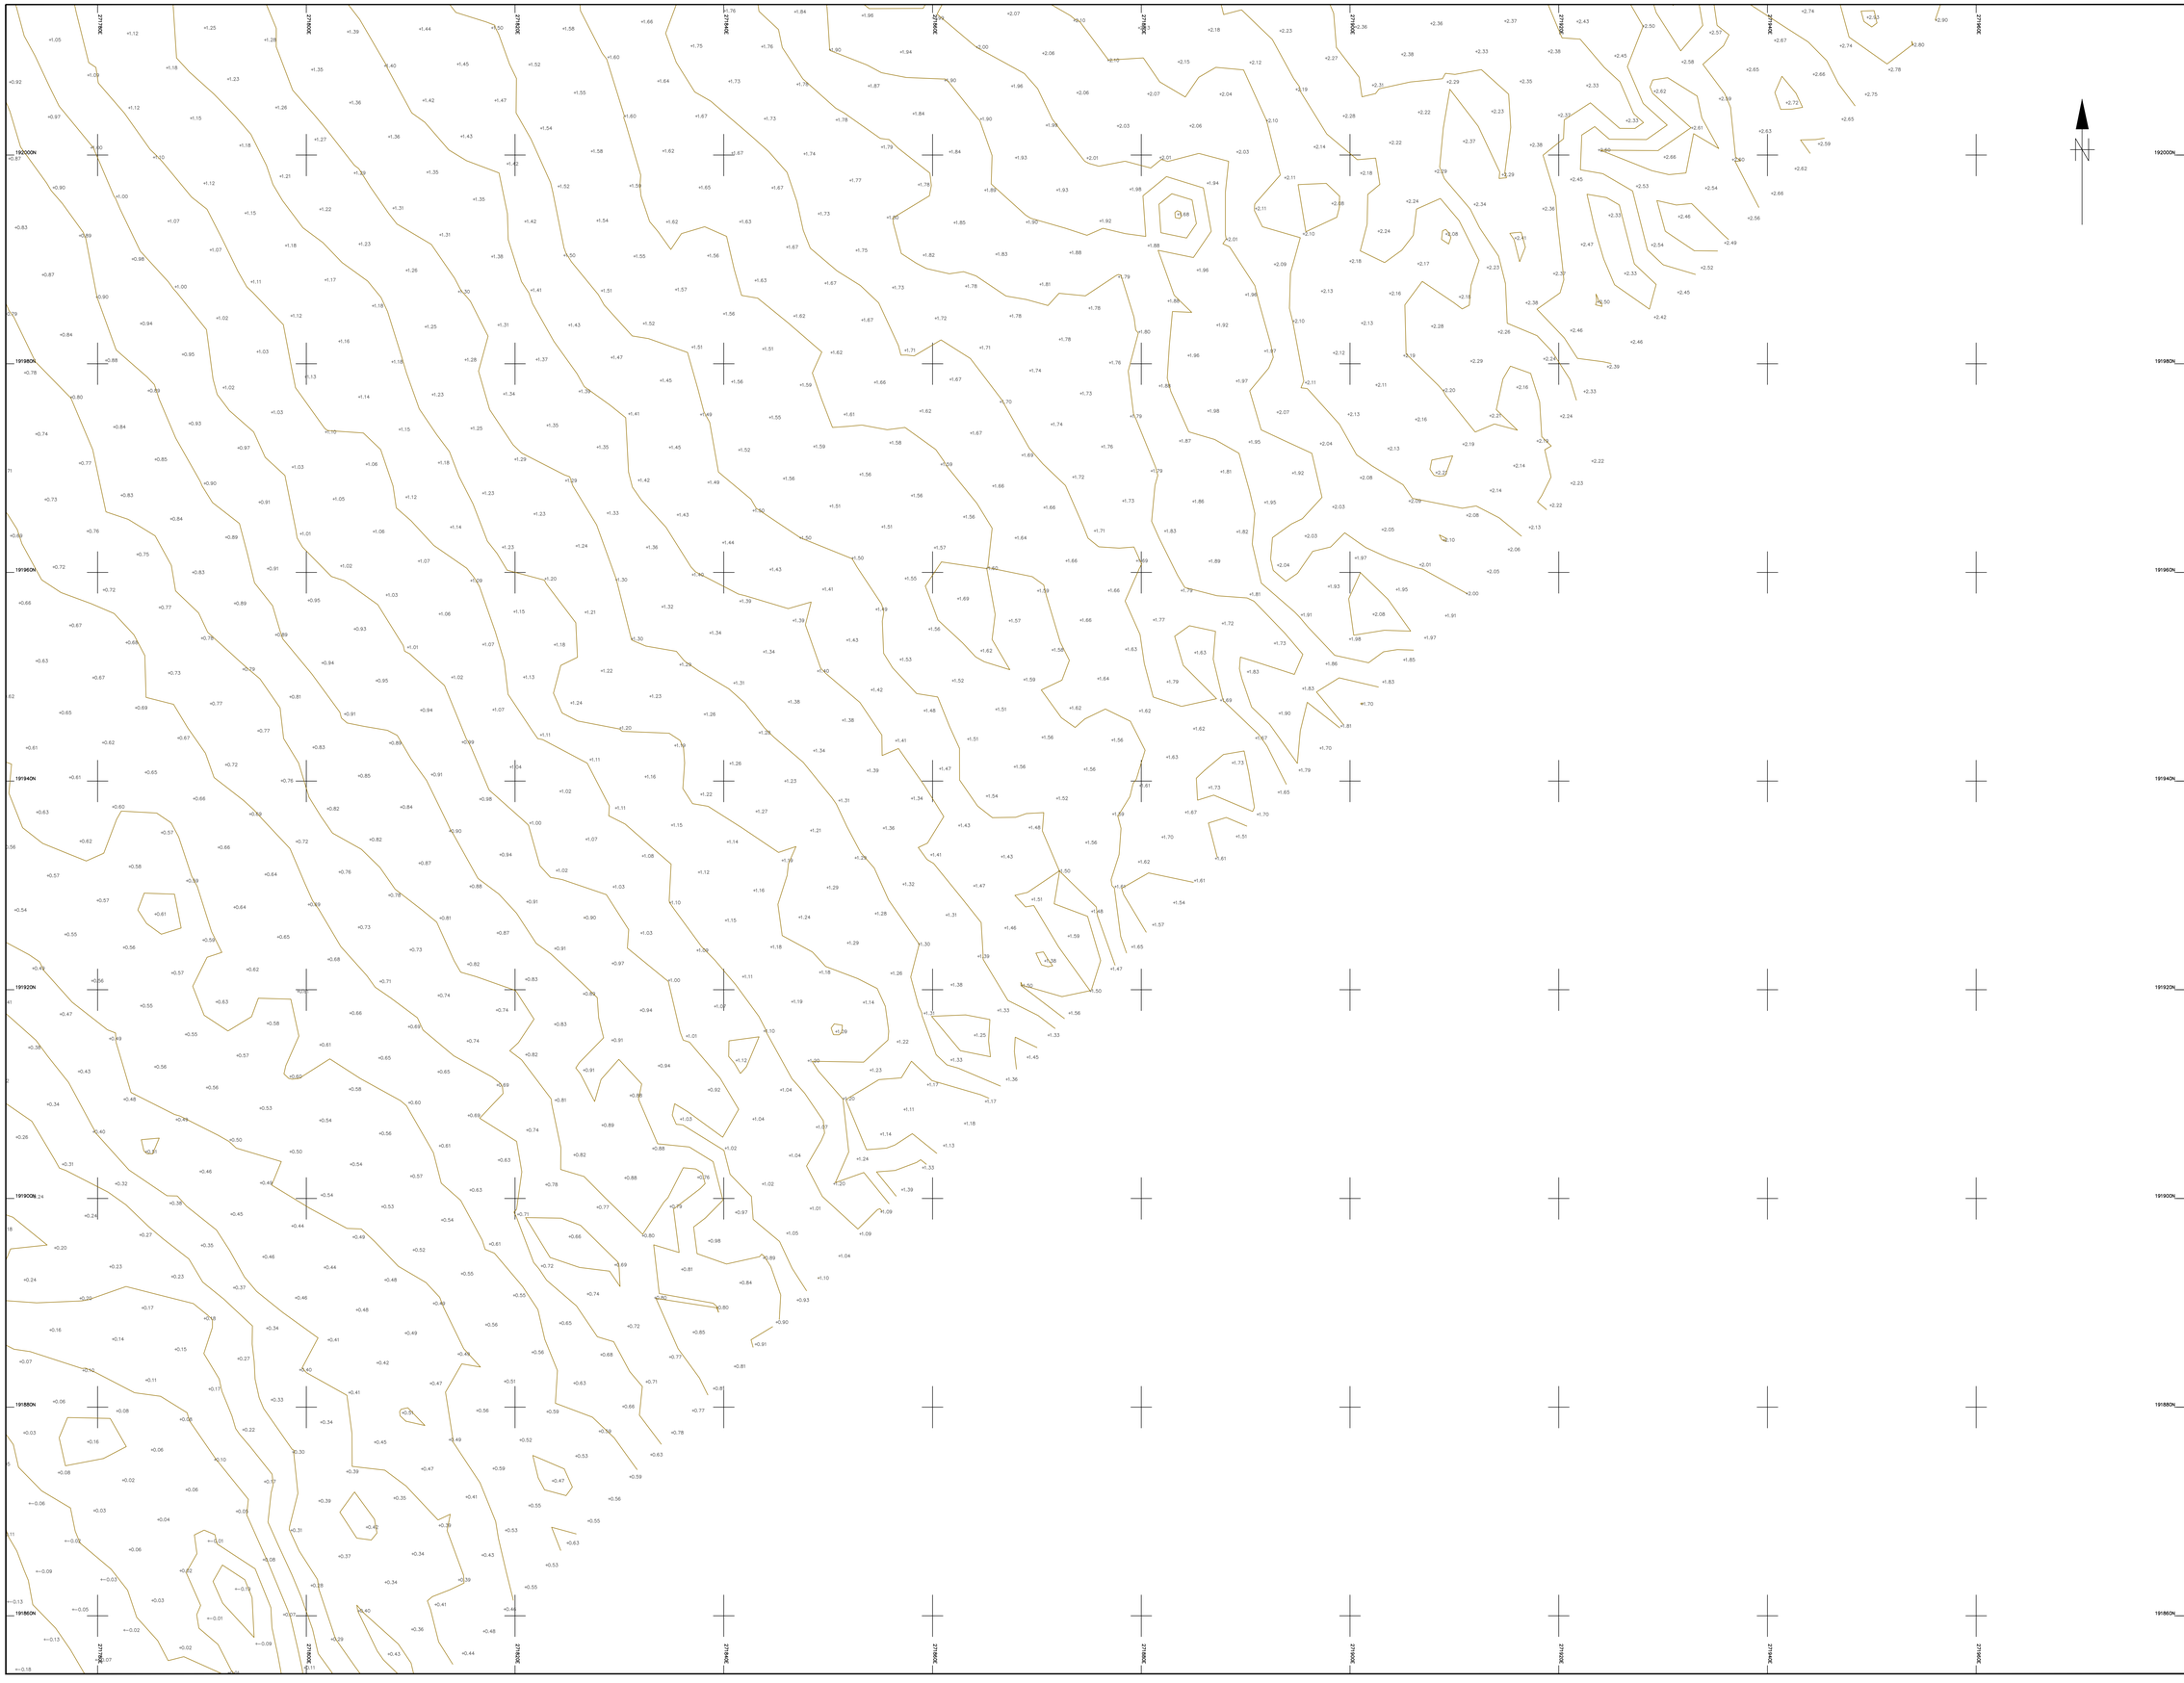


Legend :

AP	Anchor Point	LP	Lamp Post
B/W	Barbed Wire	LB	Letter Box
BB	Belisha Beacon	MH	Manhole
B	Bollard	Mkr	Marker
CP	Catch Pit	MS	Mile Stone
C/P	Chestnut Paling	Pal	Paling
CE	Cleaning Eye	PM	Parking Meter
C/B	Close Boarded	P	Post
C/I	Corrugated Iron	P/C	Post and Chain
Cul	Culvert	P/R	Post and Rail
DP	Drain Pipe	P/W	Post and Wire
DL	Detector Loop	RWP	Rain Water Pipe
EJB	Electricity Junction Box	RP	Reflector Post
EP	Electricity Pole	R/W	Retaining Wall
ELIC	Electricity Service Cover	RG	Road Gully
ER	Earthing Rod	RS	Road Sign
FIG	Feeds Into Ground	SB	Sign Board
F'S	Flag Staff	SP	Sign Post
GM	Gas Meter	SC	Stop Cock
GV	Gas Valve	TCB	Telephone Call Box
GP	Gate Post	TP	Telephone Pole
G	Gully	TS	Traffic Signal
Hyd	Hydrant	VP	Vent Pipe
I/R	Iron Railing	WM	Water Meter
IC	Inspection Cover	Tr	Water Trough
I/W	Interweven	W/M	Wire Mesh Fence
KO	Kerb Outlet	WV	Water Valve

EA5.23 Eave Level
RL6.23 Roof Level
TW6.23 Top of Wall Level
Permanent Ground Marker ⊗
O.S. Bench Mark ▲

Sheet Layout :

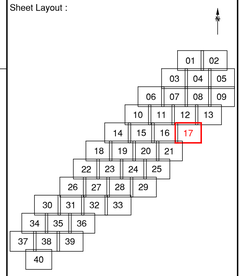

Notes :

1. Do not scale from this drawing. Please refer to source CAD file for dimensions.

Rev	Description	Date	Initial
1	Original Issue	05/10/26	JPD

CLIENT

Neath Port Authority

MALCOLM HUGHES
CHARTERED LAND SURVEYORS
www.malcolmhughes.co.uk
surveythis@mhls.co.uk
Warrington Office Tel: 0161 905 1266
Glasgow Office Tel: 0141 883 0800
Wales Tel: 0800 833312
London Office Tel: 0800 833312

Accreditations

Project


River Neath UAV 2026

Title

Topographical Survey
Sheet 17 of 40

Scale @A1:	Date:	Drawn:	Checked:
1:200	Sept 2026	JPD	EAD

Cad File Name:
65677-MH-VTO-River_Neath-M2-G-0001

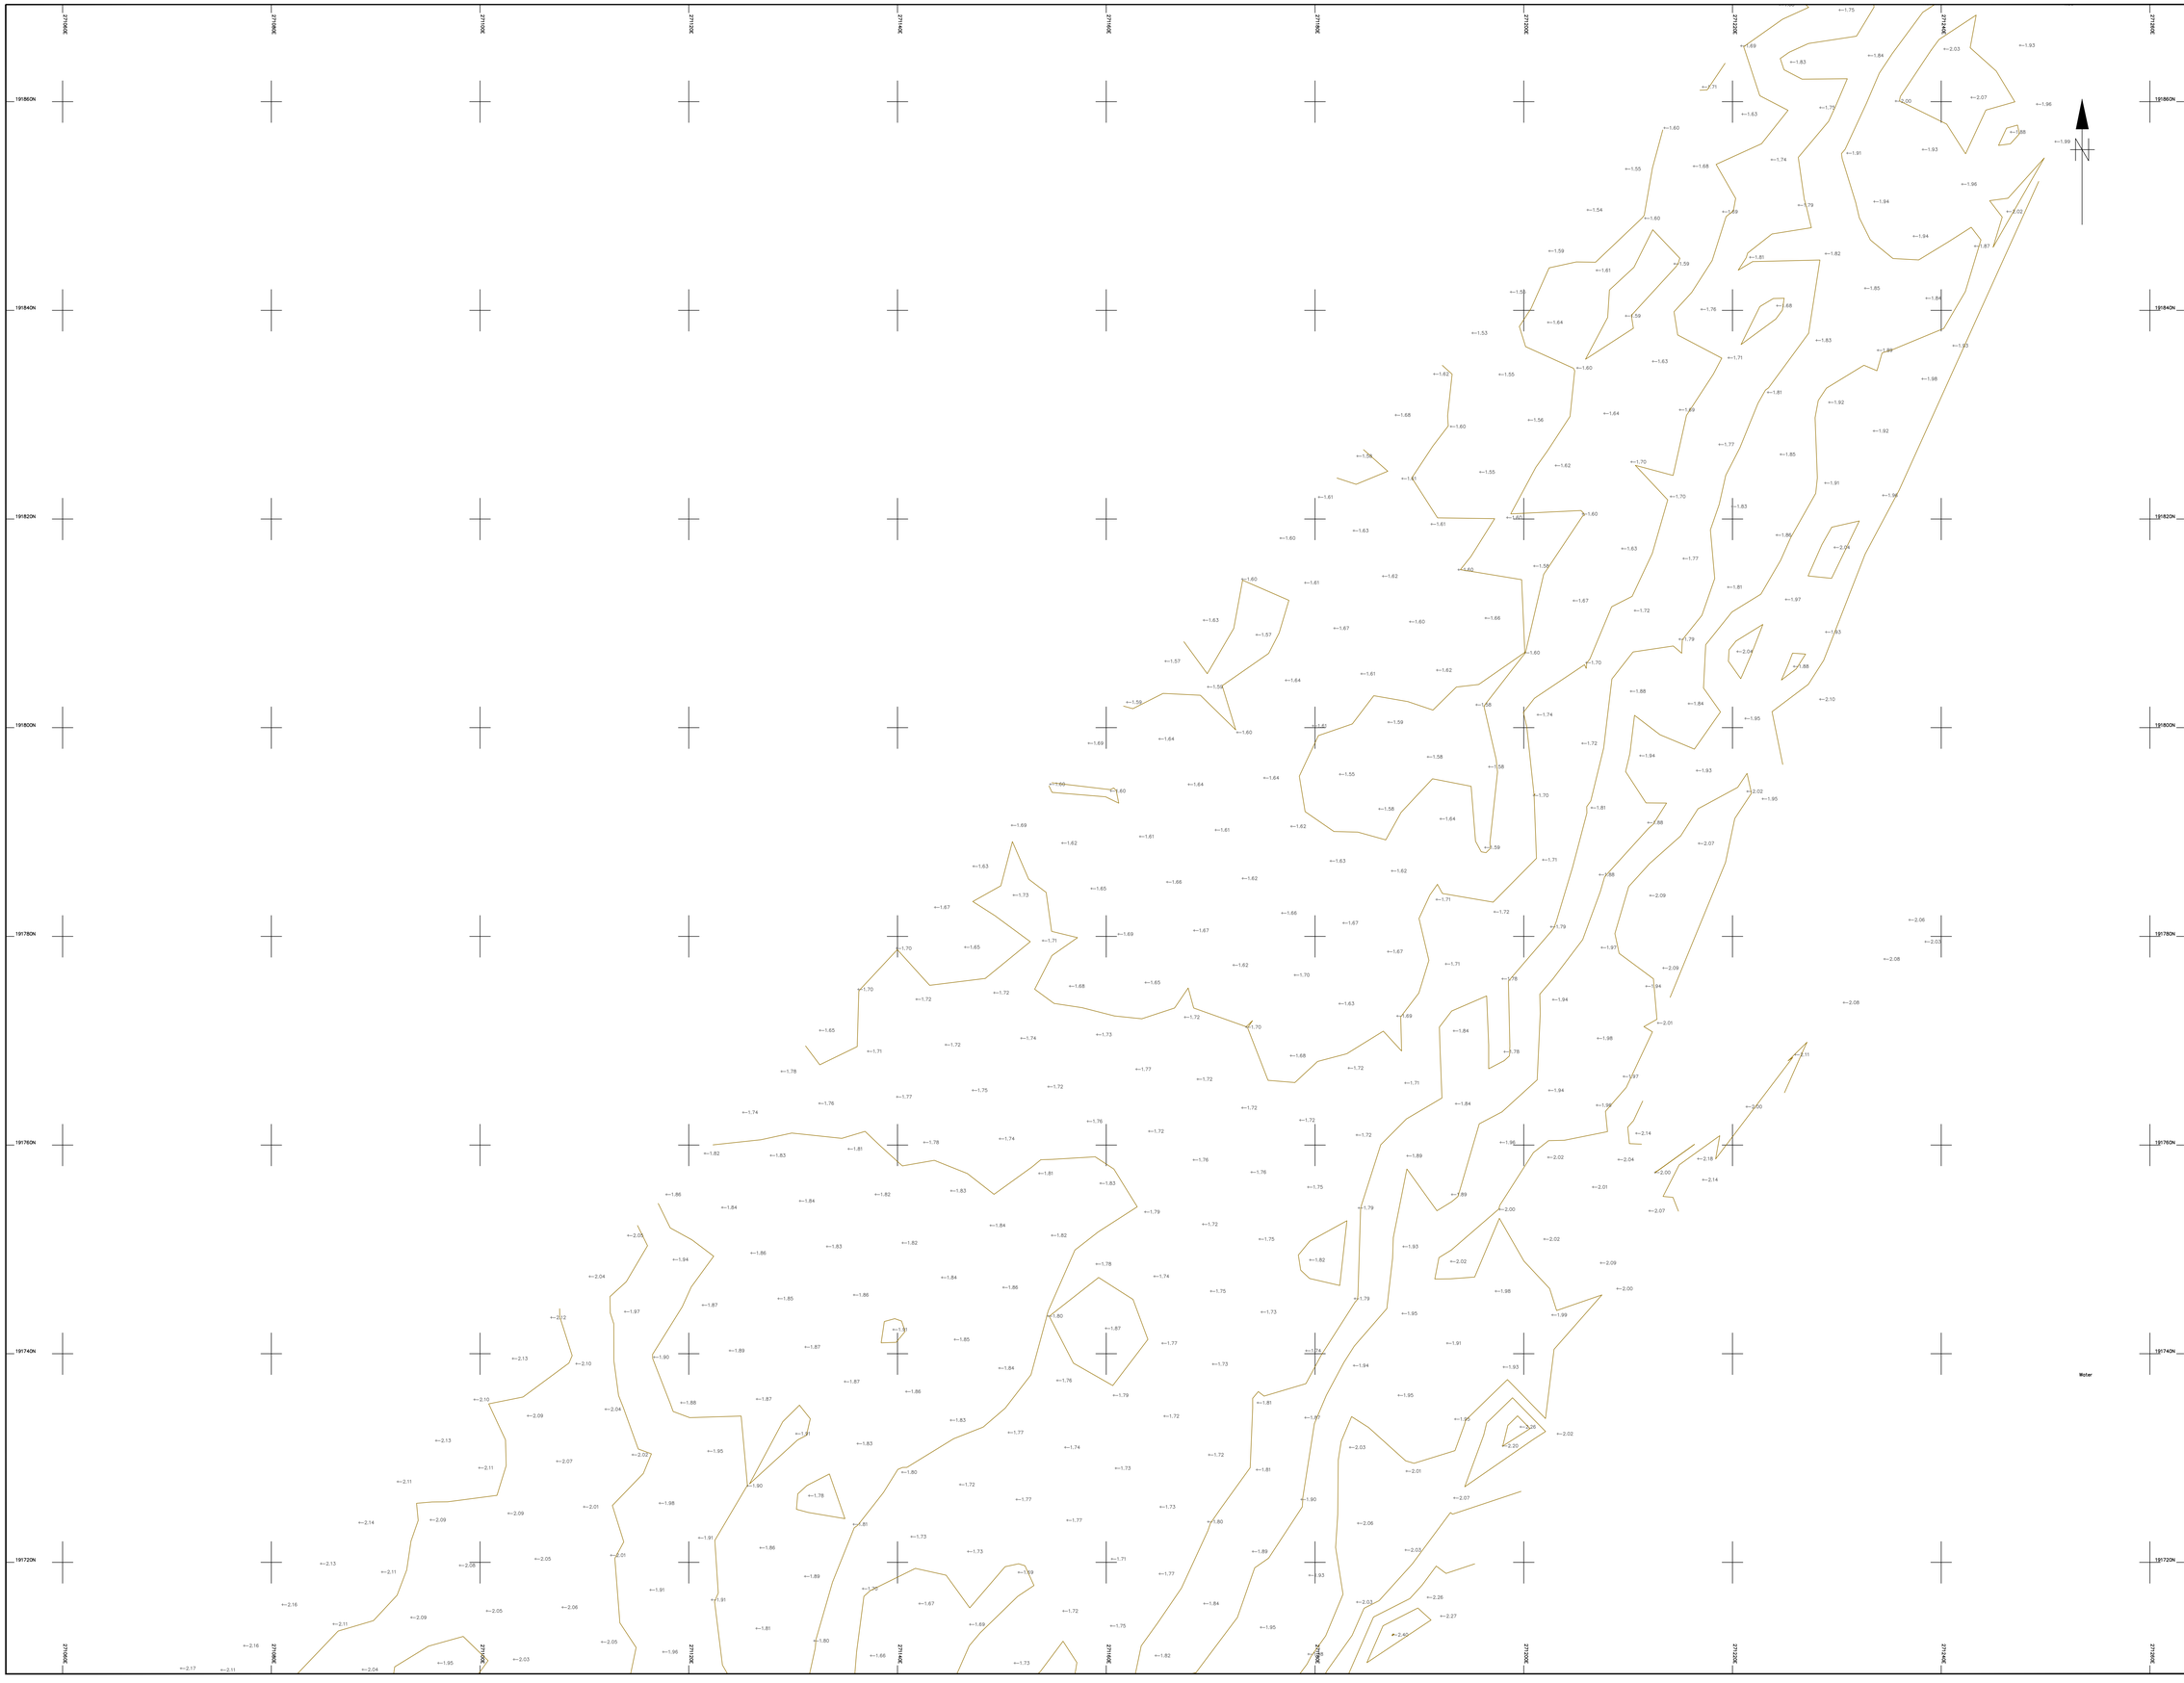


Legend :

AP	Anchor Point	LP	Lamp Post
B/W	Barbed Wire	LB	Letter Box
BB	Belisha Beacon	MH	Manhole
B	Bollard	Mkr	Marker
CP	Catch Pit	MS	Mile Stone
C/P	Chestnut Paling	Pal	Paling
CE	Cleaning Eye	PM	Parking Meter
C/B	Close Boarded	P	Post
C/I	Corrugated Iron	P/C	Post and Chain
Cul	Culvert	P/R	Post and Rail
DP	Drain Pipe	P/W	Post and Wire
DL	Detector Loop	RWP	Rain Water Pipe
EJB	Electricity Junction Box	RP	Reflector Post
EP	Electricity Pole	R/W	Retaining Wall
ELIC	Electricity Service Cover	RG	Road Gully
ER	Earthing Rod	RS	Road Sign
FIG	Feeds Into Ground	SB	Sign Board
FS	Flag Staff	SP	Sign Post
GM	Gas Meter	SC	Stop Cock
GV	Gas Valve	TCB	Telephone Call Box
GP	Gate Post	TP	Telephone Pole
G	Gully	TS	Traffic Signal
Hyd	Hydrant	VP	Vent Pipe
I/R	Iron Railing	WM	Water Meter
IC	Inspection Cover	Tr	Water Trough
I/W	Interwoven	W/M	Wire Mesh Fence
KO	Kerb Outlet	WV	Water Valve

EA5.23 Eave Level
RL6.23 Roof Level
TW6.23 Top of Wall Level
Permanent Ground Marker ⊗
O.S. Bench Mark

Sheet Layout :

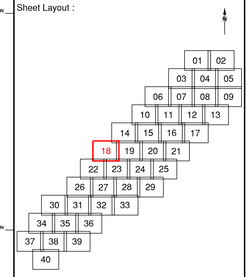

Notes :

1. Do not scale from this drawing. Please refer to source CAD file for dimensions.

Rev	Description	Date	Initial
1	Original Issue	05/10/26	JPD

CLIENT

Neath Port Authority

MALCOLM HUGHES
CHARTERED LAND SURVEYORS
www.malcolmhughes.co.uk
surveythis@mhls.co.uk
Warrington Office Tel: 0161 905 1266
Glasgow Office Tel: 0141 885 0800
Wales Tel: 0800 833312
London Office Tel: 0800 833312

Accreditations

Project

River Neath UAV 2026


Title

Topographical Survey
Sheet 18 of 40

Scale @A1:	Date:	Drawn:	Checked:
1:200	Sept 2026	JPD	EAD

Cad File Name:

65677-MH-VTO-River_Neath-M2-G-0001

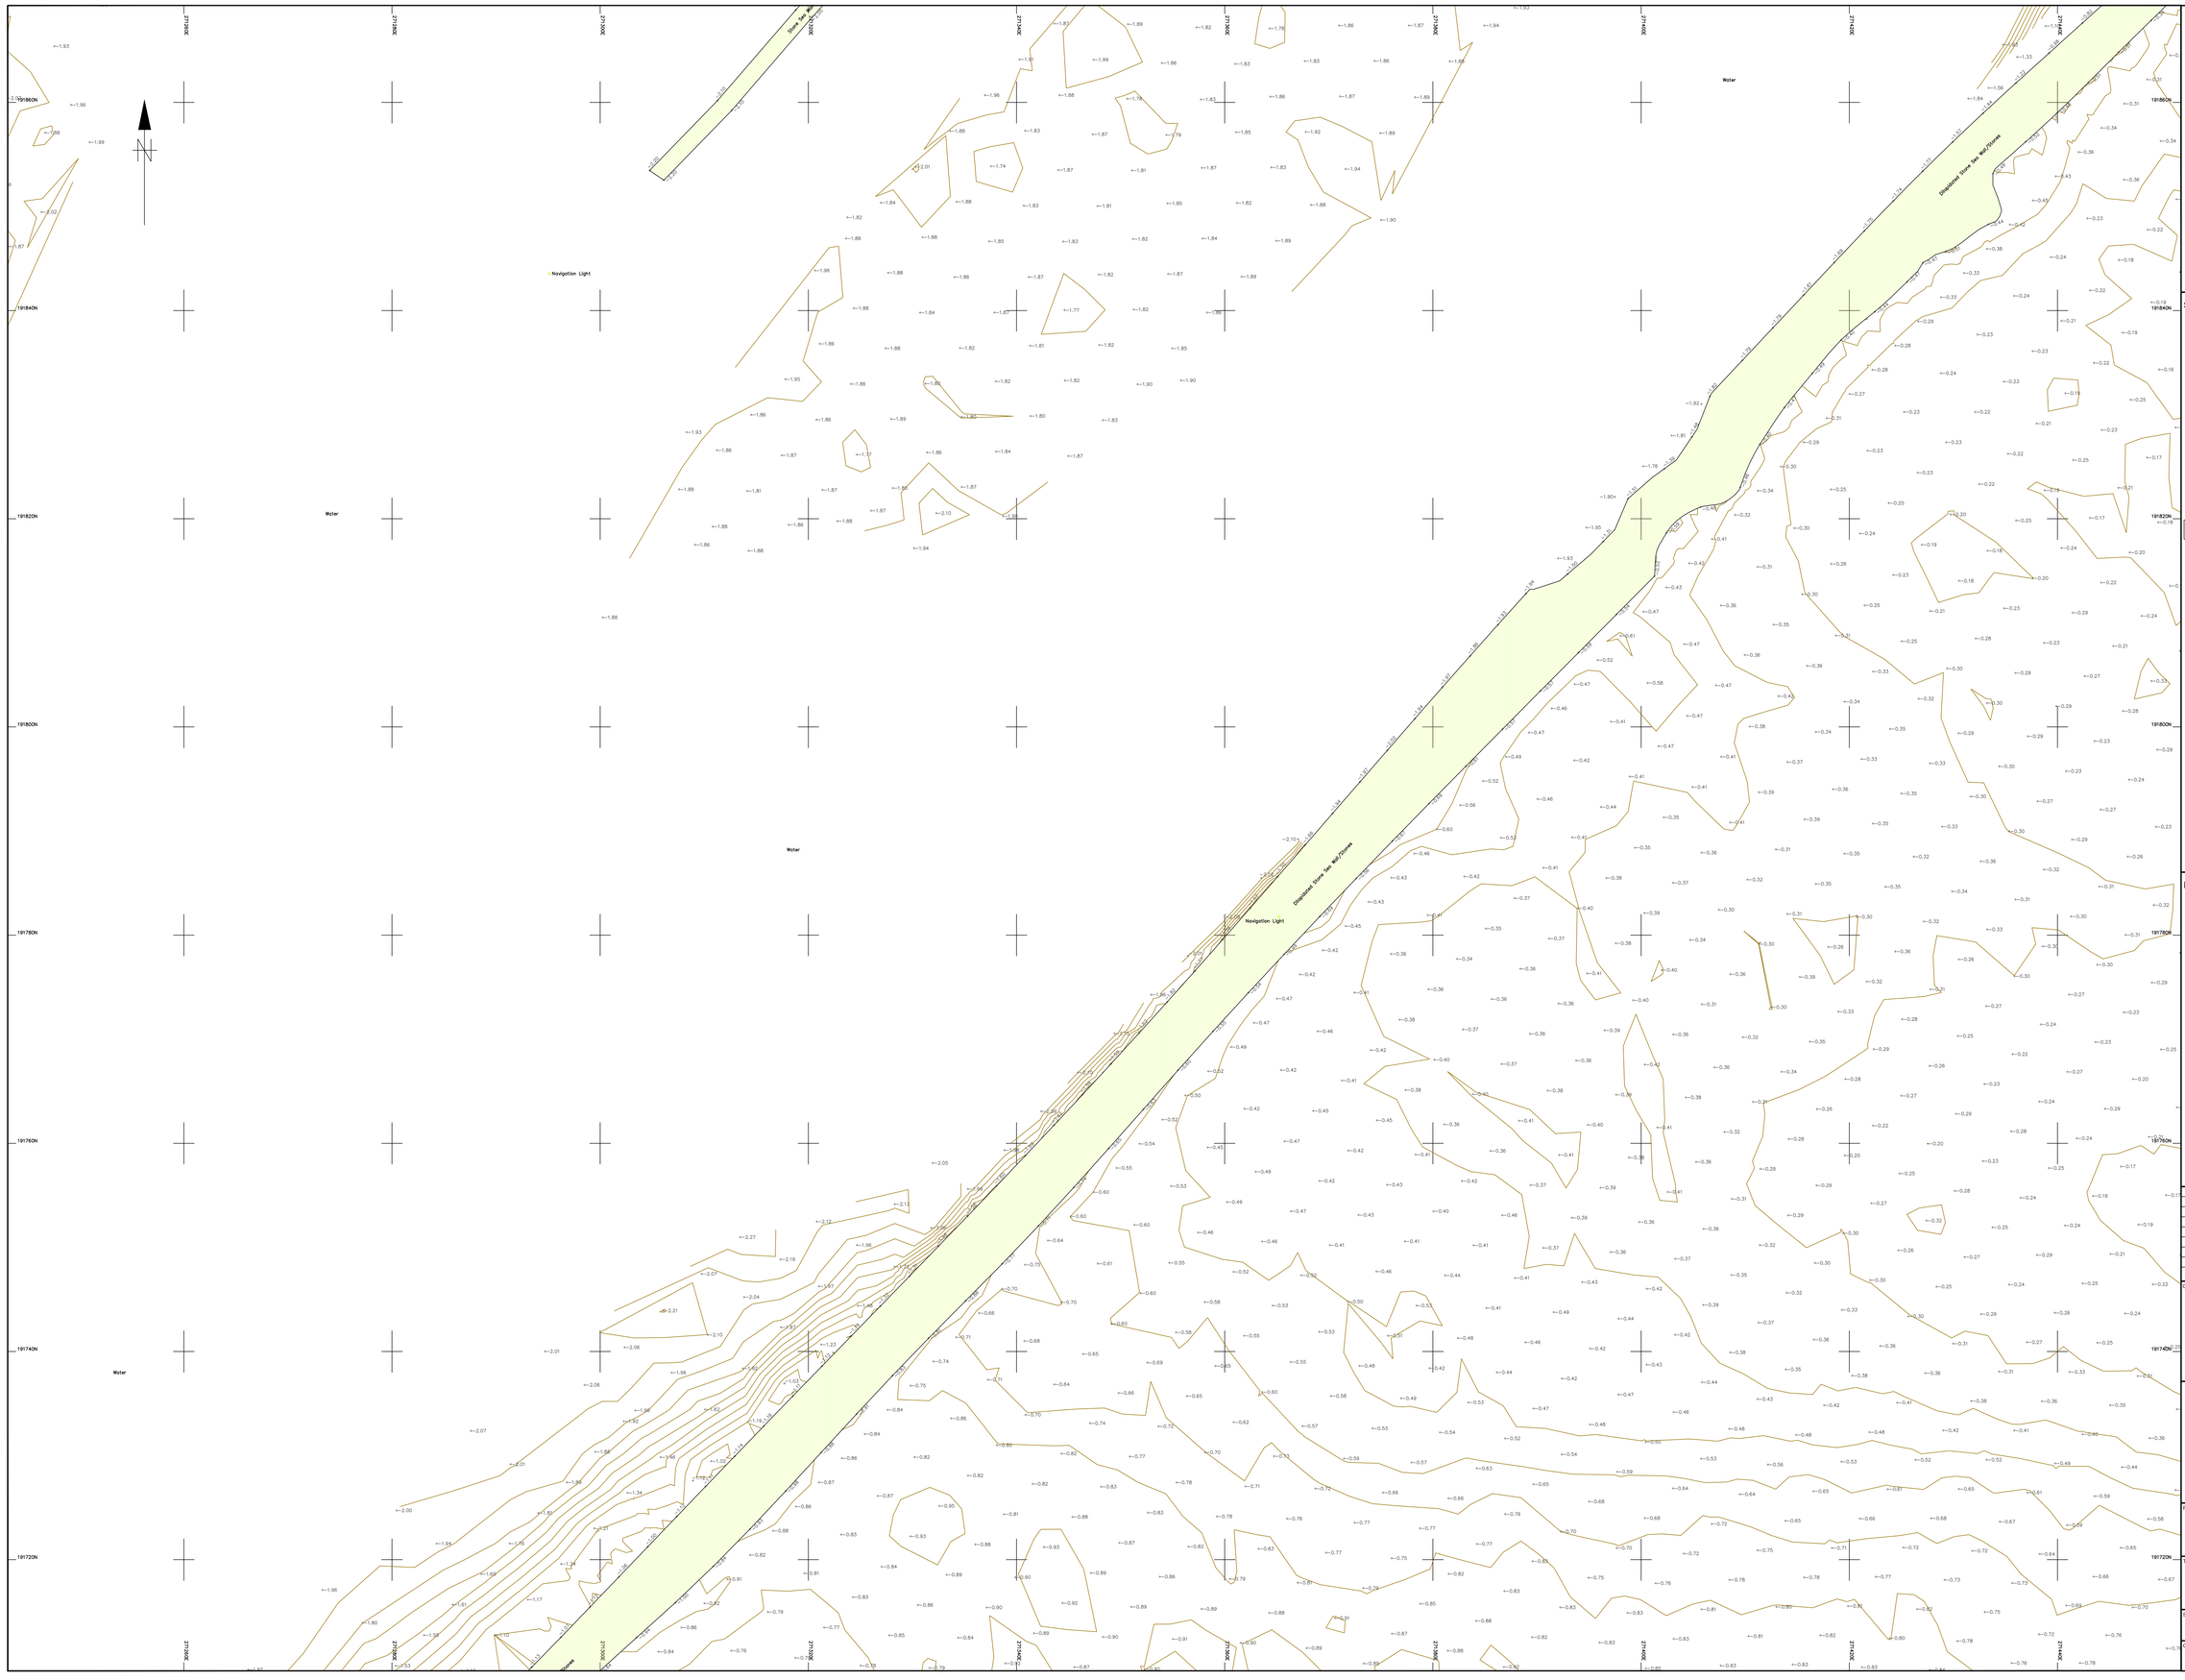


Legend :

AP	Anchor Point	LP	Lamp Post
B/W	Barbed Wire	LB	Letter Box
BB	Belisha Beacon	MH	Manhole
B	Bollard	Mkr	Marker
CP	Catch Pit	MS	Mile Stone
C/P	Chestnut Paling	Pal	Paling
CE	Cleaning Eye	PM	Parking Meter
C/B	Close Boarded	P	Post
C/I	Corrugated Iron	P/C	Post and Chain
Cul	Culvert	P/R	Post and Rail
DP	Drain Pipe	P/W	Post and Wire
DL	Detector Loop	RWP	Rain Water Pipe
EJB	Electricity Junction Box	RP	Reflector Post
EP	Electricity Pole	R/W	Retaining Wall
ELIC	Electricity Service Cover	RG	Road Gully
ER	Earthing Rod	RS	Road Sign
FIG	Feeds Into Ground	SB	Sign Board
F'S	Flag Staff	SP	Sign Post
GM	Gas Meter	SC	Stop Cock
GV	Gas Valve	TCB	Telephone Call Box
GP	Gate Post	TP	Telephone Pole
G	Gully	TS	Traffic Signal
Hyd	Hydrant	VP	Vent Pipe
I/R	Iron Railing	WM	Water Meter
IC	Inspection Cover	Tr	Water Trough
I/W	Interweven	W/M	Wire Mesh Fence
KO	Kerb Outlet	WV	Water Valve

EA5.23 Eave Level
RL6.23 Roof Level
TW6.23 Top of Wall Level
Permanent Ground Marker ⊗
O.S. Bench Mark

Sheet Layout :

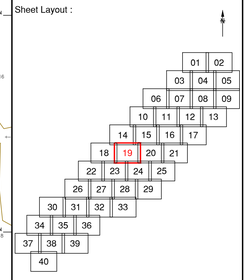

Notes :

1. Do not scale from this drawing. Please refer to source CAD file for dimensions.

Rev	Description	Date	Initial
1	Original Issue	05/10/26	JPD

CLIENT

Neath Port Authority

MALCOLM HUGHES
CHARTERED LAND SURVEYORS
www.malcolmhughes.co.uk
surveyths@mhs.co.uk
Warrington Office Tel: 0161 905 1265
Glasgow Office Tel: 0141 885 0800
Wales Tel: 0800 833312
London Office Tel: 0800 833312

Accreditations

RICS THE SURVEY ASSOCIATION ICES

Project

River Neath UAV 2026

Title

Topographical Survey
Sheet 19 of 40

Scale @A1:	Date:	Drawn:	Checked:
1:200	Sept 2026	JPD	EAD

Cad File Name:


65677-MH-VTO-River_Neath-M2-G-0001

Legend :

AP	Anchor Point	LP	Lamp Post
B/W	Barbed Wire	LB	Letter Box
BB	Belisha Beacon	MH	Manhole
B	Bollard	Mkr	Marker
CP	Catch Pit	MS	Mile Stone
CP	Chestnut Paling	Pal	Paling
CE	Cleaning Eye	PM	Parking Meter
C/B	Close Boarded	P	Post
C/I	Corrugated Iron	P/C	Post and Chain
Cul	Culvert	P/R	Post and Rail
DP	Drain Pipe	P/W	Post and Wire
DL	Detector Loop	RWP	Rain Water Pipe
EJB	Electricity Junction Box	RP	Reflector Post
EP	Electricity Pole	R/W	Retaining Wall
ELIC	Electricity Service Cover	RG	Road Gully
ER	Earthing Rod	RS	Road Sign
FIG	Feeds Into Ground	SB	Sign Board
FS	Flag Staff	SP	Sign Post
GM	Gas Meter	SC	Stop Cock
GV	Gas Valve	TCB	Telephone Call Box
GP	Gate Post	TP	Telephone Pole
G	Gully	TS	Traffic Signal
Hyd	Hydrant	VP	Vent Pipe
I/R	Iron Railing	WM	Water Meter
IC	Inspection Cover	Tr	Water Trough
I/W	Interweven	W/M	Wire Mesh Fence
KG	Kerb Outlet	WV	Water Valve

EA5.23 Eave Level
RL6.23 Roof Level
TW6.23 Top of Wall Level
Permanent Ground Marker ⊗
O.S. Bench Mark

Sheet Layout :

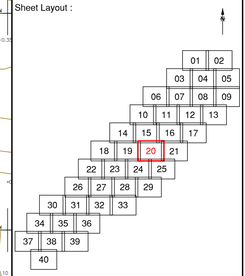

Notes :

1. Do not scale from this drawing. Please refer to source CAD file for dimensions.

Rev	Description	Date	Initial
1	Original Issue	05/10/26	JPD

CLIENT

Neath Port Authority

MALCOLM HUGHES
CHARTERED LAND SURVEYORS
www.malcolmhughes.co.uk
surveythis@mhls.co.uk
Warrington Office Tel: 0161 905 1265
Glasgow Office Tel: 0141 885 0800
Wales Tel: 0800 833312
London Office Tel: 0800 833312

Accreditations

Project

River Neath UAV 2026


Title

Topographical Survey
Sheet 20 of 40

Scale @A1:	Date:	Drawn:	Checked:
1:200	Sept 2026	JPD	EAD

Cad File Name:

65677-MH-VTO-River_Neath-M2-G-0001

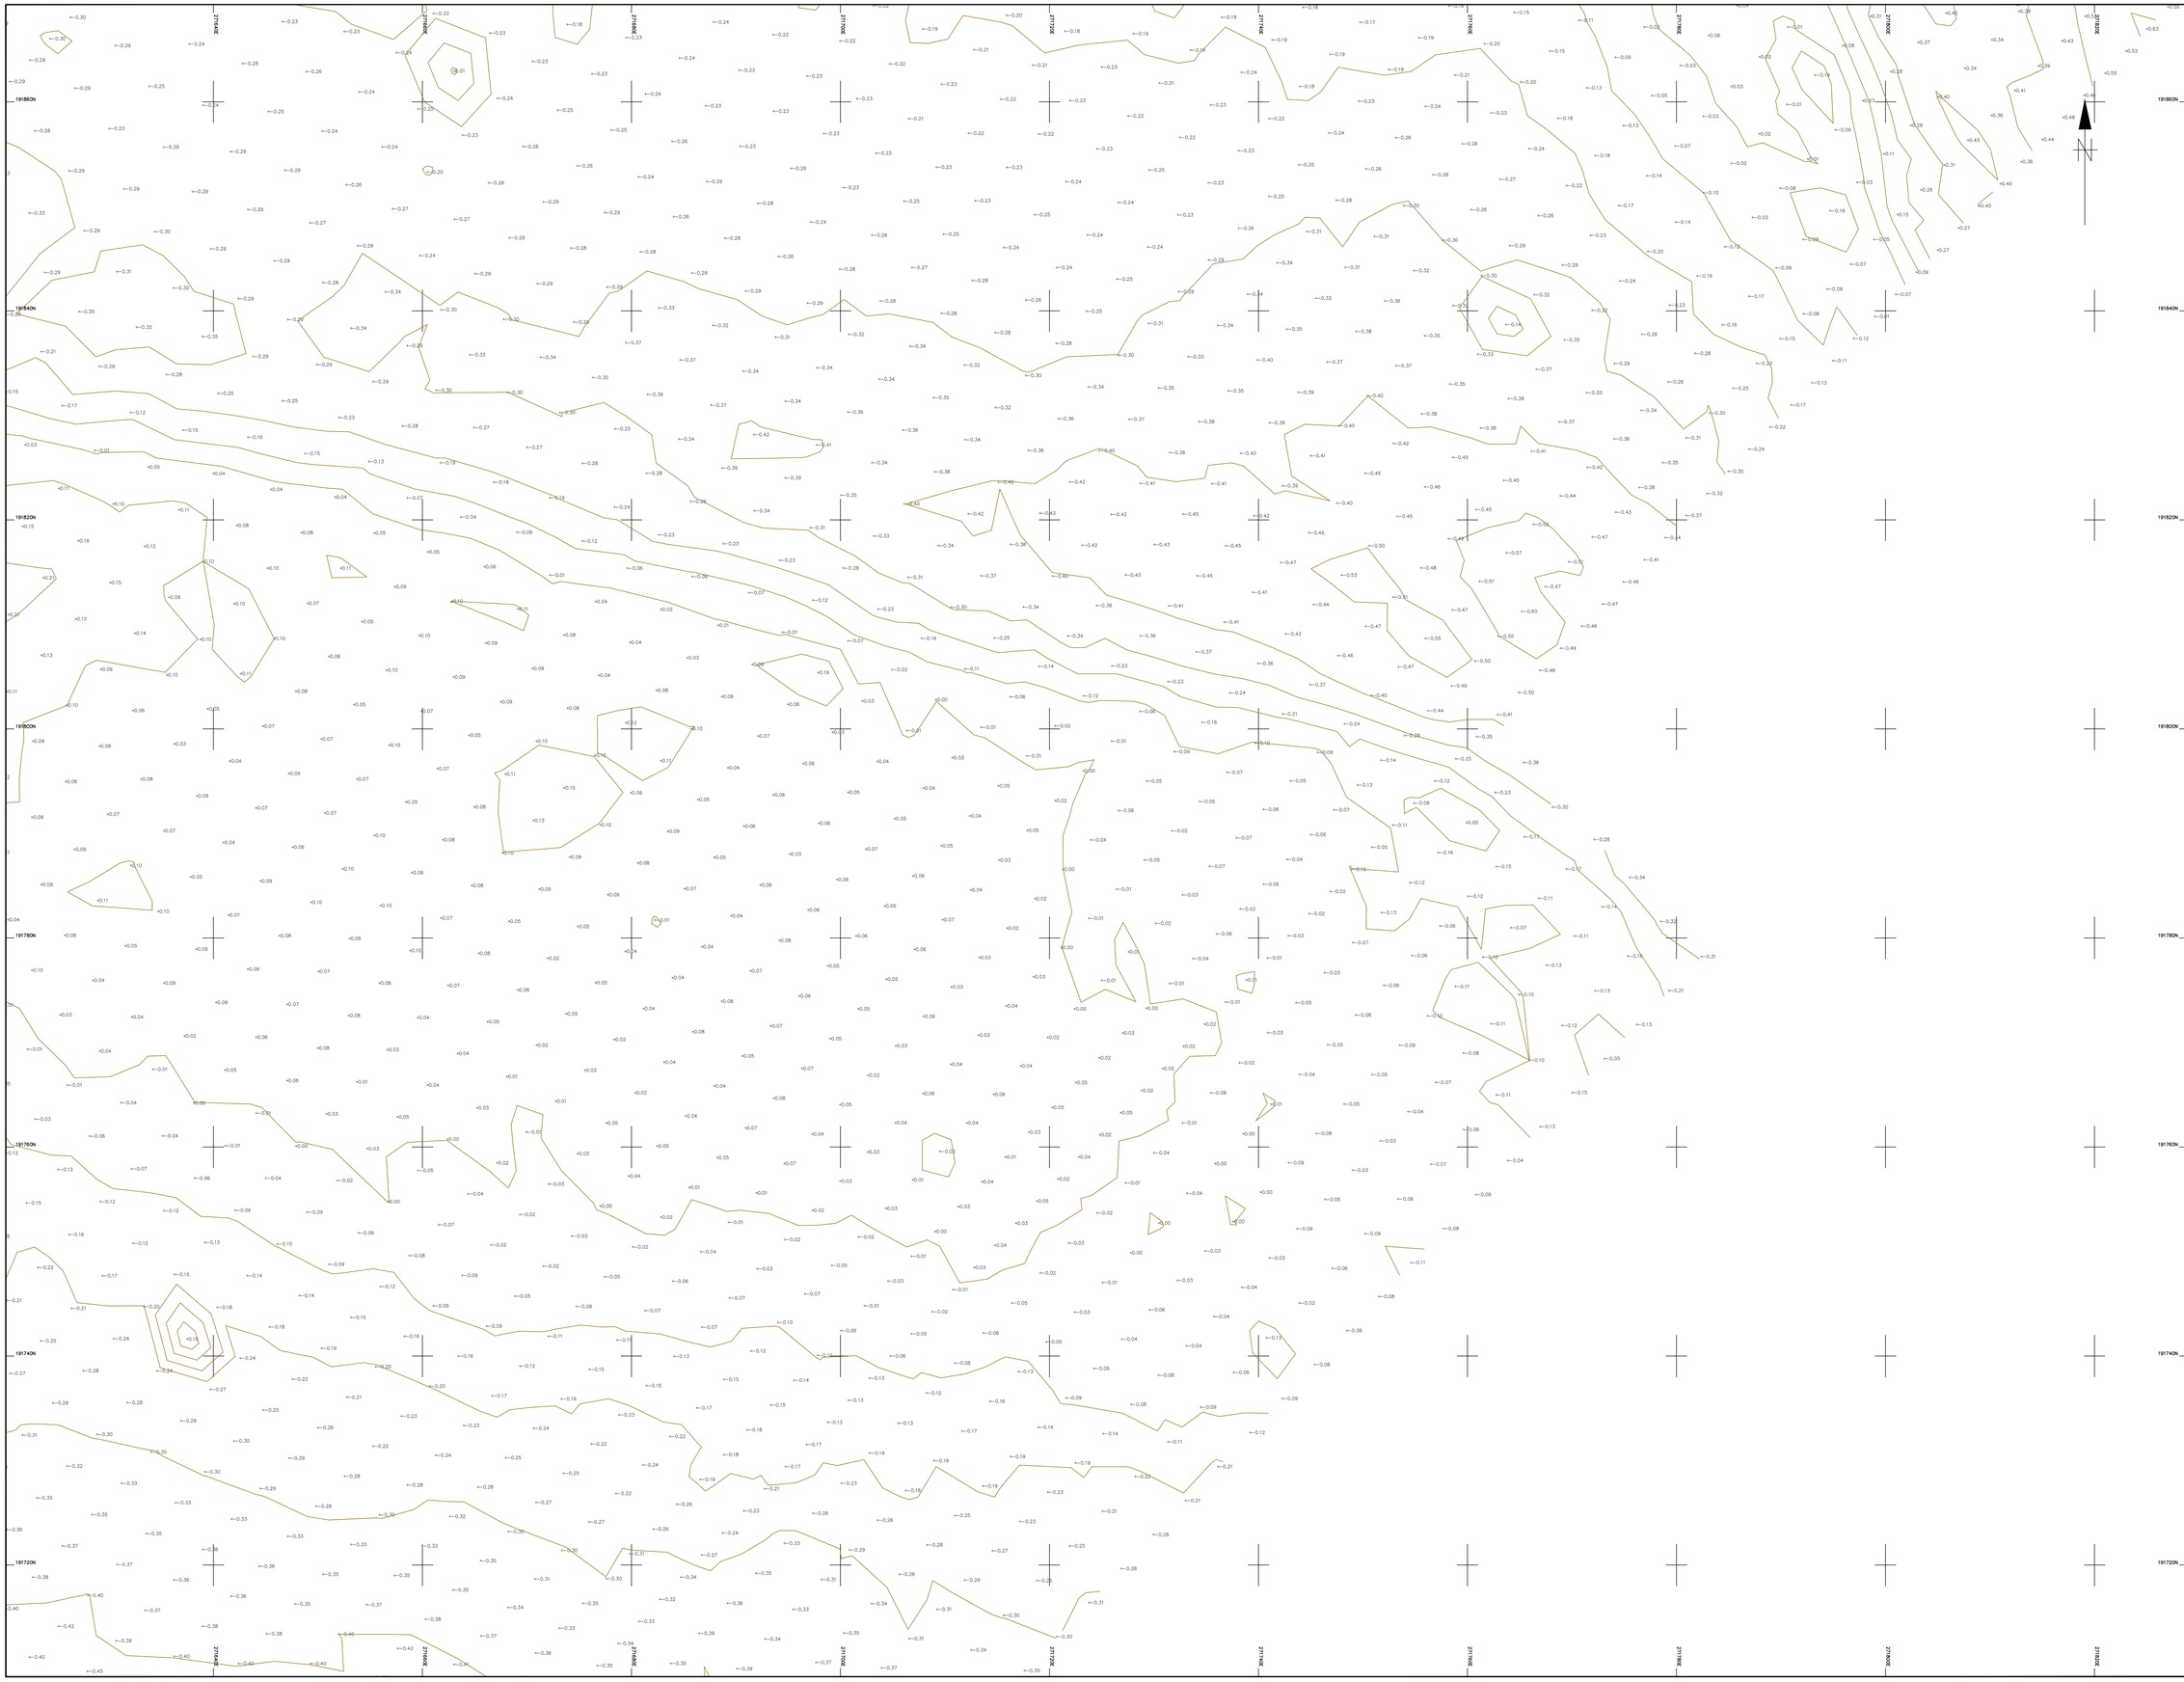


Legend :

AP	Anchor Point	LP	Lamp Post
B/W	Barbed Wire	LB	Letter Box
BB	Belisha Beacon	MH	Manhole
B	Bollard	Mkr	Marker
CP	Catch Pit	MS	Mile Stone
C/P	Chestnut Paling	Pal	Paling
CE	Cleaning Eye	PM	Parking Meter
C/B	Close Boarded	P	Post
C/I	Corrugated Iron	P/C	Post and Chain
Cul	Culvert	P/R	Post and Rail
DP	Drain Pipe	P/W	Post and Wire
DL	Detector Loop	RWP	Rain Water Pipe
EJB	Electricity Junction Box	RP	Reflector Post
EP	Electricity Pole	R/W	Retaining Wall
ELIC	Electricity Service Cover	RG	Road Gully
ER	Earthing Rod	RS	Road Sign
FIG	Feeds Into Ground	SB	Sign Board
F'S	Flag Staff	SP	Sign Post
GM	Gas Meter	SC	Stop Cock
GV	Gas Valve	TCB	Telephone Call Box
GP	Gate Post	TP	Telephone Pole
G	Gully	TS	Traffic Signal
Hyd	Hydrant	VP	Vent Pipe
I/R	Iron Railing	WM	Water Meter
IC	Inspection Cover	Tr	Water Trough
I/W	Interweven	W/M	Wire Mesh Fence
KG	Kerb Outlet	WV	Water Valve

EA5.23 Eave Level
RL6.23 Roof Level
TW6.23 Top of Wall Level
Permanent Ground Marker ⊗
O.S. Bench Mark

Sheet Layout :

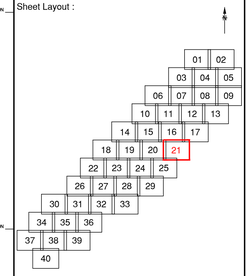

Notes :

1. Do not scale from this drawing. Please refer to source CAD file for dimensions.

Rev	Description	Date	Initial
1	Original Issue	05/10/26	JPD

CLIENT

Neath Port Authority

MALCOLM HUGHES
CHARTERED LAND SURVEYORS
www.malcolmhughes.co.uk
surveythis@mhls.co.uk
Warrington Office Tel: 0161 905 1355
Glasgow Office Tel: 0141 885 0800
Wales Tel: 0800 833312
London Office Tel: 0800 833312

Accreditations

Project

River Neath UAV 2026

Title

Topographical Survey
Sheet 21 of 40

Scale @A1:	Date:	Drawn:	Checked:
1:200	Sept 2026	JPD	EAD

Cad File Name:


65677-MH-VTO-River_Neath-M2-G-0001

Legend :

AP	Anchor Point	LP	Lamp Post
B/W	Barbed Wire	LB	Letter Box
BB	Belisha Beacon	MH	Manhole
B	Bollard	Mkr	Marker
CP	Catch Pit	MS	Mile Stone
C/P	Chestnut Paling	Pal	Paling
CE	Cleaning Eye	PM	Parking Meter
C/B	Close Boarded	P	Post
C/I	Corrugated Iron	P/C	Post and Chain
Cul	Culvert	P/R	Post and Rail
DP	Drain Pipe	P/W	Post and Wire
DL	Detector Loop	RWP	Rain Water Pipe
EJB	Electricity Junction Box	RP	Reflector Post
EP	Electricity Pole	R/W	Retaining Wall
ELIC	Electricity Service Cover	RG	Road Gully
ER	Earthing Rod	RS	Road Sign
FIG	Feeds Into Ground	SB	Sign Board
FS	Flag Staff	SP	Sign Post
GM	Gas Meter	SC	Stop Cock
GV	Gas Valve	TCB	Telephone Call Box
GP	Gate Post	TP	Telephone Pole
G	Gully	TS	Traffic Signal
Hyd	Hydrant	VP	Vent Pipe
I/R	Iron Railing	WM	Water Meter
IC	Inspection Cover	Tr	Water Trough
I/W	Interweaven	W/M	Wire Mesh Fence
KO	Kerb Outlet	WV	Water Valve

EA5.23 Eave Level
RL6.23 Roof Level
TW6.23 Top of Wall Level
Permanent Ground Marker ⊗
O.S. Bench Mark

Sheet Layout :

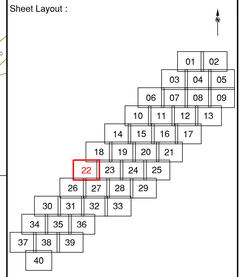

Notes :

1. Do not scale from this drawing. Please refer to source CAD file for dimensions.

Rev	Description	Date	Initial
1	Original Issue	05/10/26	JPD

CLIENT

Neath Port Authority

MALCOLM HUGHES
CHARTERED LAND SURVEYORS
www.malcolmhughes.co.uk
surveythis@mhls.co.uk
Warrington Office Tel: 0161 905 1266
Glasgow Office Tel: 0141 885 0800
Wales Tel: 0800 833312
London Office Tel: 0800 833312

Accreditations

Project: River Neath UAV 2026

Title: Topographical Survey Sheet 22 of 40

Scale @A1:	Date:	Drawn:	Checked:
1:200	Sept 2026	JPD	EAD


Cad File Name: 65677-MH-VTO-River_Neath-M2-G-0001

Legend :

AP	Anchor Point	LP	Lamp Post
B/W	Barbed Wire	LB	Letter Box
BB	Belisha Beacon	MH	Manhole
B	Bollard	Mkr	Marker
CP	Catch Pit	MS	Mile Stone
C/P	Chestnut Paling	Pal	Paling
CE	Cleaning Eye	PM	Parking Meter
C/B	Close Boarded	P	Post
C/I	Corrugated Iron	P/C	Post and Chain
Cul	Culvert	P/R	Post and Rail
DP	Drain Pipe	P/W	Post and Wire
DL	Detector Loop	RWP	Rain Water Pipe
EJB	Electricity Junction Box	RP	Reflector Post
EP	Electricity Pole	R/W	Retaining Wall
ELIC	Electricity Service Cover	RG	Road Gully
ER	Earthing Rod	RS	Road Sign
FIG	Feeds Into Ground	SB	Sign Board
FS	Flag Staff	SP	Sign Post
GM	Gas Meter	SC	Stop Cock
GV	Gas Valve	TCB	Telephone Call Box
GP	Gate Post	TP	Telephone Pole
G	Gully	TS	Traffic Signal
Hyd	Hydrant	VP	Vent Pipe
I/R	Iron Railing	WM	Water Meter
IC	Inspection Cover	Tr	Water Trough
I/W	Interweven	W/M	Wire Mesh Fence
KO	Kerb Outlet	WV	Water Valve

EA5.23 Eave Level
RL6.23 Roof Level
TW6.23 Top of Wall Level
Permanent Ground Marker ⊗
O.S. Bench Mark

Sheet Layout :

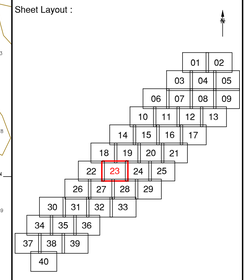

Notes :

1. Do not scale from this drawing. Please refer to source CAD file for dimensions.

Rev	Description	Date	Initial
1	Original Issue	05/10/26	JPD

CLIENT

Neath Port Authority

MALCOLM HUGHES
CHARTERED LAND SURVEYORS
www.malcolmhughes.co.uk
surveythis@mhls.co.uk
Warrington Office Tel: 0161 905 1265
Glasgow Office Tel: 0141 885 0800
Wales Tel: 0800 833312
London Office Tel: 0800 833312

Accreditations

Project

River Neath UAV 2026

Title

Topographical Survey
Sheet 23 of 40

Scale @A1:	Date:	Drawn:	Checked:
1:200	Sept 2026	JPD	EAD

Cad File Name:


65677-MH-VTO-River_Neath-M2-G-0001

Legend :

AP	Anchor Point	LP	Lamp Post
B/W	Barbed Wire	LB	Letter Box
BB	Belisha Beacon	MH	Manhole
B	Bollard	Mkr	Marker
CP	Catch Pit	MS	Mile Stone
C/P	Chestnut Paling	Pal	Paling
CE	Cleaning Eye	PM	Parking Meter
C/B	Close Boarded	P	Post
C/I	Corrugated Iron	P/C	Post and Chain
Cul	Culvert	P/R	Post and Rail
DP	Drain Pipe	P/W	Post and Wire
DL	Detector Loop	RWP	Rain Water Pipe
EJB	Electricity Junction Box	RP	Reflector Post
EP	Electricity Pole	R/W	Retaining Wall
ELIC	Electricity Service Cover	RG	Road Gully
E	Earthing Rod	RS	Road Sign
FIG	Feeds Into Ground	SB	Sign Board
F/S	Flag Staff	SP	Sign Post
GM	Gas Meter	SC	Stop Cock
GV	Gas Valve	TCB	Telephone Call Box
GP	Gate Post	TP	Telephone Pole
G	Gully	TS	Traffic Signal
Hyd	Hydrant	VP	Vent Pipe
I/R	Iron Railing	WM	Water Meter
IC	Inspection Cover	Tr	Water Trough
I/W	Interweven	W/W	Wire Mesh Fence
KO	Kerb Outlet	WV	Water Valve

EA5.23 Eave Level
RL6.23 Roof Level
TW6.23 Top of Wall Level
Permanent Ground Marker ⊗
O.S. Bench Mark ▲

Sheet Layout :

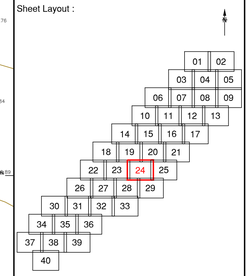

Notes :

1. Do not scale from this drawing. Please refer to source CAD file for dimensions.

Rev	Description	Date	Initial
1	Original Issue	05/10/26	JPD

CLIENT

Neath Port Authority

MALCOLM HUGHES
CHARTERED LAND SURVEYORS
www.malcolmhughes.co.uk
surveythis@mhls.co.uk
Warrington Office Tel: 0161 905 1266
Glasgow Office Tel: 0141 885 0800
Wales Tel: 0800 833312
London Office Tel: 0800 833312

Accreditations

RICS · The Survey Association · ICES · RICS CPD Scheme · FE NTUK

Project

River Neath UAV 2026

Title

Topographical Survey
Sheet 24 of 40

Scale @A1:	Date:	Drawn:	Checked:
1:200	Sept 2026	JPD	EAD

Cad File Name:

65677-MH-VTO-River_Neath-M2-G-0001


Legend :

AP	Anchor Point	LP	Lamp Post
B/W	Barbed Wire	LB	Letter Box
BB	Belisha Beacon	MH	Manhole
B	Bollard	Mkr	Marker
CP	Catch Pit	MS	Mile Stone
C/Pf	Chestnut Paling	Pal	Paling
CE	Cleaning Eye	PM	Parking Meter
C/B	Close Boarded	P	Post
C/I	Corrugated Iron	P/C	Post and Chain
Cul	Culvert	P/R	Post and Rail
DP	Drain Pipe	P/W	Post and Wire
DL	Detector Loop	RWP	Rain Water Pipe
EJB	Electricity Junction Box	RP	Reflector Post
EP	Electricity Pole	R/W	Retaining Wall
ELIC	Electricity Service Cover	RG	Road Gully
ER	Earthing Rod	RS	Road Sign
FIG	Feeds Into Ground	SB	Sign Board
FS	Flag Staff	SP	Sign Post
GM	Gas Meter	SC	Stop Cock
GV	Gas Valve	TCB	Telephone Call Box
GP	Gate Post	TP	Telephone Pole
G	Gully	TS	Traffic Signal
Hyd	Hydrant	VP	Vent Pipe
I/R	Iron Railing	WM	Water Meter
IC	Inspection Cover	Tr	Water Trough
I/W	Interweven	W/M	Wire Mesh Fence
KG	Kerb Outlet	WV	Water Valve

EA5.23 Eave Level
RL6.23 Roof Level
TW6.23 Top of Wall Level
Permanent Ground Marker ⊗

O.S. Bench Mark

Sheet Layout :

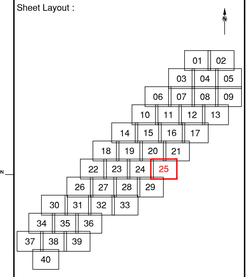

Notes :

1. Do not scale from this drawing. Please refer to source CAD file for dimensions.

Rev	Description	Date	Initial
1	Original Issue	05/10/26	JPD

CLIENT

Neath Port Authority

MALCOLM HUGHES
CHARTERED LAND SURVEYORS
www.malcolmhughes.co.uk
surveythis@mhls.co.uk
Warrington Office Tel: 0161 905 1265
Glasgow Office Tel: 0141 885 0800
Wales Tel: 0800 833312
London Office Tel: 0800 833312

Accreditations

Project

River Neath UAV 2026


Title

Topographical Survey
Sheet 25 of 40

Scale @A1:	Date:	Drawn:	Checked:
1:200	Sept 2026	JPD	EAD

Cad File Name:

65677-MH-VTO-River_Neath-M2-G-0001

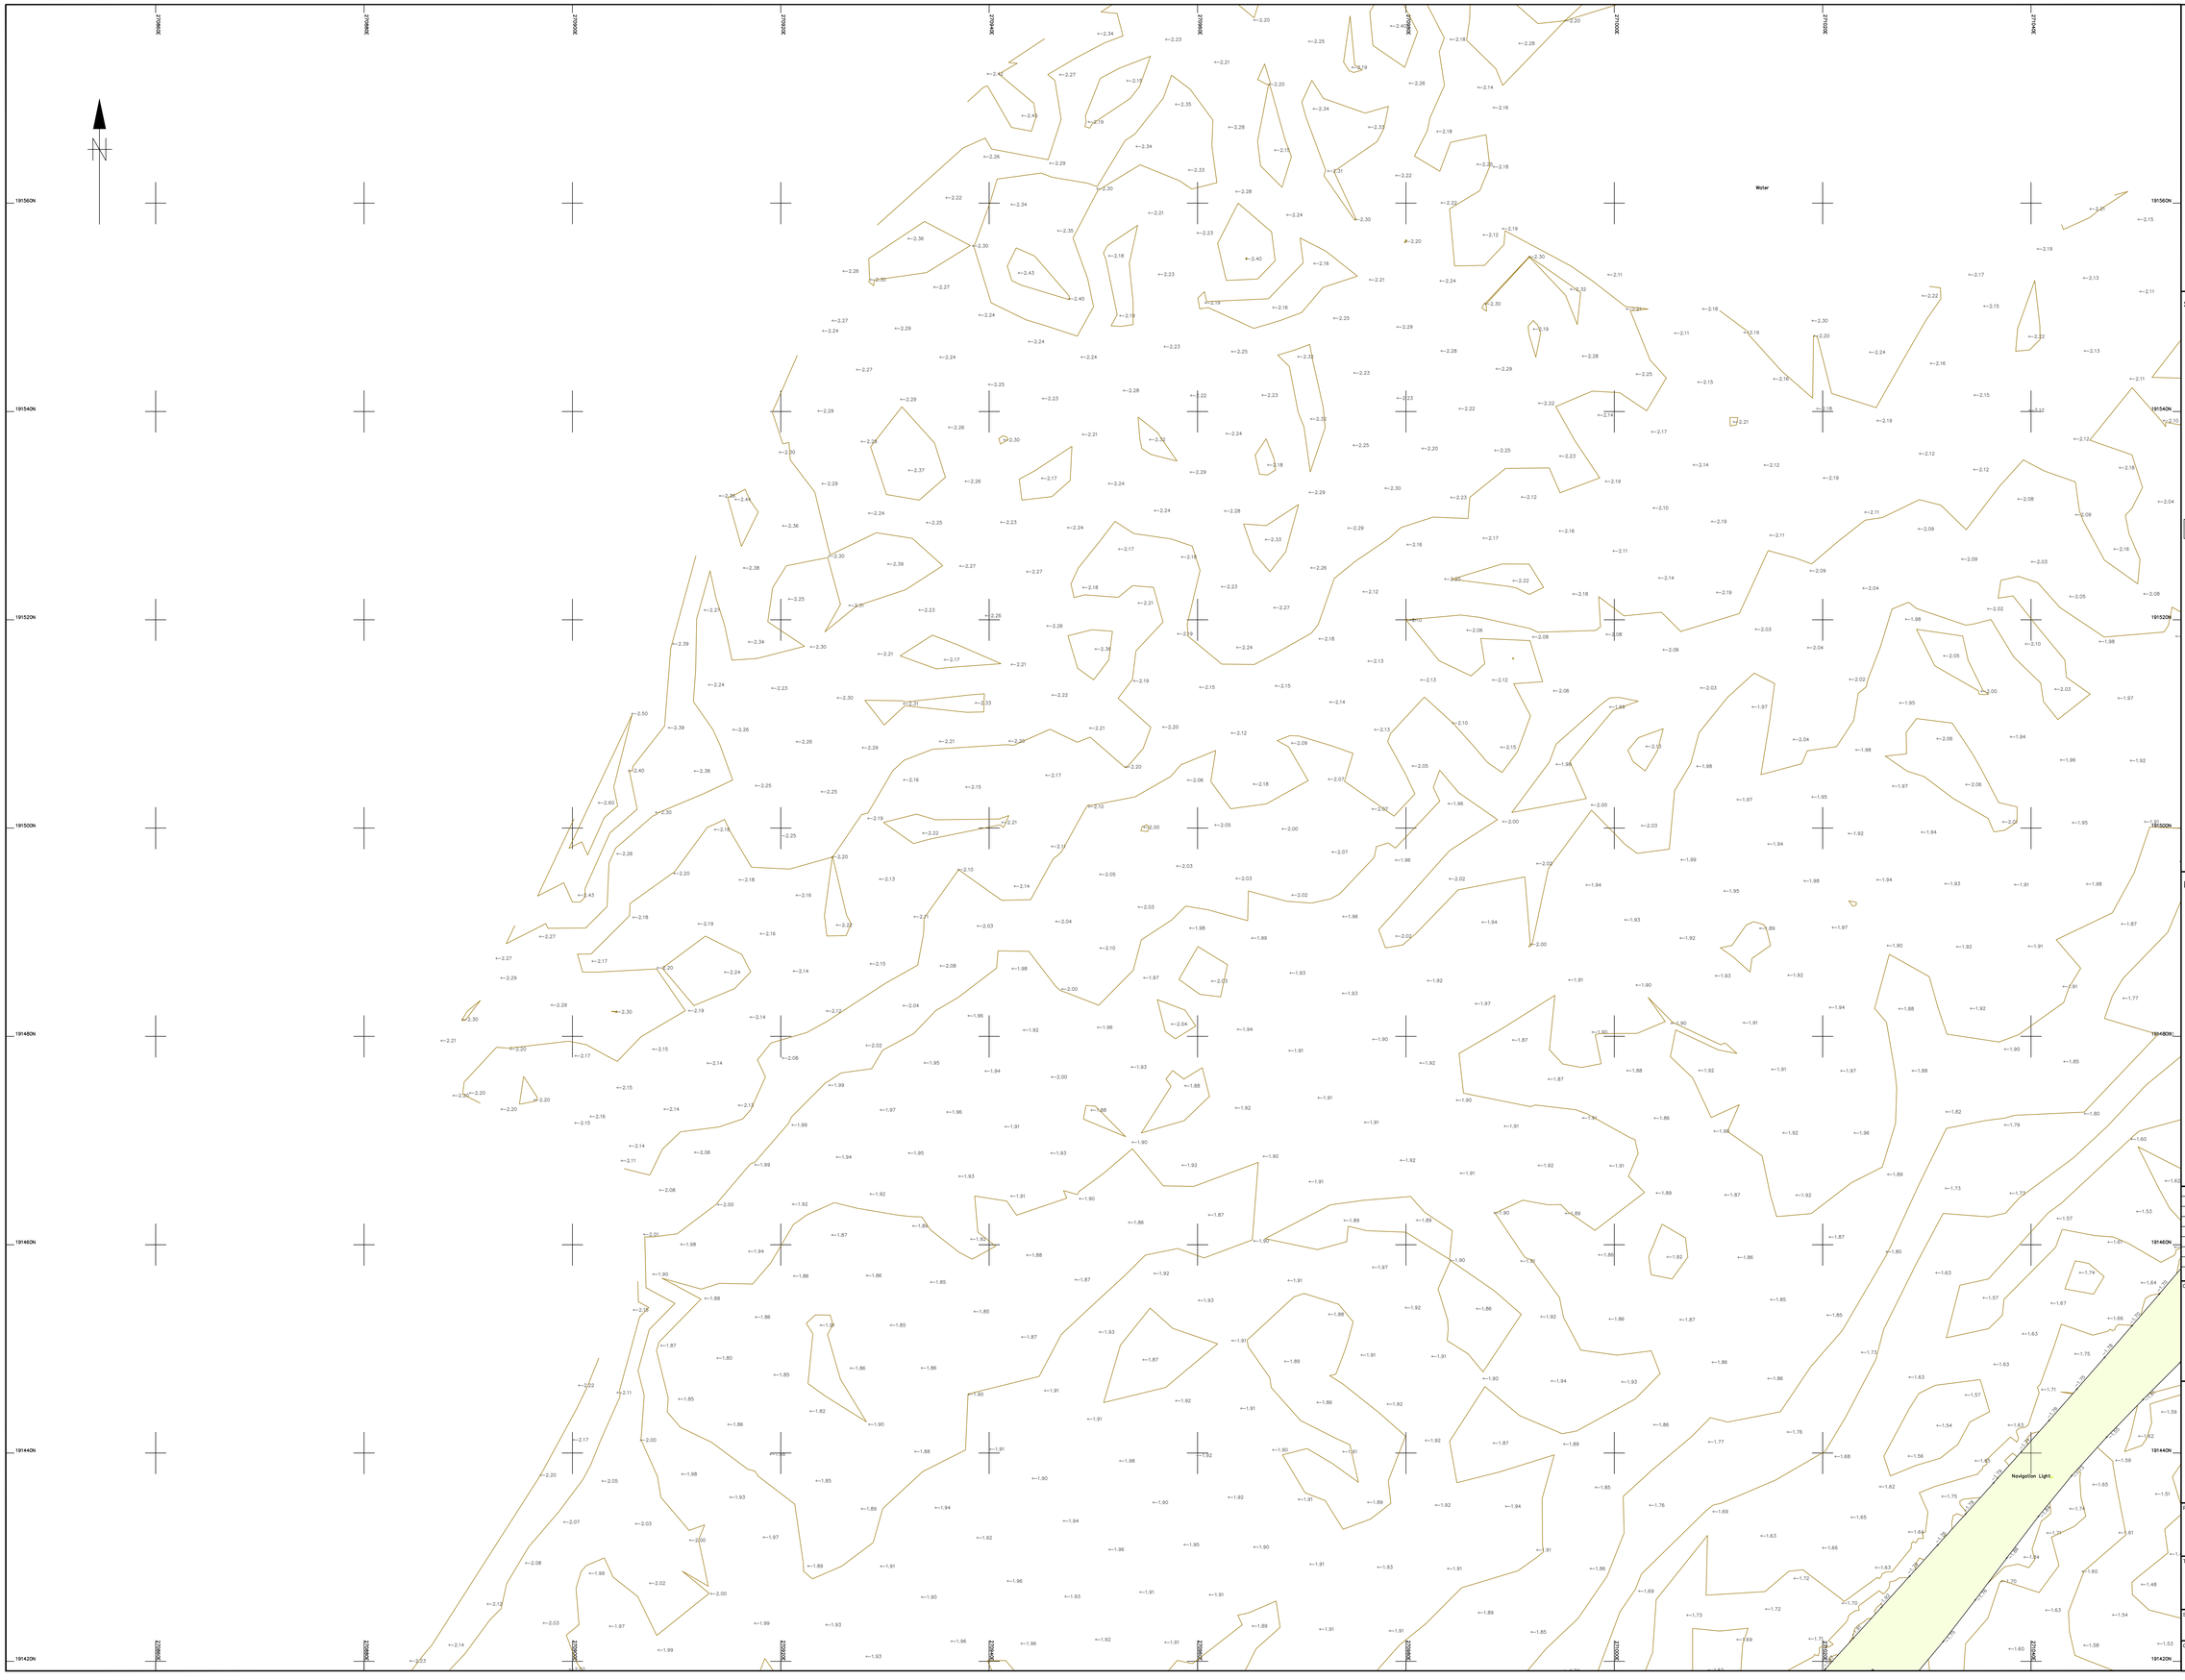


Legend :

AP	Anchor Point	LP	Lamp Post
B/W	Barbed Wire	LB	Letter Box
BB	Belisha Beacon	MH	Manhole
B	Bollard	Mkr	Marker
CP	Catch Pit	MS	Mile Stone
C/P	Chestnut Paling	Pal	Paling
CE	Cleaning Eye	PM	Parking Meter
C/B	Close Boarded	P	Post
C/I	Corrugated Iron	P/C	Post and Chain
Cul	Culvert	P/R	Post and Rail
DP	Drain Pipe	P/W	Post and Wire
DL	Detector Loop	RWP	Rain Water Pipe
EJB	Electricity Junction Box	RP	Reflector Post
EP	Electricity Pole	R/W	Retaining Wall
ELIC	Electricity Service Cover	RG	Road Gully
ER	Earthing Rod	RS	Road Sign
FIG	Feeds Into Ground	SB	Sign Board
F'S	Flag Staff	SP	Sign Post
GM	Gas Meter	SC	Stop Cock
GV	Gas Valve	TCB	Telephone Call Box
GP	Gate Post	TP	Telephone Pole
G	Gully	TS	Traffic Signal
Hyd	Hydrant	VP	Vent Pipe
I/R	Iron Railing	WM	Water Meter
IC	Inspection Cover	Tr	Water Trough
I/W	Interweven	W/M	Wire Mesh Fence
KG	Kerb Outlet	WV	Water Valve

EA5.23 Eave Level
RL6.23 Roof Level
TW6.23 Top of Wall Level
Permanent Ground Marker ⊗
O.S. Bench Mark

Sheet Layout :

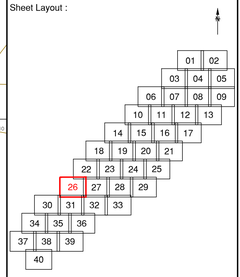

Notes :

1. Do not scale from this drawing. Please refer to source CAD file for dimensions.

Rev	Description	Date	Initial
1	Original Issue	05/10/26	JPD

CLIENT

Neath Port Authority

MALCOLM HUGHES
CHARTERED LAND SURVEYORS
www.malcolmhughes.co.uk
surveythis@mhls.co.uk
Warrington Office Tel: 0161 905 1266
Glasgow Office Tel: 0141 885 0800
Wales Tel: 0800 833312
London Office Tel: 0800 833312

Accreditations

Project


River Neath UAV 2026

Title:

Topographical Survey
Sheet 26 of 40

Scale @A1:	Date:	Drawn:	Checked:
1:200	Sept 2026	JPD	EAD

Cad File Name:
65677-MH-VTO-River_Neath-M2-G-0001

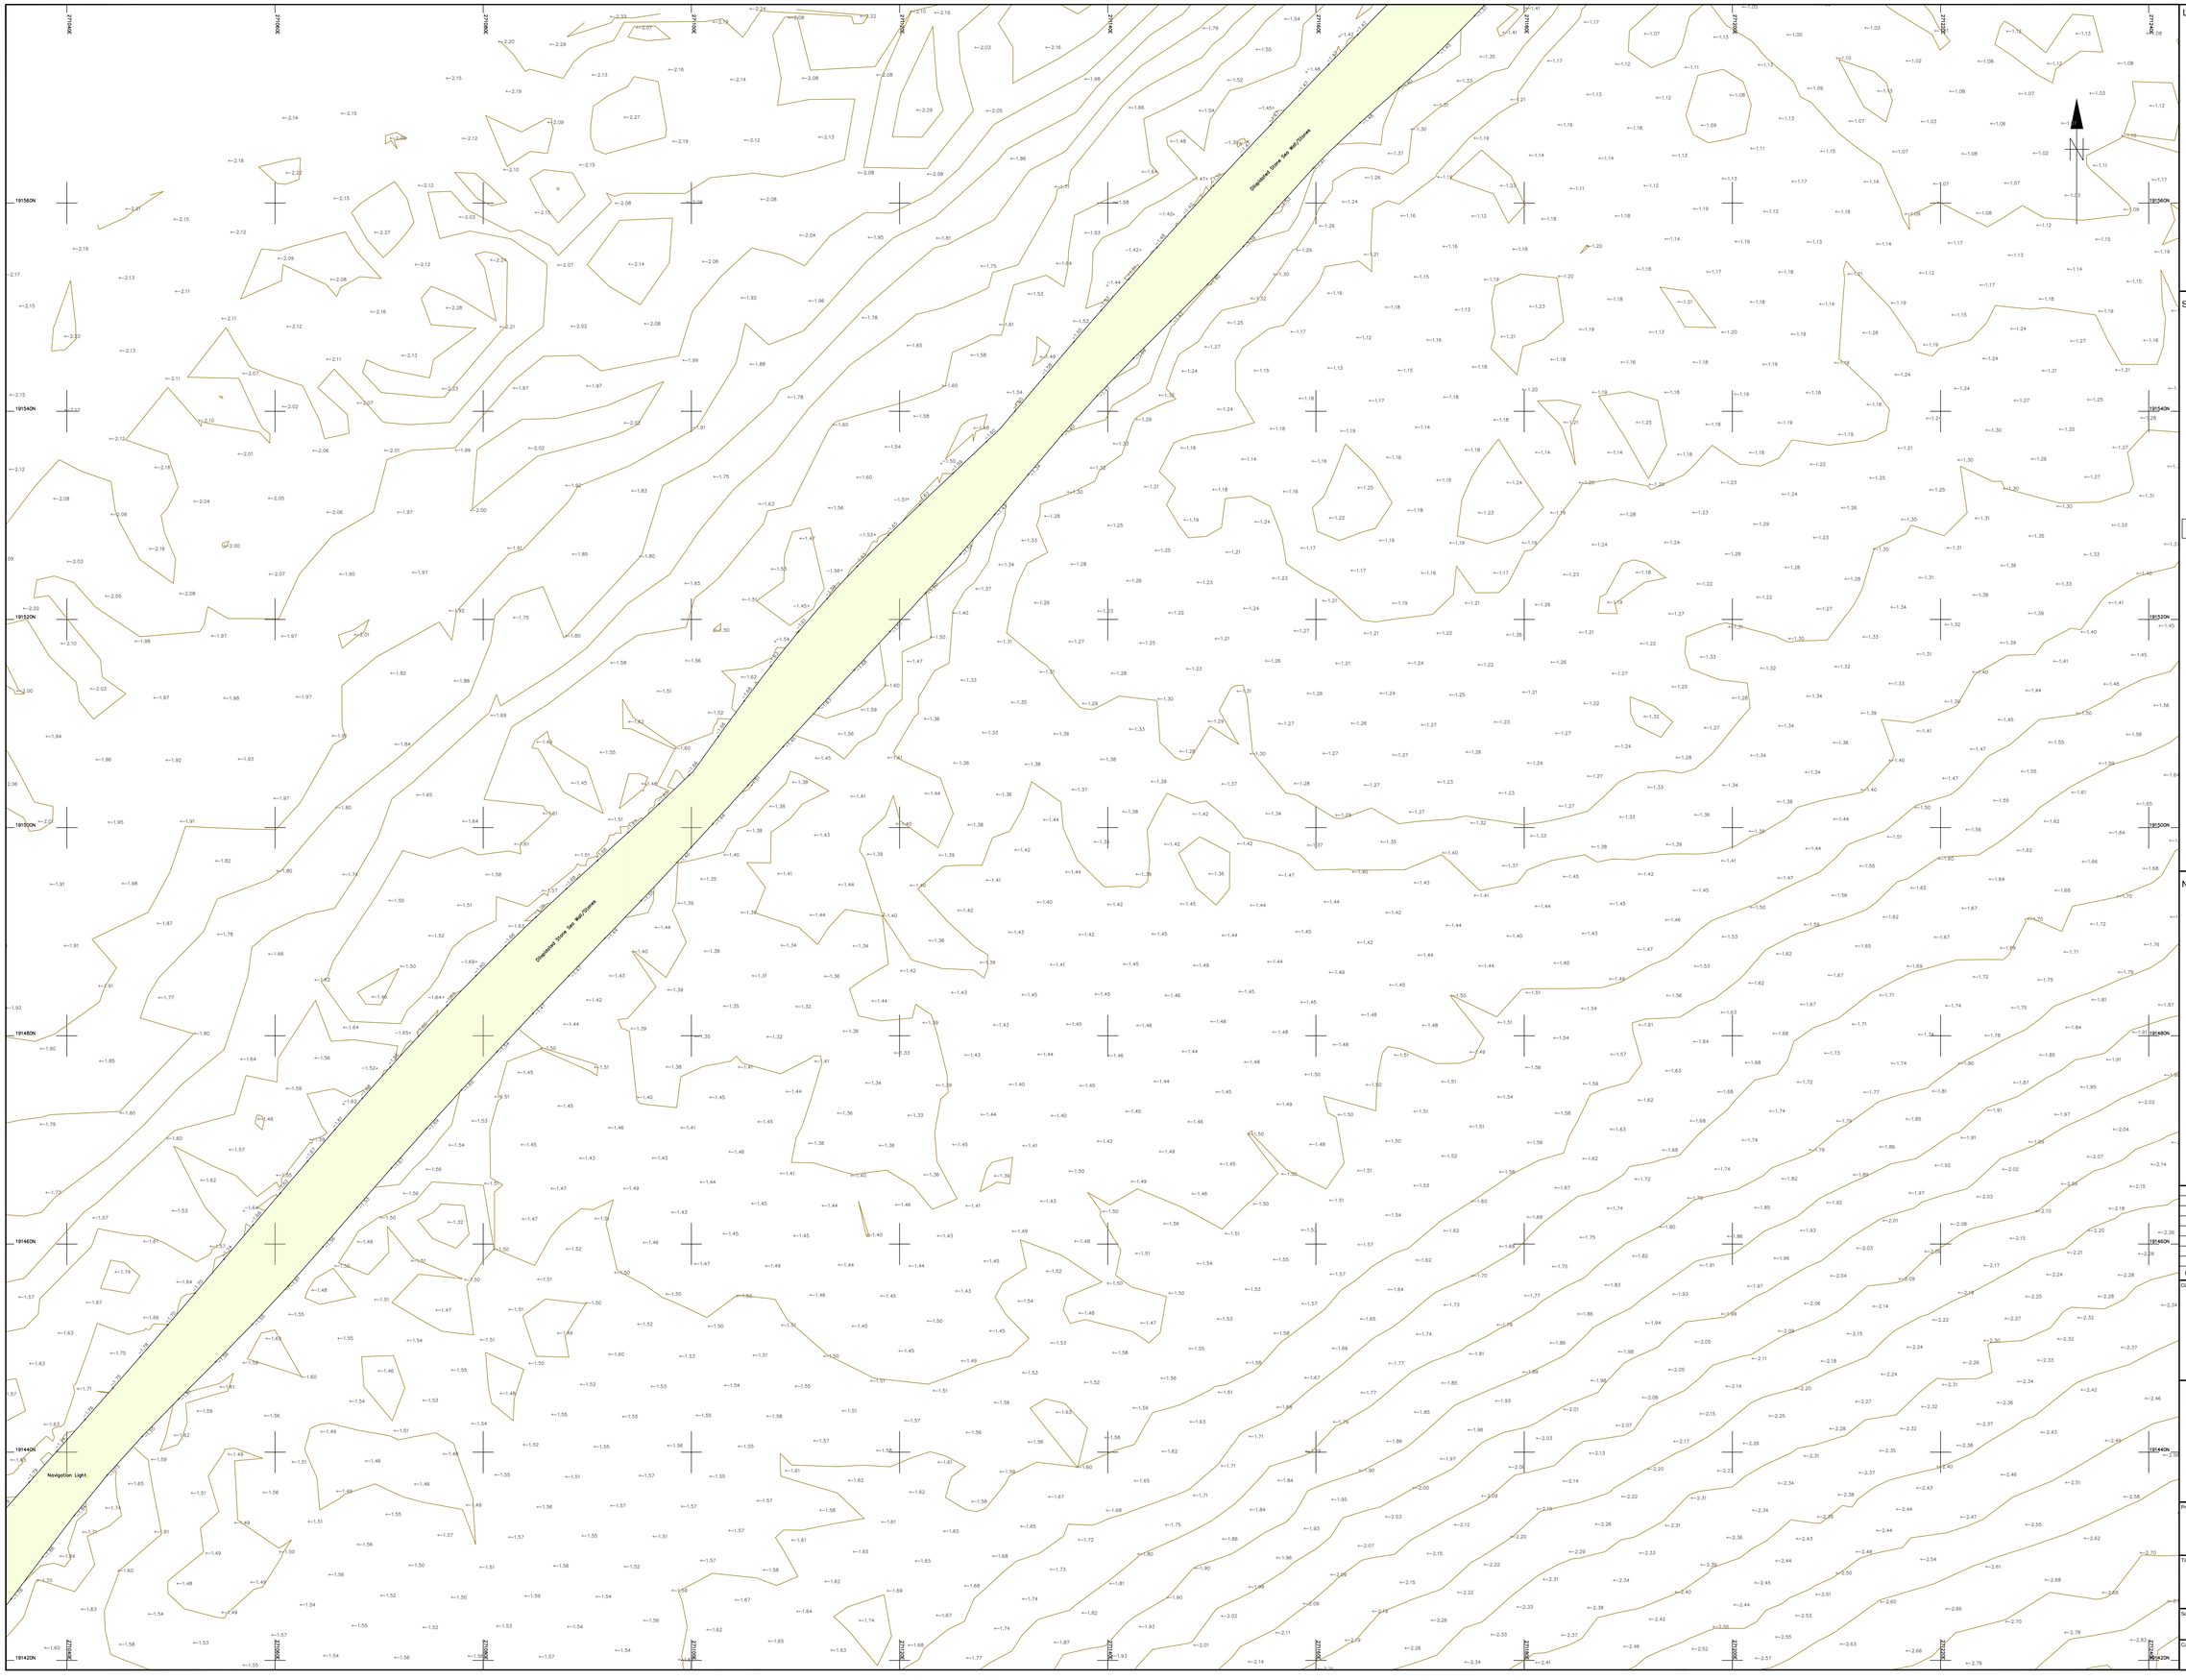


Legend :

AP	Anchor Point	LP	Lamp Post
B/W	Barbed Wire	LB	Letter Box
BB	Belisha Beacon	MH	Manhole
B	Bollard	Mkr	Marker
CP	Catch Pit	MS	Mile Stone
C/P	Chestnut Paling	Pal	Paling
CE	Cleaning Eye	PM	Parking Meter
C/B	Close Boarded	P	Post
C/I	Corrugated Iron	P/C	Post and Chain
Cul	Culvert	P/R	Post and Rail
DP	Drain Pipe	P/W	Post and Wire
DL	Detector Loop	RWP	Rain Water Pipe
EJB	Electricity Junction Box	RP	Reflector Post
EP	Electricity Pole	R/W	Retaining Wall
ELIC	Electricity Service Cover	RG	Road Gully
ER	Earthing Rod	RS	Road Sign
FIG	Feeds Into Ground	SB	Sign Board
F'S	Flag Staff	SP	Sign Post
GM	Gas Meter	SC	Stop Cock
GV	Gas Valve	TCB	Telephone Call Box
GP	Gate Post	TP	Telephone Pole
G	Gully	TS	Traffic Signal
Hyd	Hydrant	VP	Vent Pipe
I/R	Iron Railing	WM	Water Meter
IC	Inspection Cover	Tr	Water Trough
I/W	Interweven	W/M	Wire Mesh Fence
KO	Kerb Outlet	WV	Water Valve

EA5.23 Eave Level
RL6.23 Roof Level
TW6.23 Top of Wall Level
Permanent Ground Marker ⊗
O.S. Bench Mark

Sheet Layout :

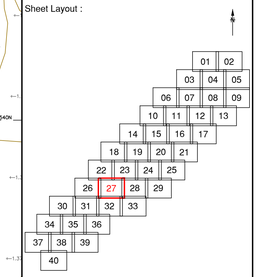

Notes :

1. Do not scale from this drawing. Please refer to source CAD file for dimensions.

Rev	Description	Date	Initial
1	Original Issue	05/10/26	JPD

CLIENT

Neath Port Authority

MALCOLM HUGHES
CHARTERED LAND SURVEYORS
www.malcolmhughes.co.uk
surveythis@mhls.co.uk
Warrington Office Tel: 0161 905 1265
Glasgow Office Tel: 0141 885 0800
Wales Tel: 0800 833312
London Office Tel: 0800 833312

Accreditations

Project

River Neath UAV 2026

Title

Topographical Survey
Sheet 27 of 40

Scale @A1:	Date:	Drawn:	Checked:
1:200	Sept 2026	JPD	EAD

Cad File Name:

65677-MH-VTO-River_Neath-M2-G-0001


Legend :

AP	Anchor Point	LP	Lamp Post
B/W	Barbed Wire	LB	Letter Box
BB	Belisha Beacon	MH	Manhole
B	Bollard	Mkr	Marker
CP	Catch Pit	MS	Mile Stone
C/P	Chestnut Paling	Pal	Paling
CE	Cleaning Eye	PM	Parking Meter
C/B	Close Boarded	P	Post
C/I	Corrugated Iron	P/C	Post and Chain
Cul	Culvert	P/R	Post and Rail
DP	Drain Pipe	P/W	Post and Wire
DL	Detector Loop	RWP	Rain Water Pipe
EJB	Electricity Junction Box	RP	Reflector Post
EP	Electricity Pole	R/W	Retaining Wall
ESJC	Electricity Service Cover	RG	Road Gully
ER	Earthing Rod	RS	Road Sign
FIG	Feeds Into Ground	SB	Sign Board
FS	Flag Staff	SP	Sign Post
GM	Gas Meter	SC	Stop Cock
GV	Gas Valve	TCB	Telephone Call Box
GP	Gate Post	TP	Telephone Pole
G	Gully	TS	Traffic Signal
Hyd	Hydrant	VP	Vent Pipe
I/R	Iron Railing	WM	Water Meter
IC	Inspection Cover	Tr	Water Trough
I/W	Interweven	W/M	Wire Mesh Fence
KG	Kerb Outlet	WV	Water Valve

EA5.23 Eave Level
RL6.23 Roof Level
TW6.23 Top of Wall Level
Permanent Ground Marker ⊗

O.S. Bench Mark ▲

Sheet Layout :

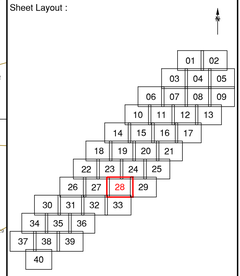

Notes :

1. Do not scale from this drawing. Please refer to source CAD file for dimensions.

Rev	Description	Date	Initial
1	Original Issue	05/10/26	JPD

CLIENT

Neath Port Authority

MALCOLM HUGHES
CHARTERED LAND SURVEYORS
www.malcolmhughes.co.uk
surveythis@mhls.co.uk
Warrington Office Tel: 0161 905 1265
Glasgow Office Tel: 0141 885 0800
Wales Tel: 0800 833312
London Office Tel: 0800 833312

Accreditations

Project

River Neath UAV 2026


Title

Topographical Survey
Sheet 28 of 40

Scale @A1:	Date:	Drawn:	Checked:
1:200	Sept 2026	JPD	EAD

Cad File Name:

65677-MH-VTO-River_Neath-M2-G-0001

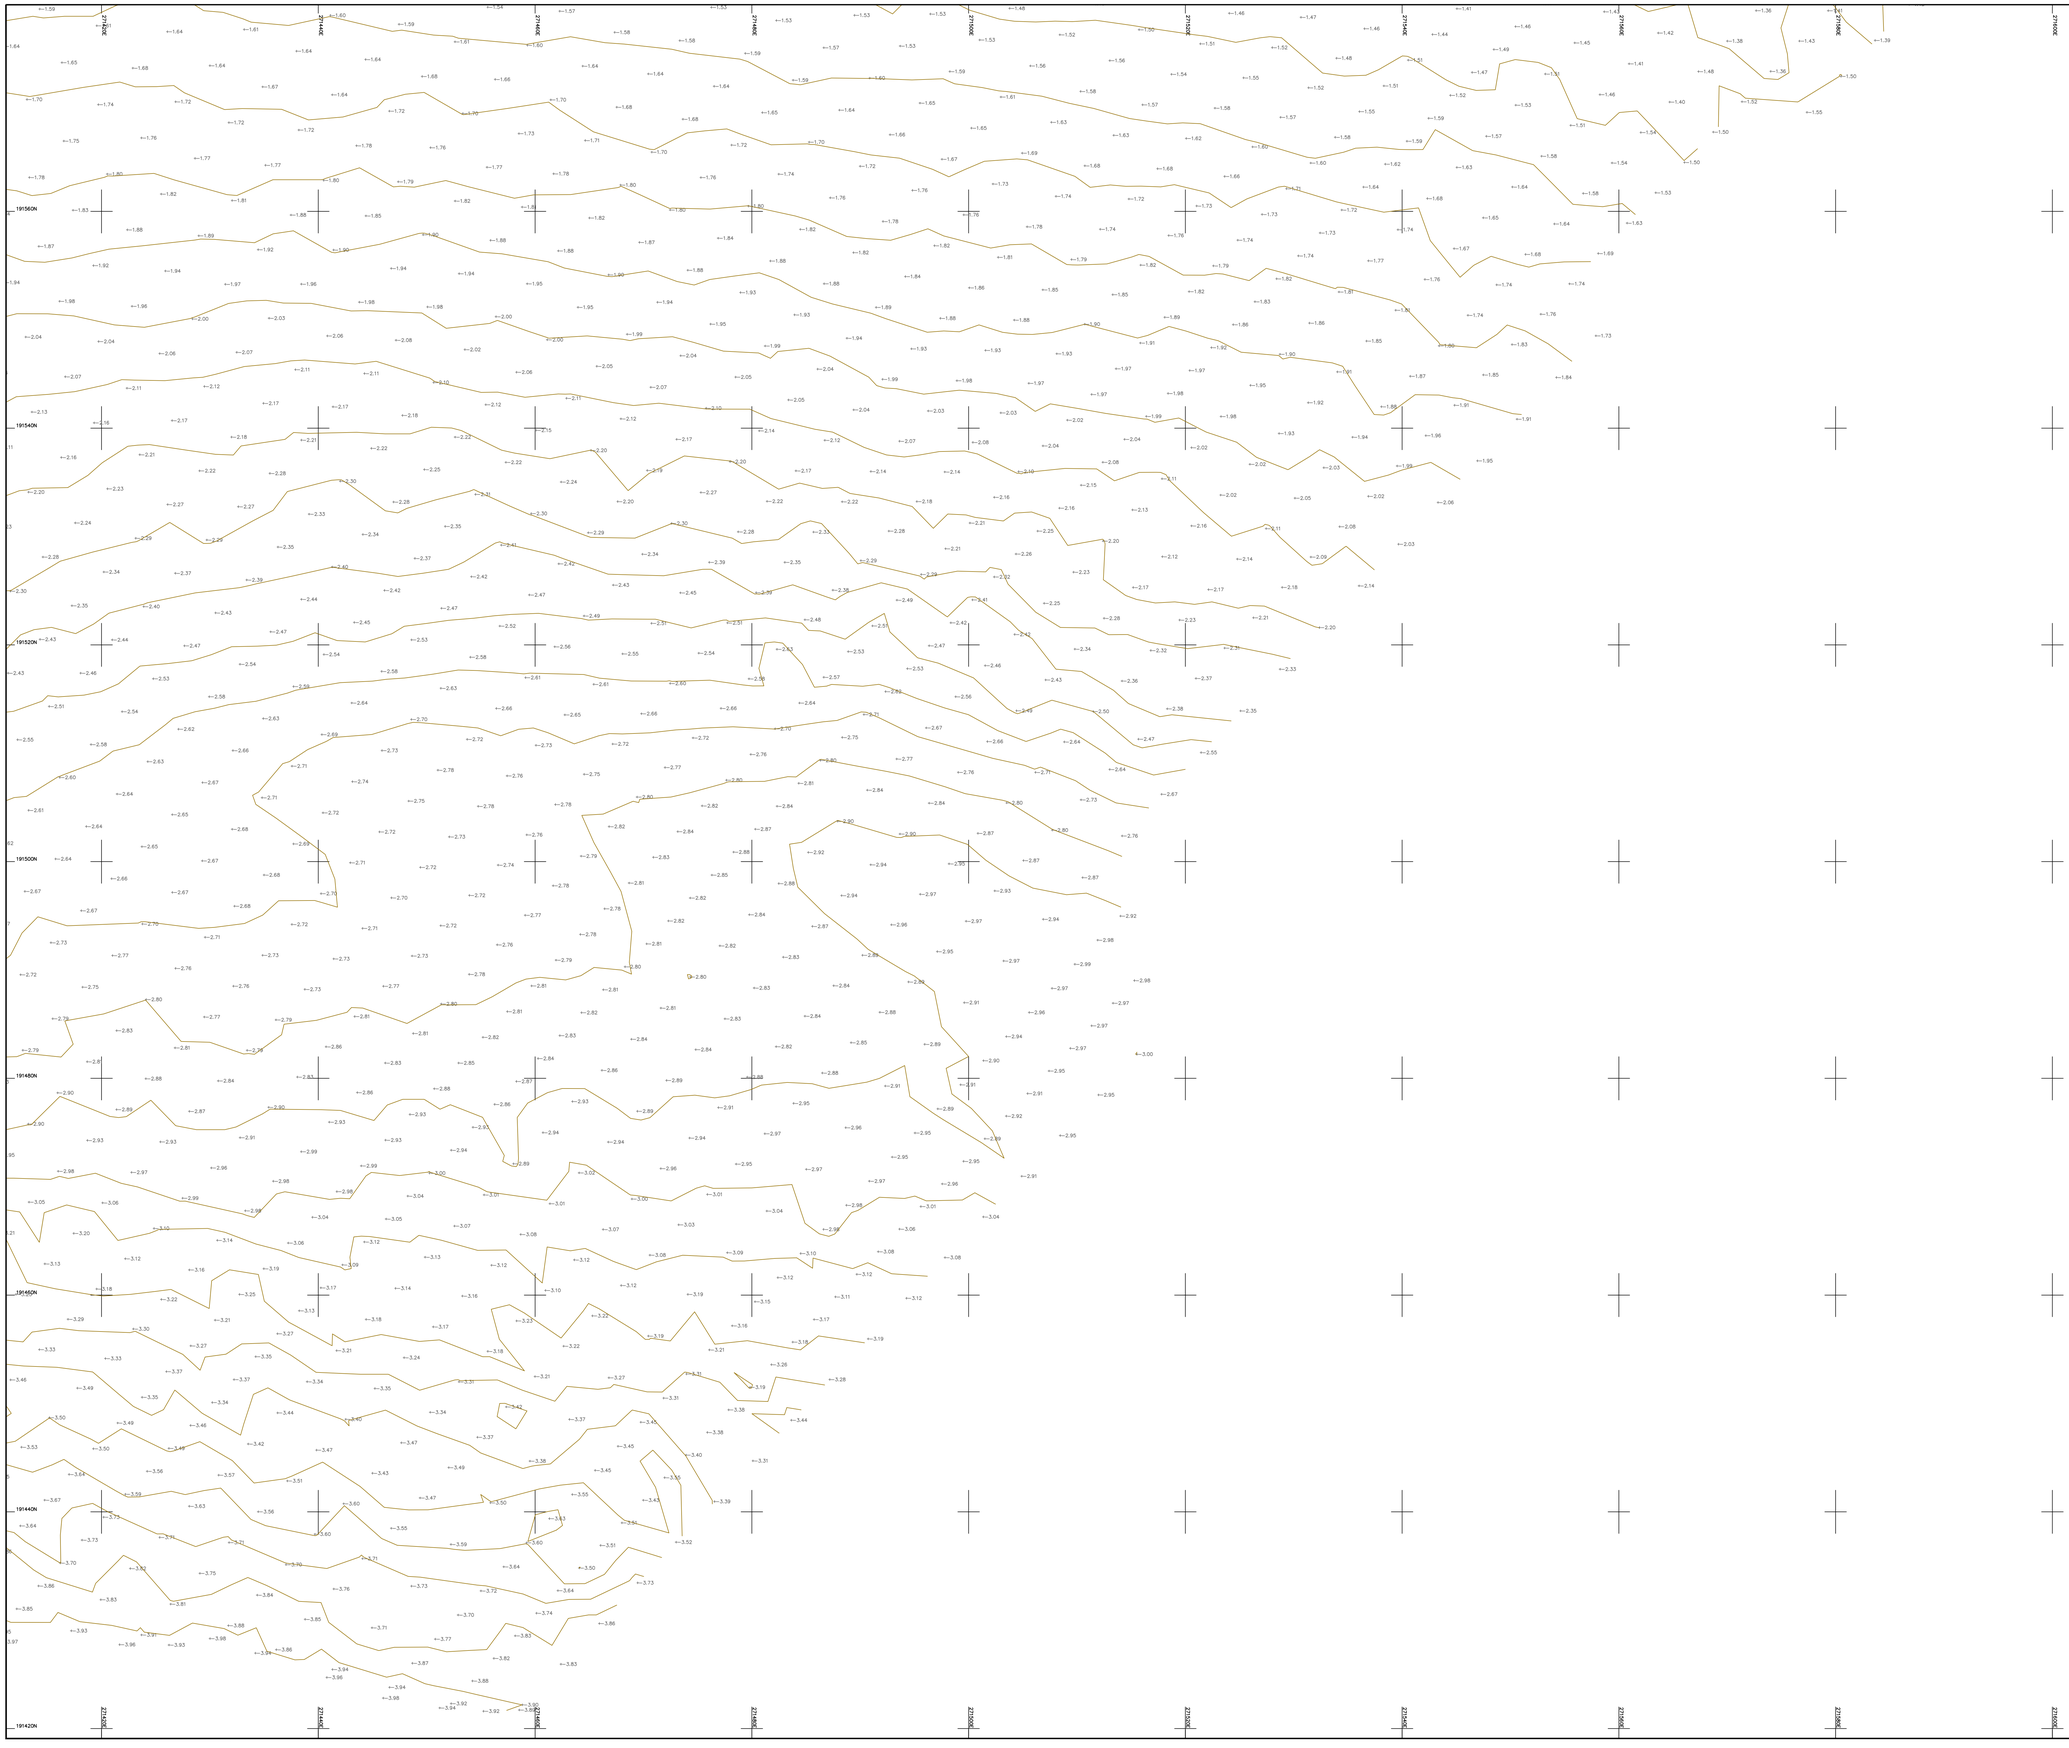


Legend :

AP	Anchor Point	LP	Lamp Post
B/W	Barbed Wire	LB	Letter Box
BB	Belisha Beacon	MH	Manhole
B	Bollard	Mkr	Marker
CP	Catch Pit	MS	Mile Stone
C/P	Chestnut Paling	Pal	Paling
CE	Cleaning Eye	PM	Parking Meter
C/B	Close Boarded	P	Post
C/I	Corrugated Iron	P/C	Post and Chain
Cul	Culvert	P/R	Post and Rail
DP	Drain Pipe	P/W	Post and Wire
DL	Detector Loop	RWP	Rain Water Pipe
EJB	Electricity Junction Box	RP	Reflector Post
EP	Electricity Pole	R/W	Retaining Wall
ELIC	Electricity Service Cover	RG	Road Gully
ER	Earthing Rod	RS	Road Sign
FIG	Feeds Into Ground	SB	Sign Board
F'S	Flag Staff	SP	Sign Post
GM	Gas Meter	SC	Stop Cock
GV	Gas Valve	TCB	Telephone Call Box
GP	Gate Post	TP	Telephone Pole
G	Gully	TS	Traffic Signal
Hyd	Hydrant	VP	Vent Pipe
I/R	Iron Railing	WM	Water Meter
IC	Inspection Cover	Tr	Water Trough
I/W	Interweven	W/M	Wire Mesh Fence
KO	Kerb Outlet	WV	Water Valve

EA5.23 Eave Level
RL6.23 Roof Level
TW6.23 Top of Wall Level
Permanent Ground Marker ⊗
O.S. Bench Mark

Sheet Layout :

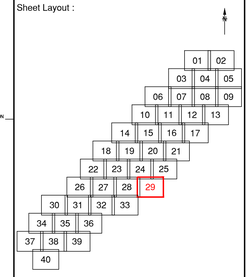

Notes :

1. Do not scale from this drawing. Please refer to source CAD file for dimensions.

Rev	Description	Date	Initial
1	Original Issue	05/10/26	JPD

CLIENT

Neath Port Authority

MALCOLM HUGHES
CHARTERED LAND SURVEYORS
www.malcolmhughes.co.uk
surveythis@mhls.co.uk
Warrington Office Tel: 0161 905 1266
Glasgow Office Tel: 0141 885 0800
Wales Tel: 0800 833312
London Office Tel: 0800 833312

Accreditations

Project

River Neath UAV 2026


Title

Topographical Survey
Sheet 29 of 40

Scale @A1:	Date:	Drawn:	Checked:
1:200	Sept 2026	JPD	EAD

Cad File Name:

65677-MH-VTO-River_Neath-M2-G-0001

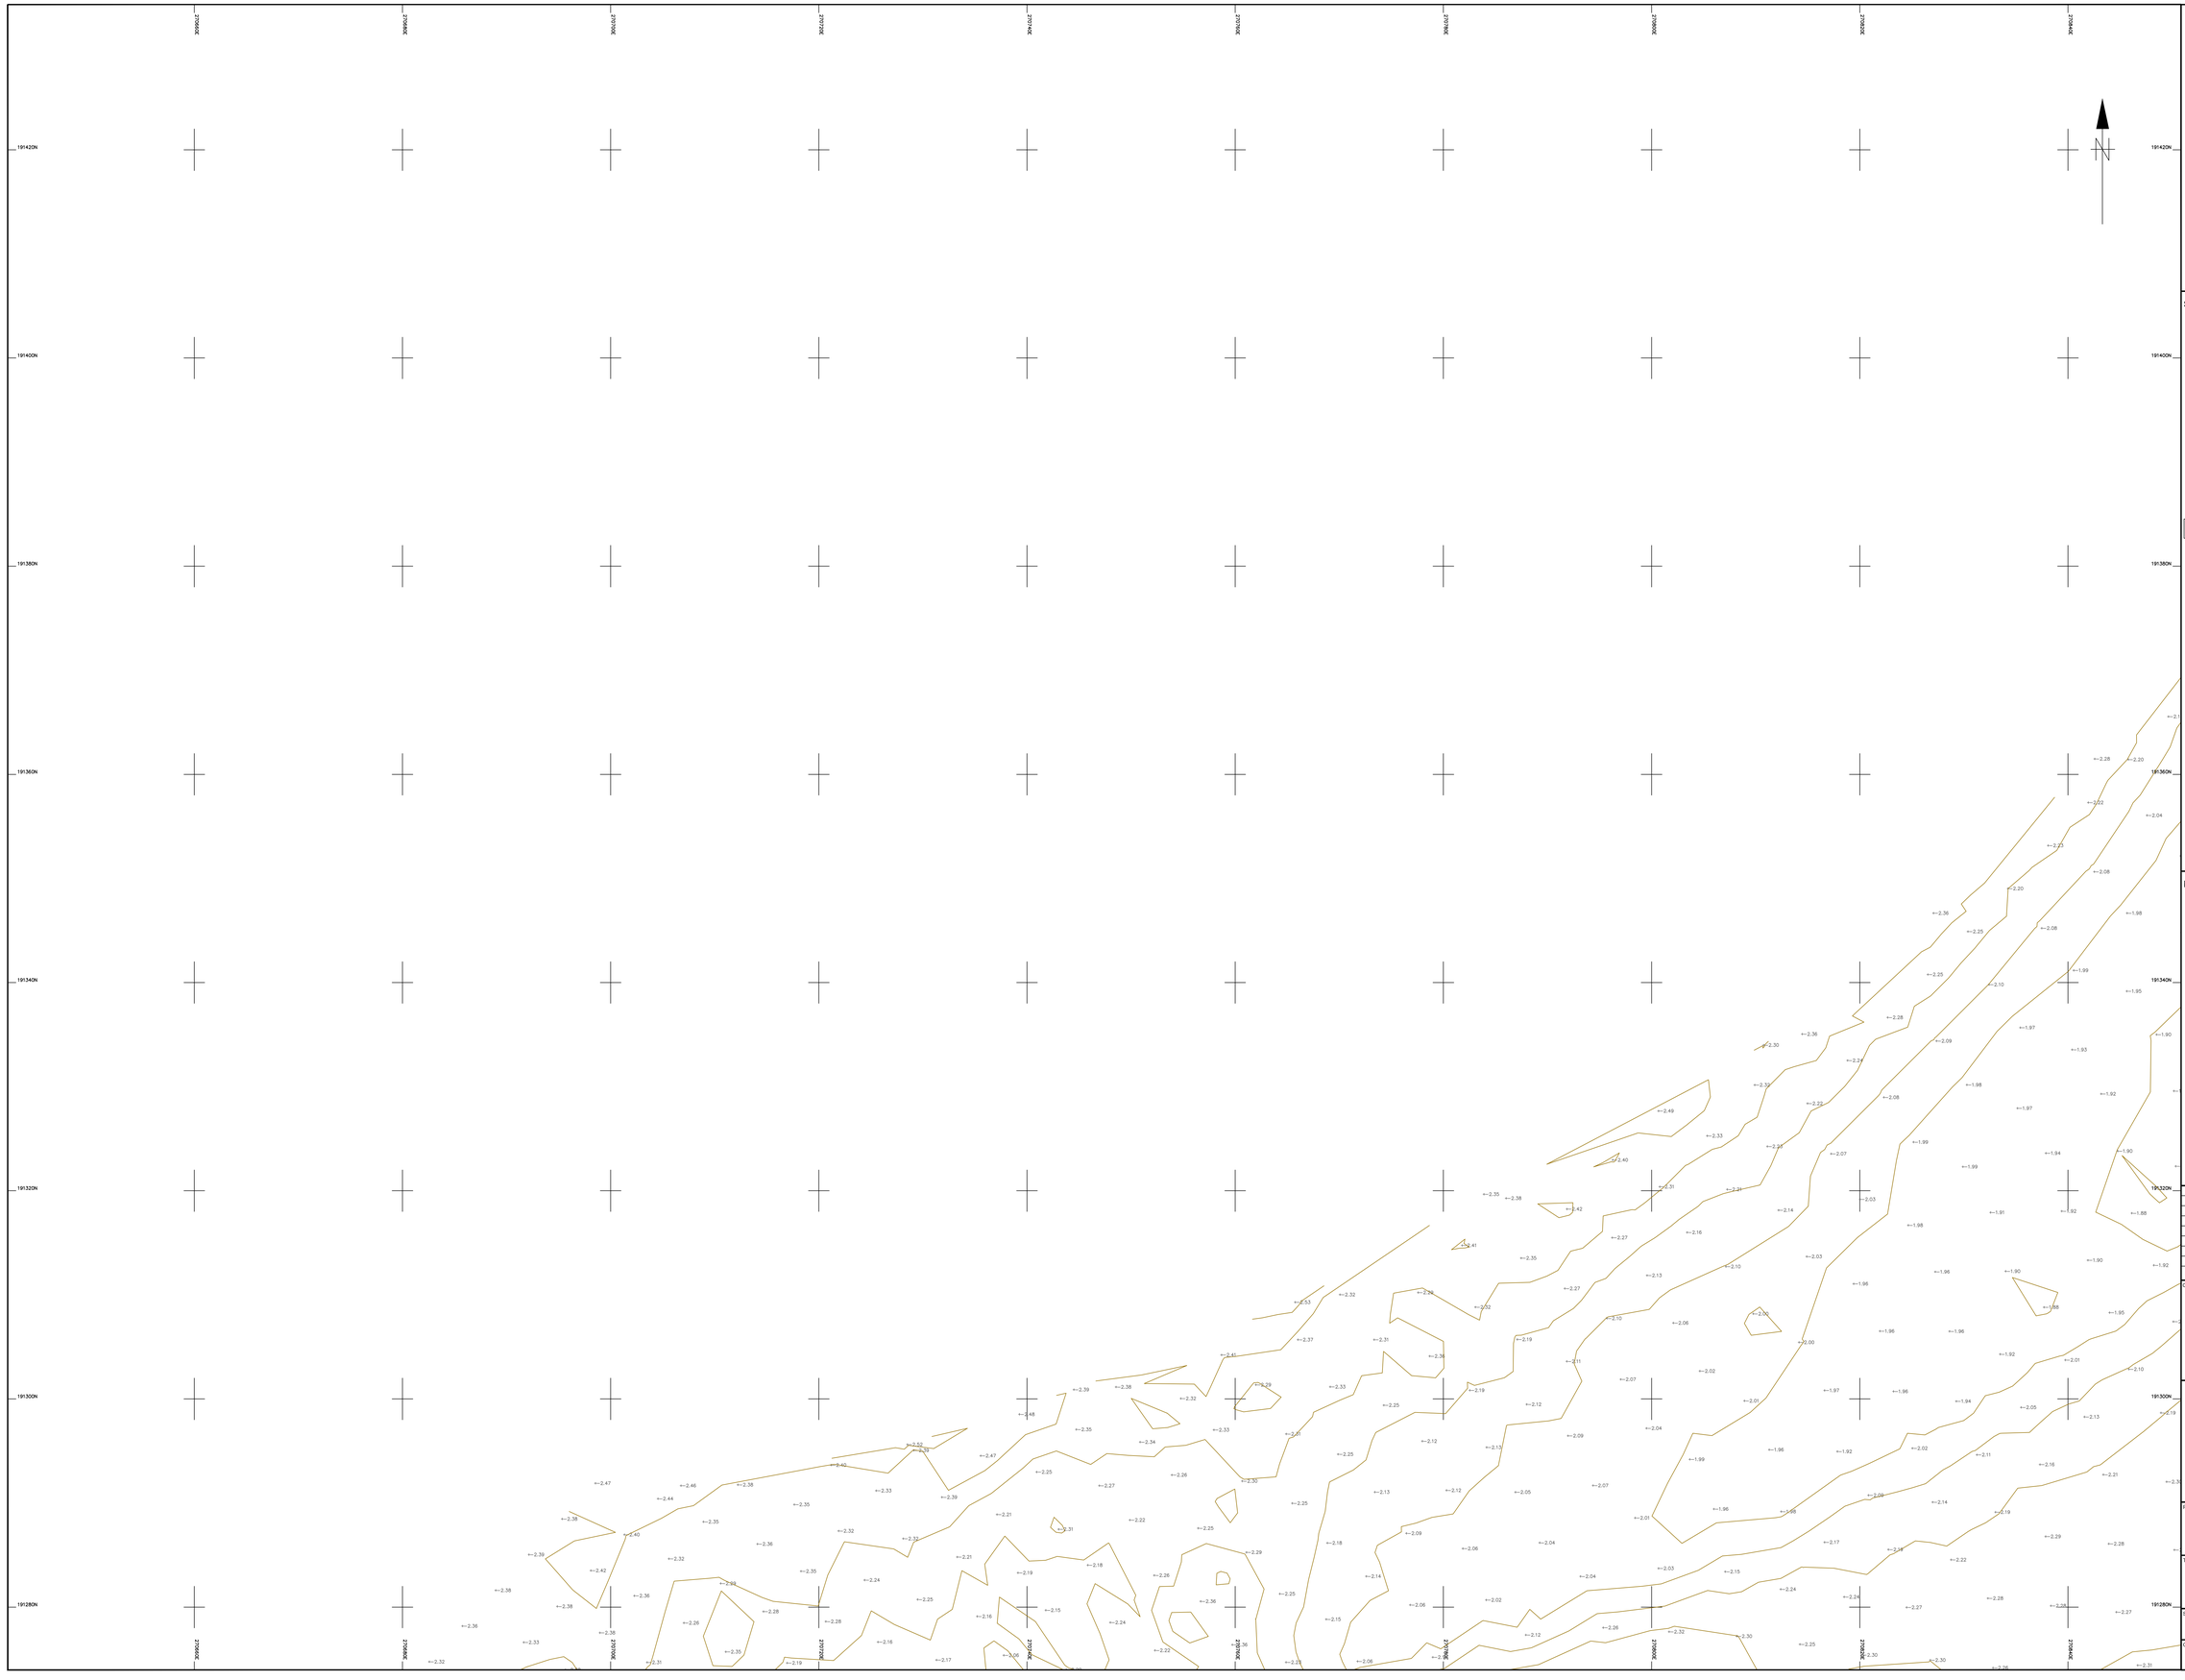


Legend :

AP	Anchor Point	LP	Lamp Post
B/W	Barbed Wire	LB	Letter Box
BB	Belisha Beacon	MH	Manhole
B	Bollard	Mkr	Marker
CP	Catch Pit	MS	Mile Stone
C/P	Chestnut Paling	Pal	Paling
CE	Cleaning Eye	PM	Parking Meter
C/B	Close Boarded	P	Post
C/I	Corrugated Iron	P/C	Post and Chain
Cul	Culvert	P/R	Post and Rail
DP	Drain Pipe	P/W	Post and Wire
DL	Detector Loop	RWP	Rain Water Pipe
EJB	Electricity Junction Box	RP	Reflector Post
EP	Electricity Pole	R/W	Retaining Wall
ELIC	Electricity Service Cover	RG	Road Gully
ER	Earthing Rod	RS	Road Sign
FIG	Feeds Into Ground	SB	Sign Board
F'S	Flag Staff	SP	Sign Post
GM	Gas Meter	SC	Stop Cock
GV	Gas Valve	TCB	Telephone Call Box
GP	Gate Post	TP	Telephone Pole
G	Gully	TS	Traffic Signal
Hyd	Hydrant	VP	Vent Pipe
I/R	Iron Railing	WM	Water Meter
IC	Inspection Cover	Tr	Water Trough
I/W	Interweaven	W/M	Wire Mesh Fence
KO	Kerb Outlet	WV	Water Valve

EA5.23 Eave Level
RL6.23 Roof Level
TW6.23 Top of Wall Level
Permanent Ground Marker ⊗
O.S. Bench Mark

Sheet Layout :

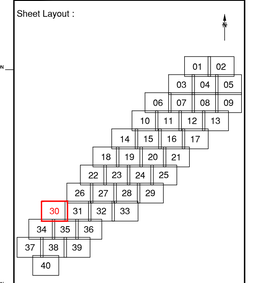

Notes :

1. Do not scale from this drawing. Please refer to source CAD file for dimensions.

Rev	Description	Date	Initial
1	Original Issue	05/10/26	JPD

CLIENT

Neath Port Authority

MALCOLM HUGHES
CHARTERED LAND SURVEYORS
www.malcolmhughes.co.uk
surveythis@mhls.co.uk
Warrington Office Tel: 0161 905 1265
Glasgow Office Tel: 0141 885 0800
Wales Tel: 0800 833312
London Office Tel: 0800 833312

Accreditations

Project

River Neath UAV 2026

Title

Topographical Survey
Sheet 30 of 40

Scale @A1:	Date:	Drawn:	Checked:
1:200	Sept 2026	JPD	EAD

Cad File Name:


65677-MH-VTO-River_Neath-M2-G-0001

Legend :

AP	Anchor Point	LP	Lamp Post
B/W	Barbed Wire	LB	Letter Box
BB	Belisha Beacon	MH	Manhole
B	Bollard	Mkr	Marker
CP	Catch Pit	MS	Mile Stone
C/P	Chestnut Paling	Pal	Paling
CE	Cleaning Eye	PM	Parking Meter
C/B	Close Boarded	P	Post
C/I	Corrugated Iron	P/C	Post and Chain
Cul	Culvert	P/R	Post and Rail
DP	Drain Pipe	P/W	Post and Wire
DL	Detector Loop	RWP	Rain Water Pipe
EJB	Electricity Junction Box	RP	Reflector Post
EP	Electricity Pole	R/W	Retaining Wall
ELIC	Electricity Service Cover	RG	Road Gully
ER	Earthing Rod	RS	Road Sign
FIG	Feeds Into Ground	SB	Sign Board
F'S	Flag Staff	SP	Sign Post
GM	Gas Meter	SC	Stop Cock
GV	Gas Valve	TCB	Telephone Call Box
GP	Gate Post	TP	Telephone Pole
G	Gully	TS	Traffic Signal
Hyd	Hydrant	VP	Vent Pipe
I/R	Iron Railing	WM	Water Meter
IC	Inspection Cover	Tr	Water Trough
I/W	Interweven	W/M	Wire Mesh Fence
KO	Kerb Outlet	WV	Water Valve

EA5.23 Eave Level
RL6.23 Roof Level
TW6.23 Top of Wall Level
Permanent Ground Marker ⊗
O.S. Bench Mark

Sheet Layout :

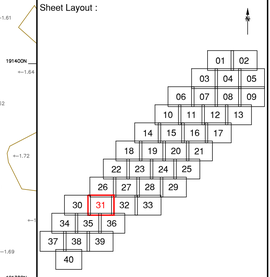

Notes :

1. Do not scale from this drawing. Please refer to source CAD file for dimensions.

Rev	Description	Date	Initial
1	Original Issue	05/10/26	JPD

CLIENT

Neath Port Authority

MALCOLM HUGHES
CHARTERED LAND SURVEYORS
www.malcolmhughes.co.uk
surveythis@mhls.co.uk
Warrington Office Tel: 0161 905 1266
Glasgow Office Tel: 0141 885 0800
Wales Tel: 0800 833312
London Office Tel: 0800 833312

Accreditations

Project

River Neath UAV 2026


Title

Topographical Survey
Sheet 31 of 40

Scale @A1:	Date:	Drawn:	Checked:
1:200	Sept 2026	JPD	EAD

Cad File Name:

65677-MH-VTO-River_Neath-M2-G-0001

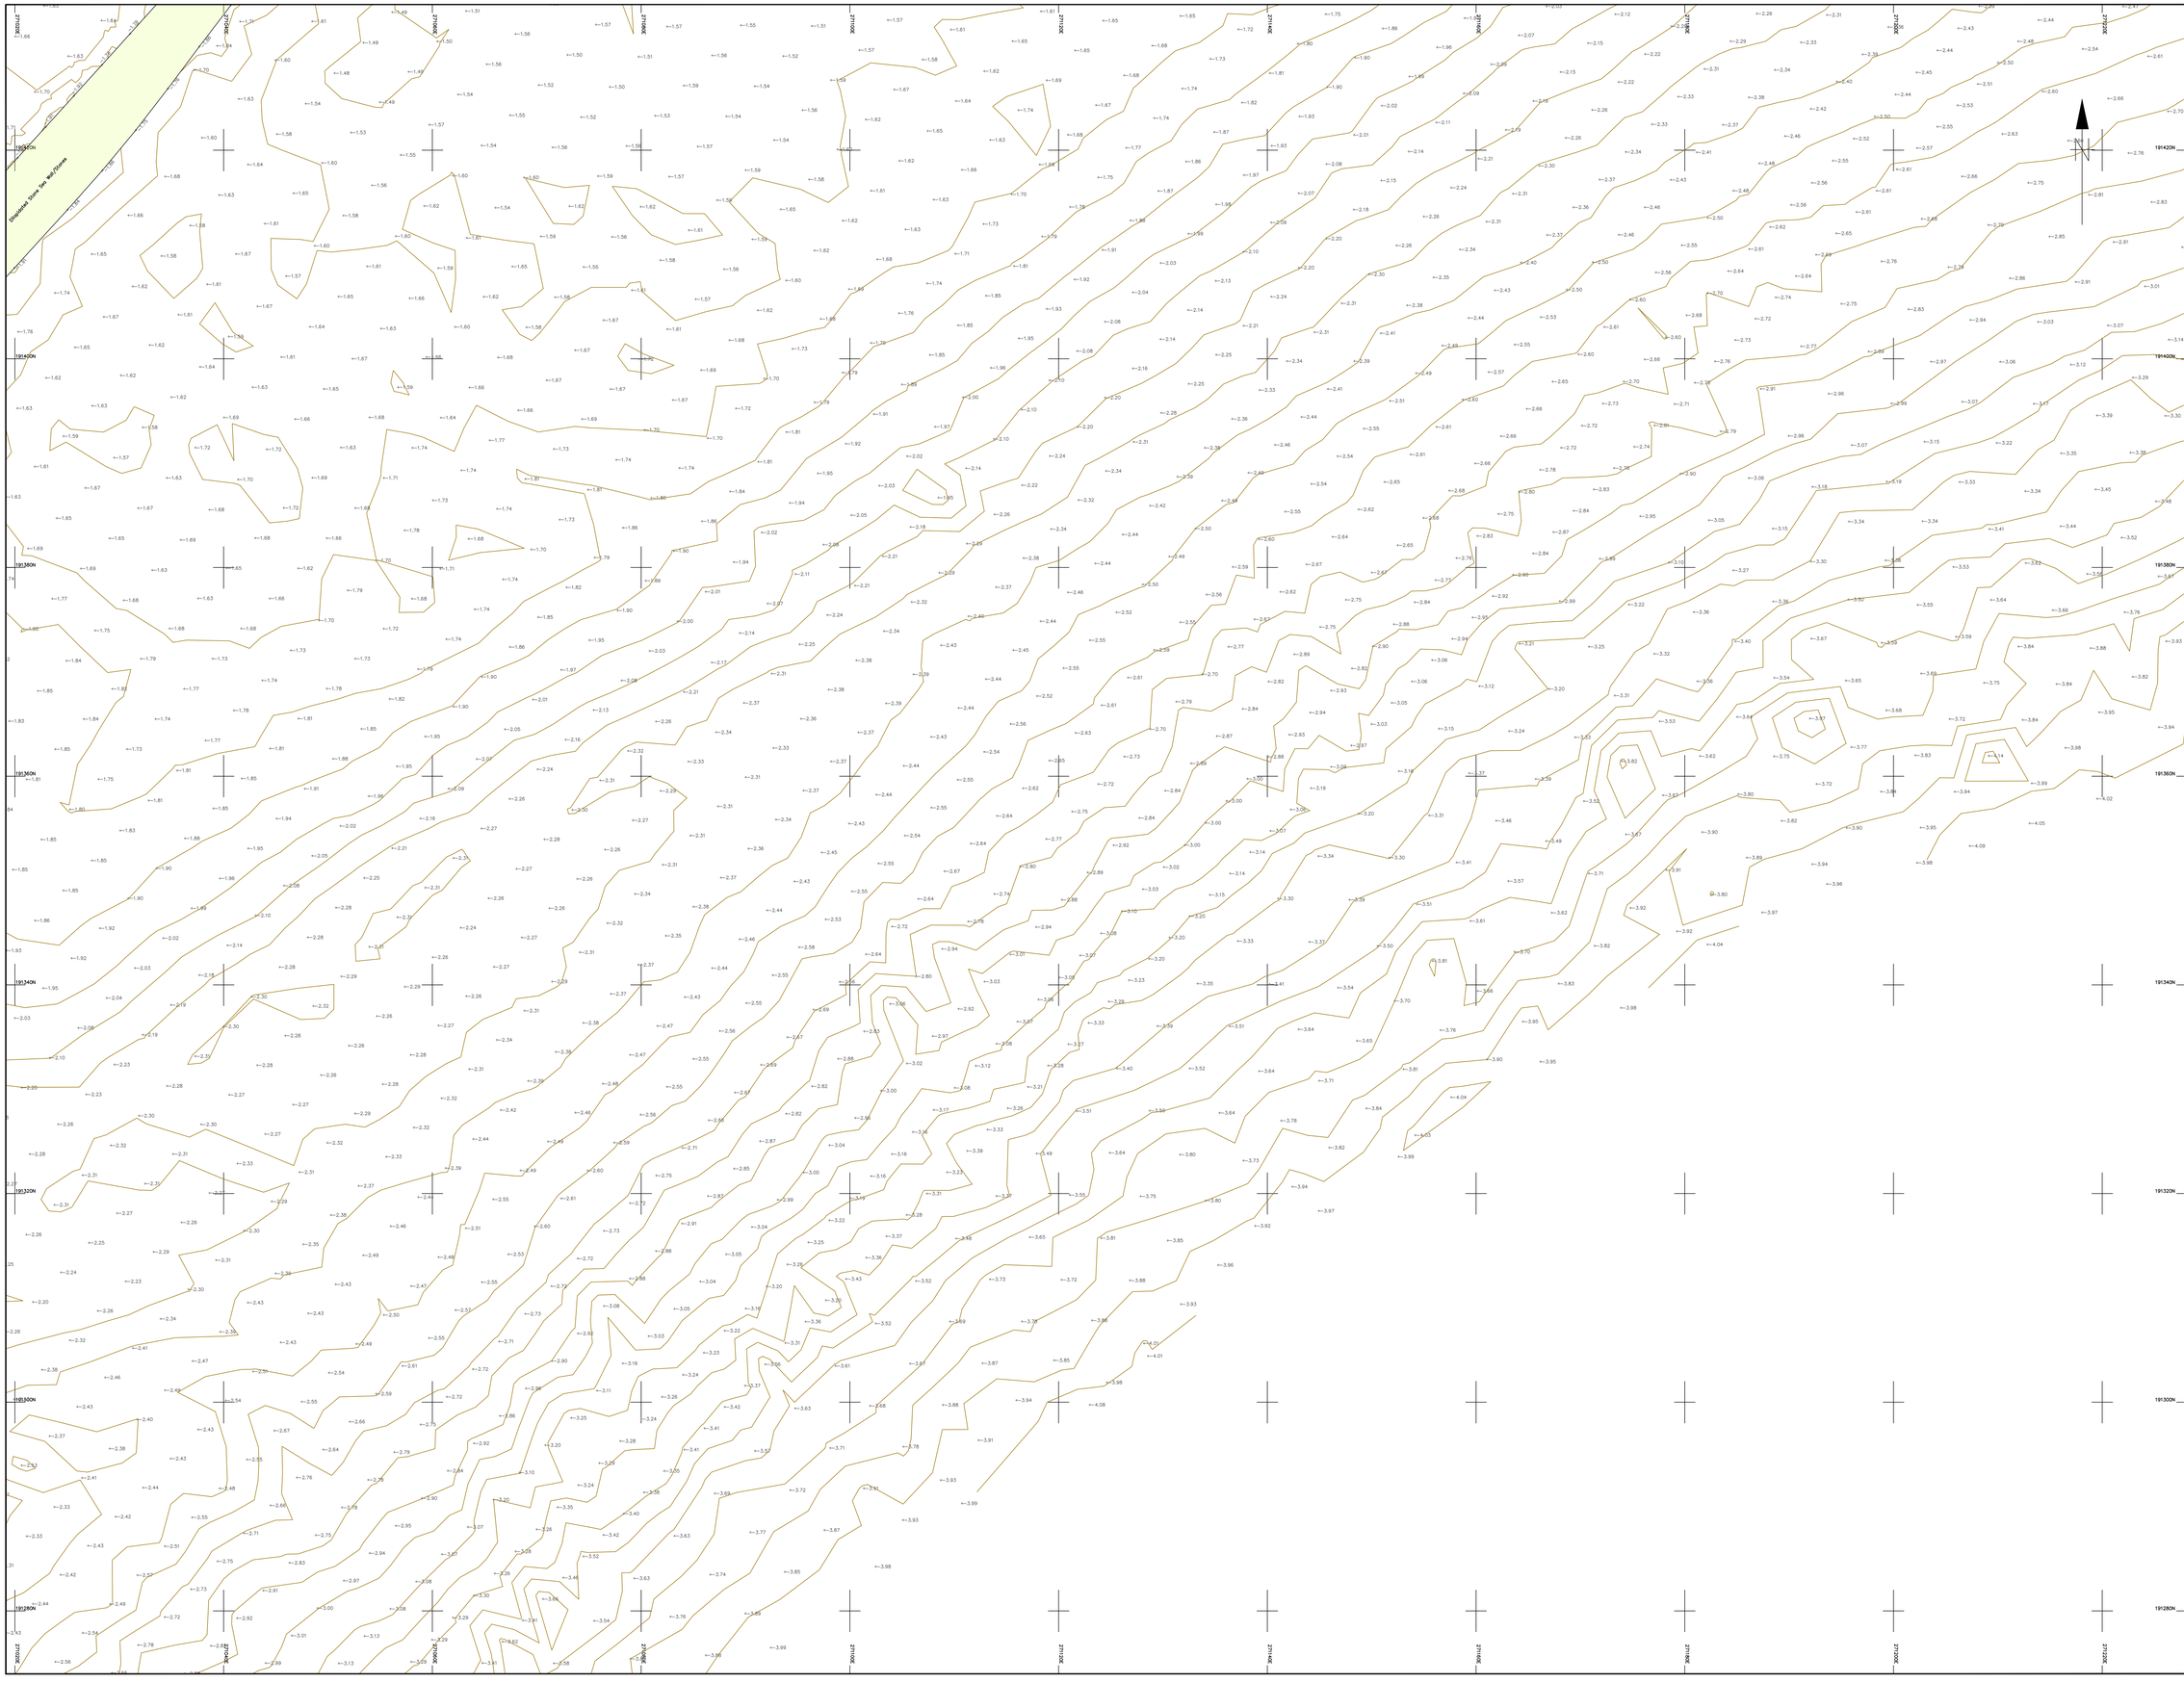


Legend :

AP	Anchor Point	LP	Lamp Post
B/W	Barbed Wire	LB	Letter Box
BB	Belisha Beacon	MH	Manhole
B	Bollard	Mkr	Marker
CP	Catch Pit	MS	Mile Stone
C/P	Chestnut Paling	Pal	Paling
CE	Cleaning Eye	PM	Parking Meter
C/B	Close Boarded	P	Post
C/I	Corrugated Iron	P/C	Post and Chain
Cul	Culvert	P/R	Post and Rail
DP	Drain Pipe	P/W	Post and Wire
DL	Detector Loop	RWP	Rain Water Pipe
EJB	Electricity Junction Box	RP	Reflector Post
EP	Electricity Pole	R/W	Retaining Wall
ELIC	Electricity Service Cover	RG	Road Gully
ER	Earthing Rod	RS	Road Sign
FIG	Feeds Into Ground	SB	Sign Board
F'S	Flag Staff	SP	Sign Post
GM	Gas Meter	SC	Stop Cock
GV	Gas Valve	TCB	Telephone Call Box
GP	Gate Post	TP	Telephone Pole
G	Gully	TS	Traffic Signal
Hyd	Hydrant	VP	Vent Pipe
I/R	Iron Railing	WM	Water Meter
IC	Inspection Cover	Tr	Water Trough
I/W	Interweven	W/M	Wire Mesh Fence
KO	Kerb Outlet	WV	Water Valve

EA5.23 Eave Level
RL6.23 Roof Level
TW6.23 Top of Wall Level
Permanent Ground Marker ⊗
O.S. Bench Mark

Sheet Layout :

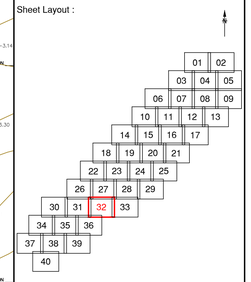

Notes :

1. Do not scale from this drawing. Please refer to source CAD file for dimensions.

Rev	Description	Date	Initial
1	Original Issue	05/10/26	JPD

CLIENT

Neath Port Authority

MALCOLM HUGHES
CHARTERED LAND SURVEYORS
www.malcolmhughes.co.uk
surveythis@mhls.co.uk
Warrington Office Tel: 0161 905 1265
Glasgow Office Tel: 0141 885 0800
Wales Tel: 0800 833312
London Office Tel: 0800 833312

Accreditations

Project


River Neath UAV 2026

Title

Topographical Survey
Sheet 32 of 40

Scale @A1:	Date:	Drawn:	Checked:
1:200	Sept 2026	JPD	EAD

Cad File Name:
65677-MH-VTO-River_Neath-M2-G-0001

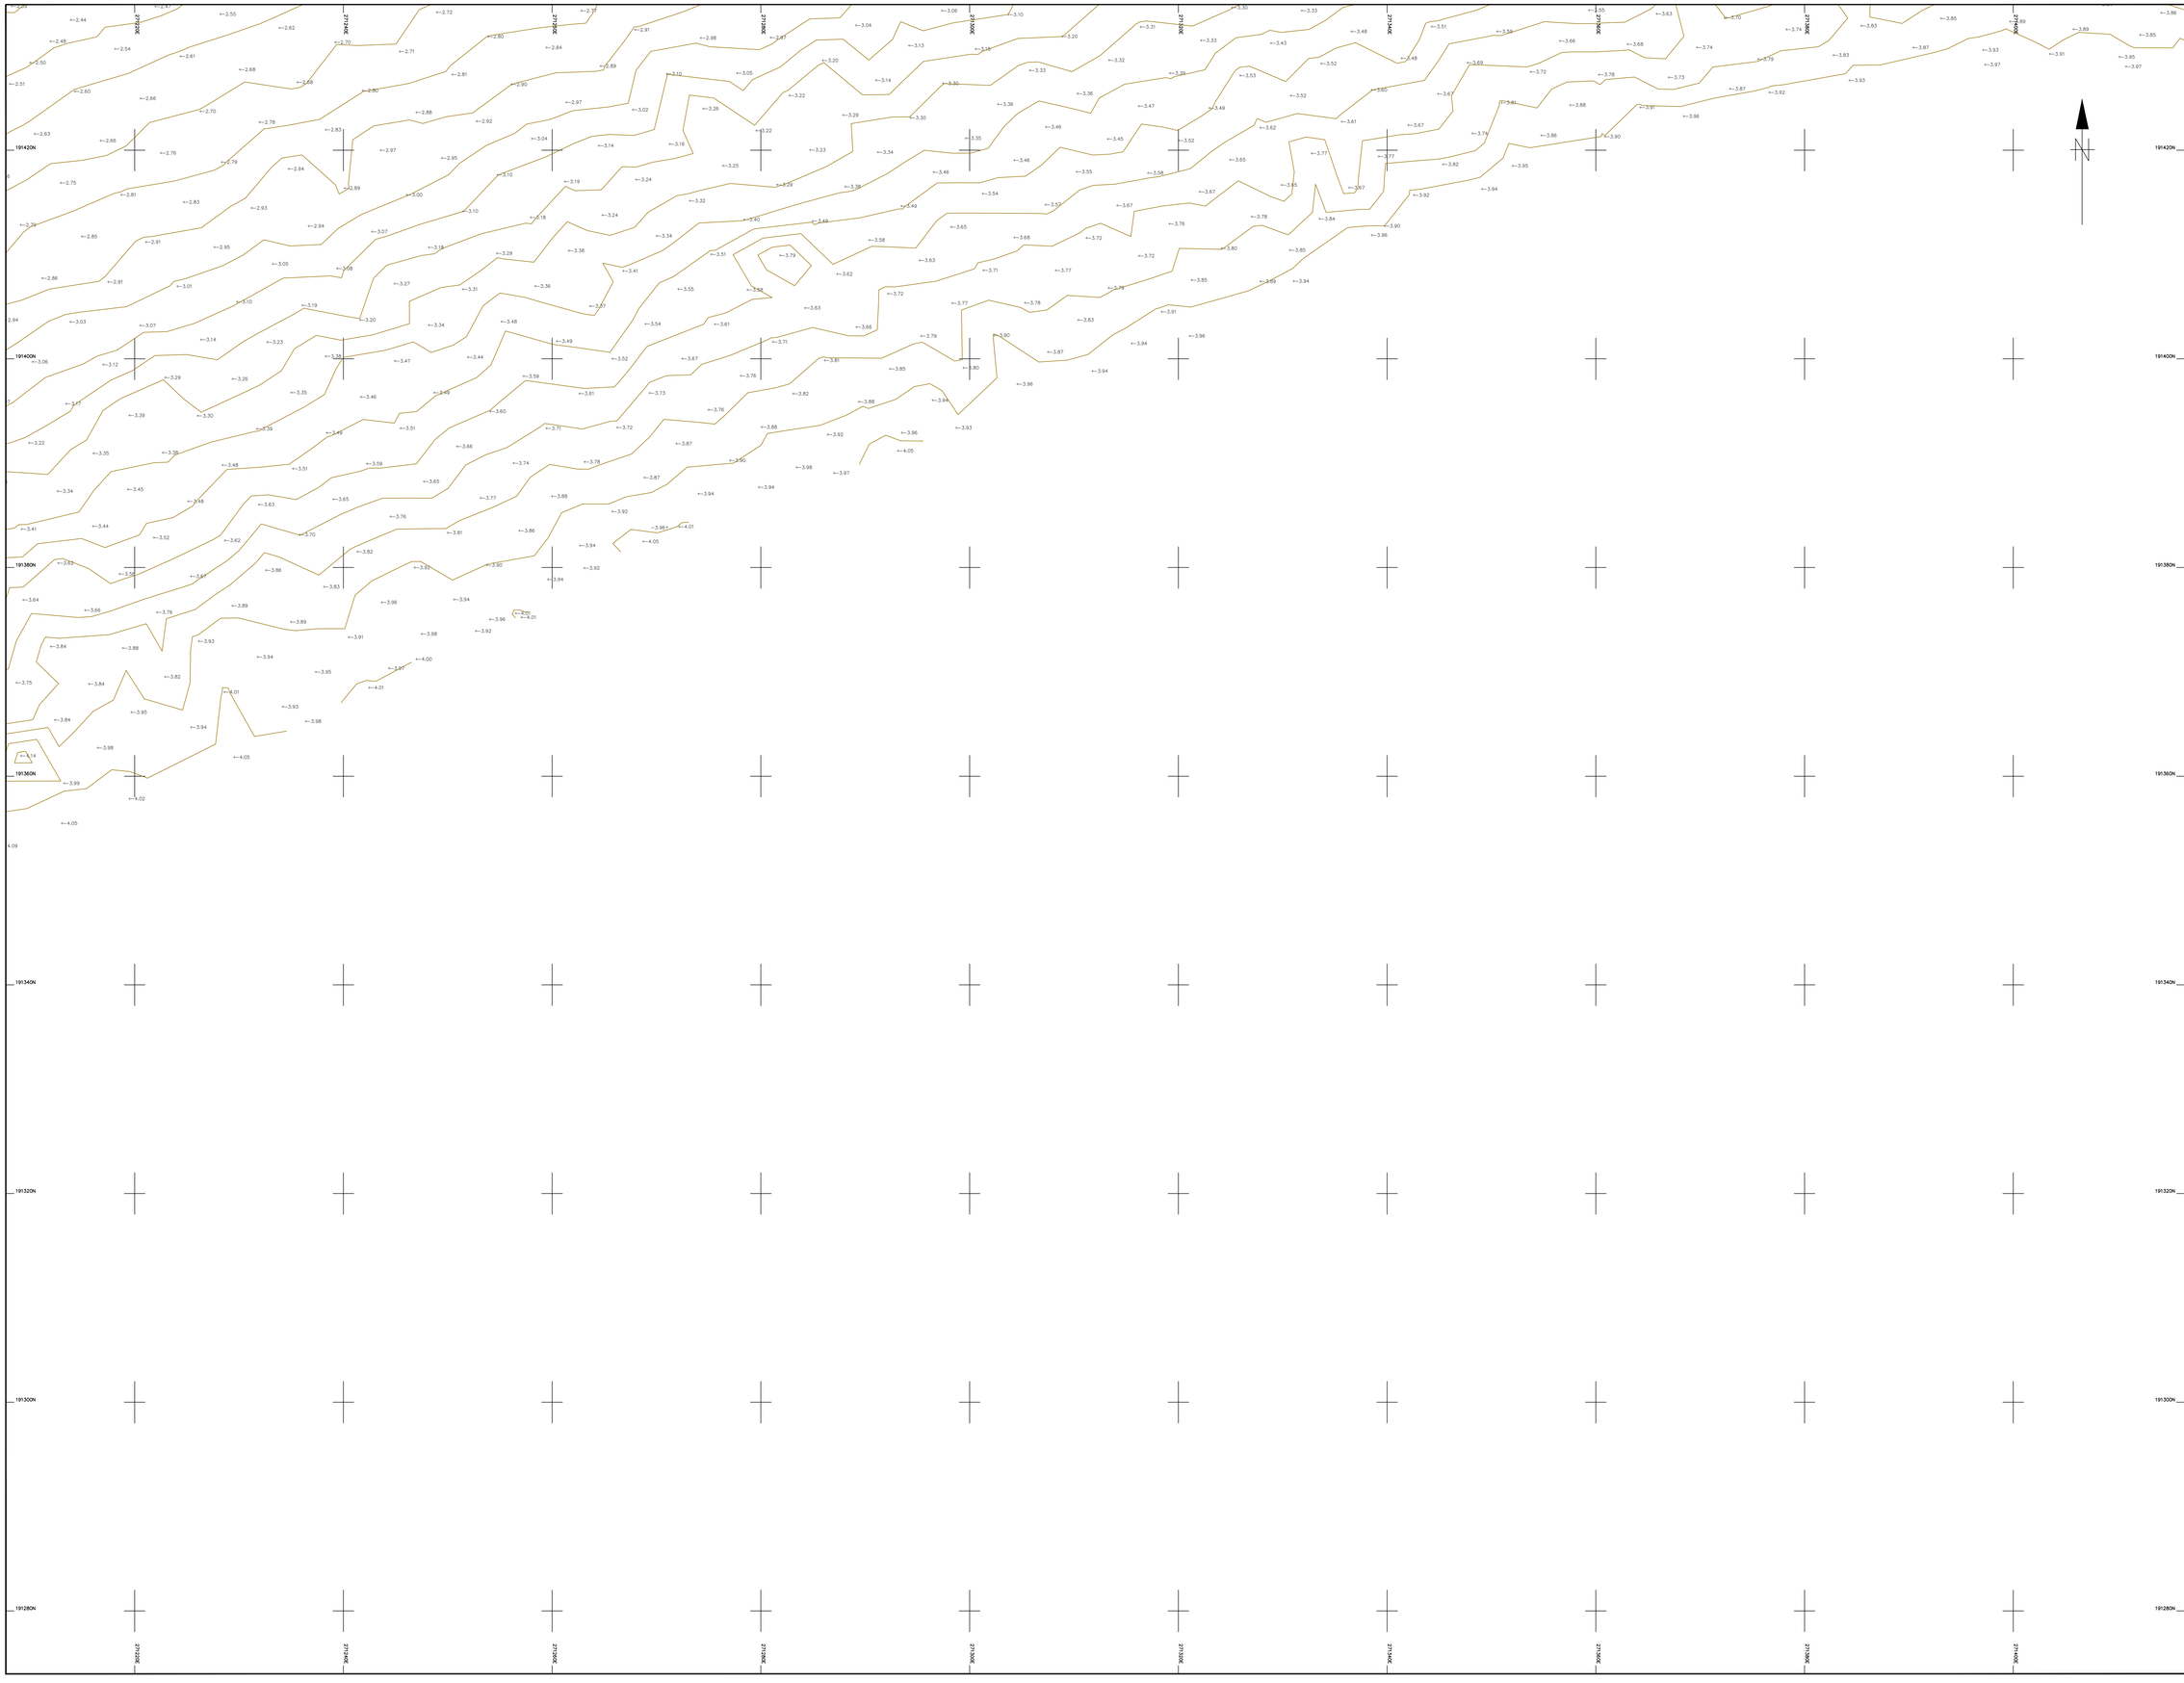


Legend :

AP	Anchor Point	LP	Lamp Post
B/W	Barbed Wire	LB	Letter Box
BB	Belisha Beacon	MH	Manhole
B	Bollard	Mkr	Marker
CP	Catch Pit	MS	Mile Stone
C/P	Chestnut Paling	Pal	Paling
CE	Cleaning Eye	PM	Parking Meter
C/B	Close Boarded	P	Post
C/I	Corrugated Iron	P/C	Post and Chain
Cul	Culvert	P/R	Post and Rail
DP	Drain Pipe	P/W	Post and Wire
DL	Detector Loop	RWP	Rain Water Pipe
EJB	Electricity Junction Box	RP	Reflector Post
EP	Electricity Pole	R/W	Retaining Wall
ELIC	Electricity Service Cover	RG	Road Gully
ER	Earthing Rod	RS	Road Sign
FIG	Feeds Into Ground	SB	Sign Board
FS	Flag Staff	SP	Sign Post
GM	Gas Meter	SC	Stop Cock
GV	Gas Valve	TCB	Telephone Call Box
GP	Gate Post	TP	Telephone Pole
G	Gully	TS	Traffic Signal
Hyd	Hydrant	VP	Vent Pipe
I/R	Iron Railing	WM	Water Meter
IC	Inspection Cover	Tr	Water Trough
I/W	Interweven	W/M	Wire Mesh Fence
KG	Kerb Outlet	WV	Water Valve

EA5.23 Eave Level
RL6.23 Roof Level
TW6.23 Top of Wall Level
Permanent Ground Marker ⊗
O.S. Bench Mark

Sheet Layout :

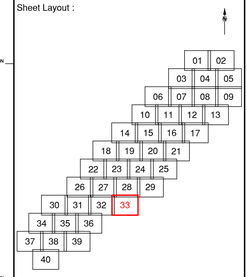

Notes :

1. Do not scale from this drawing. Please refer to source CAD file for dimensions.

Rev	Description	Date	Initial
1	Original Issue	05/10/26	JPD

CLIENT

Neath Port Authority

MALCOLM HUGHES
CHARTERED LAND SURVEYORS
www.malcolmhughes.co.uk
surveythis@mhls.co.uk
Warrington Office Tel: 0161 905 1265
Glasgow Office Tel: 0141 885 0800
Wales Tel: 0800 833312
London Office Tel: 0800 833312

Accreditations

Project

River Neath UAV 2026


Title

Topographical Survey
Sheet 33 of 40

Scale @A1:	Date:	Drawn:	Checked:
1:200	Sept 2026	JPD	EAD

Cad File Name:

65677-MH-VTO-River_Neath-M2-G-0001

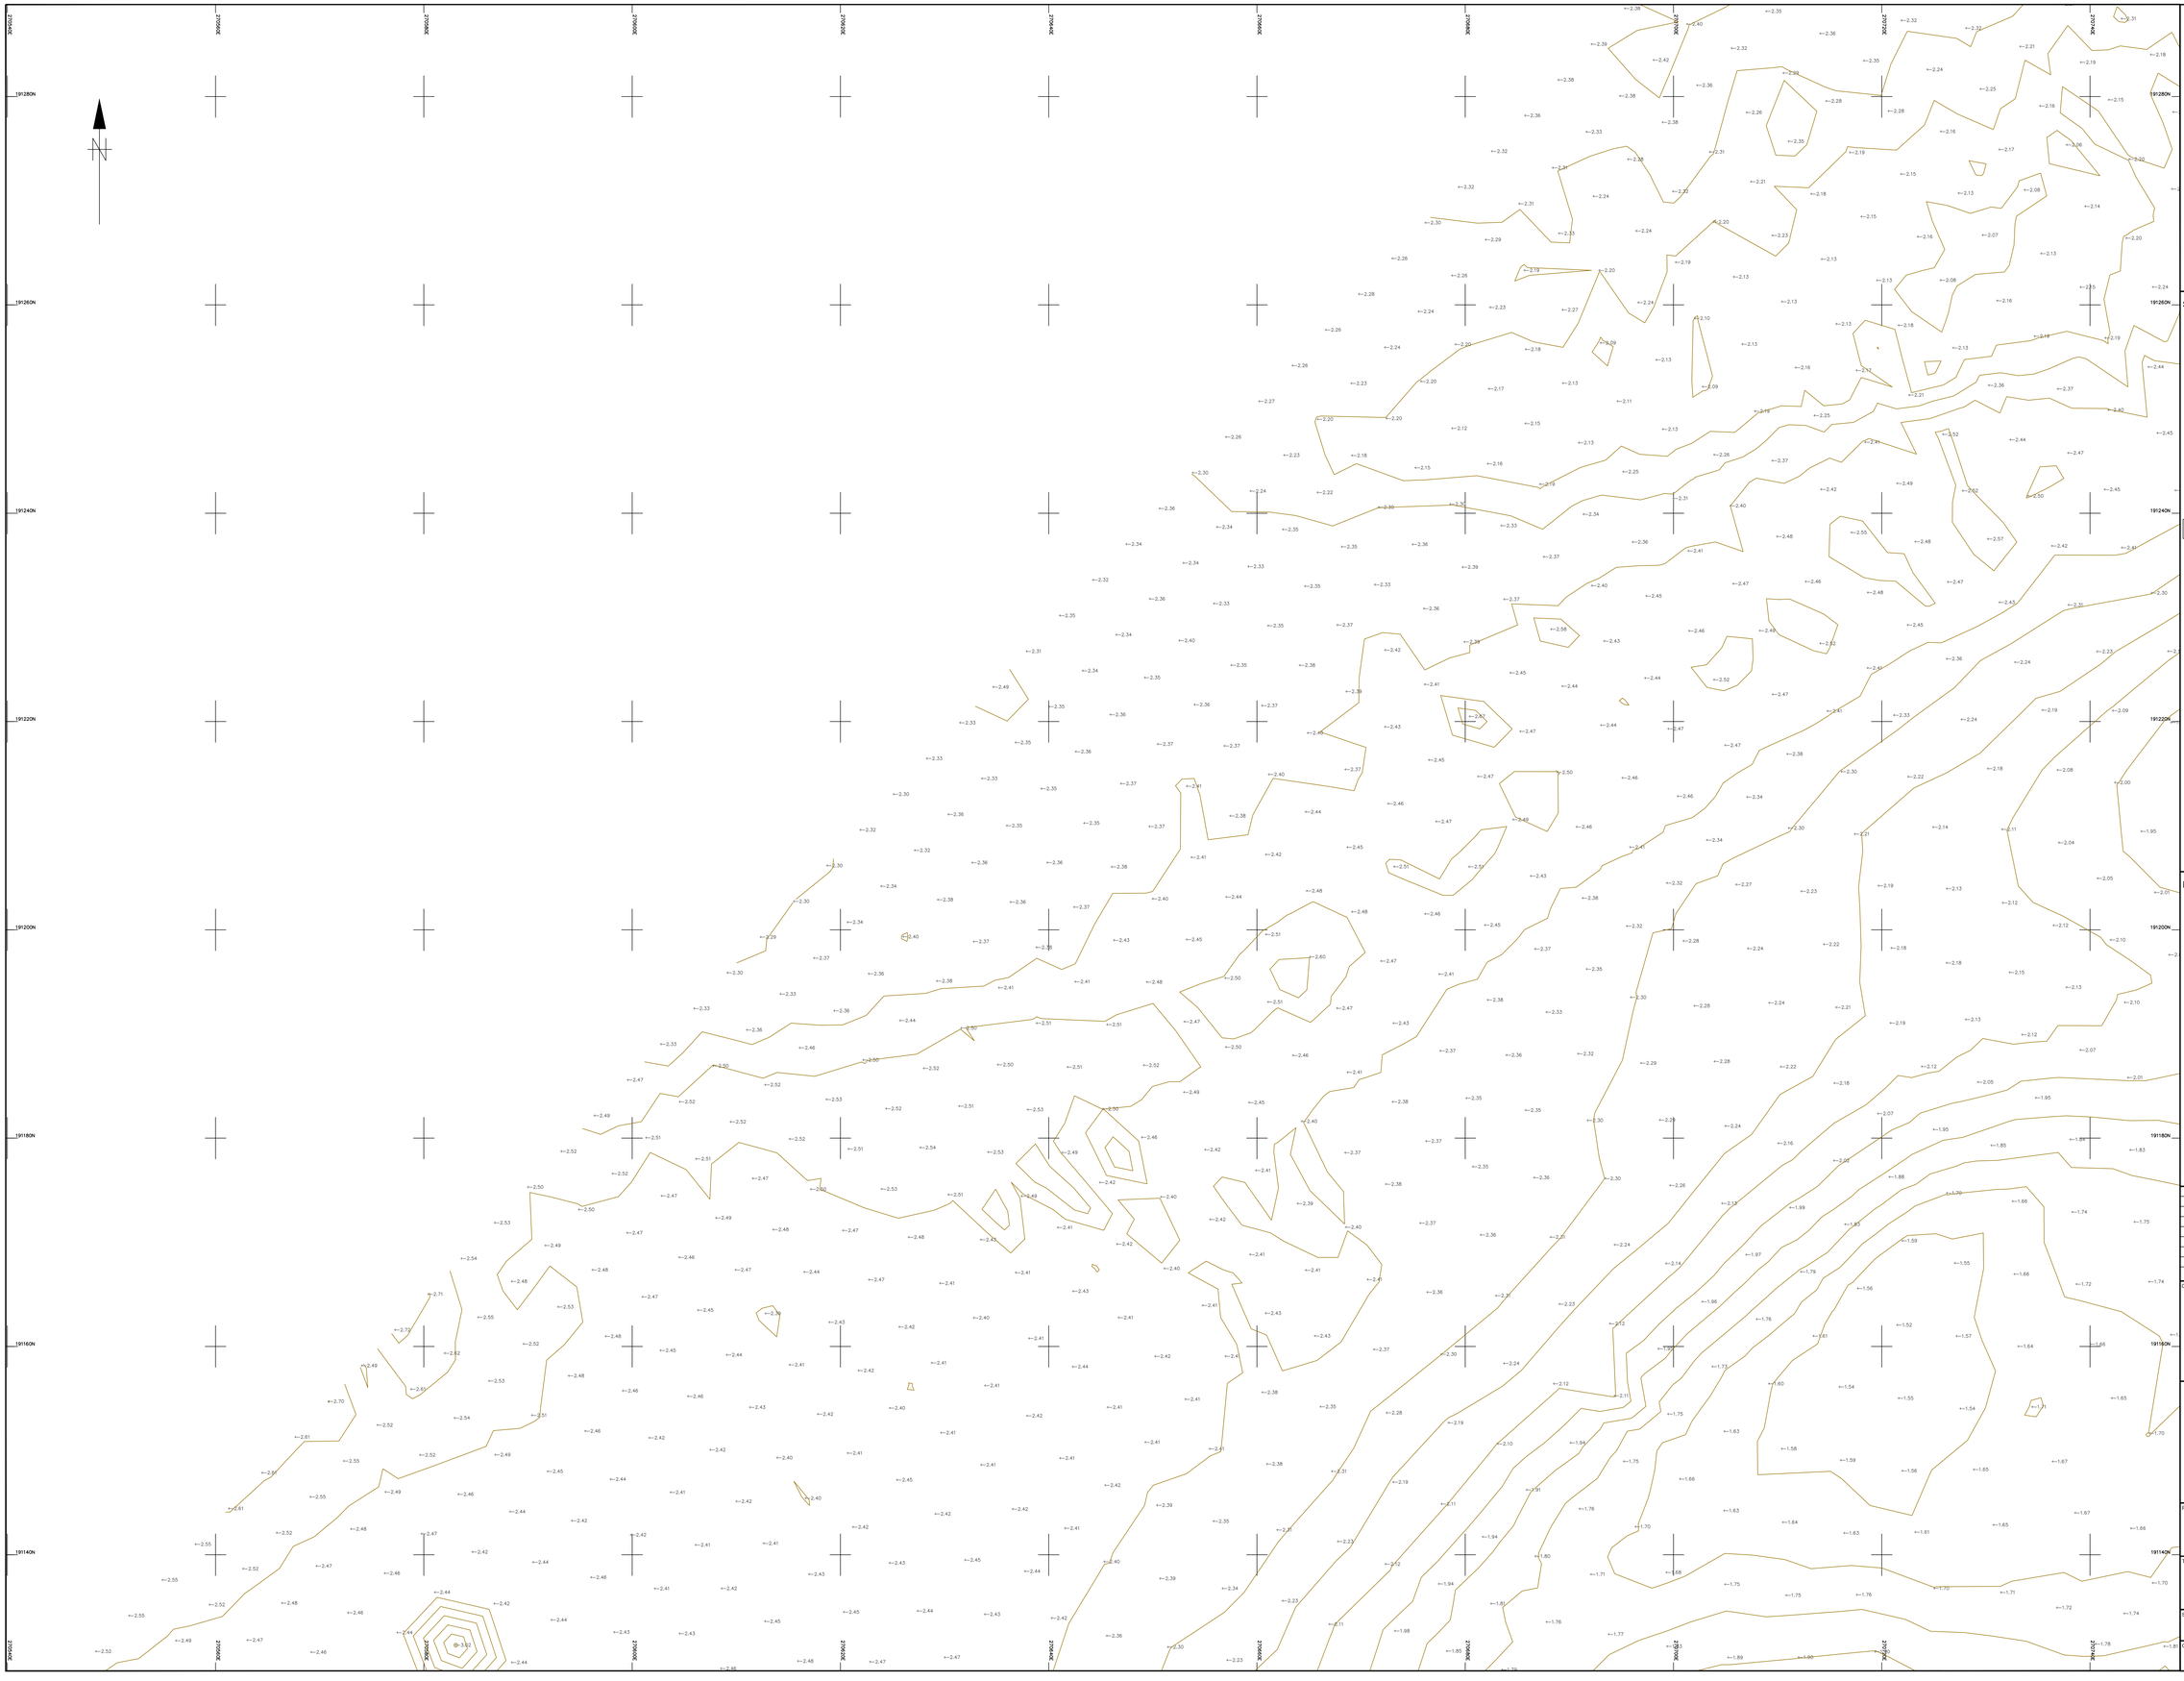


Legend :

AP	Anchor Point	LP	Lamp Post
B/W	Barbed Wire	LB	Letter Box
BB	Belisha Beacon	MH	Manhole
B	Bollard	Mkr	Marker
CP	Catch Pit	MS	Mile Stone
C/P	Chestnut Paling	Pal	Paling
CE	Cleaning Eye	PM	Parking Meter
C/B	Close Boarded	P	Post
C/I	Corrugated Iron	P/C	Post and Chain
Cul	Culvert	P/R	Post and Rail
DP	Drain Pipe	P/W	Post and Wire
DL	Detector Loop	RWP	Rain Water Pipe
EJB	Electricity Junction Box	RP	Reflector Post
EP	Electricity Pole	R/W	Retaining Wall
ELIC	Electricity Service Cover	RG	Road Gully
ER	Earthing Rod	RS	Road Sign
FIG	Feeds Into Ground	SB	Sign Board
FS	Flag Staff	SP	Sign Post
GM	Gas Meter	SC	Stop Cock
GV	Gas Valve	TCB	Telephone Call Box
GP	Gate Post	TP	Telephone Pole
G	Gully	TS	Traffic Signal
Hyd	Hydrant	VP	Vent Pipe
I/R	Iron Railing	WM	Water Meter
IC	Inspection Cover	Tr	Water Trough
I/W	Interweven	W/M	Wire Mesh Fence
KO	Kerb Outlet	WV	Water Valve

EA5.23 Eave Level
RL6.23 Roof Level
TW6.23 Top of Wall Level
Permanent Ground Marker ⊗

O.S. Bench Mark

Sheet Layout :

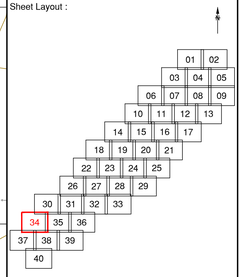

Notes :

1. Do not scale from this drawing. Please refer to source CAD file for dimensions.

Rev	Description	Date	Initial
1	Original Issue	05/10/26	JPD

CLIENT

Neath Port Authority

MALCOLM HUGHES
CHARTERED LAND SURVEYORS
www.malcolmhughes.co.uk
surveythis@mhls.co.uk
Warrington Office Tel: 0161 905 1265
Glasgow Office Tel: 0141 885 0800
Wales Tel: 0800 833312
London Office Tel: 0800 833312

Accreditations

Project


River Neath UAV 2026

Title

Topographical Survey
Sheet 34 of 40

Scale @A1:	Date:	Drawn:	Checked:
1:200	Sept 2026	JPD	EAD

Cad File Name:
65677-MH-VTO-River_Neath-M2-G-0001

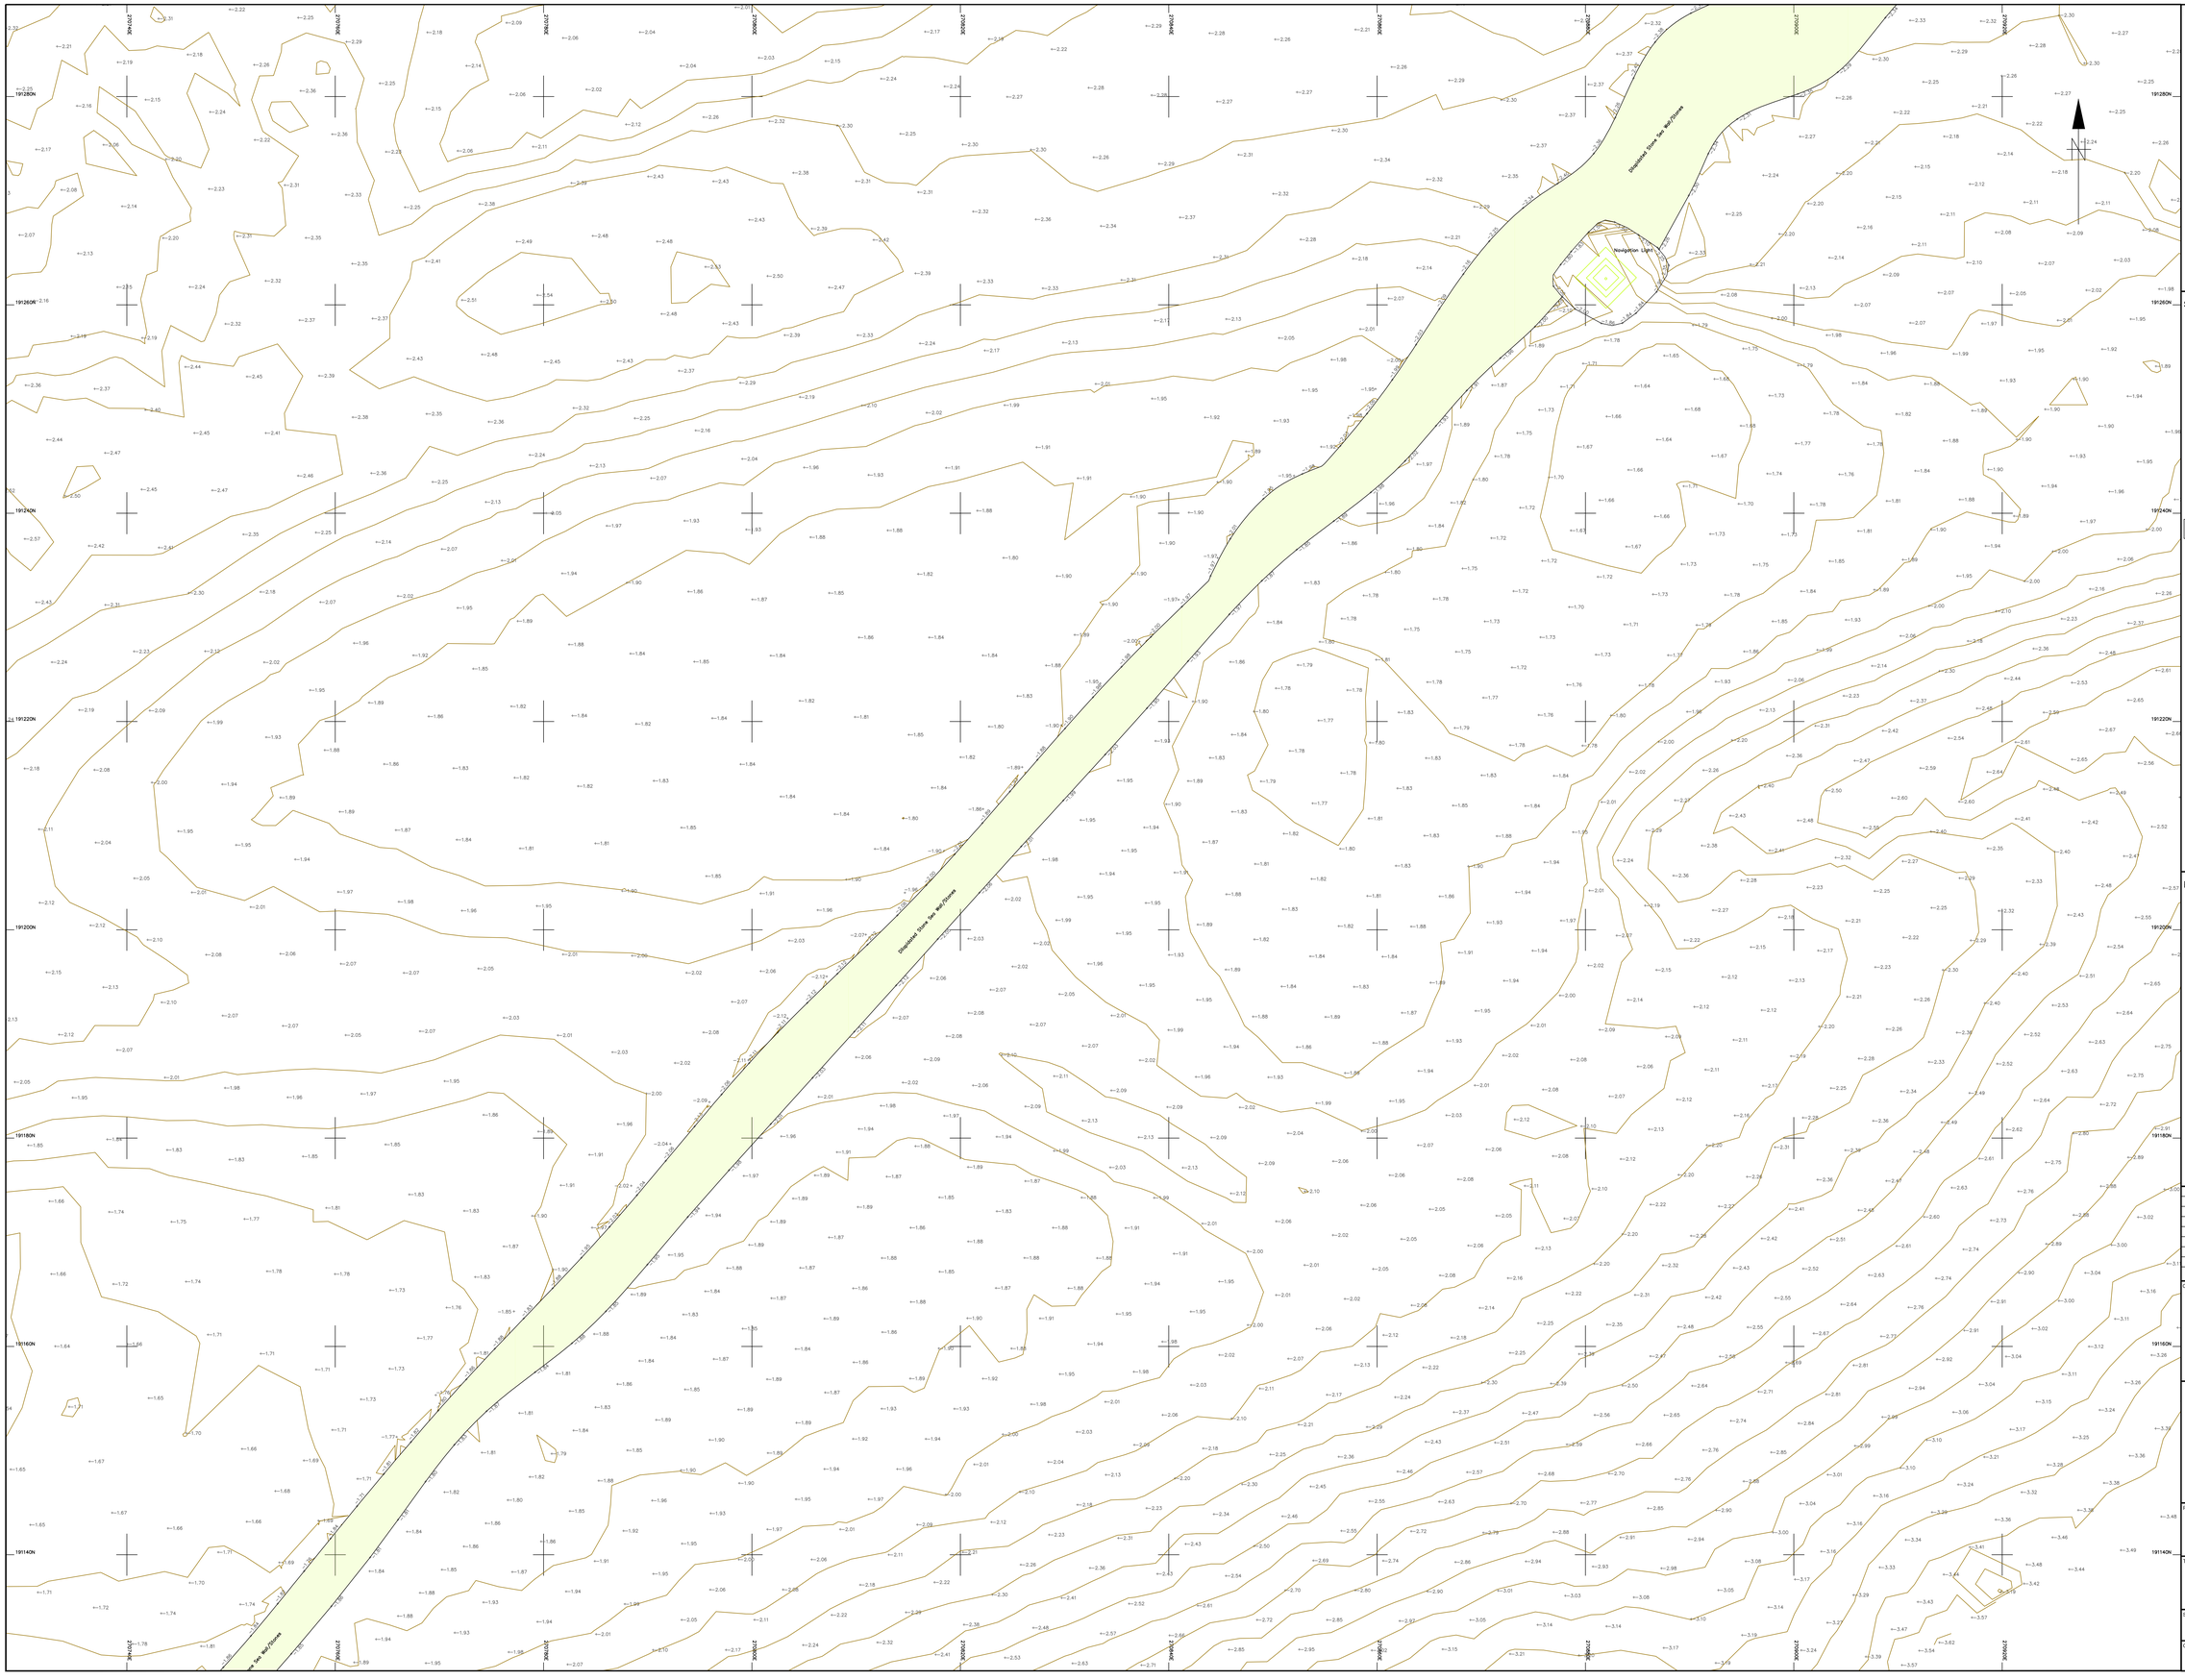


Legend :

AP	Anchor Point	LP	Lamp Post
B/W	Barbed Wire	LB	Letter Box
BB	Belisha Beacon	MH	Manhole
B	Bollard	Mkr	Marker
CP	Catch Pit	MS	Mile Stone
CP	Chestnut Paling	Pal	Paling
CE	Cleaning Eye	PM	Parking Meter
C/B	Close Boarded	P	Post
C/I	Corrugated Iron	P/C	Post and Chain
Cul	Culvert	P/R	Post and Rail
DP	Drain Pipe	P/W	Post and Wire
DL	Detector Loop	RWP	Rain Water Pipe
EJB	Electricity Junction Box	RP	Reflector Post
EP	Electricity Pole	R/W	Retaining Wall
ESJC	Electricity Service Cover	RG	Road Gully
ER	Earthing Rod	RS	Road Sign
FIG	Feeds Into Ground	SB	Sign Board
FS	Flag Staff	SP	Sign Post
GM	Gas Meter	SC	Stop Cock
GV	Gas Valve	TCB	Telephone Call Box
GP	Gate Post	TP	Telephone Pole
G	Gully	TS	Traffic Signal
Hyd	Hydrant	VP	Vent Pipe
I/R	Iron Railing	WM	Water Meter
IC	Inspection Cover	Tr	Water Trough
I/W	Interweaven	W/M	Wire Mesh Fence
KO	Kerb Outlet	WV	Water Valve

EA5.23 Eave Level
RL6.23 Roof Level
TW6.23 Top of Wall Level
Permanent Ground Marker ⊗
O.S. Bench Mark

Sheet Layout :

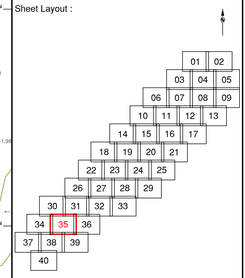

Notes :

1. Do not scale from this drawing. Please refer to source CAD file for dimensions.

Rev	Description	Date	Initial
1	Original Issue	05/10/26	JPD

CLIENT

Neath Port Authority

MALCOLM HUGHES
CHARTERED LAND SURVEYORS
www.malcolmhughes.co.uk
surveyths@mhs.co.uk
Warrington Office Tel: 0161 905 1265
Glasgow Office Tel: 0141 885 0800
Wales Tel: 0800 833312
London Office Tel: 0800 833312

Accreditations

Project

River Neath UAV 2026


Title

Topographical Survey
Sheet 35 of 40

Scale @A1:	Date:	Drawn:	Checked:
1:200	Sept 2026	JPD	EAD

Cad File Name:

65677-MH-VTO-River_Neath-M2-G-0001

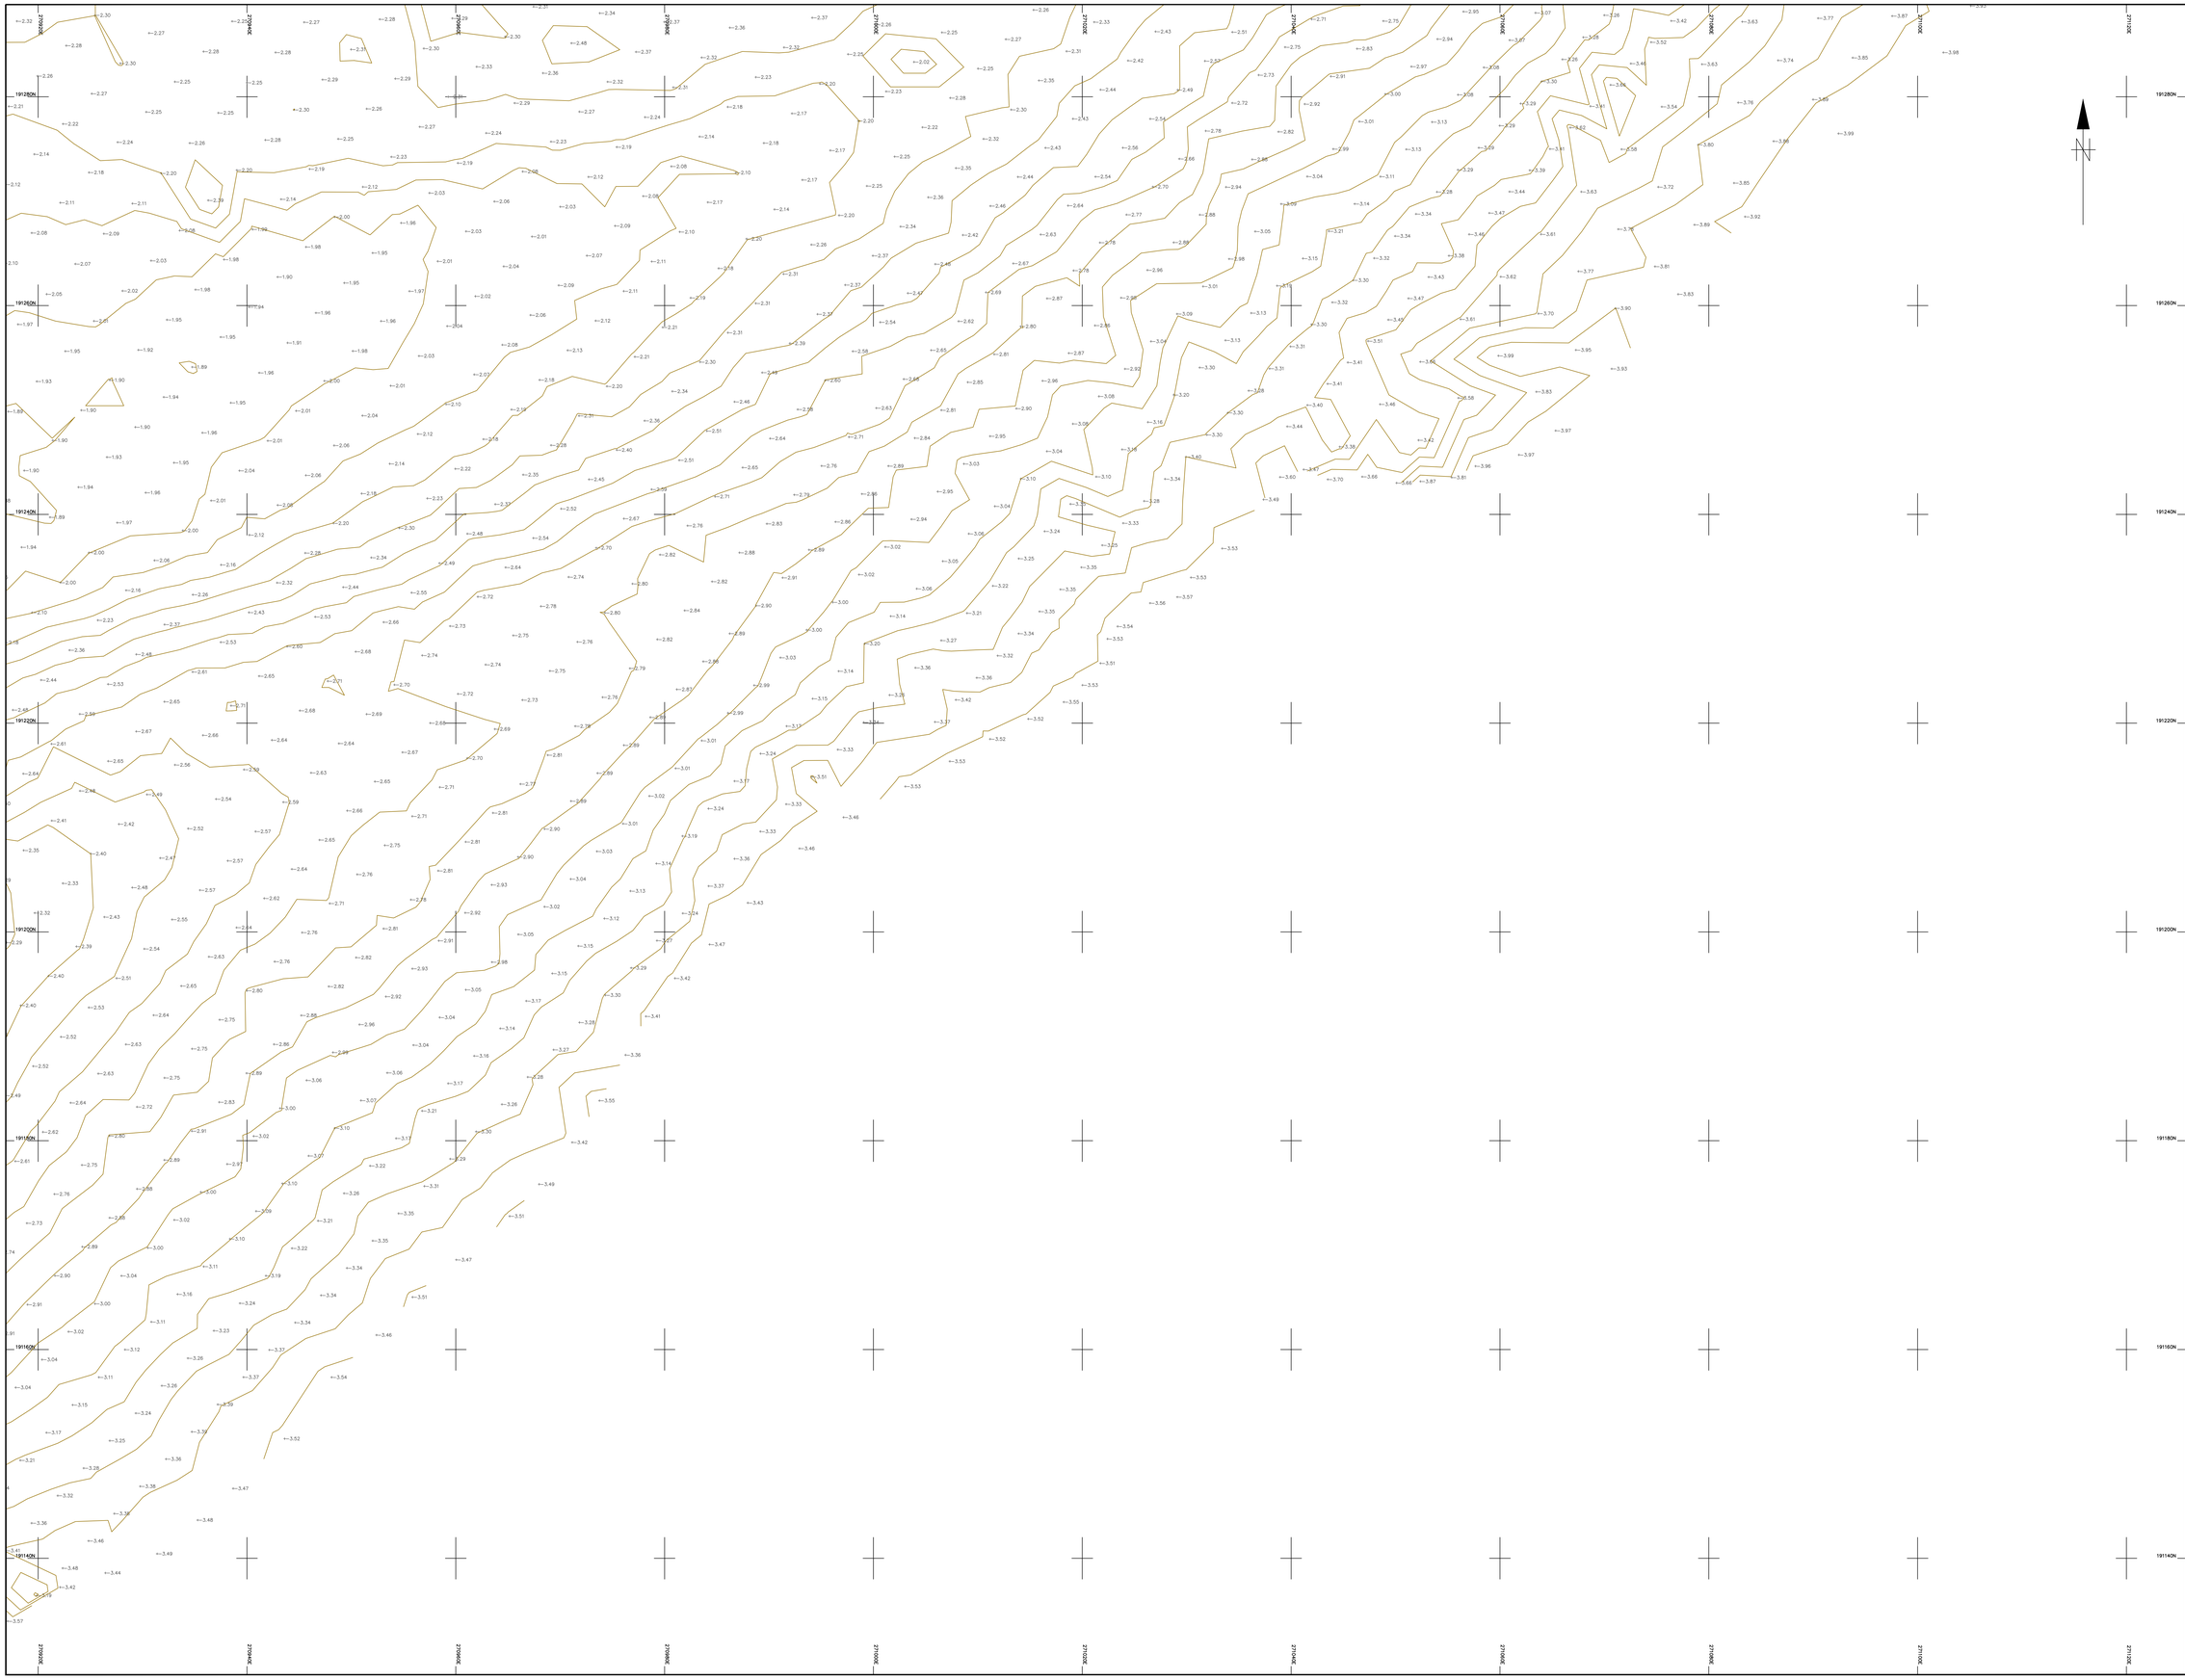


Legend :

AP	Anchor Point	LP	Lamp Post
B/W	Barbed Wire	LB	Letter Box
BB	Belisha Beacon	MH	Manhole
B	Bollard	Mkr	Marker
CP	Catch Pit	MS	Mile Stone
CP	Chestnut Paling	Pal	Paling
CE	Cleaning Eye	PM	Parking Meter
C/B	Close Boarded	P	Post
C/I	Corrugated Iron	P/C	Post and Chain
Cul	Culvert	P/R	Post and Rail
DP	Drain Pipe	P/W	Post and Wire
DL	Detector Loop	RWP	Rain Water Pipe
EJB	Electricity Junction Box	RP	Reflector Post
EP	Electricity Pole	R/W	Retaining Wall
ELIC	Electricity Service Cover	RG	Road Gully
ER	Earthing Rod	RS	Road Sign
FIG	Feeds Into Ground	SB	Sign Board
F'S	Flag Staff	SP	Sign Post
GM	Gas Meter	SC	Stop Cock
GV	Gas Valve	TCB	Telephone Call Box
GP	Gate Post	TP	Telephone Pole
G	Gully	TS	Traffic Signal
Hyd	Hydrant	VP	Vent Pipe
I/R	Iron Railing	WM	Water Meter
IC	Inspection Cover	Tr	Water Trough
I/W	Interweven	W/M	Wire Mesh Fence
KO	Kerb Outlet	WV	Water Valve

EA5.23 Eave Level
RL6.23 Roof Level
TW6.23 Top of Wall Level
Permanent Ground Marker ⊗
O.S. Bench Mark

Sheet Layout :

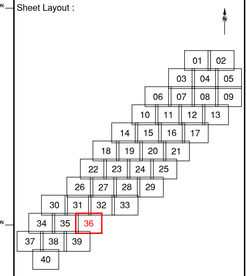

Notes :

1. Do not scale from this drawing. Please refer to source CAD file for dimensions.

Rev	Description	Date	Initial
1	Original Issue	05/10/26	JPD

CLIENT

Neath Port Authority

MALCOLM HUGHES
CHARTERED LAND SURVEYORS
www.malcolmhughes.co.uk
surveythis@mhls.co.uk
Warrington Office Tel: 0161 905 1055
Glasgow Office Tel: 0141 885 0900
Wales Tel: 0800 833312
London Office Tel: 0800 833312

Accreditations

Project

River Neath UAV 2026


Title

Topographical Survey
Sheet 36 of 40

Scale @A1:	Date:	Drawn:	Checked:
1:200	Sept 2026	JPD	EAD

Cad File Name:

65677-MH-VTO-River_Neath-M2-G-0001

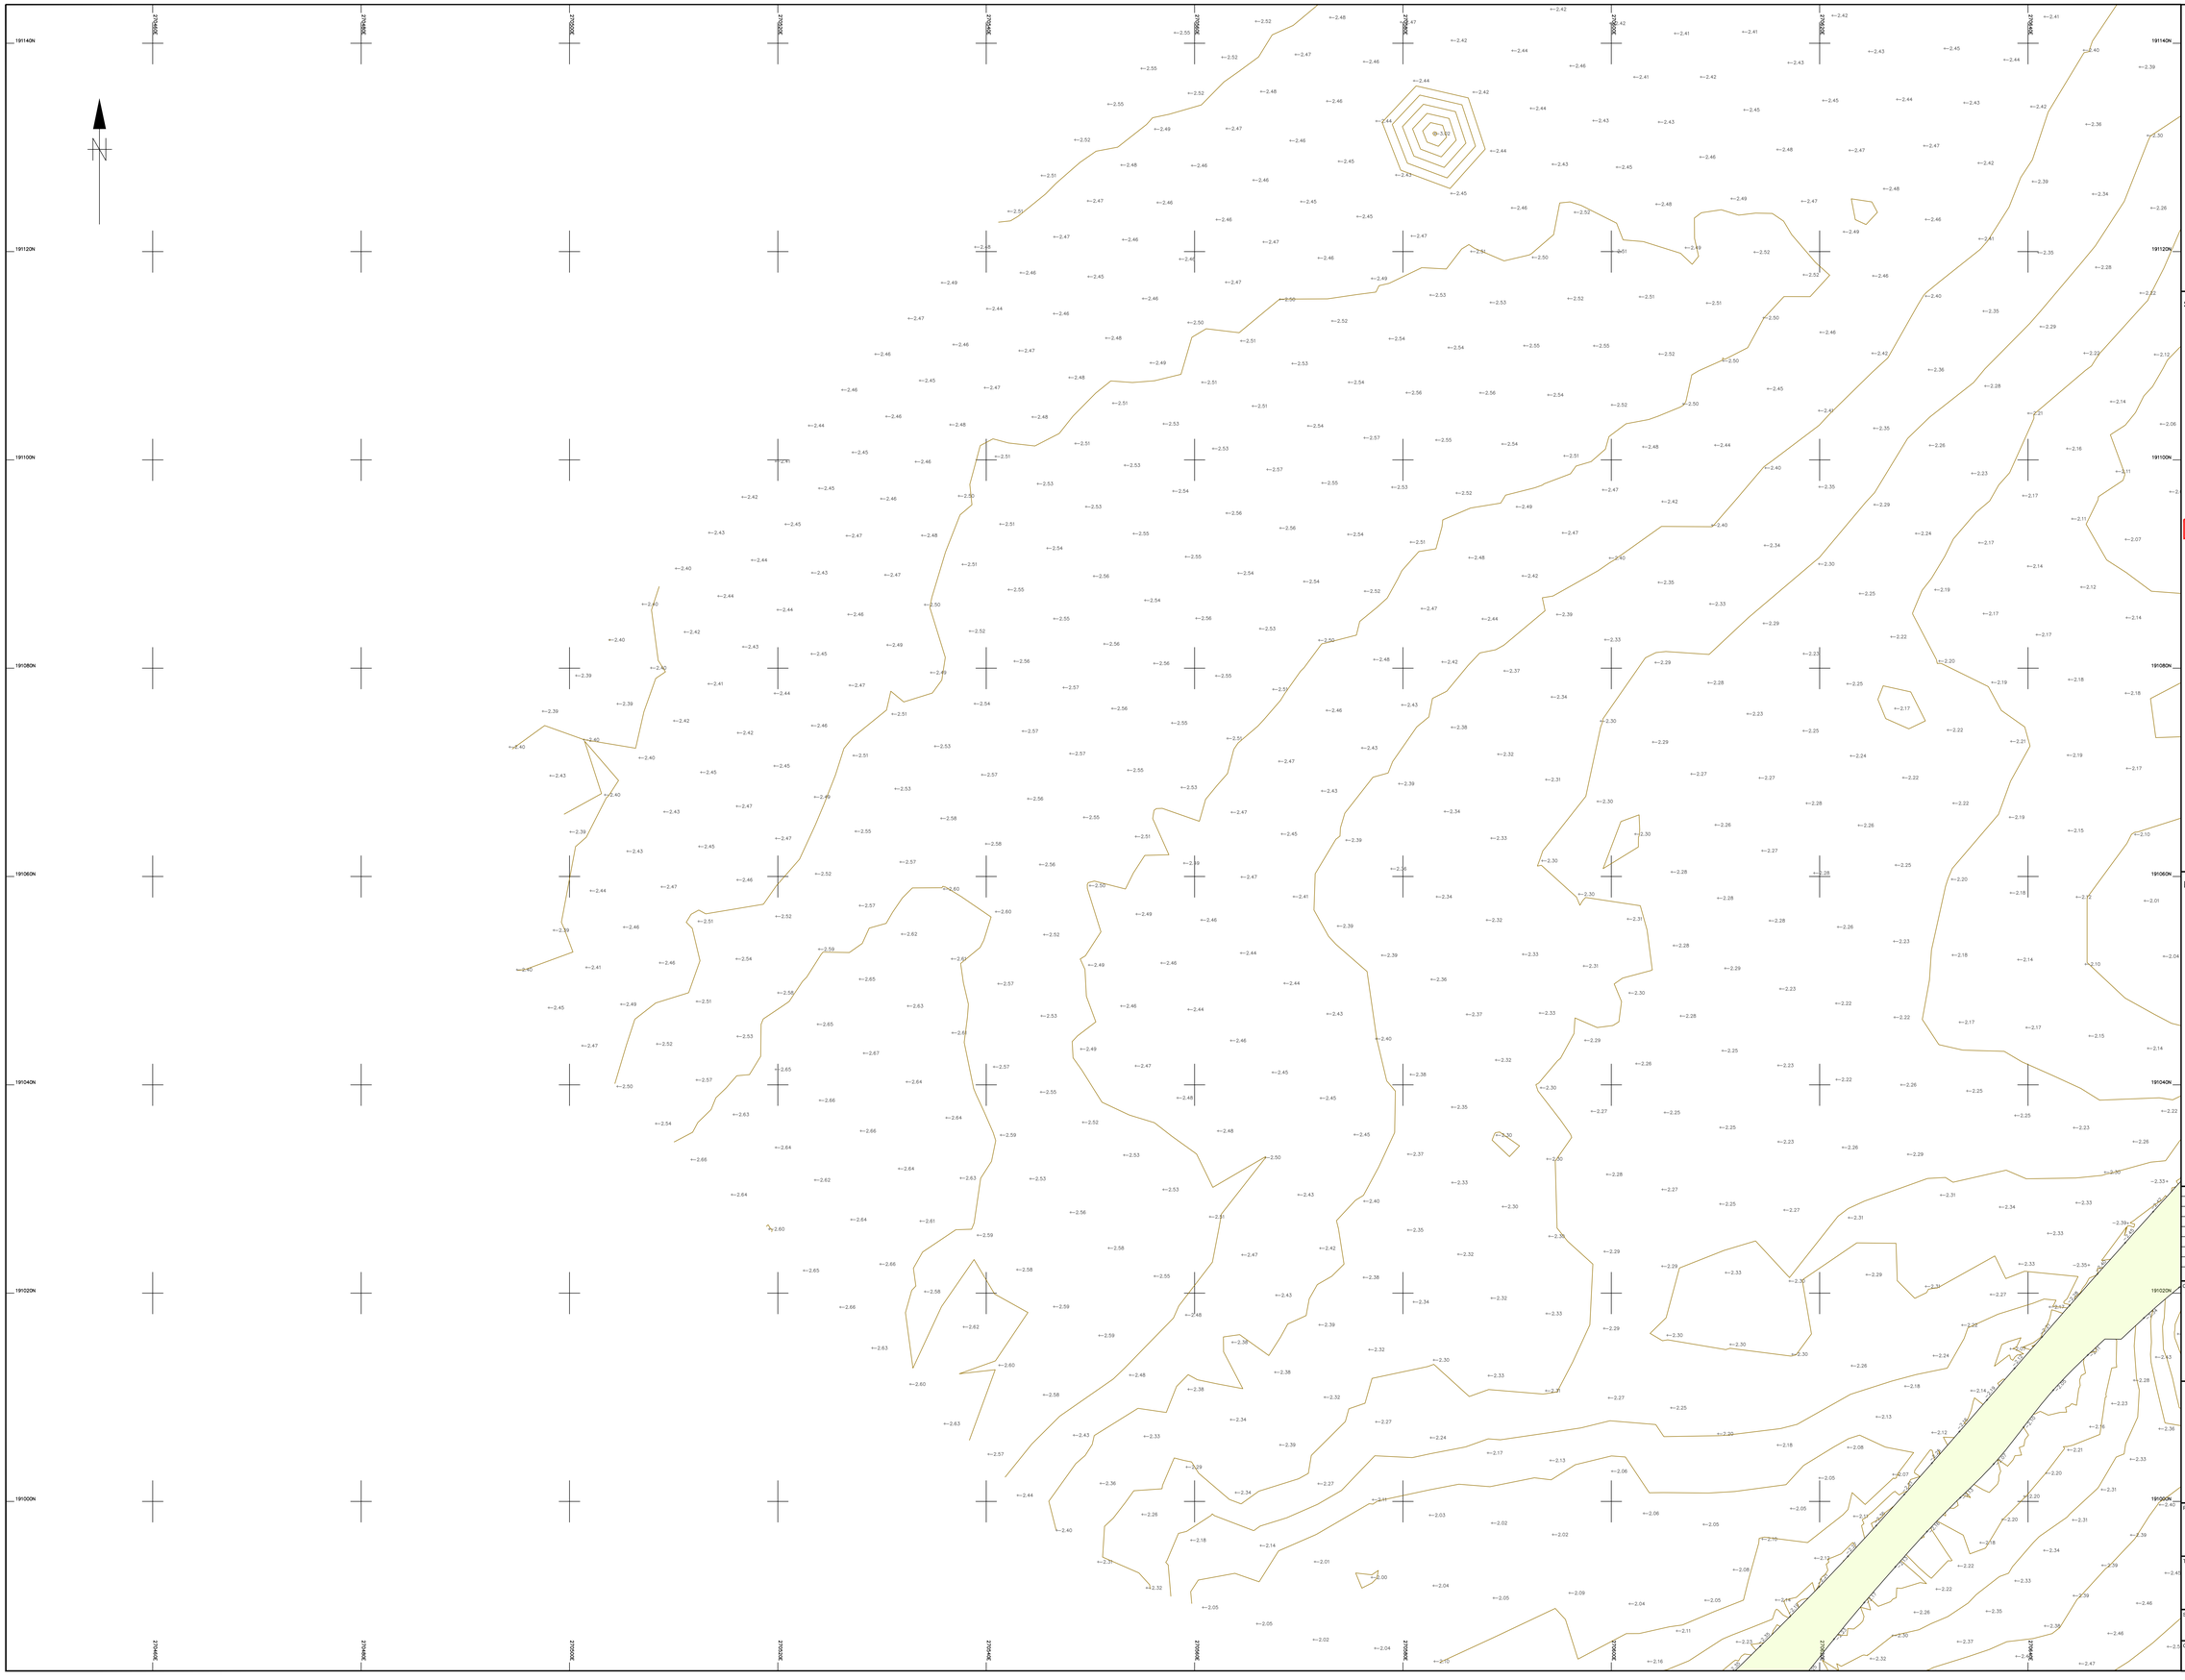


Legend :

AP	Anchor Point	LP	Lamp Post
B/W	Barbed Wire	LB	Letter Box
BB	Belisha Beacon	MH	Manhole
B	Bollard	Mkr	Marker
CP	Catch Pit	MS	Mile Stone
C/P	Chestnut Paling	Pal	Paling
CE	Cleaning Eye	PM	Parking Meter
C/B	Close Boarded	P	Post
C/I	Corrugated Iron	P/C	Post and Chain
Cul	Culvert	P/R	Post and Rail
DP	Drain Pipe	P/W	Post and Wire
DL	Detector Loop	RWP	Rain Water Pipe
EJB	Electricity Junction Box	RP	Reflector Post
EP	Electricity Pole	R/W	Retaining Wall
ELIC	Electricity Service Cover	RG	Road Gully
ER	Earthing Rod	RS	Road Sign
FIG	Feeds Into Ground	SB	Sign Board
FS	Flag Staff	SP	Sign Post
GM	Gas Meter	SC	Stop Cock
GV	Gas Valve	TCB	Telephone Call Box
GP	Gate Post	TP	Telephone Pole
G	Gully	TS	Traffic Signal
Hyd	Hydrant	VP	Vent Pipe
I/R	Iron Railing	WM	Water Meter
IC	Inspection Cover	Tr	Water Trough
I/W	Interweven	W/M	Wire Mesh Fence
KG	Kerb Outlet	WV	Water Valve

EA5.23 Eave Level
RL6.23 Roof Level
TW6.23 Top of Wall Level
Permanent Ground Marker ⊗
O.S. Bench Mark

Sheet Layout :

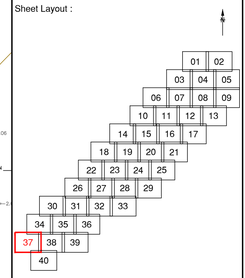

Notes :

1. Do not scale from this drawing. Please refer to source CAD file for dimensions.

Rev	Description	Date	Initial
1	Original Issue	05/10/26	JPD

CLIENT

Neath Port Authority

MALCOLM HUGHES
CHARTERED LAND SURVEYORS
www.malcolmhughes.co.uk
surveyths@mhs.co.uk
Warrington Office Tel: 0161 905 1265
Glasgow Office Tel: 0141 885 0800
Wales Tel: 0800 833312
London Office Tel: 0800 833312

Accreditations

Project

River Neath UAV 2026


Title

Topographical Survey
Sheet 37 of 40

Scale @A1:	Date:	Drawn:	Checked:
1:200	Sept 2026	JPD	EAD

Cad File Name:

65677-MH-VTO-River_Neath-M2-G-0001

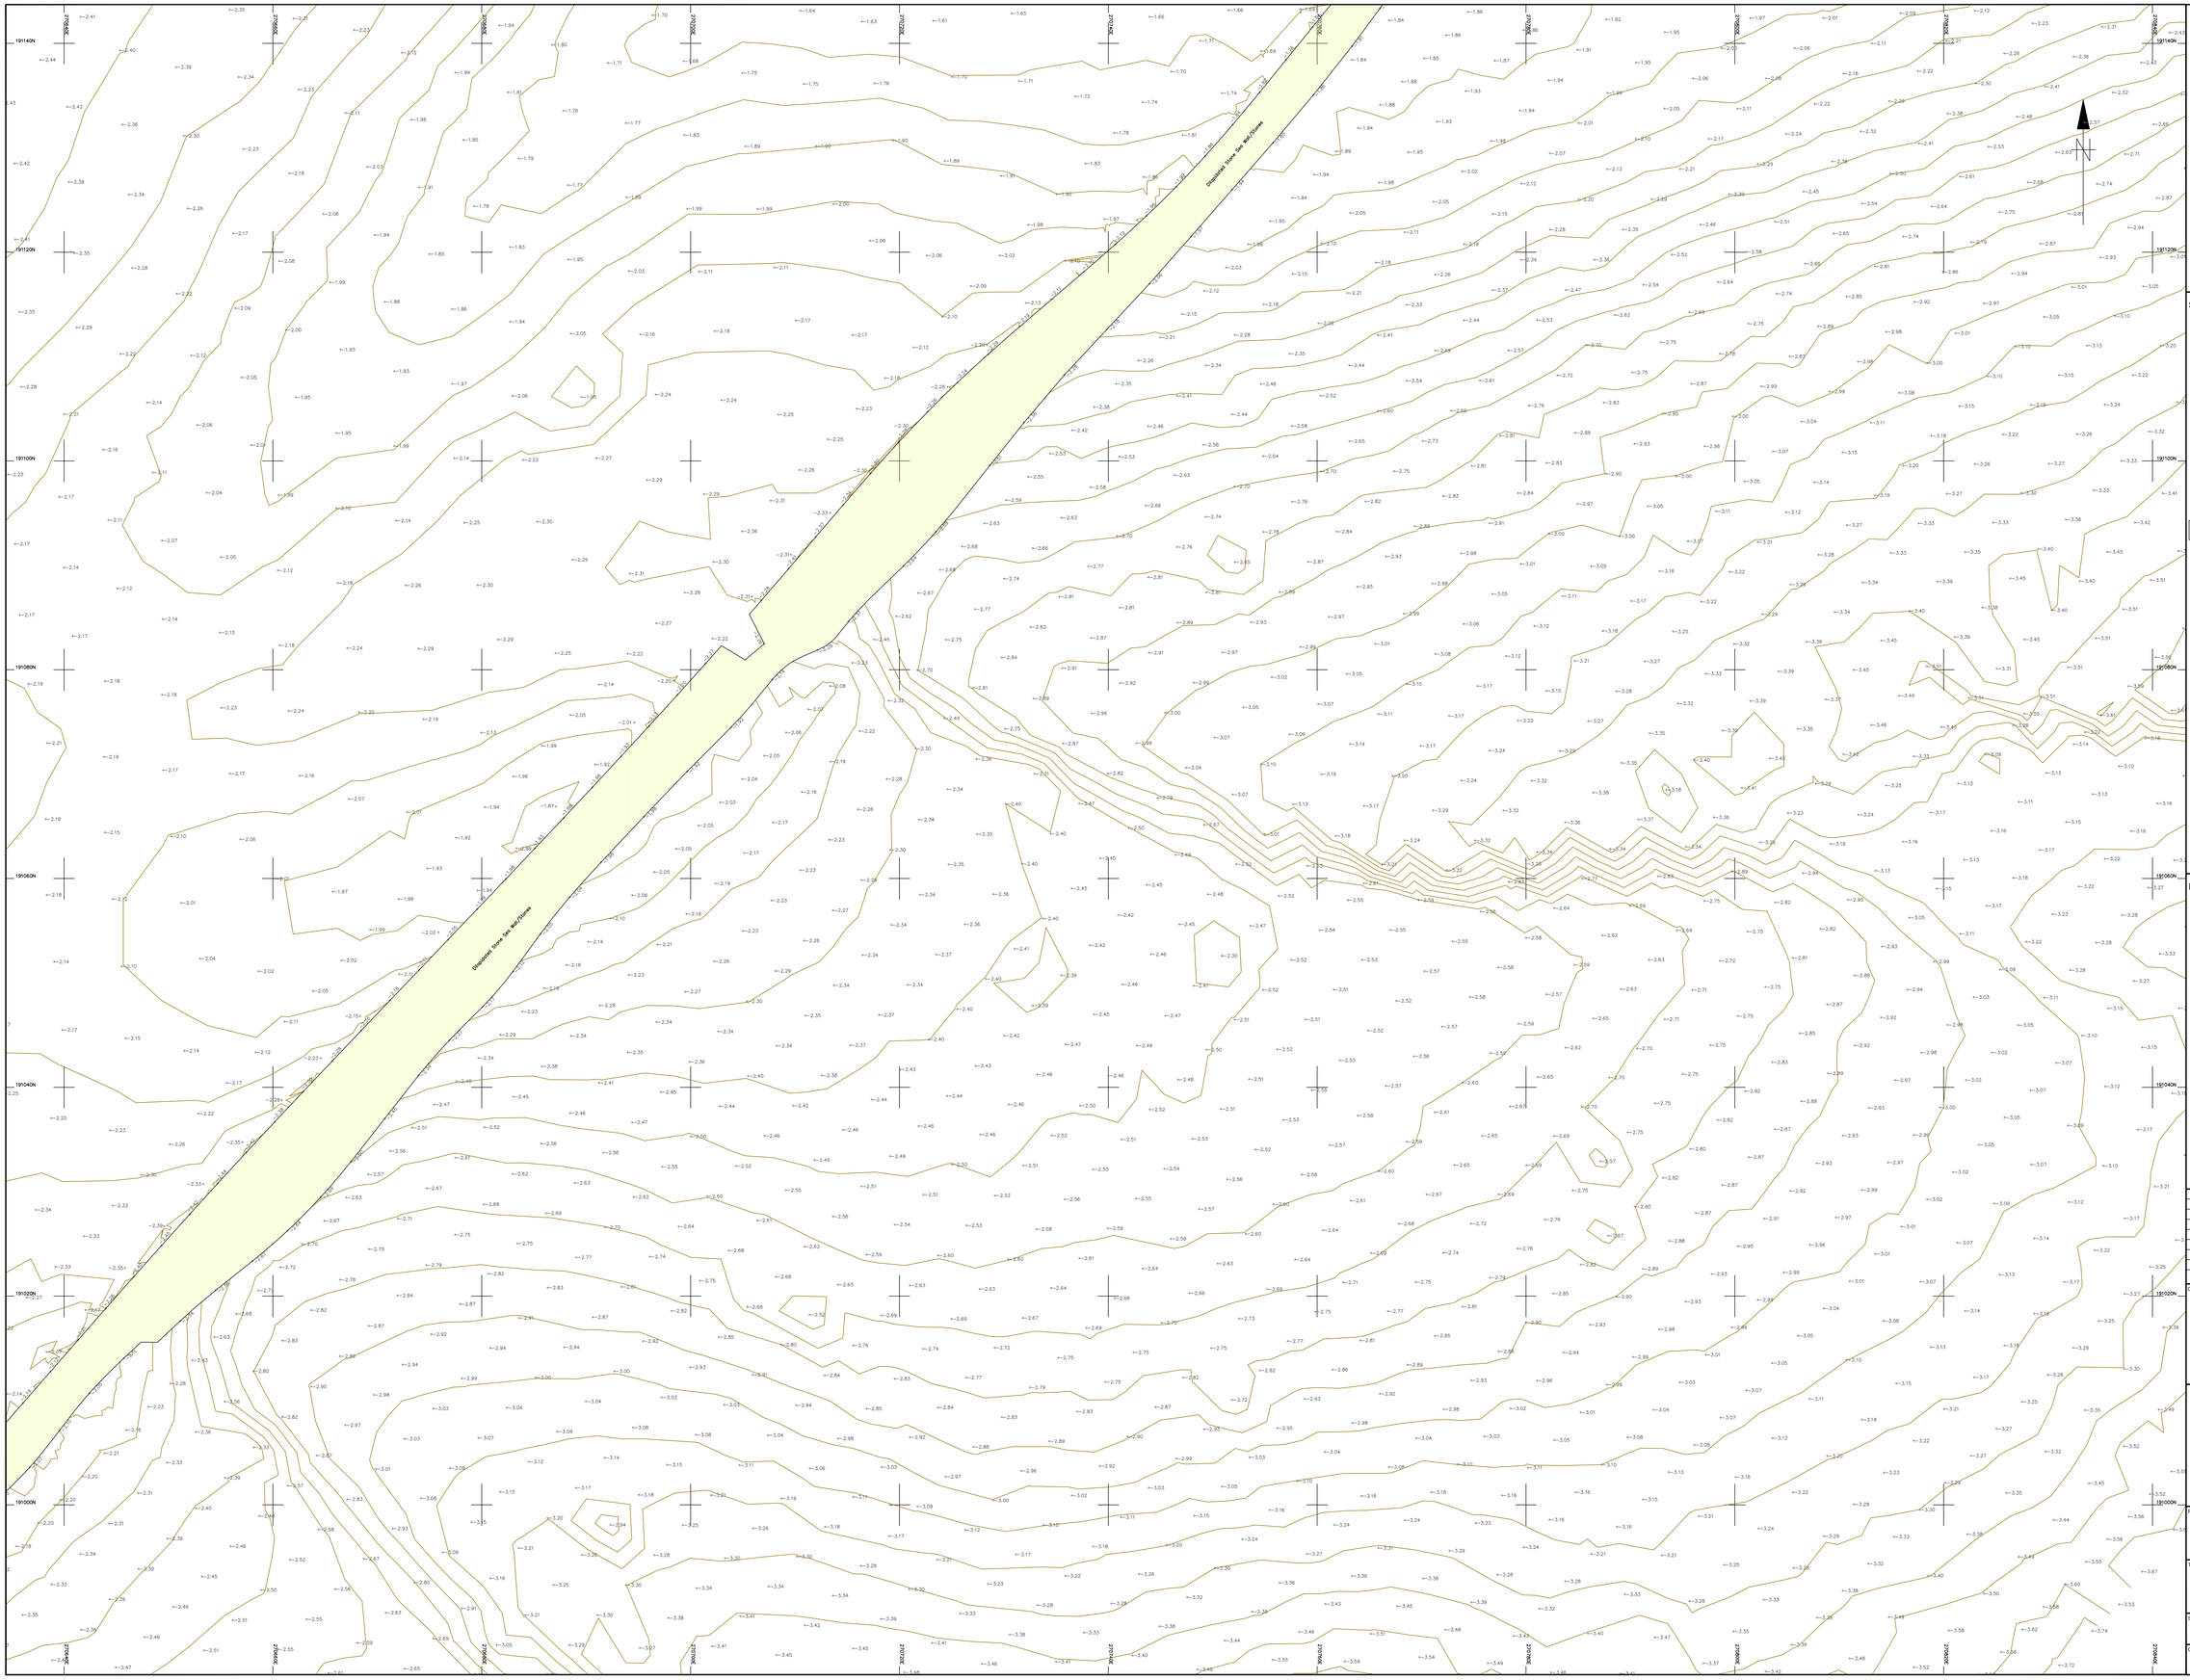


Legend :

AP	Anchor Point	LP	Lamp Post
B/W	Barbed Wire	LB	Letter Box
BB	Belisha Beacon	MH	Manhole
B	Bollard	Mkr	Marker
CP	Catch Pit	MS	Mile Stone
C/P	Chestnut Paling	Pal	Paling
CE	Cleaning Eye	PM	Parking Meter
C/B	Close Boarded	P	Post
C/I	Corrugated Iron	P/C	Post and Chain
Cul	Culvert	P/R	Post and Rail
DP	Drain Pipe	P/W	Post and Wire
DL	Detector Loop	RWP	Rain Water Pipe
EJB	Electricity Junction Box	RP	Reflector Post
EP	Electricity Pole	R/W	Retaining Wall
ELIC	Electricity Service Cover	RG	Road Gully
ER	Earthing Rod	RS	Road Sign
FIG	Feeds Into Ground	SB	Sign Board
FS	Flag Staff	SP	Sign Post
GM	Gas Meter	SC	Stop Cock
GV	Gas Valve	TCB	Telephone Call Box
GP	Gate Post	TP	Telephone Pole
G	Gully	TS	Traffic Signal
Hyd	Hydrant	VP	Vent Pipe
I/R	Iron Railing	WM	Water Meter
IC	Inspection Cover	Tr	Water Trough
I/W	Interweven	W/M	Wire Mesh Fence
KO	Kerb Outlet	WV	Water Valve

EA5.23 Eave Level
RL6.23 Roof Level
TW6.23 Top of Wall Level
Permanent Ground Marker ⊗
O.S. Bench Mark

Sheet Layout :

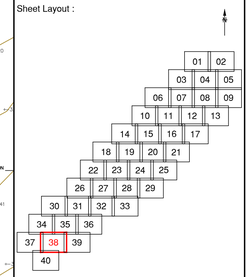

Notes :

1. Do not scale from this drawing. Please refer to source CAD file for dimensions.

Rev	Description	Date	Initial
1	Original Issue	05/10/26	JPD

CLIENT

Neath Port Authority

MALCOLM HUGHES
CHARTERED LAND SURVEYORS
www.malcolmhughes.co.uk
surveythis@mhls.co.uk
Warrington Office Tel: 0161 905 1265
Glasgow Office Tel: 0141 885 0800
Wales Tel: 0800 833312
London Office Tel: 0800 833312

Accreditations

Project

River Neath UAV 2026

Title

Topographical Survey
Sheet 38 of 40

Scale @A1:	Date:	Drawn:	Checked:
1:200	Sept 2026	JPD	EAD

Cad File Name:


65677-MH-VTO-River_Neath-M2-G-0001

Legend :

AP	Anchor Point	LP	Lamp Post
B/W	Barbed Wire	LB	Letter Box
BB	Belisha Beacon	MH	Manhole
B	Bollard	Mkr	Marker
CP	Catch Pit	MS	Mile Stone
C/P	Chestnut Paling	Pal	Paling
CE	Cleaning Eye	PM	Parking Meter
C/B	Close Boarded	P	Post
C/I	Corrugated Iron	P/C	Post and Chain
Cul	Culvert	P/R	Post and Rail
DP	Drain Pipe	P/W	Post and Wire
DL	Detector Loop	RWP	Rain Water Pipe
EJB	Electricity Junction Box	RP	Reflector Post
EP	Electricity Pole	R/W	Retaining Wall
ELIC	Electricity Service Cover	RG	Road Gully
ER	Earthing Rod	RS	Road Sign
FIG	Feeds Into Ground	SB	Sign Board
FS	Flag Staff	SP	Sign Post
GM	Gas Meter	SC	Stop Cock
GV	Gas Valve	TCB	Telephone Call Box
GP	Gate Post	TP	Telephone Pole
G	Gully	TS	Traffic Signal
Hyd	Hydrant	VP	Vent Pipe
I/R	Iron Railing	WM	Water Meter
IC	Inspection Cover	Tr	Water Trough
I/W	Interweven	W/M	Wire Mesh Fence
KG	Kerb Outlet	WV	Water Valve

EA5.23 Eave Level
RL6.23 Roof Level
TW6.23 Top of Wall Level
Permanent Ground Marker ⊗
O.S. Bench Mark

Sheet Layout :

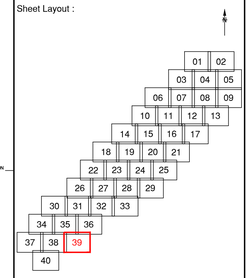

Notes :

1. Do not scale from this drawing. Please refer to source CAD file for dimensions.

Rev	Description	Date	Initial
1	Original Issue	05/10/26	JPD

CLIENT

Neath Port Authority

MALCOLM HUGHES
CHARTERED LAND SURVEYORS
www.malcolmhughes.co.uk
surveyhis@mhls.co.uk
Warrington Office Tel: 0161 905 1265
Glasgow Office Tel: 0141 885 0800
Wales Tel: 0800 8333112
London Office Tel: 0800 8333312

Accreditations

Project

River Neath UAV 2026


Title

Topographical Survey
Sheet 39 of 40

Scale @A1:	Date:	Drawn:	Checked:
1:200	Sept 2026	JPD	EAD

Cad File Name:

65677-MH-VTO-River_Neath-M2-G-0001

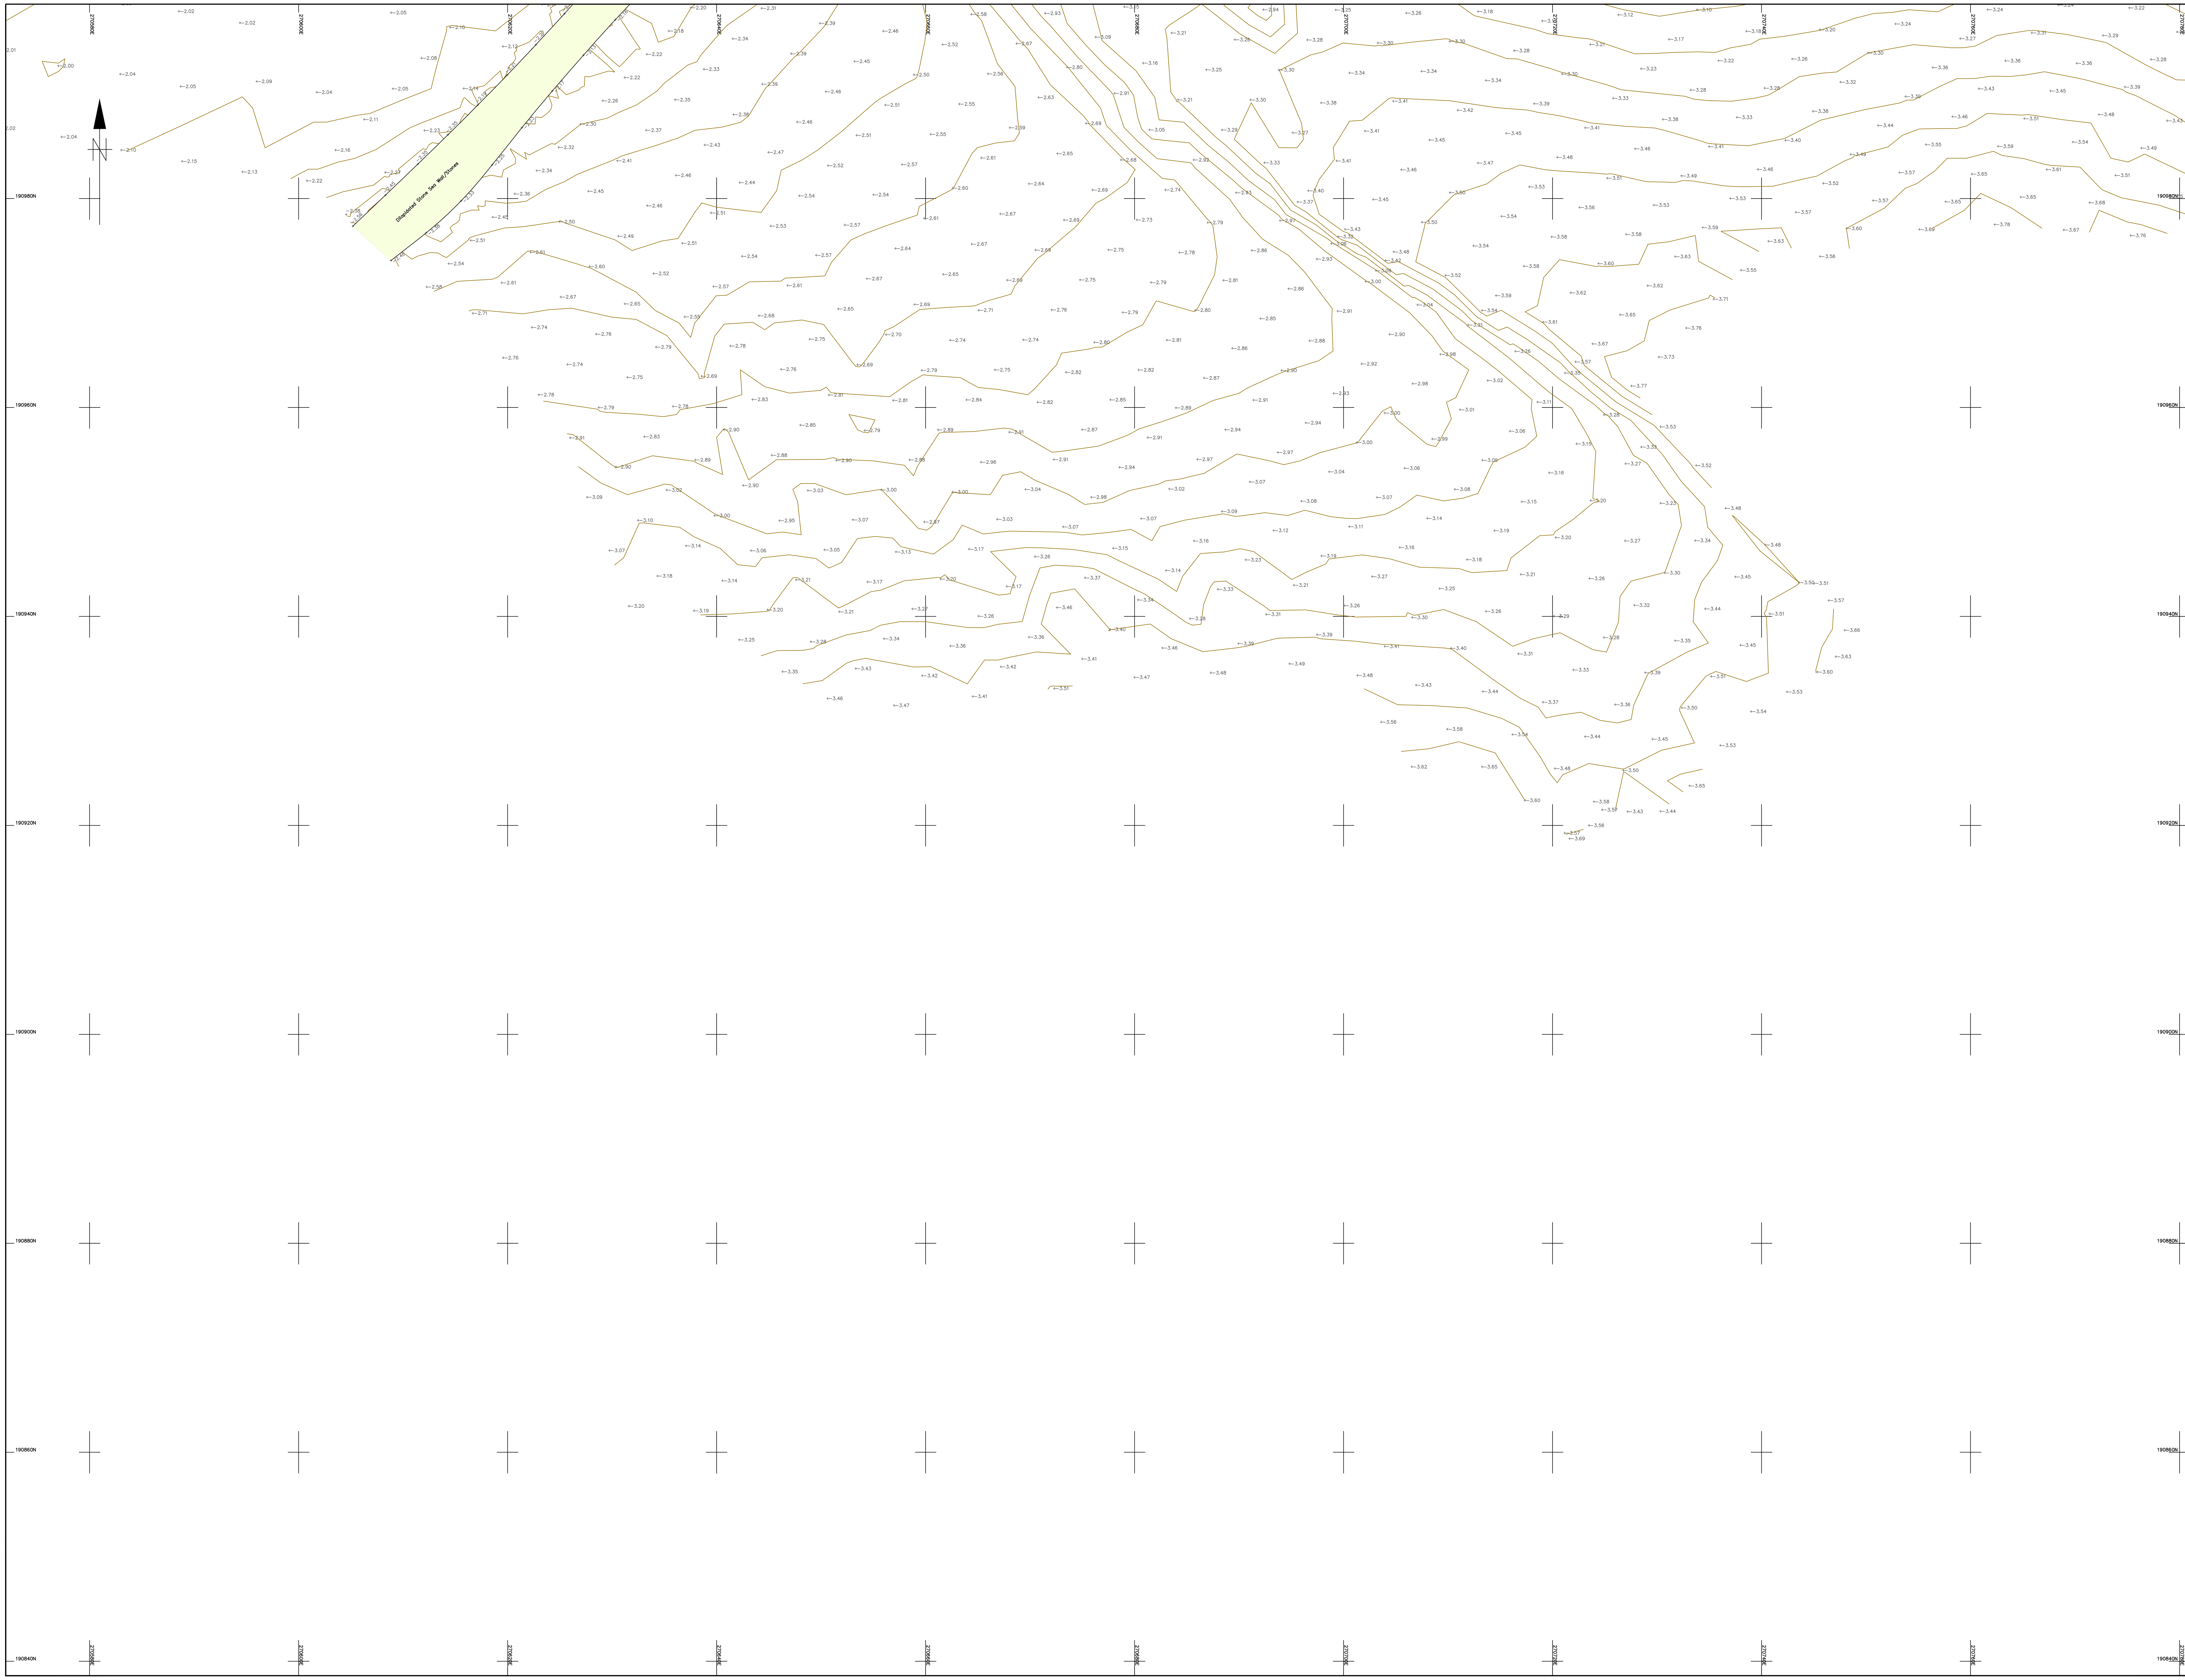

Legend :

AP	Anchor Point	LP	Lamp Post
B/W	Barbed Wire	LB	Letter Box
BB	Belisha Beacon	MH	Manhole
B	Bollard	Mkr	Marker
CP	Catch Pit	MS	Mile Stone
C/P	Chestnut Paling	Pal	Paling
CE	Cleaning Eye	PM	Parking Meter
C/B	Close Boarded	P	Post
C/I	Corrugated Iron	P/C	Post and Chain
Cul	Culvert	P/R	Post and Rail
DP	Drain Pipe	P/W	Post and Wire
DL	Detector Loop	RWP	Rain Water Pipe
EJB	Electricity Junction Box	RP	Reflector Post
EP	Electricity Pole	R/W	Retaining Wall
ELIC	Electricity Service Cover	RG	Road Gully
ER	Earthing Rod	RS	Road Sign
FIG	Feeds Into Ground	SB	Sign Board
FS	Flag Staff	SP	Sign Post
GM	Gas Meter	SC	Stop Cock
GV	Gas Valve	TCB	Telephone Call Box
GP	Gate Post	TP	Telephone Pole
G	Gully	TS	Traffic Signal
Hyd	Hydrant	VP	Vent Pipe
I/R	Iron Railing	WM	Water Meter
IC	Inspection Cover	Tr	Water Trough
I/W	Interwoven	W/M	Wire Mesh Fence
KO	Kerb Outlet	WV	Water Valve

EA5.23 Eave Level
RL6.23 Roof Level
TW6.23 Top of Wall Level
Permanent Ground Marker ⊗
O.S. Bench Mark

Sheet Layout :

01 02
03 04 05
06 07 08 09
10 11 12 13
14 15 16 17
18 19 20 21
22 23 24 25
26 27 28 29
30 31 32 33
34 35 36
37 38 39
40

Notes :

1. Do not scale from this drawing. Please refer to source CAD file for dimensions.

Rev	Description	Date	Initial
1	Original Issue	05/10/26	JPD

CLIENT

Neath Port Authority

MALCOLM HUGHES
CHARTERED LAND SURVEYORS
www.malcolmhughes.co.uk
surveythis@mhls.co.uk

Warrington Office Tel: 0161 905 1265
Glasgow Office Tel: 0141 885 0800
Wales Tel: 0800 833312
London Office Tel: 0800 833312

Accreditations

Project

River Neath UAV 2026

Title

Topographical Survey
Sheet 40 of 40

Scale @A1:	Date:	Drawn:	Checked:
1:200	Sept 2026	JPD	EAD

Cad File Name:
65677-MH-VTO-River_Neath-M2-G-0001