Drawn	Approved	Date
DH/HW	PM	30/09/2015

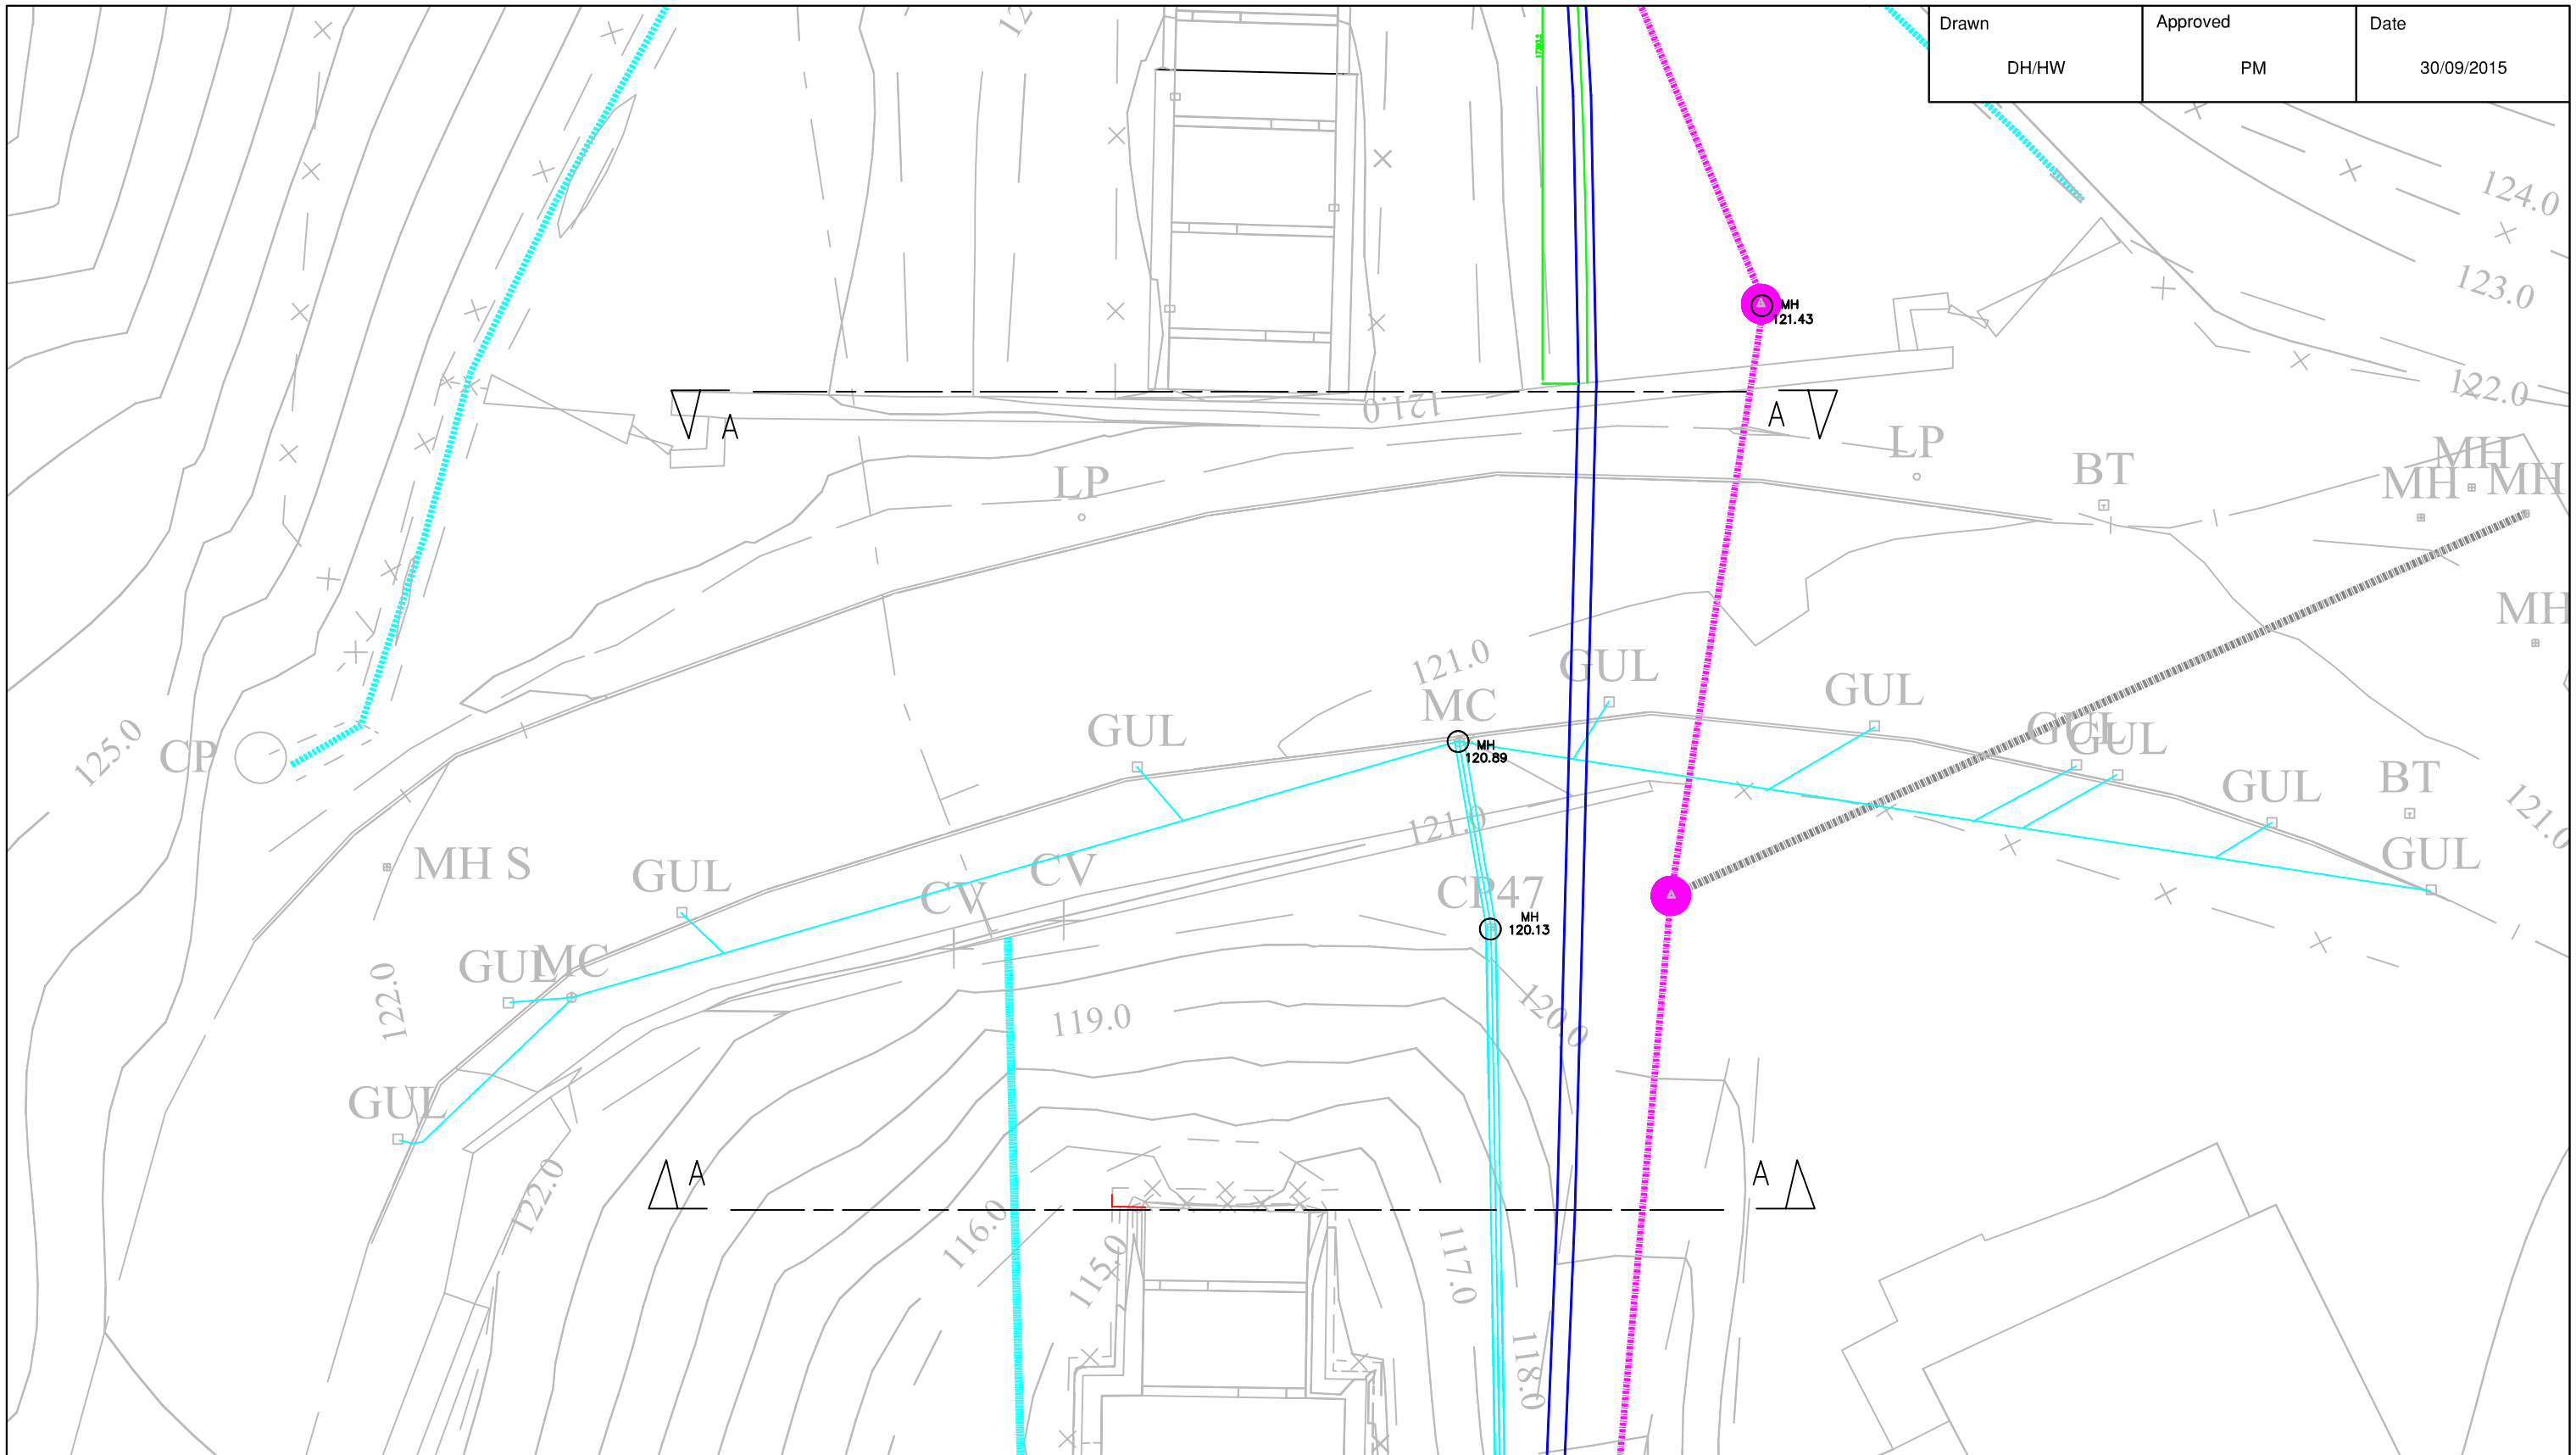

Notes

Stage PRE-CONSTRUCTION

Drawing Road Crossing Plan

Job 224 Taff Bargoed

Hydromatch Ltd
Coldharbour Mill
Uffculme
Devon
United Kingdom
EX15 3EE

Tel: +44(0)1884 841794
Email: consulting@hydromatch.com
www.hydromatch-consulting.couk

Drawing No.	Version
A.53	A
Scale	**Sheet**
1:200	A3