Drawn	Approved	Date
DH		05/11/2014

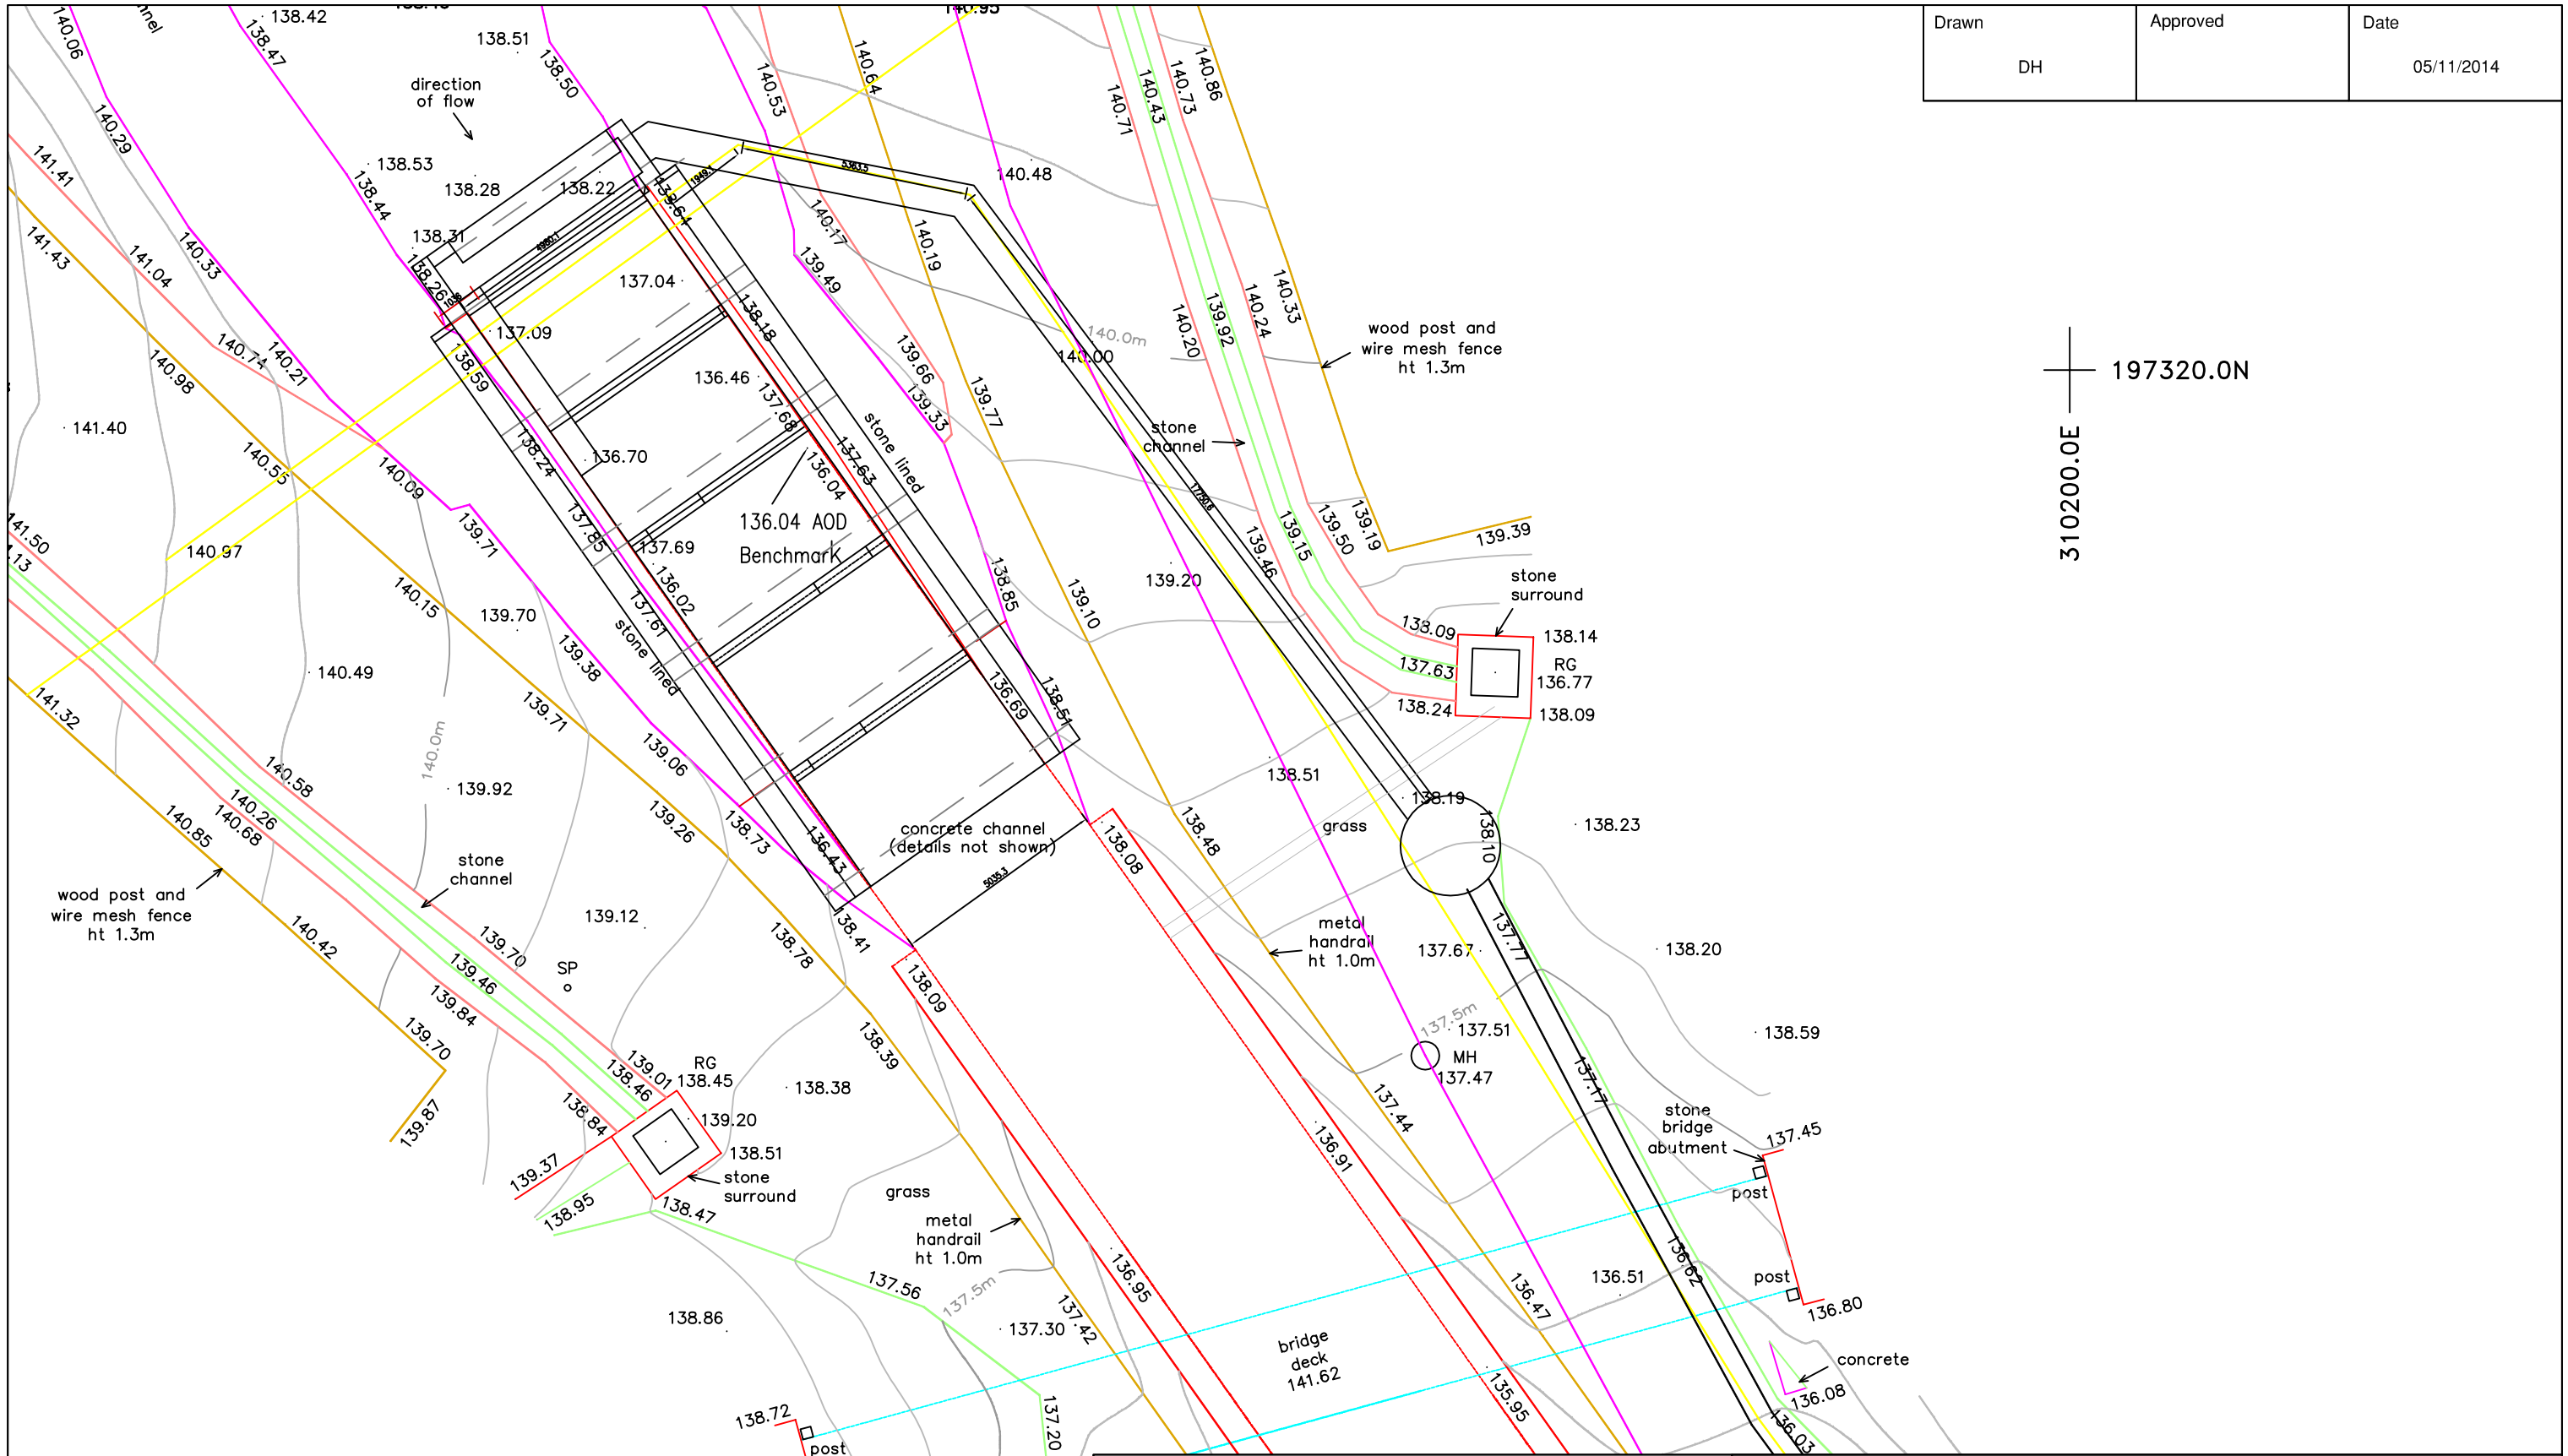

Notes

Stage PRE-CONSTRUCTION

Drawing	Forebay Tank Location
Job	224 TAFF BARGOED

Hydromatch Ltd
Coldharbour Mill
Uffculme
Devon
United Kingdom
EX15 3EE

Tel: +44(0)1884 841794
Email: consulting@hydromatch.com
www.hydromatch-consulting.couk

Drawing No.	Version
A.20	A
Scale	**Sheet**
1:150	A3