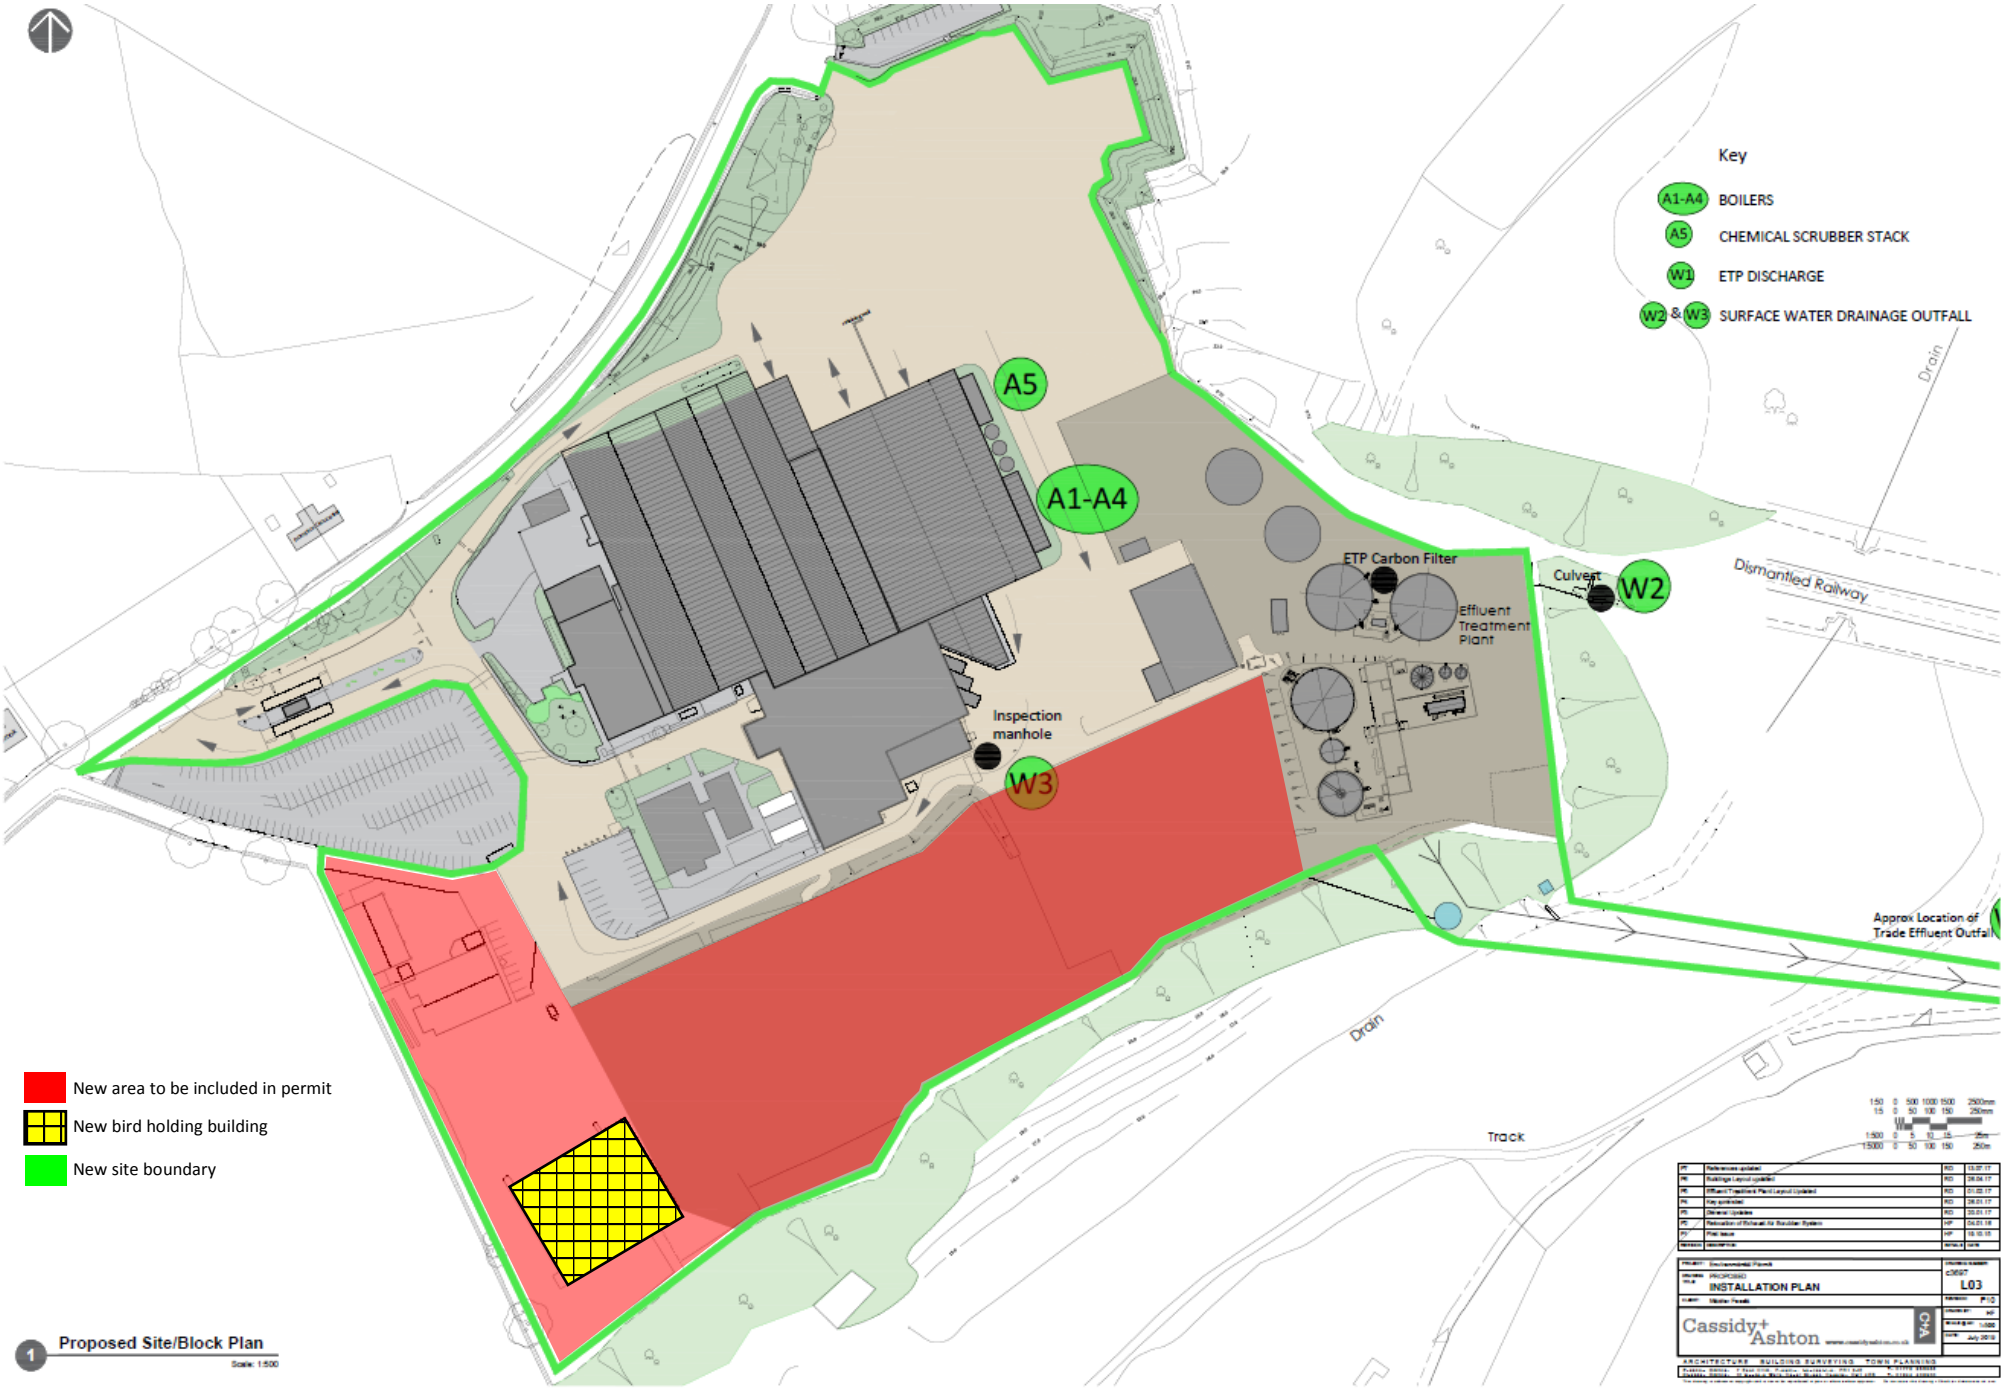
Key
A1-A4 BOILERS
A5 CHEMICAL SCRUBBER STACK
W1 ETP DISCHARGE
W2 & W3 SURFACE WATER DRAINAGE OUTFALL
A5
A1-A4
ETP Carbon Filter
Culvert
W2
Effluent Treatment Plant
Dismantled Railway
Drain
Inspection manhole
W3
Approx Location of Trade Effluent Outfall
Drain
Track
New area to be included in permit
New bird holding building
New site boundary
INSTALLATION PLAN
L03
Cassidy+Ashton
1 Proposed Site/Block Plan
Scale: 1:500