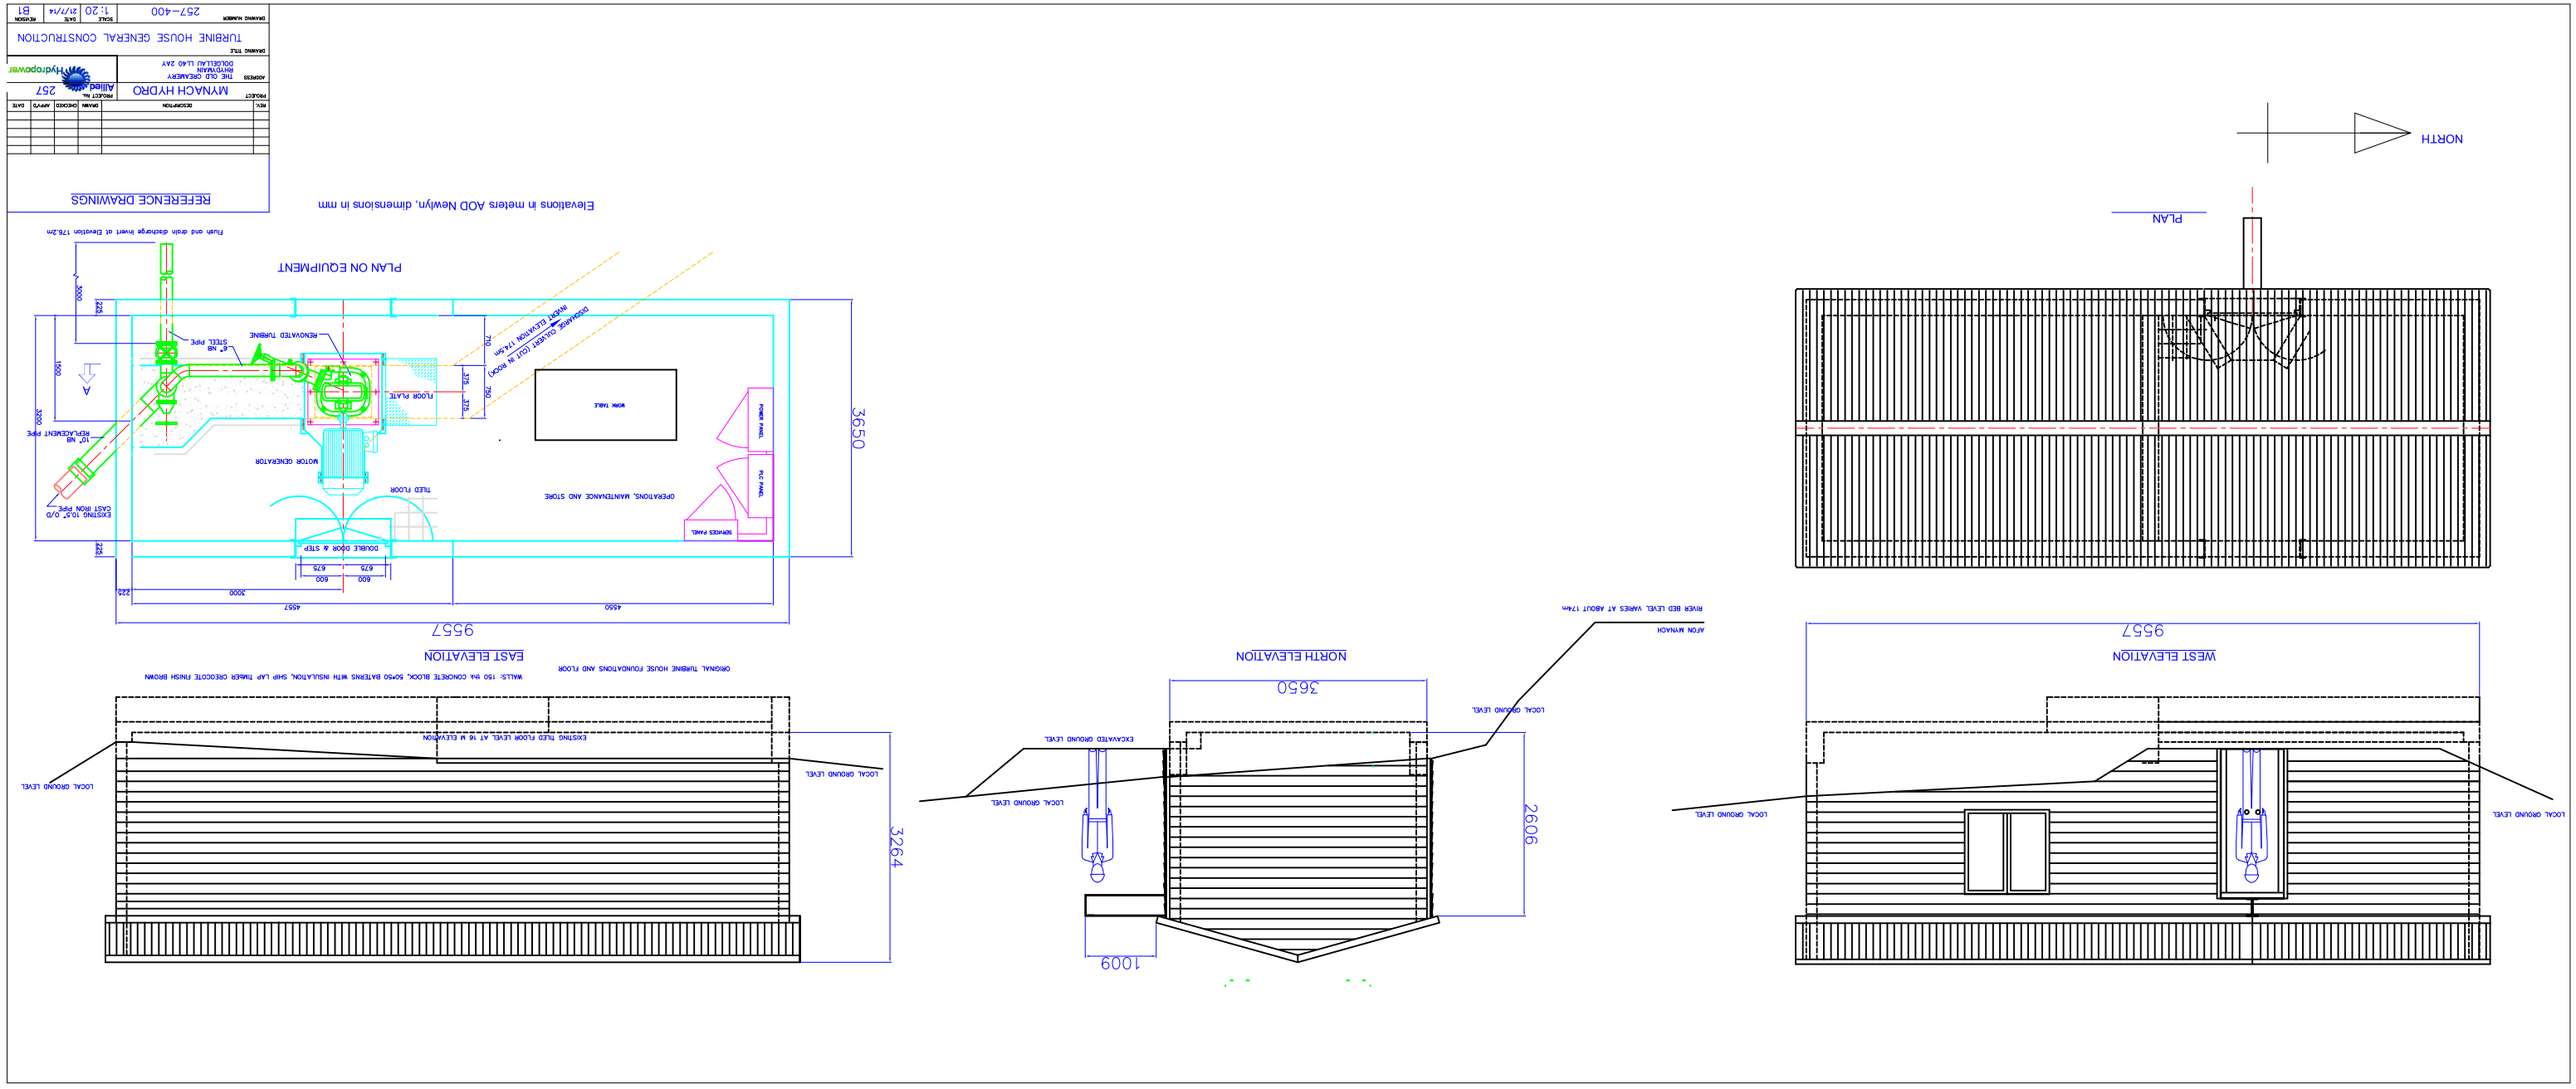

NORTH
PLAN
WEST ELEVATION
9557
LOCAL GROUND LEVEL
NORTH ELEVATION
3650
2606
1009
EAST ELEVATION
3264
PLAN ON EQUIPMENT
3650
9557
Elevations in meters AOD Newlyn, dimensions in mm
REFERENCE DRAWINGS
TURBINE HOUSE GENERAL CONSTRUCTION
257-400