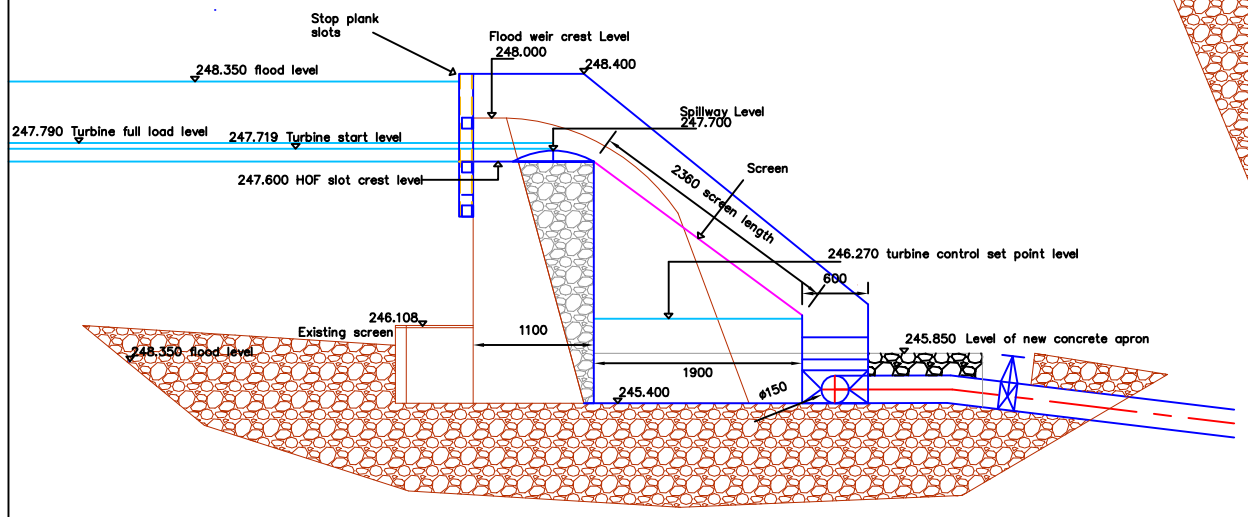

section A–A

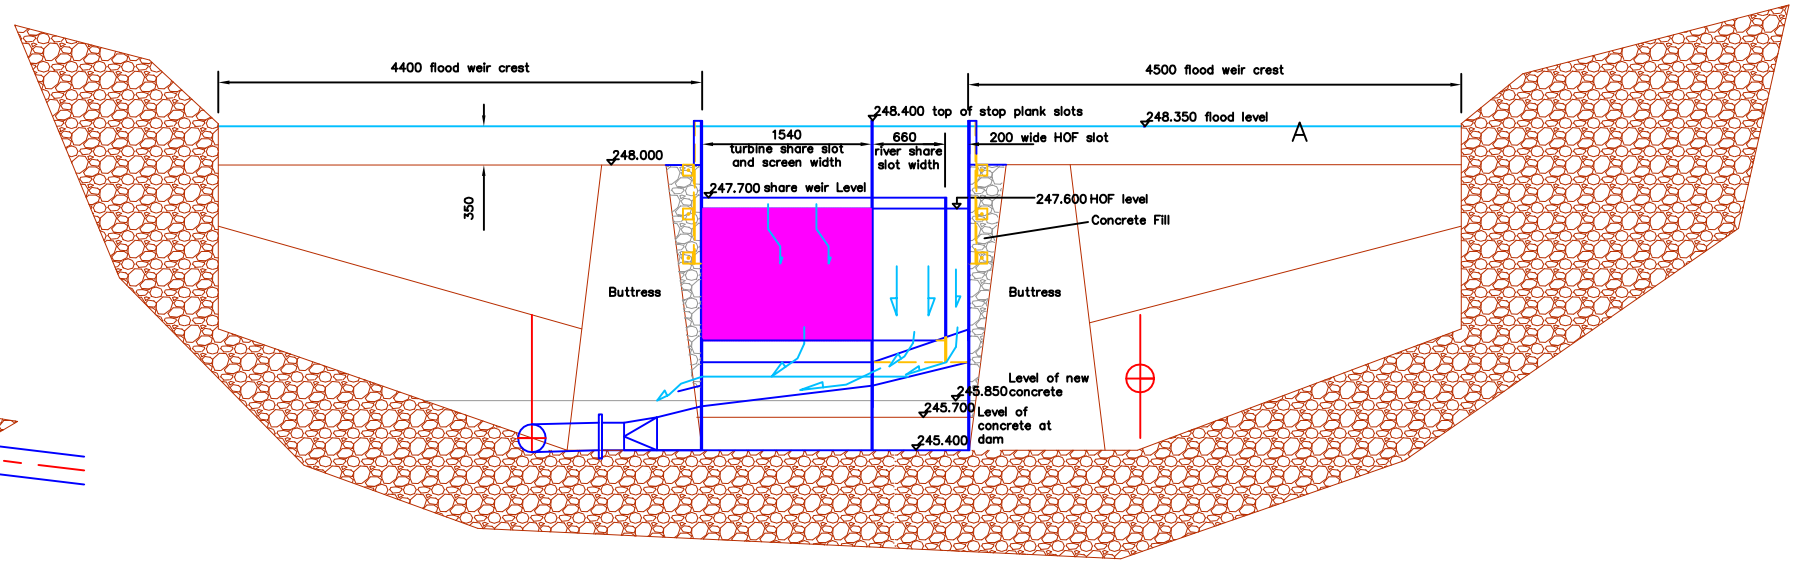

section A–A

Level and elevartion references are in m AOD Newlyn
Dimension line references in mm

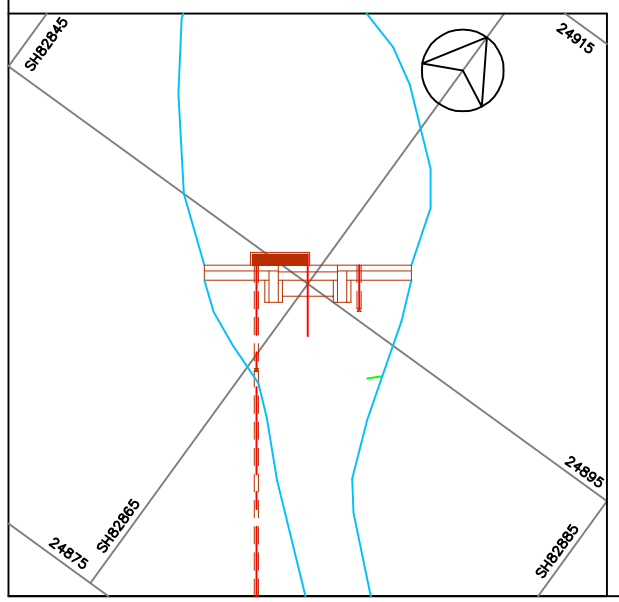

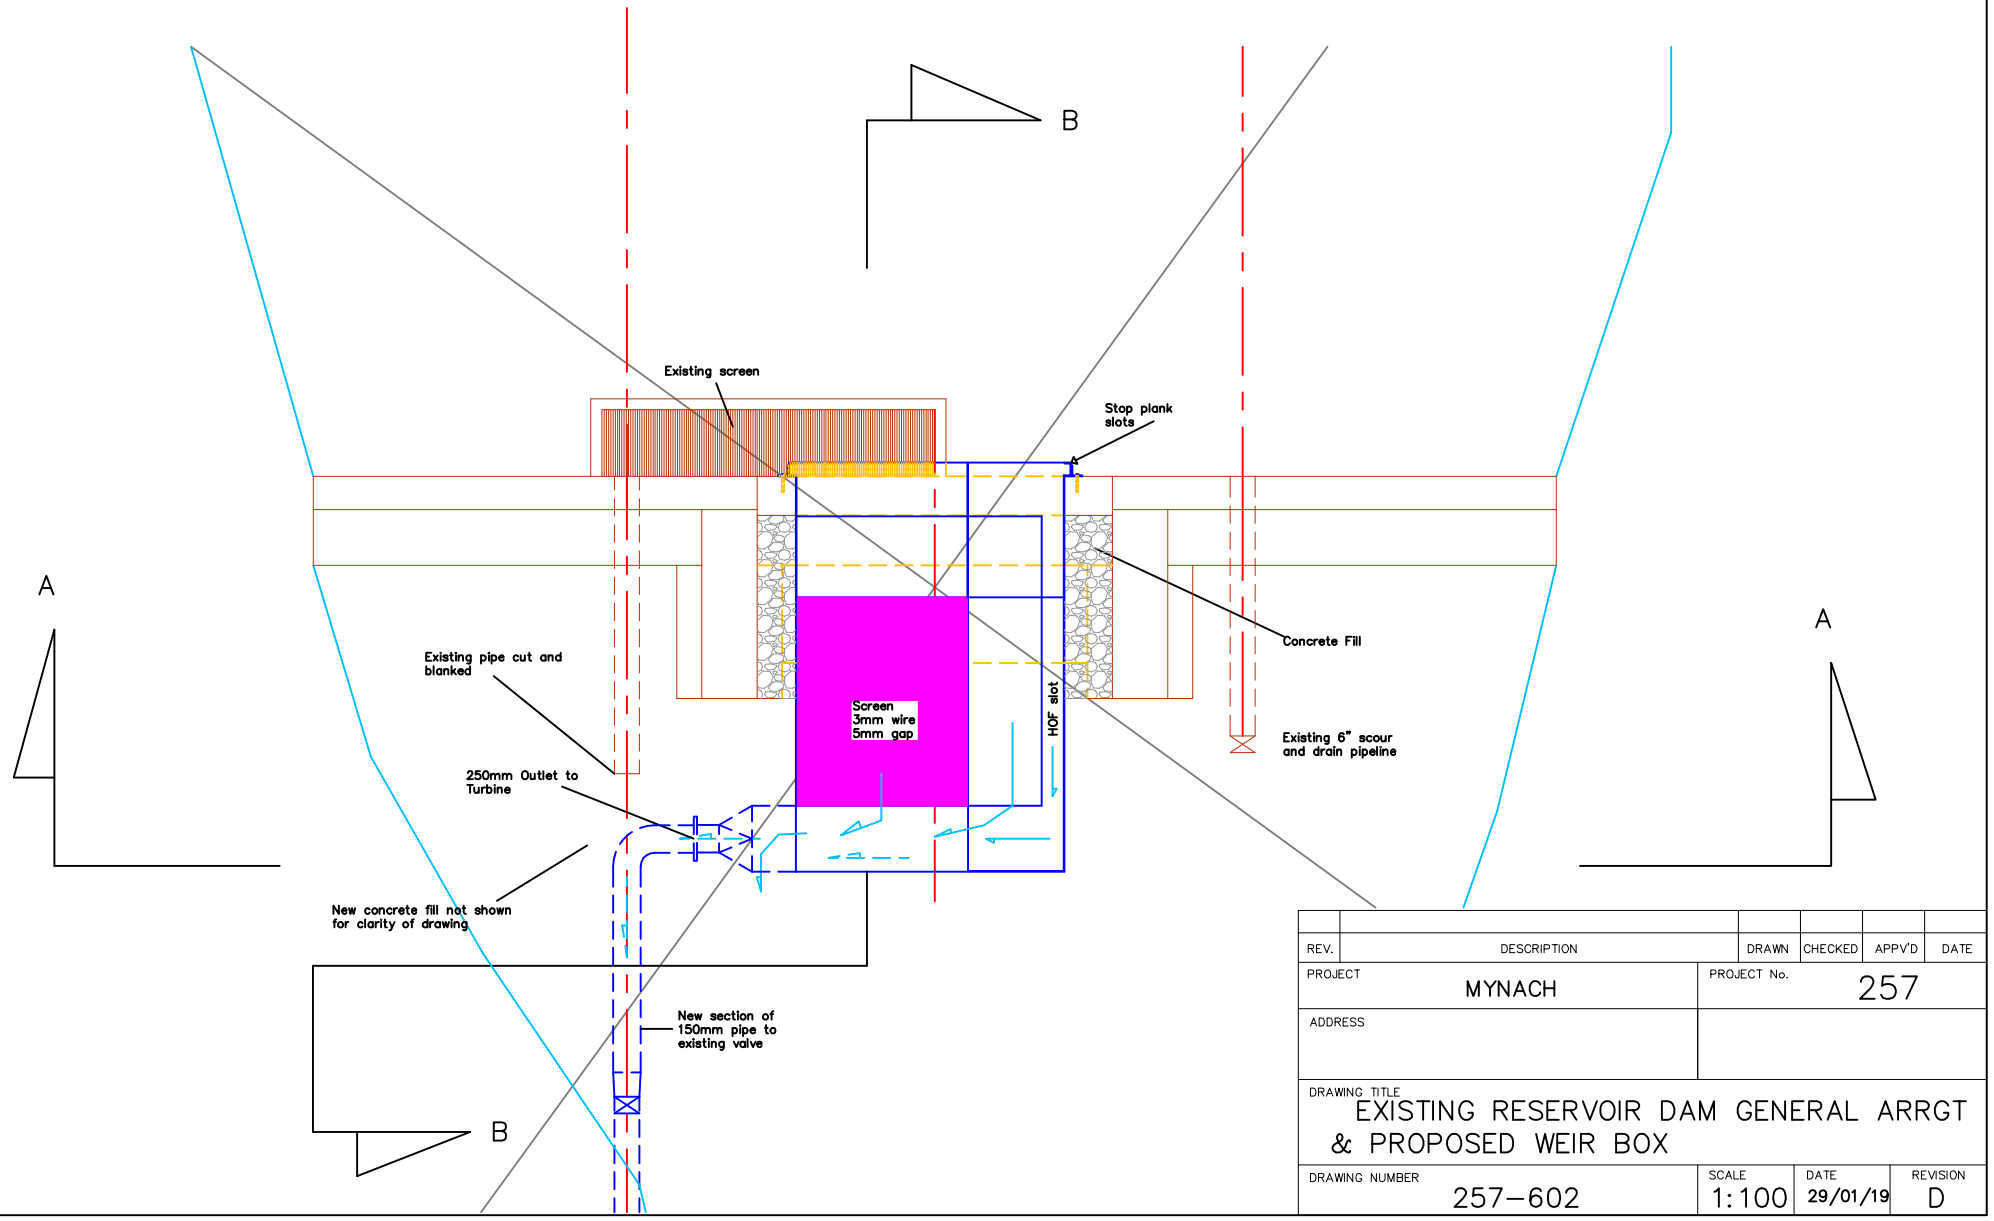

REV.	DESCRIPTION	DRAWN	CHECKED	APPV'D	DATE

PROJECT: MYNACH
PROJECT No.: 257
ADDRESS:

DRAWING TITLE: EXISTING RESERVOIR DAM GENERAL ARRGT & PROPOSED WEIR BOX

DRAWING NUMBER	SCALE	DATE	REVISION
257–602	1:100	29/01/19	D