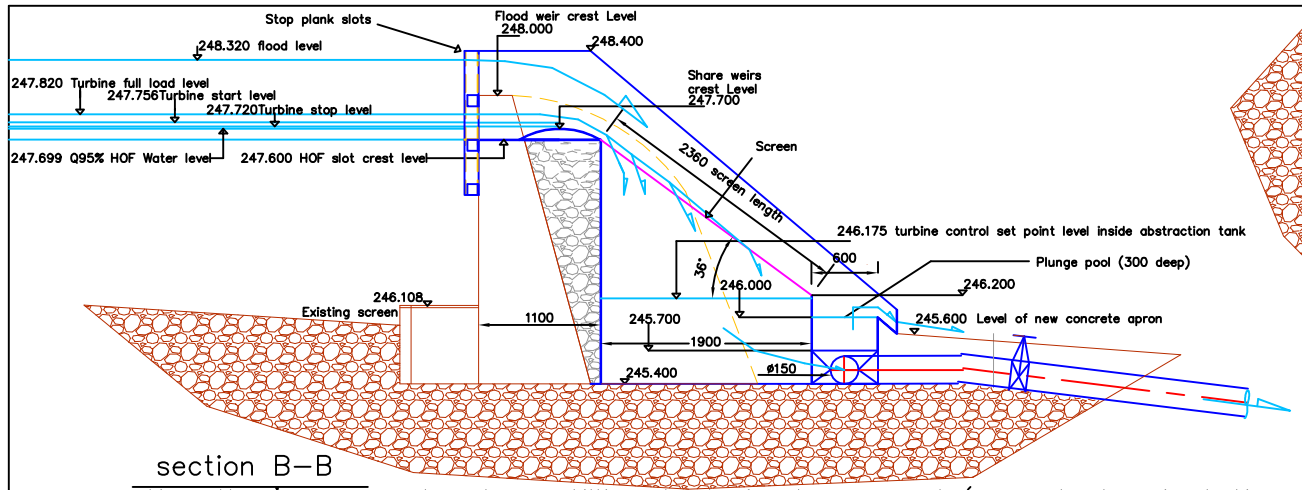

section B–B

section thro' screen chamber, stilling tank & plunge pool (penstock orientation not true)

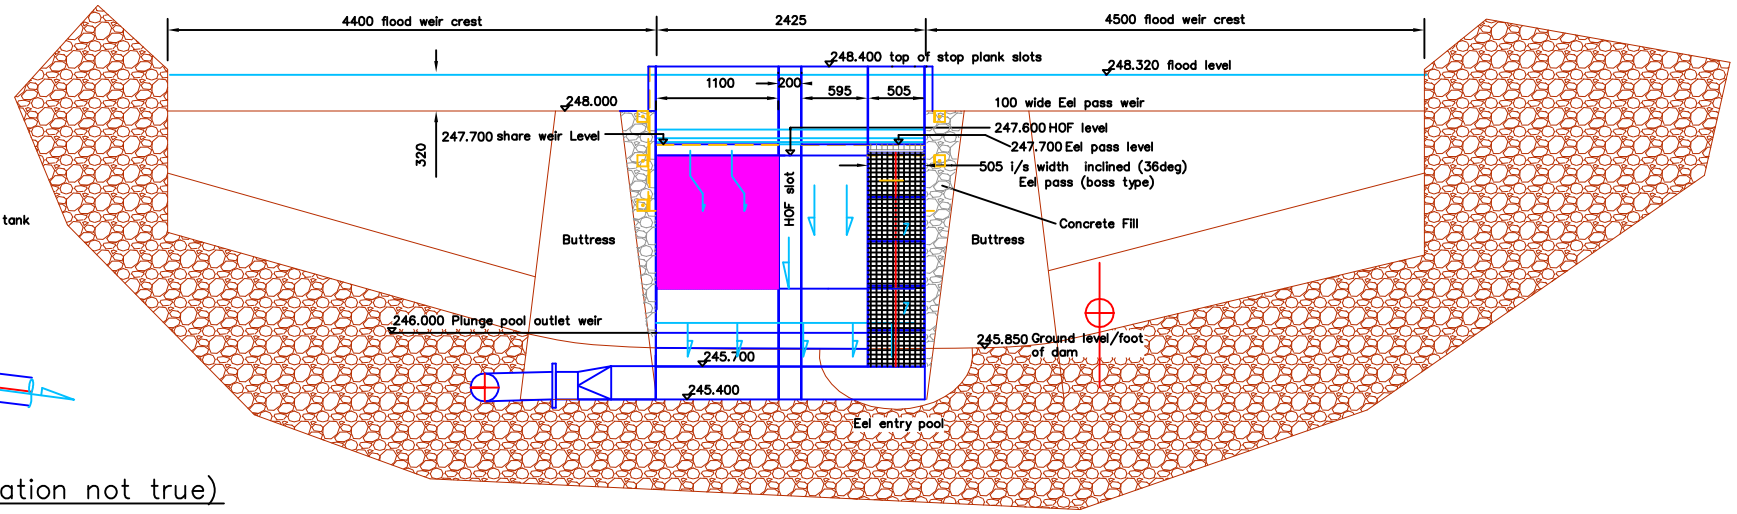

Section A–A

Level and elevation references are in m AOD Newlyn

Dimension line references in mm

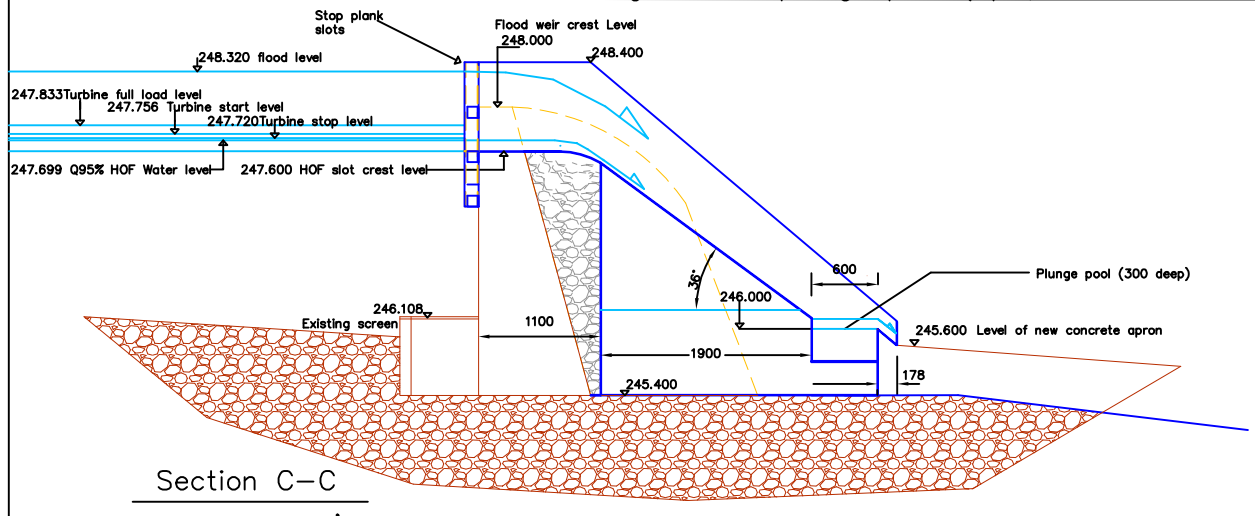

Section C–C

Section thro' HOF weir and inclined channel to plunge pool

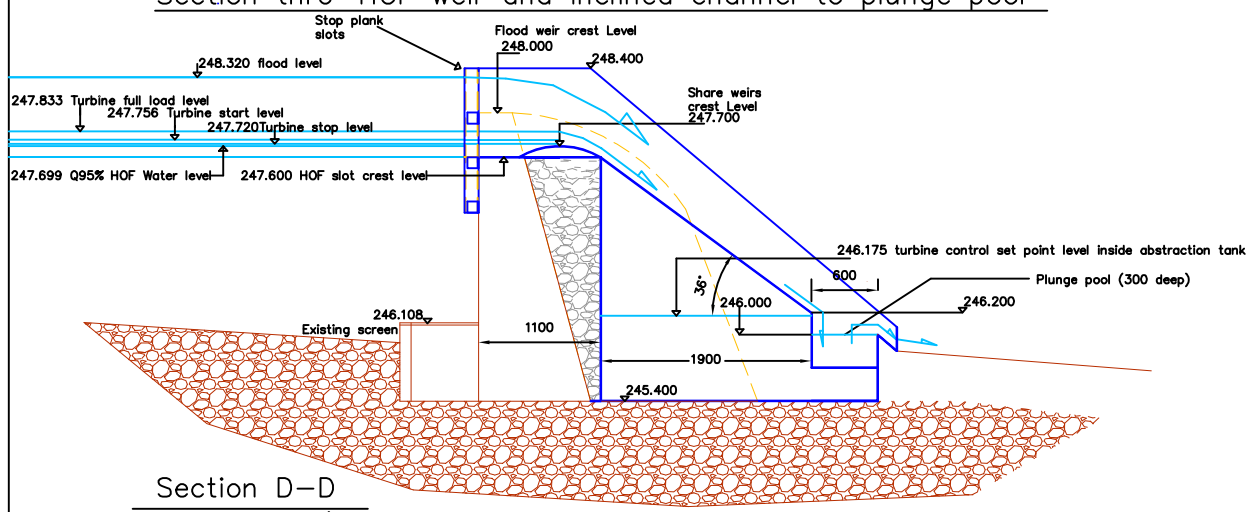

Section D–D

Section thro' river share weir and penstock stilling tank beneath

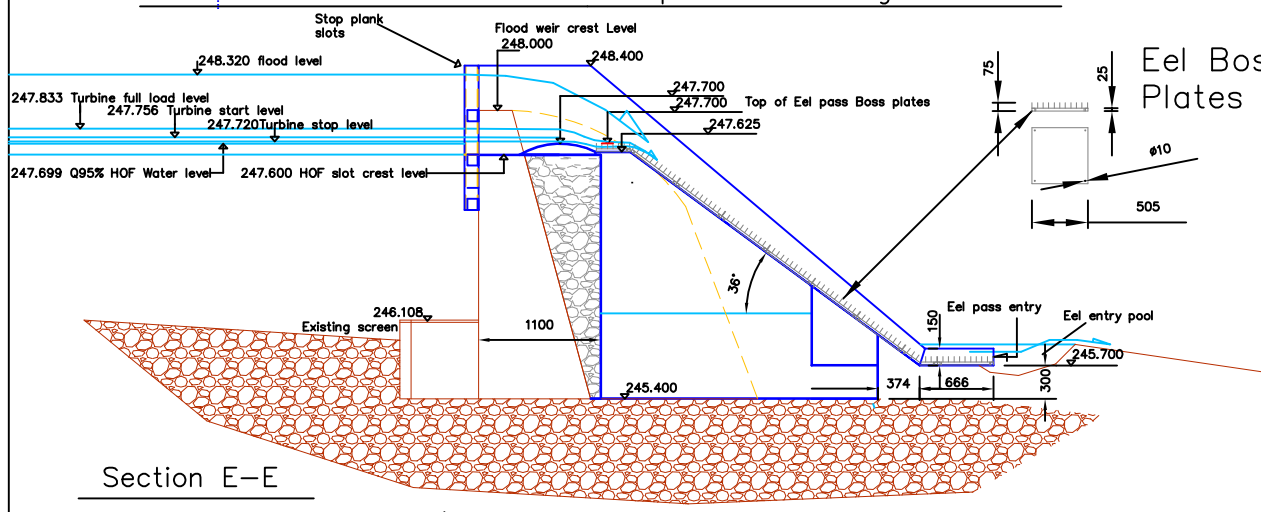

Section E–E

Section thro' Eel pass, pass inclined channel, & Eel entry pool

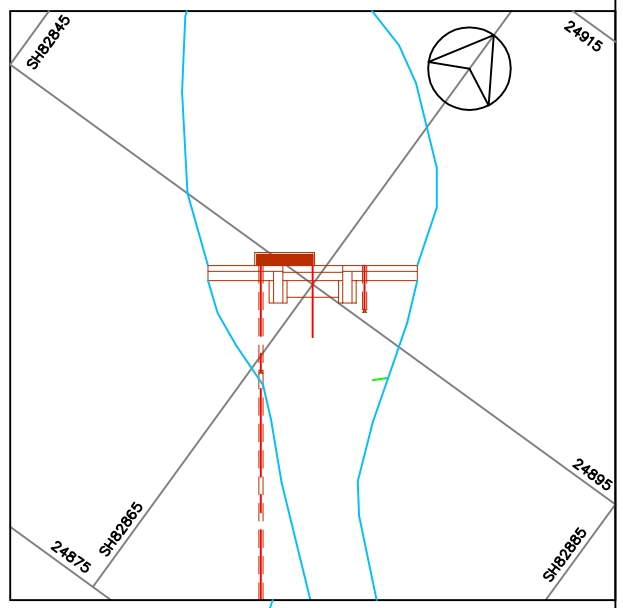

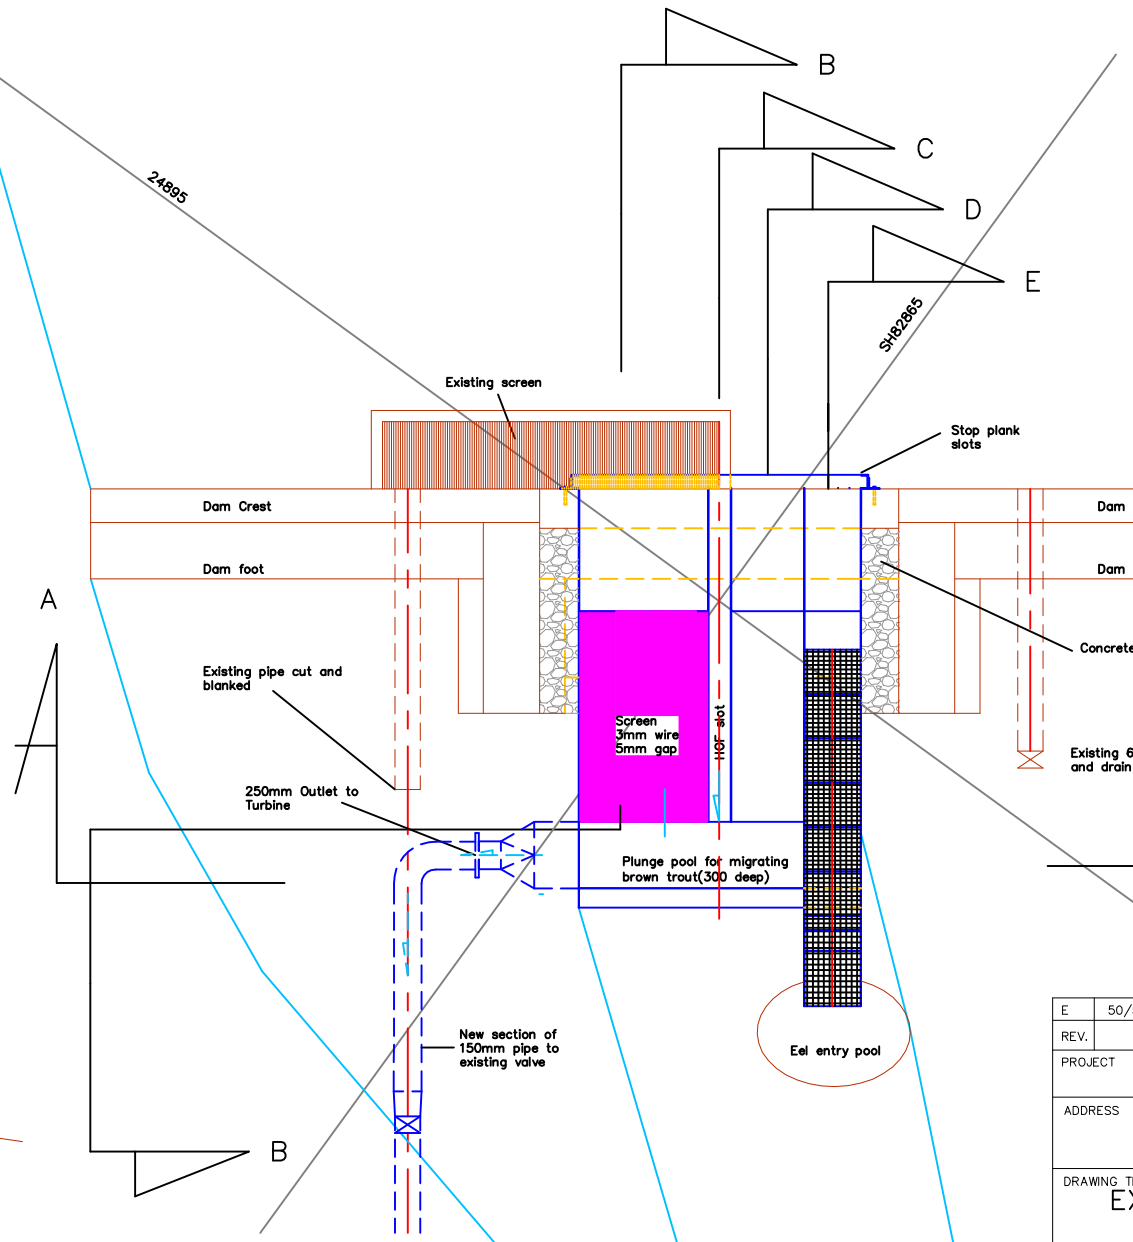

REV.	DESCRIPTION	DRAWN	CHECKED	APPV'D	DATE
E	50/50 river/depleted reach water share & eel pass	TS			03/07/20

PROJECT: MYNACH

PROJECT No.: 257

ADDRESS:

Allied Hydropower

DRAWING TITLE: EXISTING RESERVOIR DAM GENERAL ARRGT & PROPOSED WEIR BOX

DRAWING NUMBER	SCALE	DATE	REVISION
257–602	1: 33.3	29/01/19	E