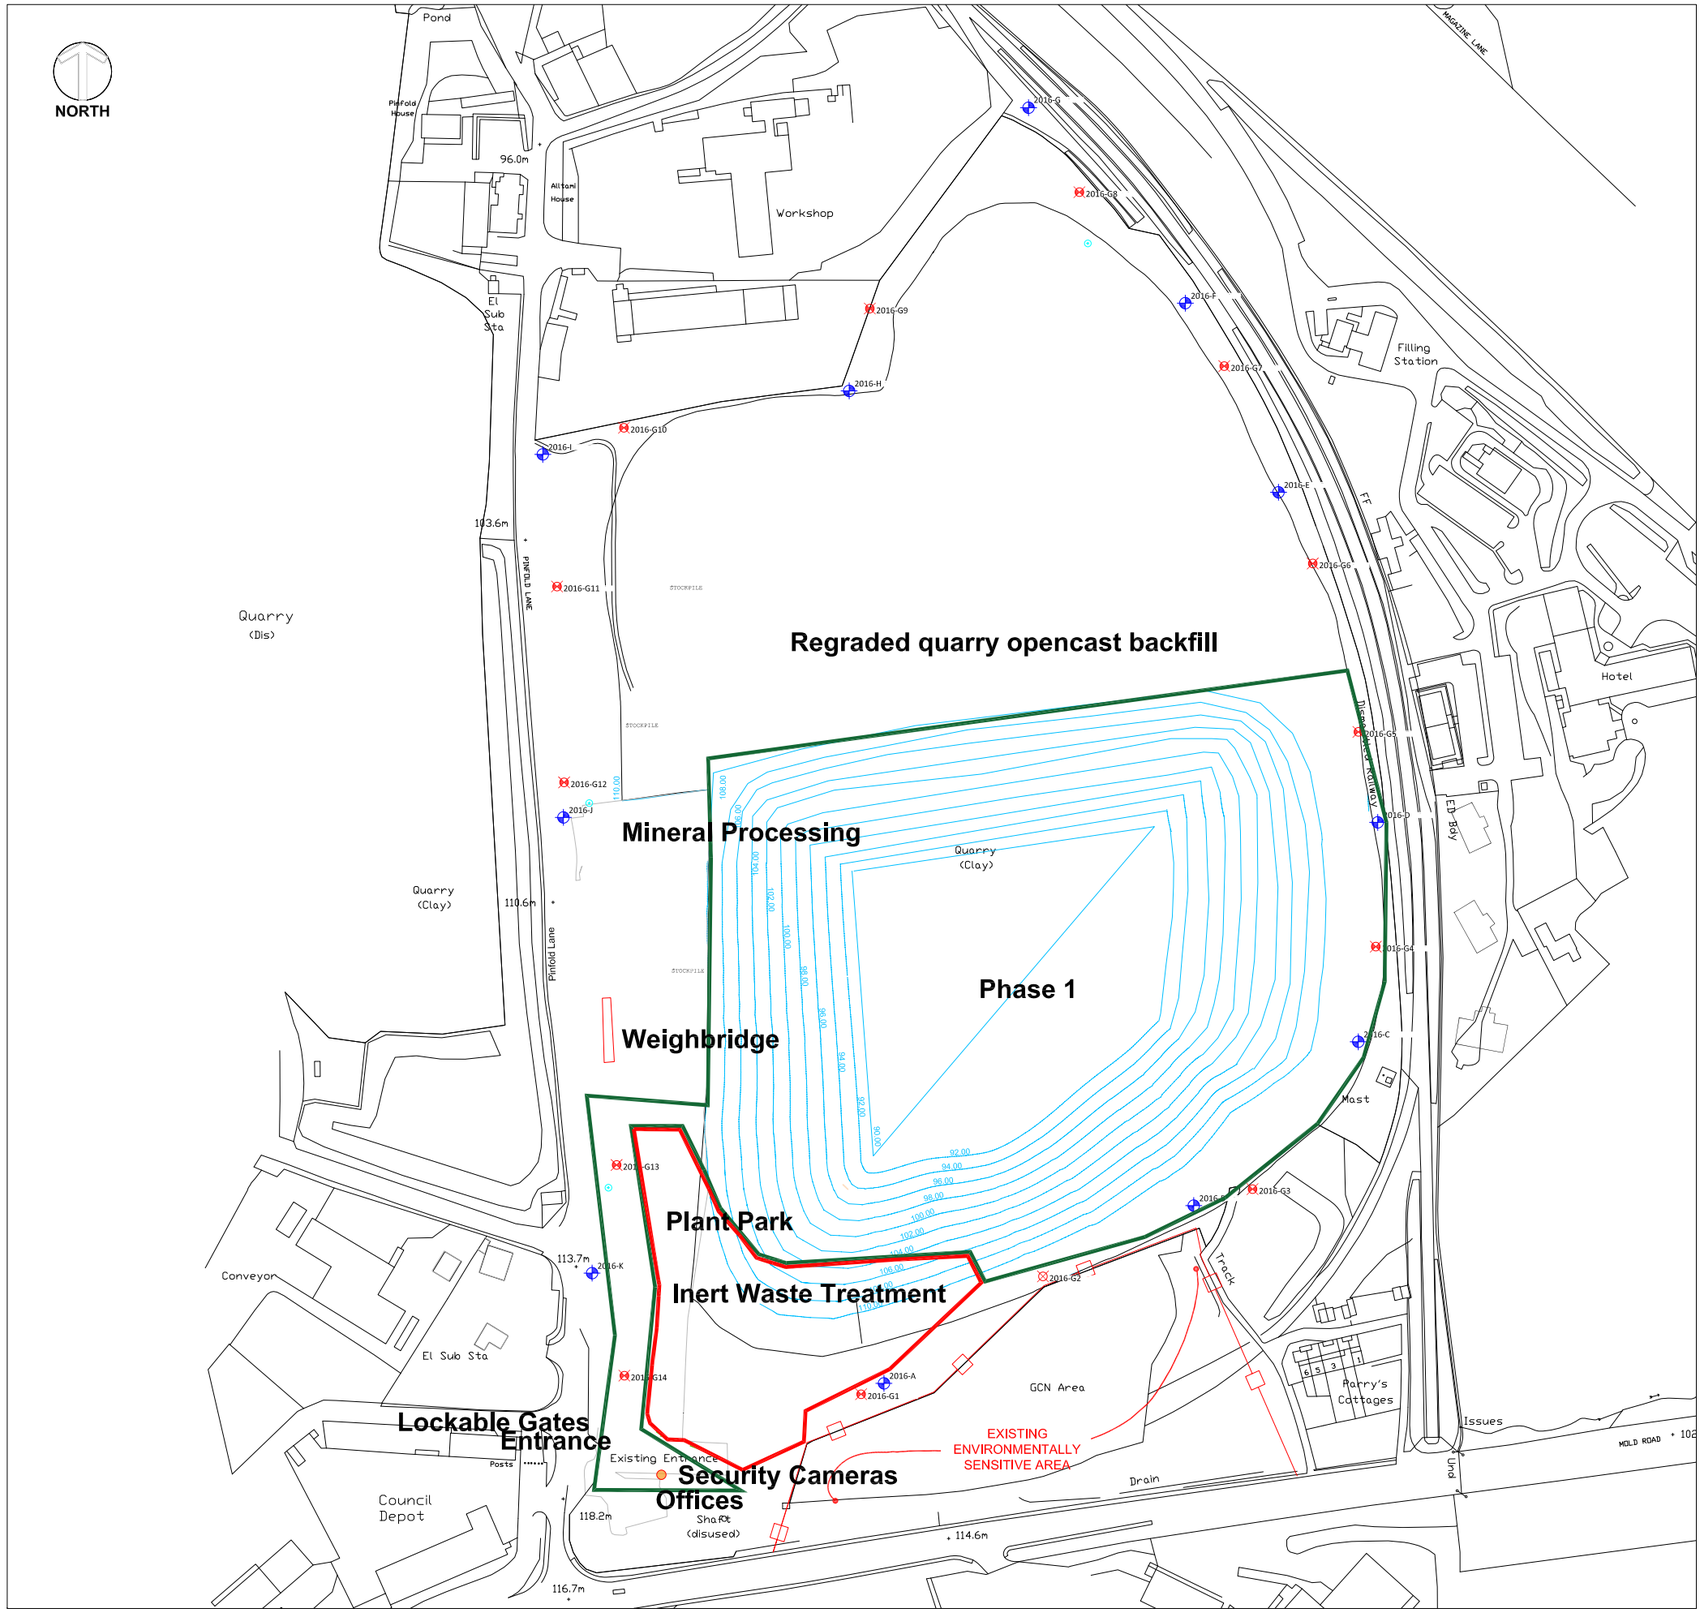

Legend

- Current Permit
- Proposed Permit Boundary
- Excavation contours

Based upon the Ordnance Survey maps with the permission of the controller of Her Majesty's Stationery Office, © Crown Copyright reserved. Licence number AR100019096.

Client: **Mold Investments Ltd**

Project: **Parrys Quarry**

Title: Site Layout and Waste Deposition

CAD Ref:	Version:	Drawn by:	Scale:	Date:
EL/MQBH/1	1	ARM		August 2020

WHITE ROCK GEO-ENVIRONMENTAL LIMITED

Drawing: **ESSD4**