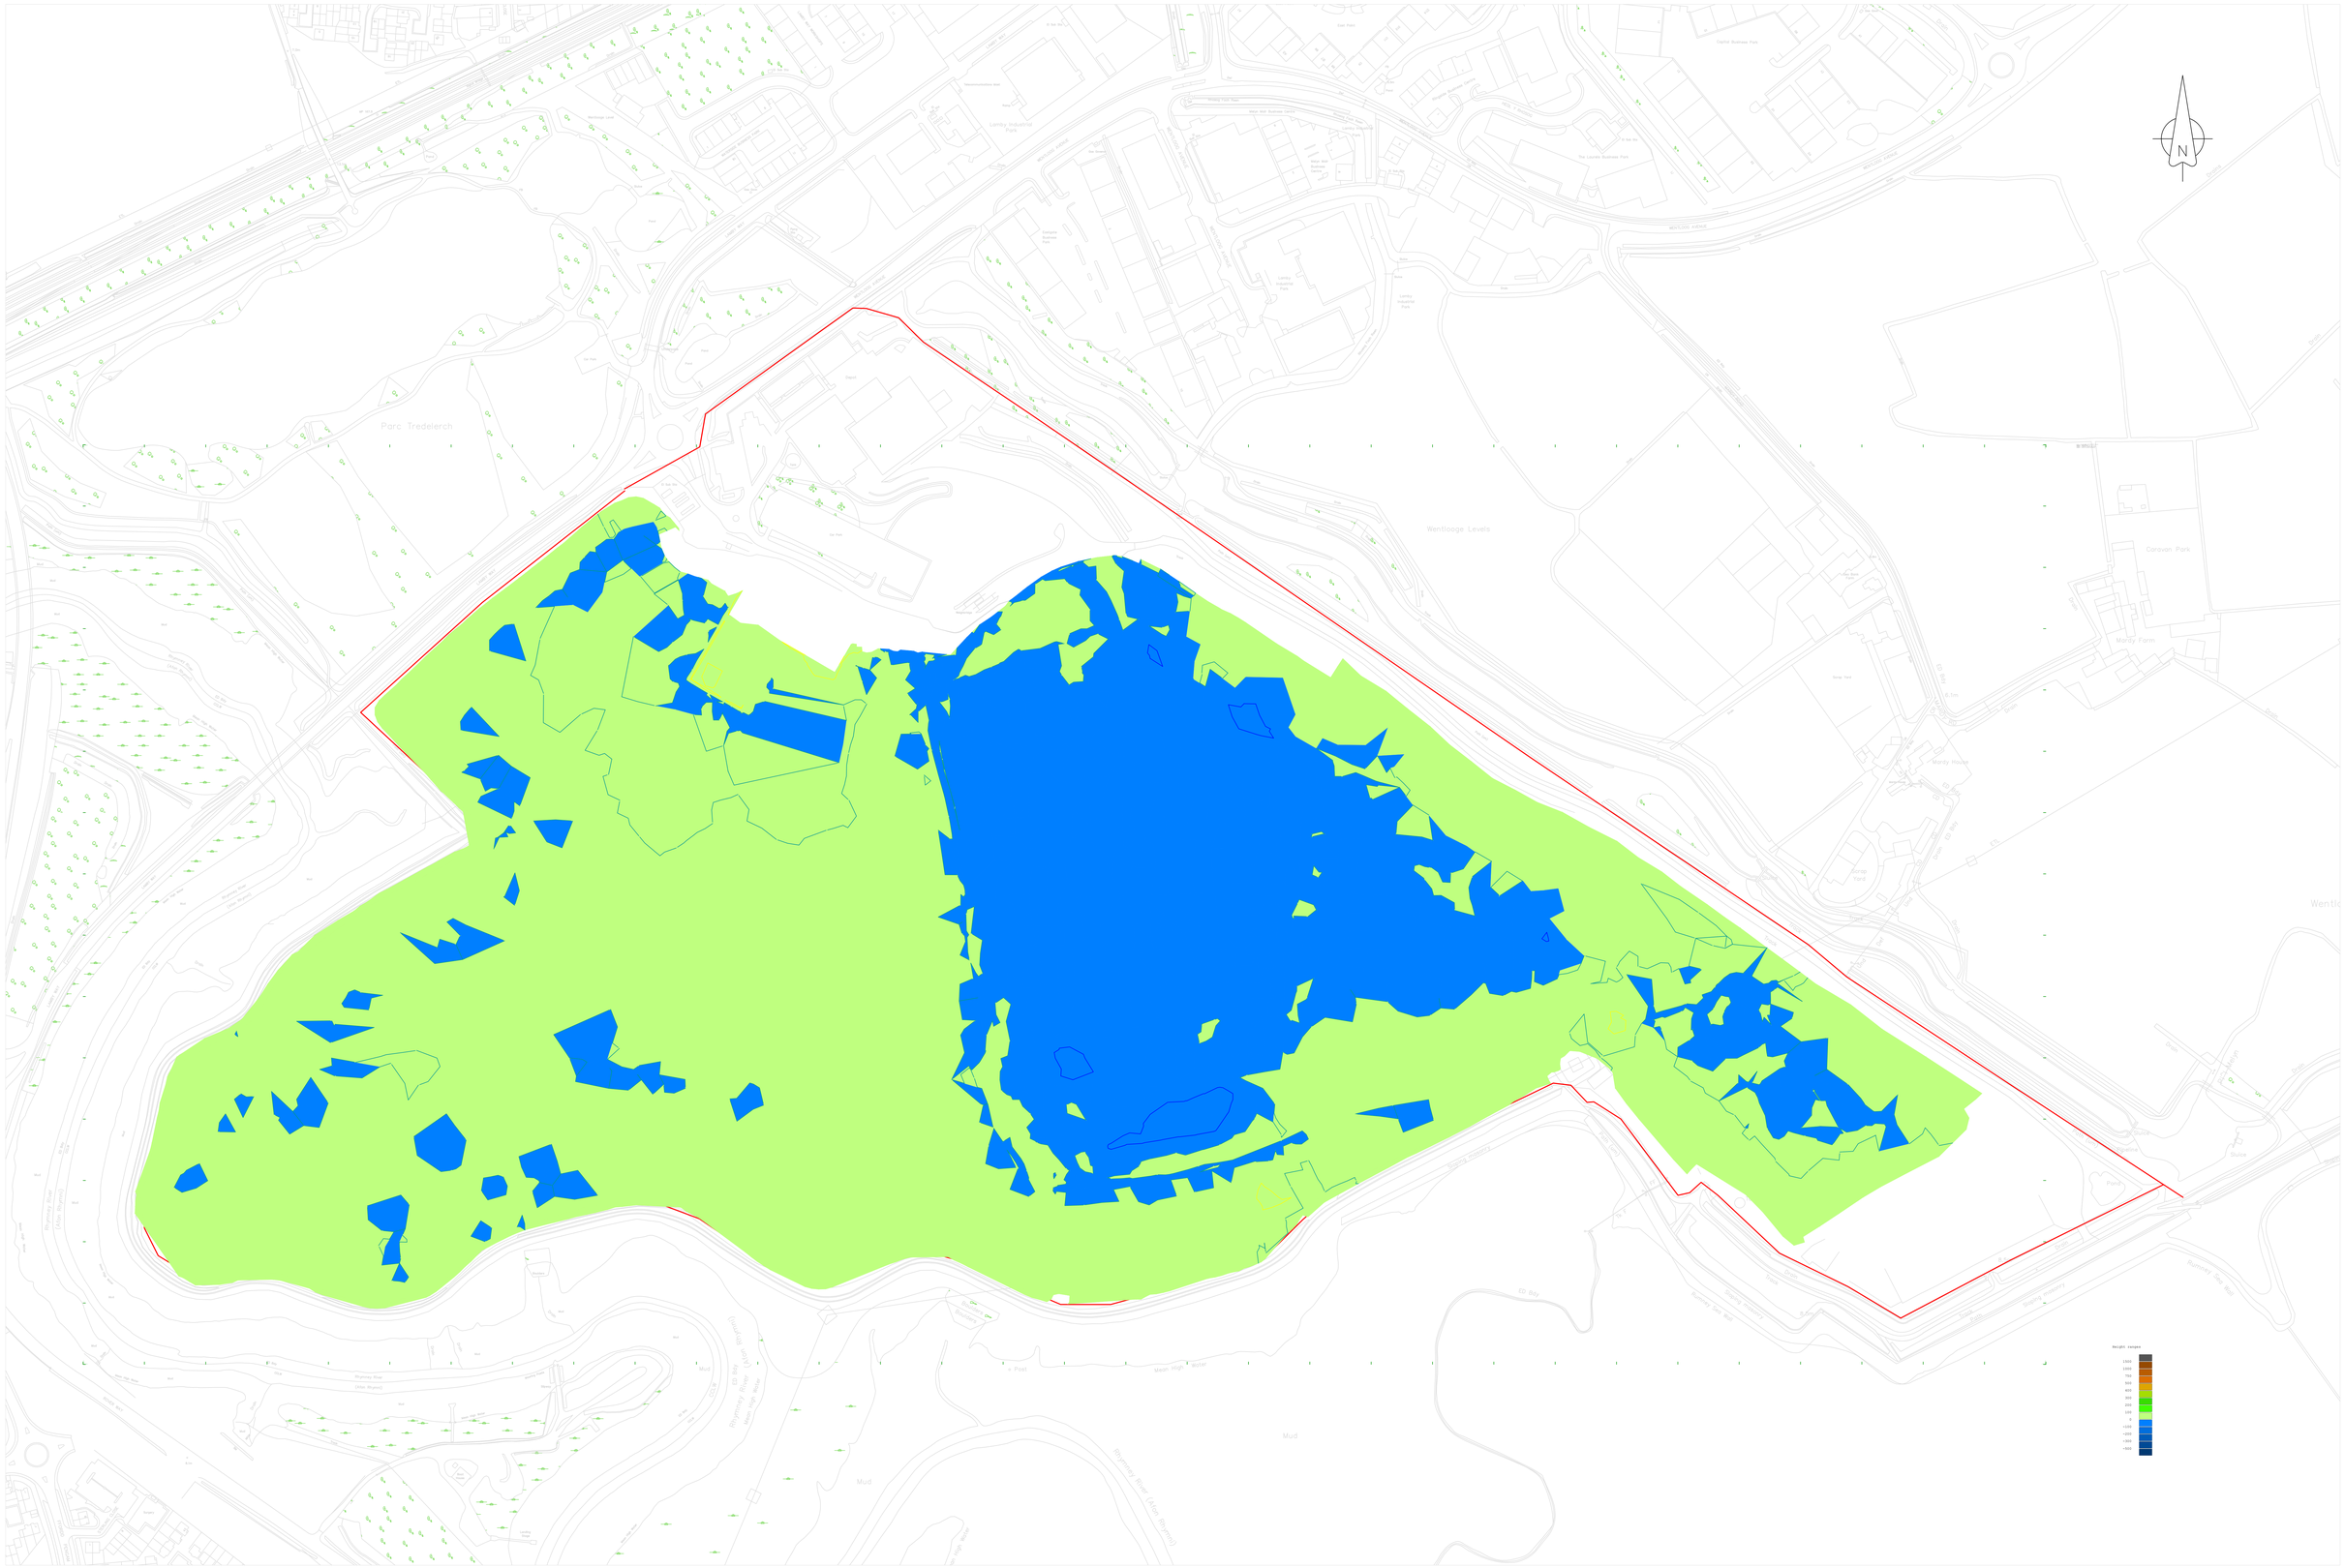

COPYRIGHT OF THE CITY AND COUNTY OF CARDIFF. ALL RIGHTS RESERVED.

DRAWING CAN BE SCALED FOR PLANNING APPLICATION PURPOSES ONLY.

This map is reproduced from Ordnance Survey material with the permission of Ordnance Survey on behalf of the Controller of Her Majesty's Stationary Office © Crown Copyright. Unauthorised reproduction infringes Crown copyright and may lead to prosecution or civil proceedings. Cardiff County Council, LA09005L. 2001.

FS 25745

CARDIFF CAERDYDD

PROJECTS, DESIGN & DEVELOPMENT
DESIGN AND CONSTRUCTION MANAGEMENT

PROJECTAU, DYLUNIO A DATBLYGU
RHEOLAETH CYNLLUNIO AC ADEILADU

David Young
DESIGN AND CONSTRUCTION MANAGER
RHEOLWR CYNLLUNIO AC ADEILADU

Rev	By	Date	Description of Amendment	Chk.by	Date

CYNGOR SIR DINAS A SIR CAERDYDD

THE COUNTY COUNCIL OF THE CITY & COUNTY OF CARDIFF

Project: Lamby way Tip

Title: Settlement levels 2019 to 2020

Checked

Drawn: N.T.S.

Scale: N.T.S.

Date: 01.04.2020

Path: [illegible]

Project Number

Drawing Number

do not scale drawing except for planning application purposes

Bessemer Close, Leckwith, Cardiff CF11 8XA
Telephone 029 2078 8235 - Fax. 029 2078 8181