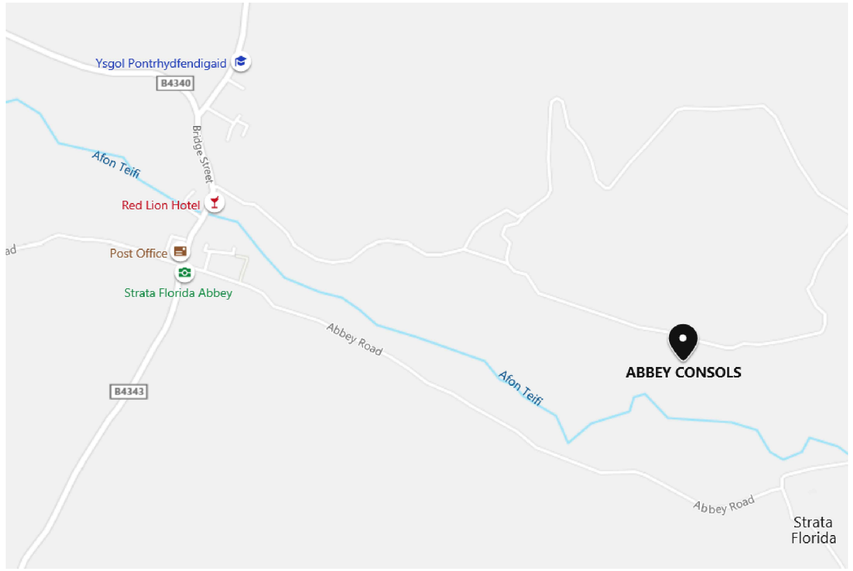

LOCATION PLAN
NOT TO SCALE

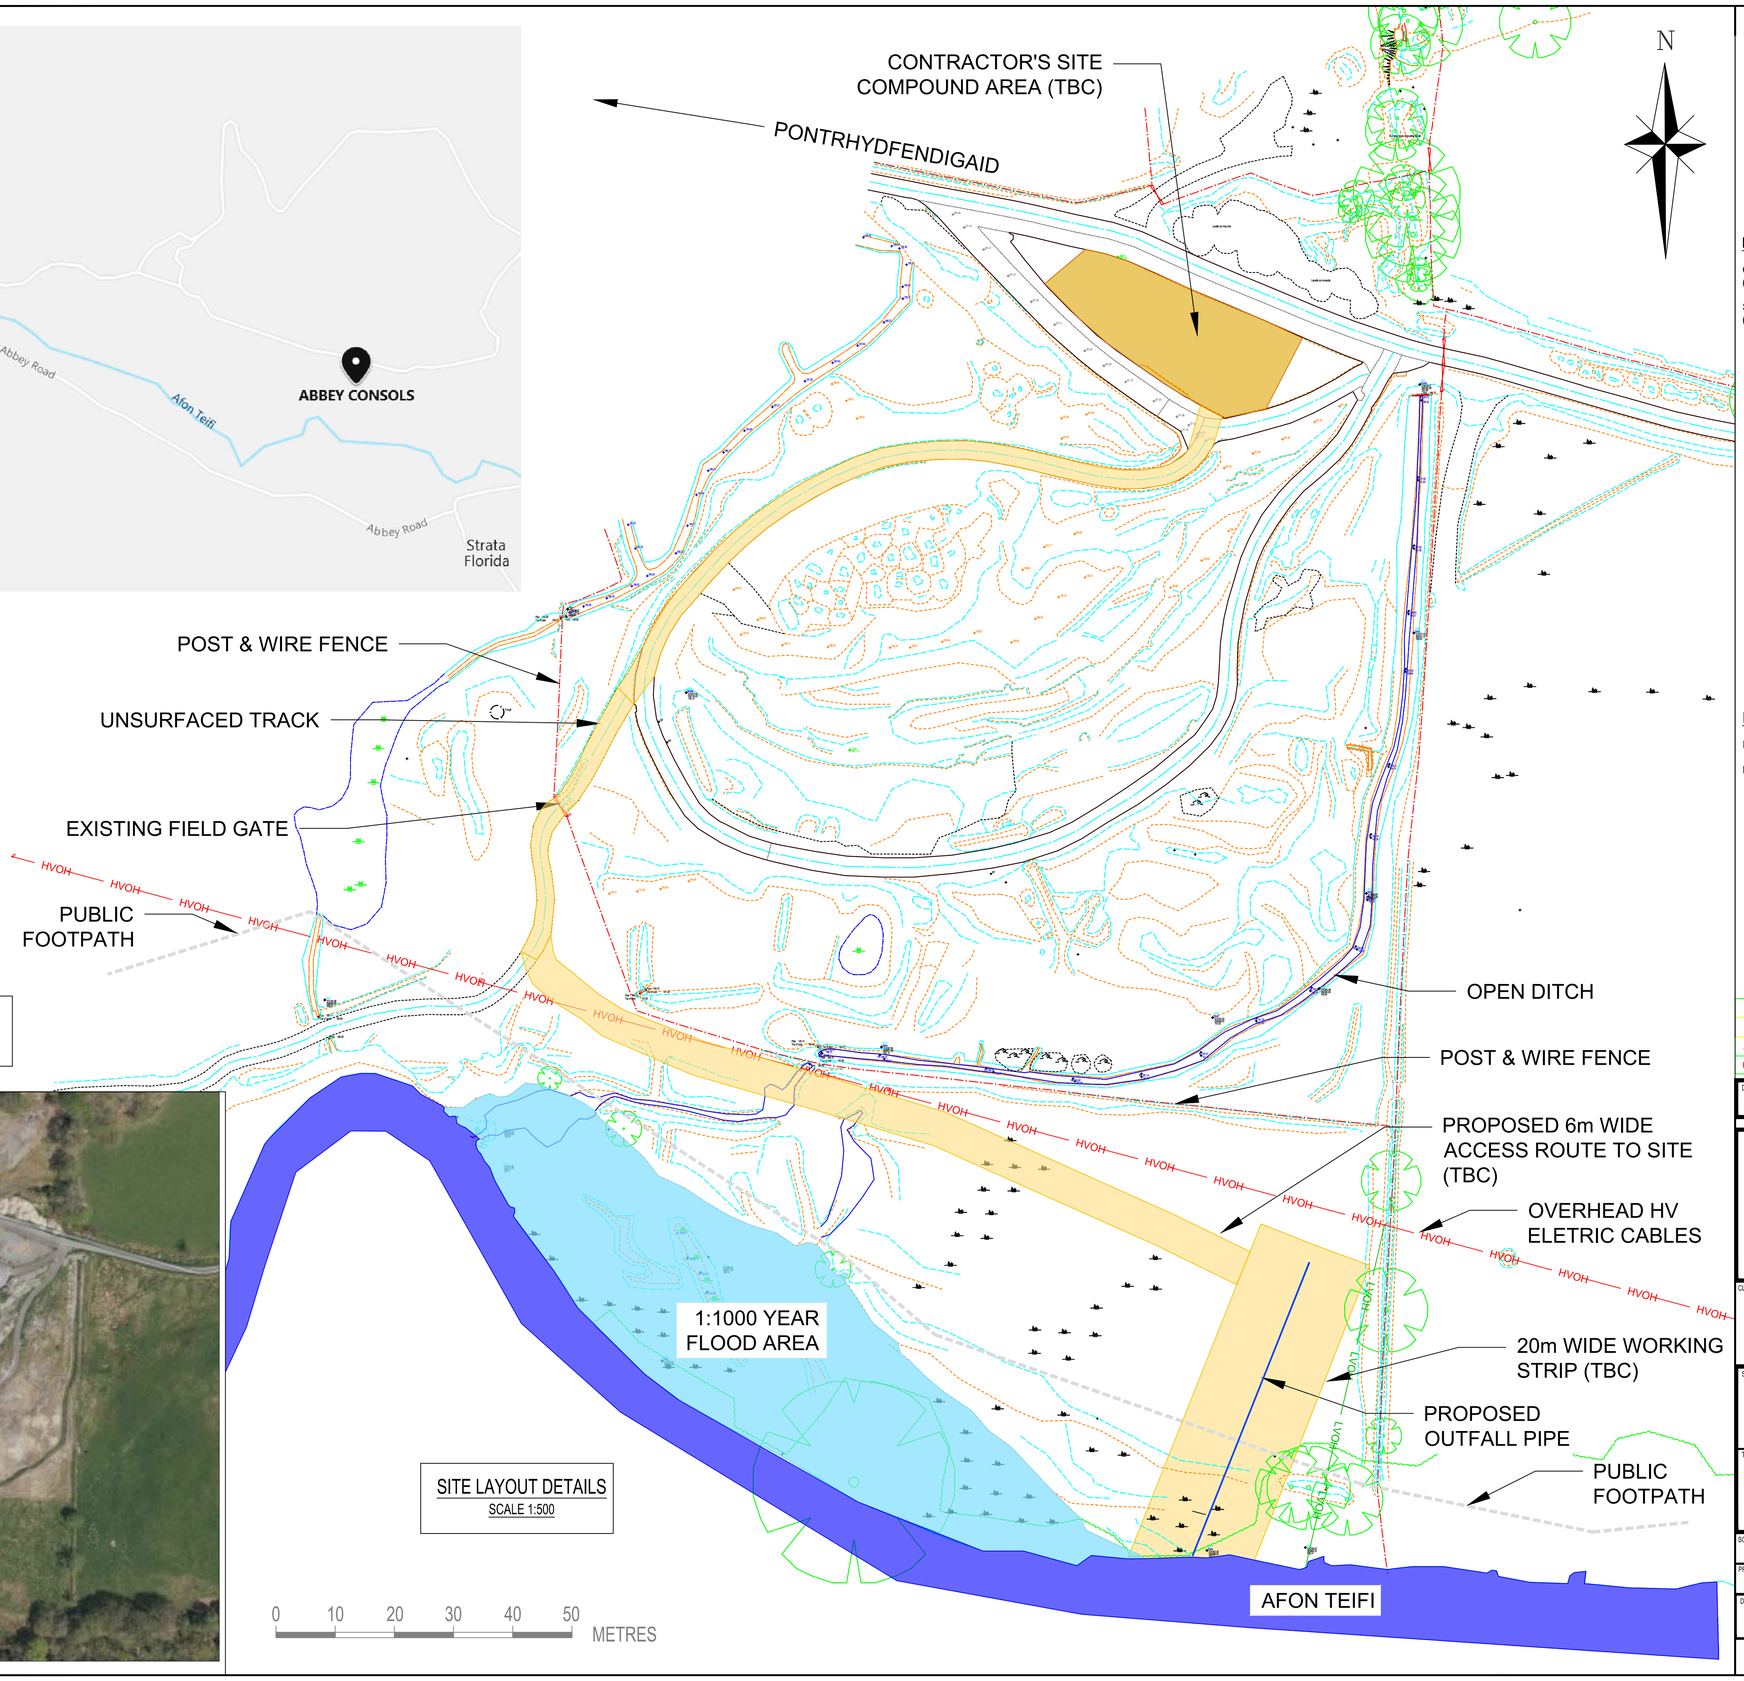

SITE LAYOUT DETAILS
SCALE 1:500

AERIAL VIEW OF SITE
NOT TO SCALE

DO NOT SCALE

NOTES

1. ALL LEVELS SHOWN ARE IN METRES (AODN) AND ARE TAKEN FROM THE TOPOGRAPHICAL SURVEY.
2. ALL DIMENSIONS ARE IN MILLIMETRES UNLESS NOTED OTHERWISE.

KEY:

CONTRACTOR'S COMPOUND AREA (TO BE CONFIRMED)

SITE AREA, INCLUDING ACCESS (TO BE CONFIRMED)

EXISTING SERVICES KEY:

HIGH VOLTAGE OVERHEAD — HVOH

LOW VOLTAGE OVERHEAD — LVOH

REV	DATE	BY	DESCRIPTION	CHK	APP
A01	01/07/2020	JW	CONSTRUCTION ISSUE	KP	TE

DRAWING STATUS: A - FIT FOR CONSTRUCTION

wsp
Severn House, Lime Kiln Close, Stoke Gifford, BS34 8SQ, UK
T+ 44 (0) 117 906 2300
wsp.com

CLIENT: Cyfoeth Naturiol Cymru / Natural Resources Wales

SITE/PROJECT: ABBEY CONSOLS METAL MINE REMEDIATION PROJECT

TITLE: OUTFALL DETAILED DESIGN LOCATION PLAN

SCALE @ A1:	CHECKED:	APPROVED:
AS SHOWN	KB	TE

PROJECT NO:	DESIGNED:	DRAWN:	DATE:
70041881		JW	July 20

DRAWING No: 70041881-100 REV: A01

© WSP UK Ltd

File name C:\USERS\UKJHW001\ONEDRIVE - WSP O365\CIVIL_AUTHORITY\ABBEY CONSOLS\70041881-100.DWG, printed on 08 July 2020 15:58:45, by Woodward, John