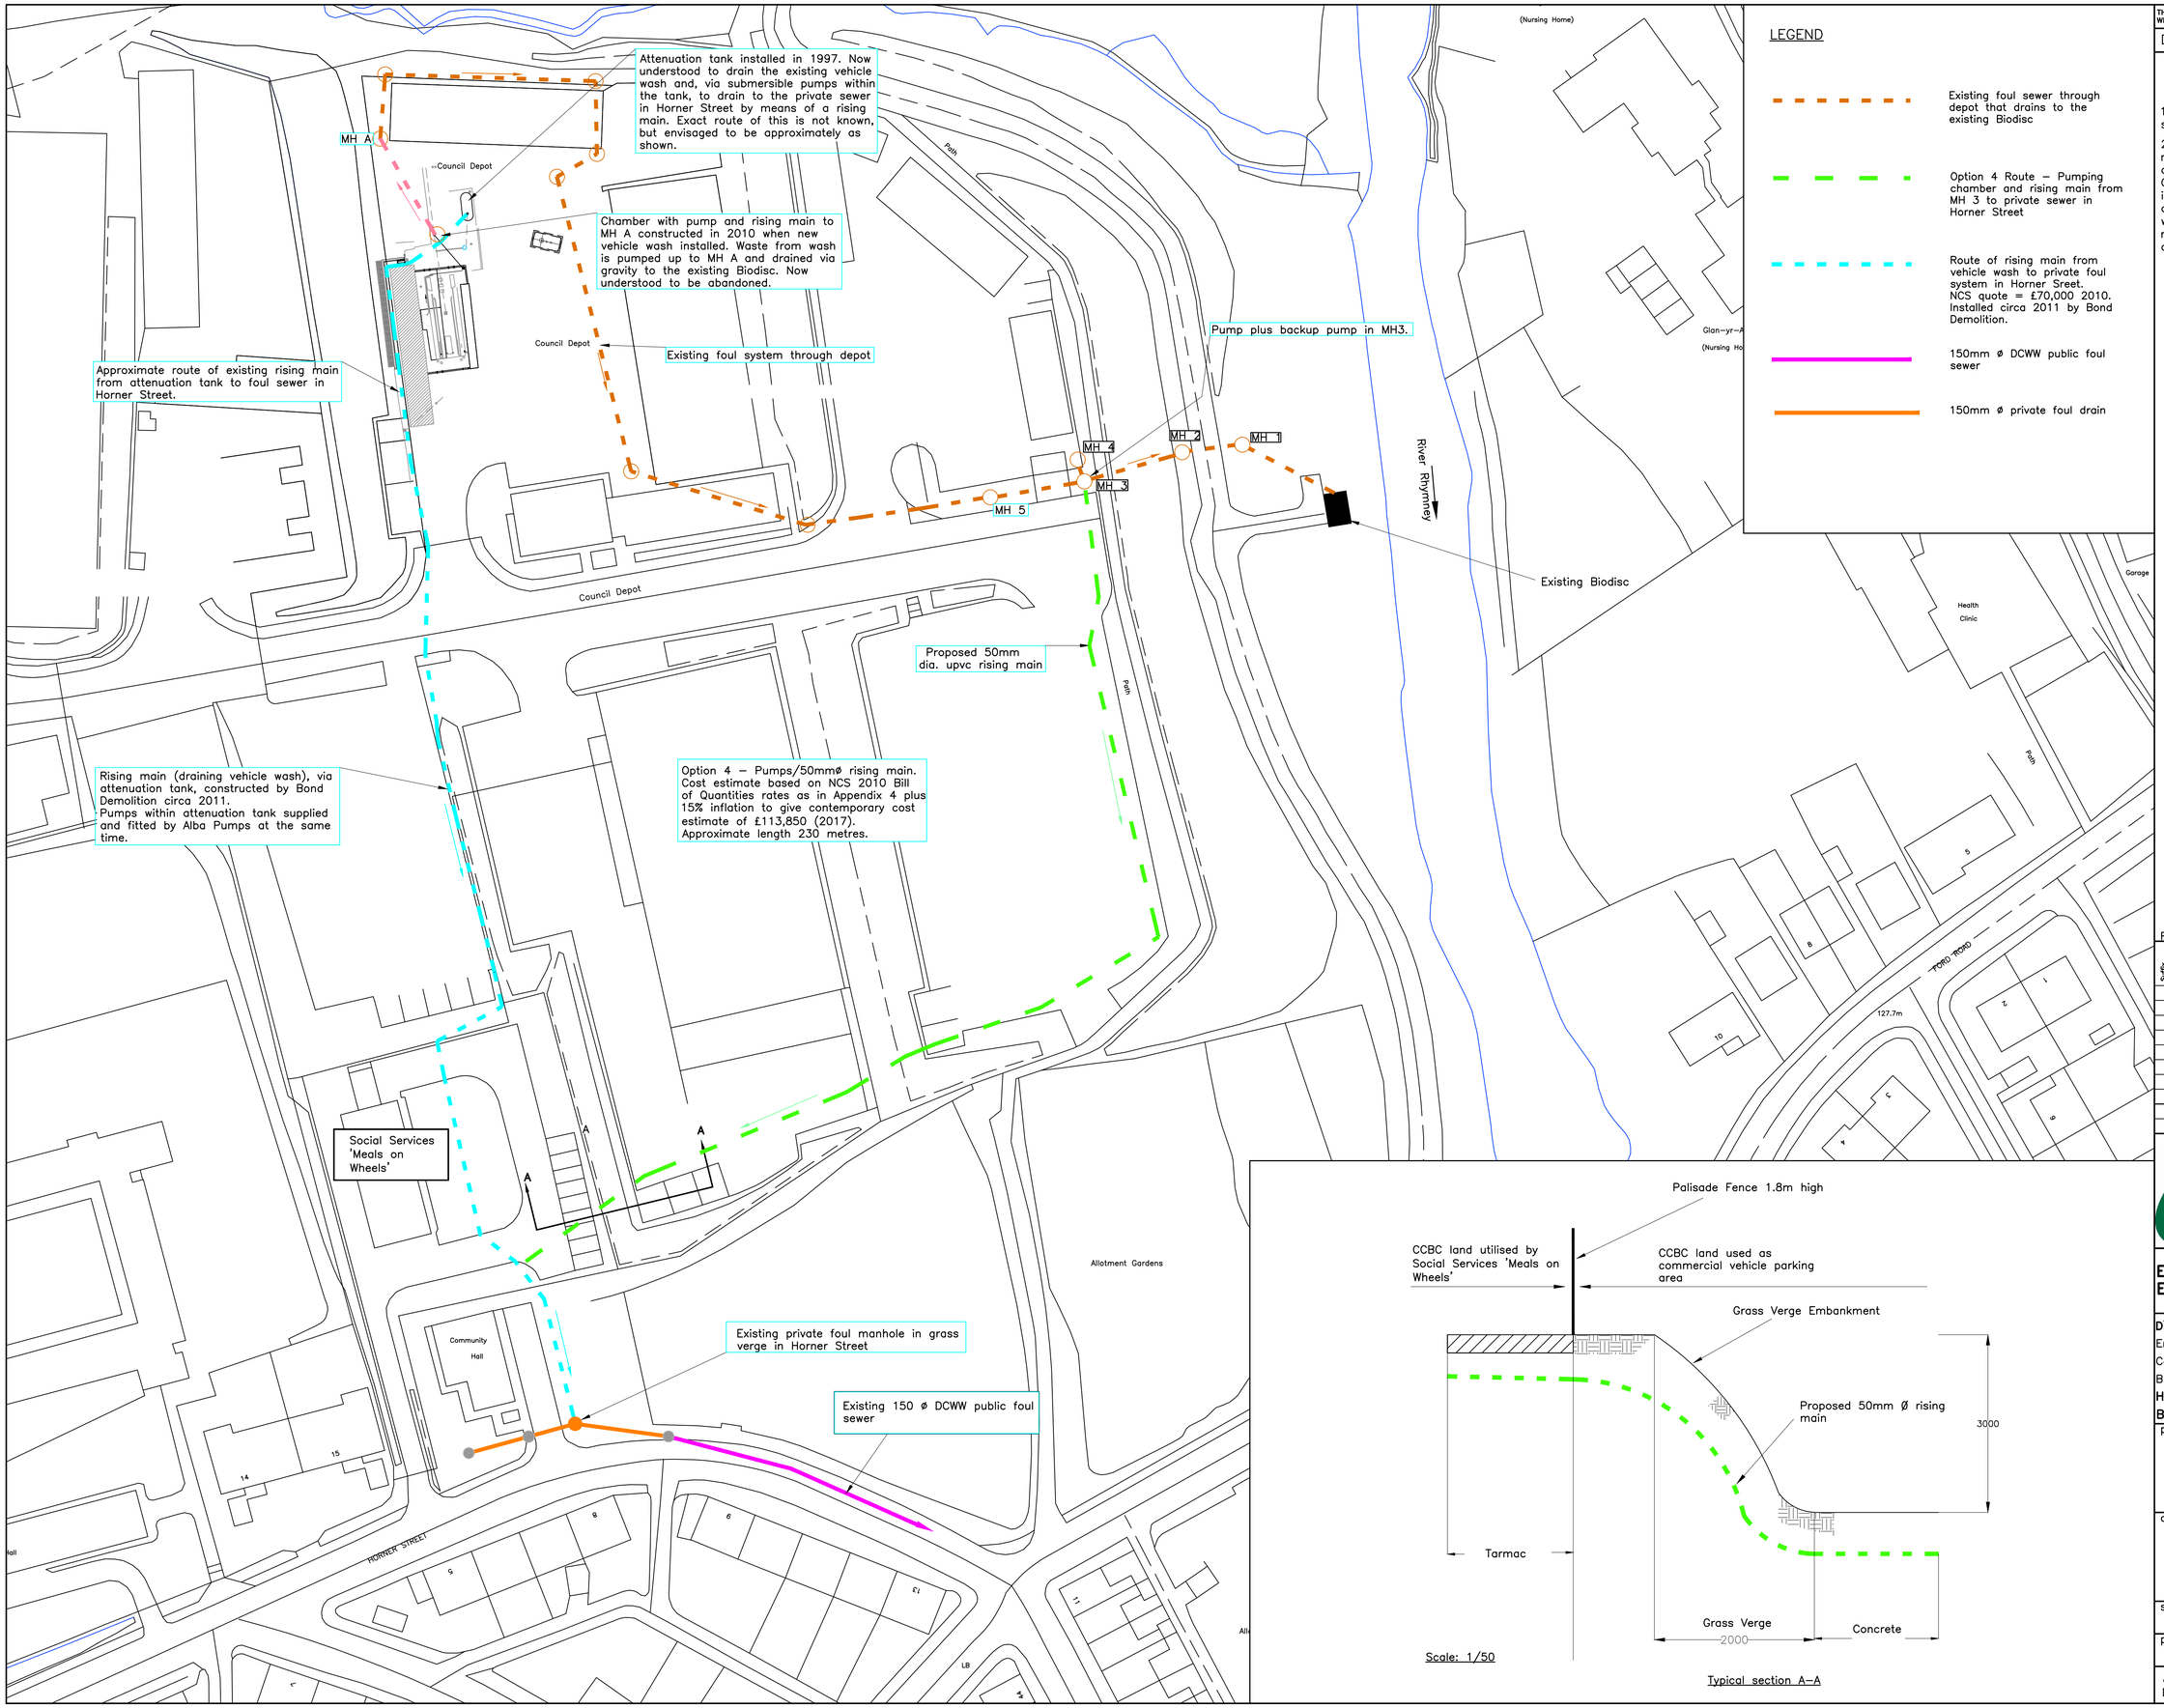

LEGEND

- Existing foul sewer through depot that drains to the existing Biodisc
- Option 4 Route – Pumping chamber and rising main from MH 3 to private sewer in Horner Street
- Route of rising main from vehicle wash to private foul system in Horner Sreet. NCS quote = £70,000 2010. Installed circa 2011 by Bond Demolition.
- 150mm ø DCWW public foul sewer
- 150mm ø private foul drain

THIS DRAWING SHALL NOT BE REPRODUCED IN WHOLE OR IN PART WITHOUT THE EXPRESS PERMISSION OF THE ENGINEERING CONSULTANCY.

DO NOT SCALE

Notes

1. All dimensions in mm unless otherwise stated
2. Option 4 will involve the laying of a rising main in various surfaces as shown on this drawing. All land is in the ownership of CCBC albeit under the operation of various internal service providers within the authority. Approval to carry out the works will have been sought and obtained by the relevant Heads of Service prior to commencement.

Revisions

Suffix	Date	Initials	Description

CAERPHILLY COUNTY BOROUGH COUNCIL
CYNGOR BWRDEISTREF SIROL CAERFFILI

ENGINEERING PROJECTS GROUP
ENGINEERING CONSULTANCY

Directorate of the Environment
Engineering Division HQ.
Council Offices, Pontllanfraith
Blackwood NP12 2YW
Head of Engineering Services – Terry Shaw
B.Eng MBA C.Eng MICE MCMI MIHT

project title

Tir y Berth Depot – Biodisc Investigation

drawing title

Option 4 – Pumping chamber and rising main to private foul sewer in Horner Street

scale	date	drawn	checked
1/500	Sept '17	NW	

project ref.	drawing no.	rev.
TH 1173	002	

APPROVAL ☐ COMMENT ☐ INFORMATION ☒
DRAFT ☐ TENDER ☐ CONTRACT ☐ AS CONSTRUCTED ☐