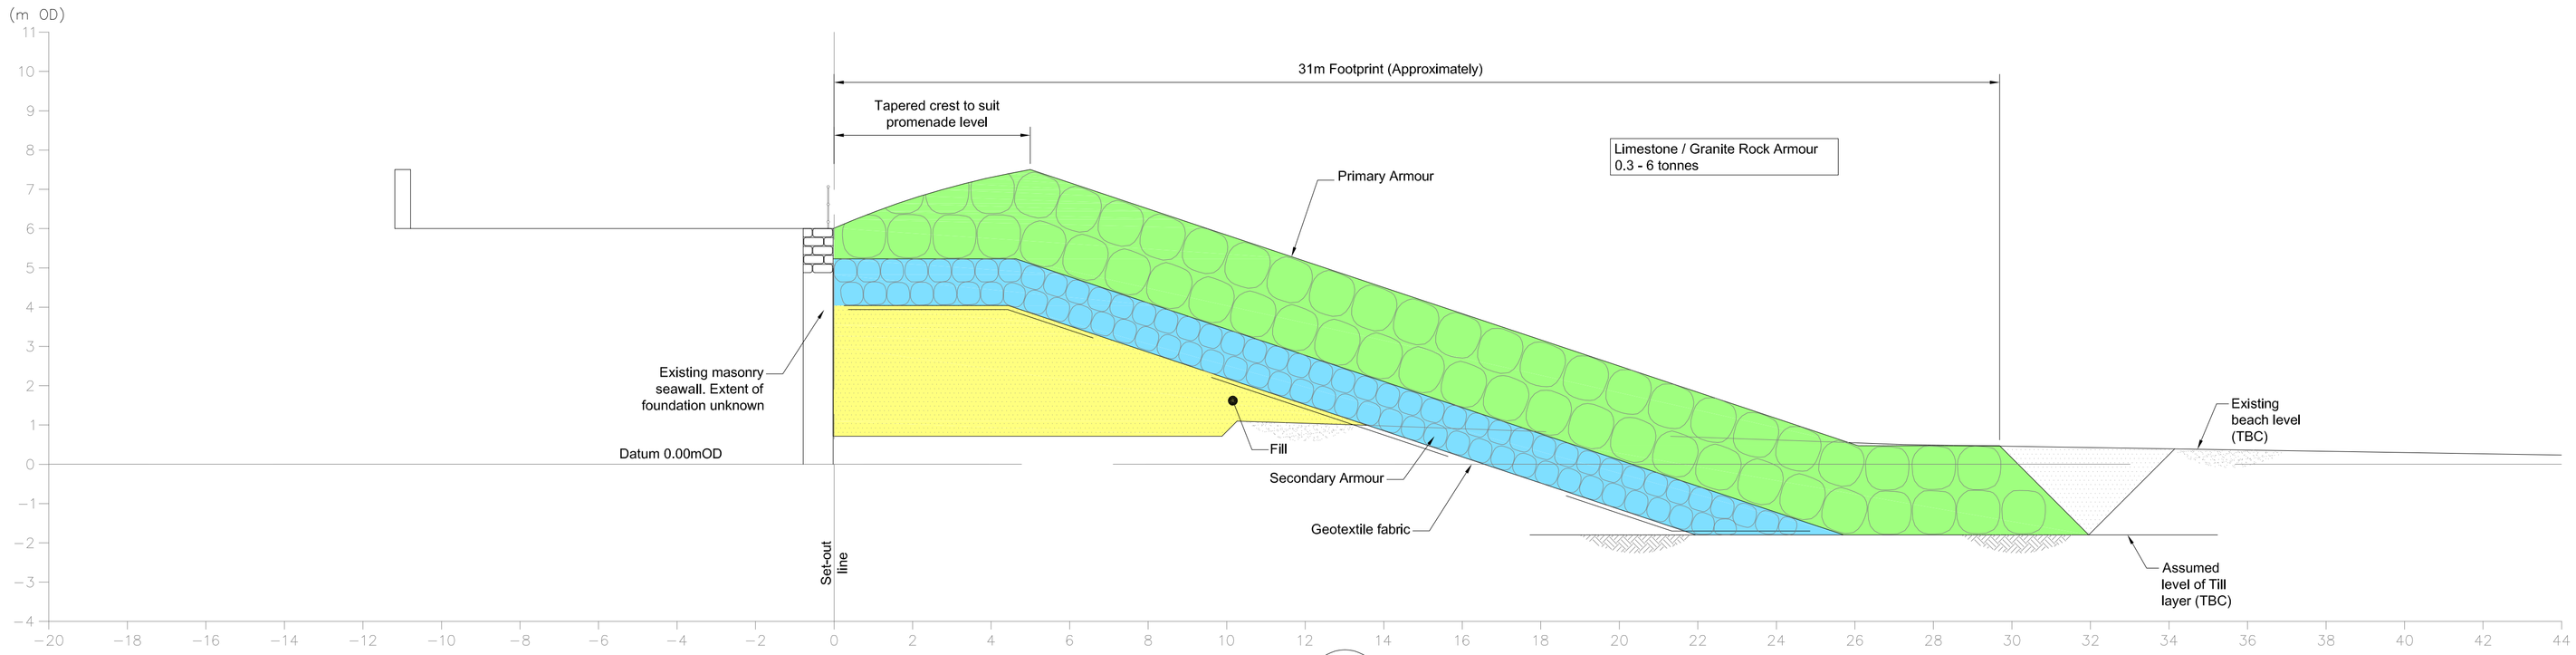

Section X
1:100 1005

Approximate proposed layout of rock revetment (TBC)

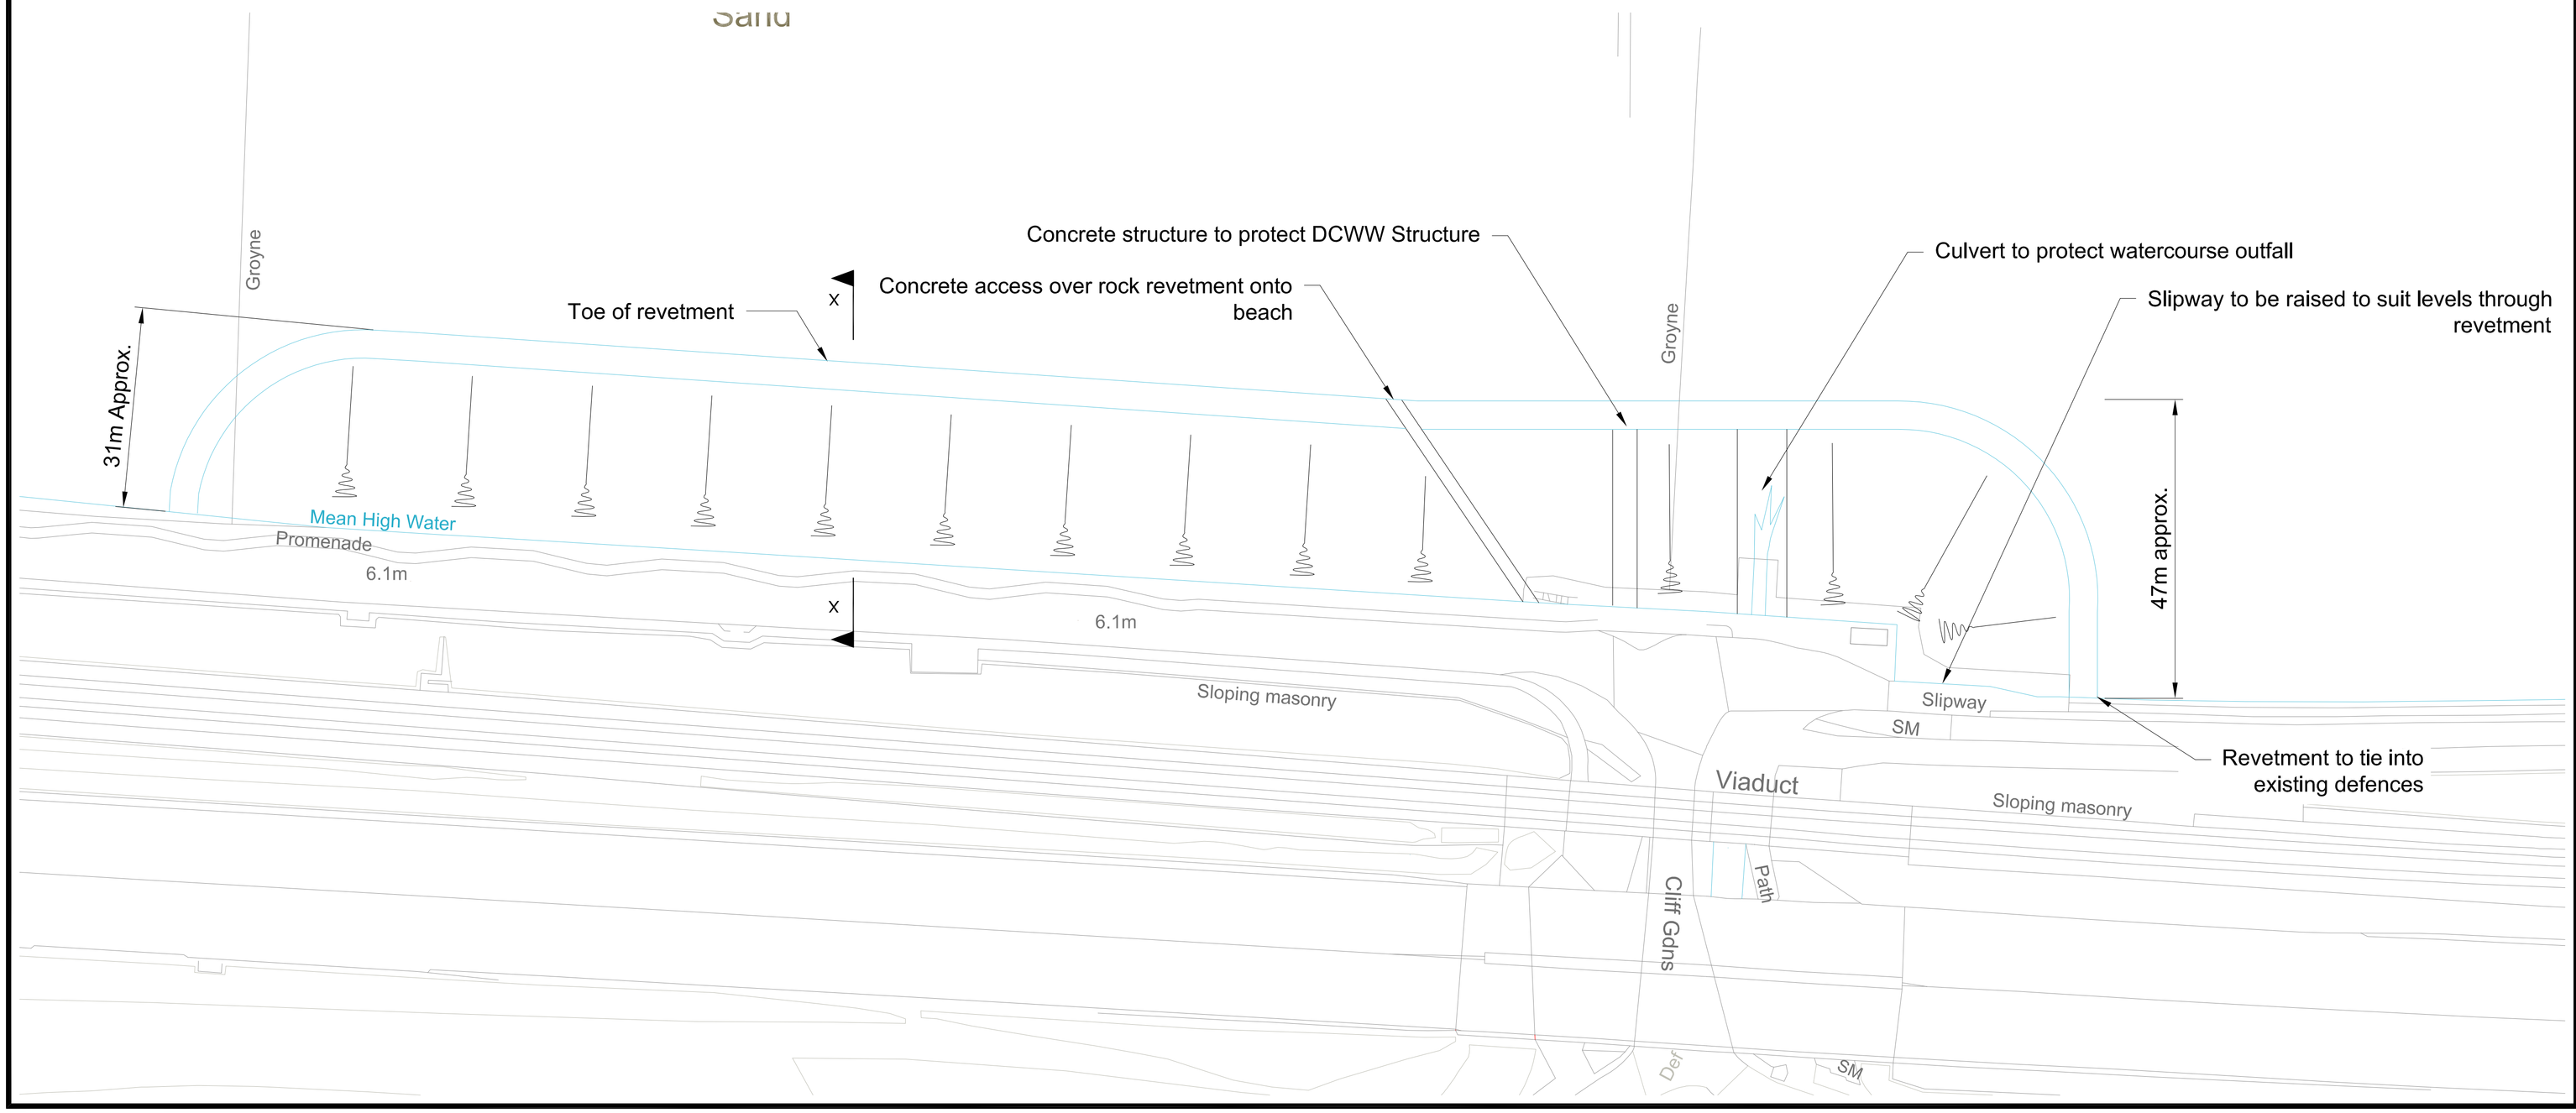

Reproduced from the Ordnance Survey Mapping with the permission of the Controller of H.M.S.O. Crown Copyright. Conwy County Borough Council, 100023380, 2018

NOTES

1. Do not scale from this drawing.
2. Any anomalies on this drawing should be brought to the attention of Conwy County Borough Council.
3. All dimensions in millimetres unless stated otherwise.

KEY

REV	DETAIL	DRAWN	CHECKED	DATE
A				

PROJECT
North Wales Critical Infrastructure Protection Project - Old Colwyn

TITLE
Proposed Rock Revetment Works General Arrangement

CLIENT
Environment, Roads and Facilities Conwy County Borough Council

SCALE @ A1:	DRAWN:	CHECKED:	APPROVED:	DWG STATUS:
As Shown	GS	-	-	Draft
	DATE: 11-11-19	DATE: -	DATE: -	

CONWY
CYNGOR BWRDEISTREF SIROL
COUNTY BOROUGH COUNCIL

ENVIRONMENT, ROADS & FACILITIES
G.B. Edwards BEng (Hons) CEng FICE
Head of Environment Roads & Facilities,
Mochdre Offices, Conway Road,
Mochdre, LL28 5AB.
Tel. (01492) 575337
Fax. (01492) 575199

PROJECT Ref:		DRAWING No:	REV
EP0802	/	001	-

CAD File Ref.
File: EP0802-001 Proposed Rock Revetment Plan GA.dwg
Layout: LOGO-A1