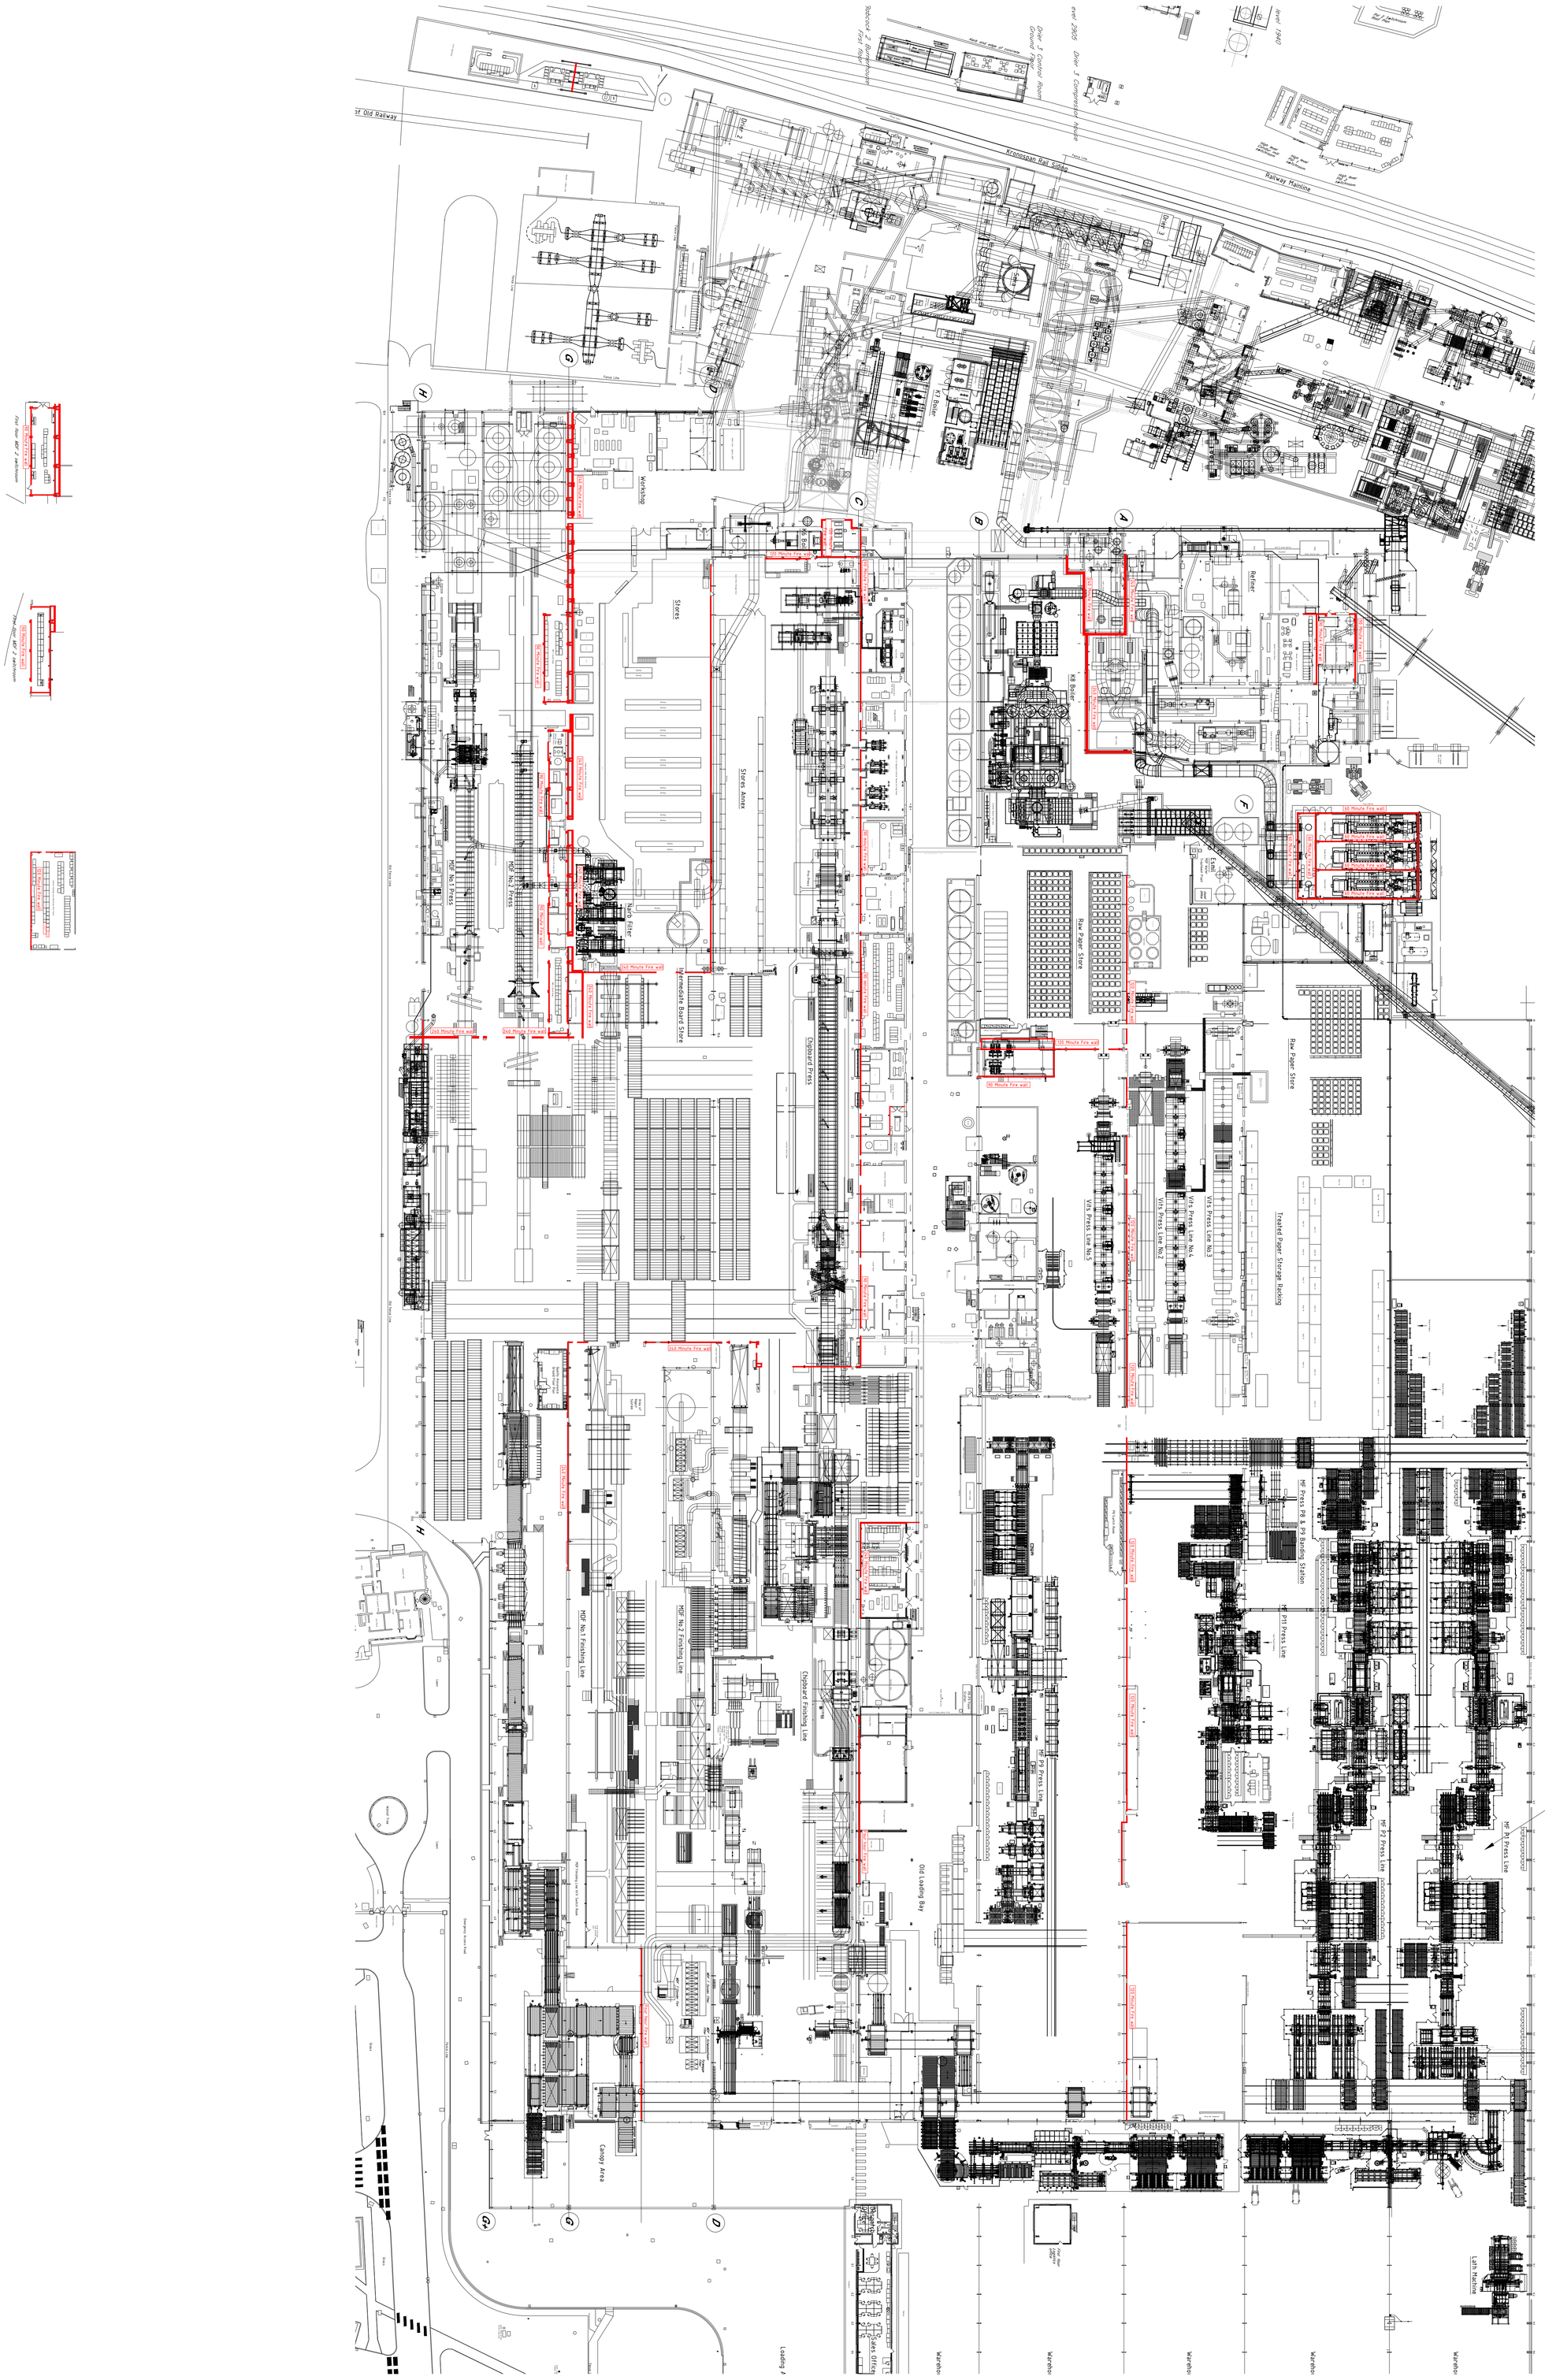

Reviewed 07.09.17

Revision	Description	Date	Name
C			
B	SCALE_AMENDED_FOR_BETTER_CLARITY	16.07.12	MIKE_TITCOMBE
A	P6_THERMAL_OIL_ROOM_REMOVED	23.02.12	MIKE_TITCOMBE

This drawing is property of the company Kronospan Ltd. Click. Use of this drawing by a third party and utilization in any form without permission and information is illegal.

Status

	Date	Name
Project leader		
Drawn	21.12.10	MIKE_TITCOMBE
Checked		

Size A0 | Scale 1:1000 | Norm ISO

Project number 1115 | Projekt name

Description
Site Fire Protection Systems
FIRE_WALLS

Drawing number 8000_40 | Index B | Sheet/Number 8

kronospan
Limited Chirk
Chirk
Wrexham
LL14 5NT
Tel: 0044 (0)1691 773361