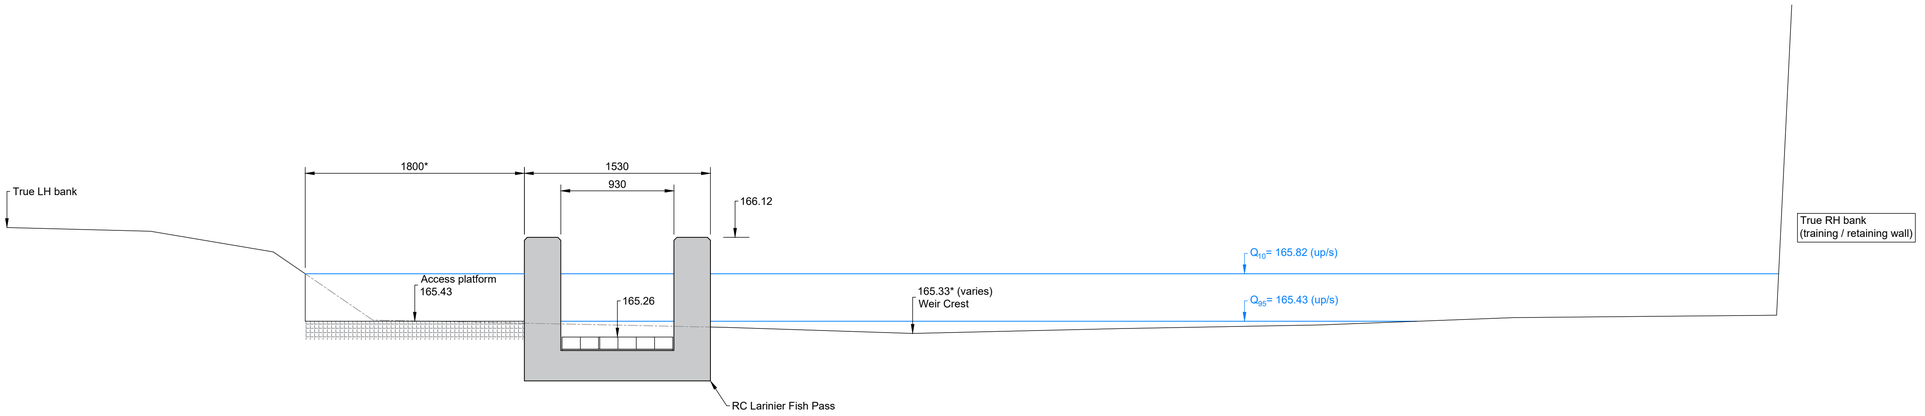

Cross Section Through Crest

Scale 1:25

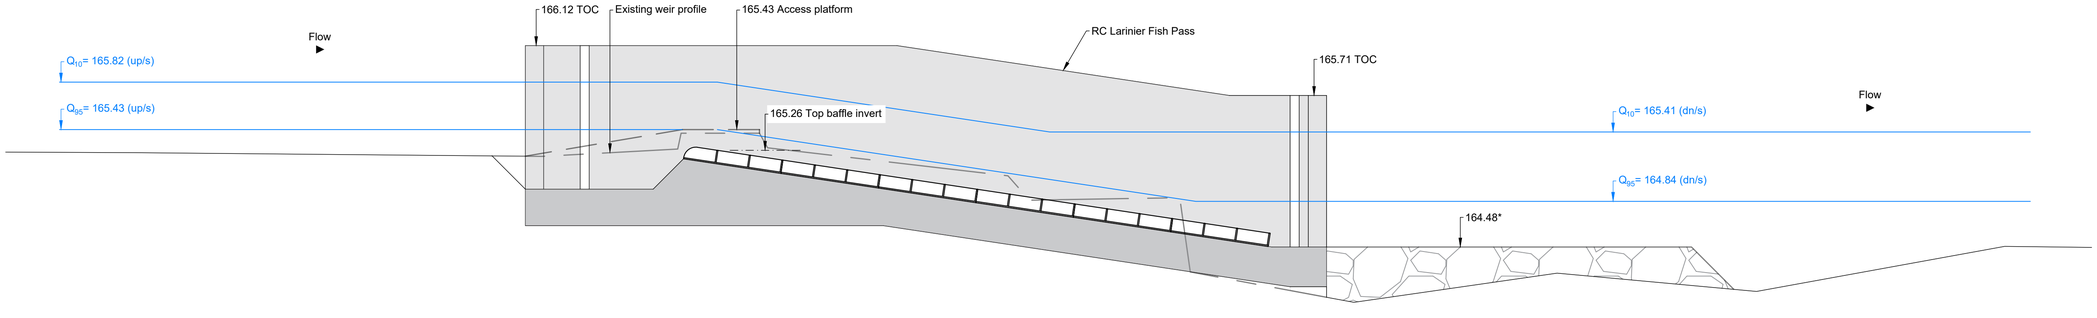

Long Section Through Larinier Centerline

Scale 1:25

NOTES:

1. DIMENSIONS:
- Are in millimetres unless otherwise stated.
- Marked thus (*) are approximate.
- All levels are in metres to Ordnance Datum.

For Information Purposes only
Not for construction

Rev.	Date	Description	Auth.	Chkd.	Appr.
P01	17/02/21	For Information	MG	MG	ISR

Status: For Information

Scales	As shown	Current Issue Signatures	
		Author M. Giblin	
Original Size	A1	Checker M. Giblin	
Datum	N/A	Approver I. St.-Russon	
Grid	N/A	© Copyright reserved	

Filename:

Client: Severn Rivers Trust

WM PLANT HIRE

FISHTEK CONSULTING

PROJECT

Knighton Fish Pass
RIver Teme

TITLE

Typical Sections

Drawing No.	Project No.	Revision
0900	- 02621 -	P01