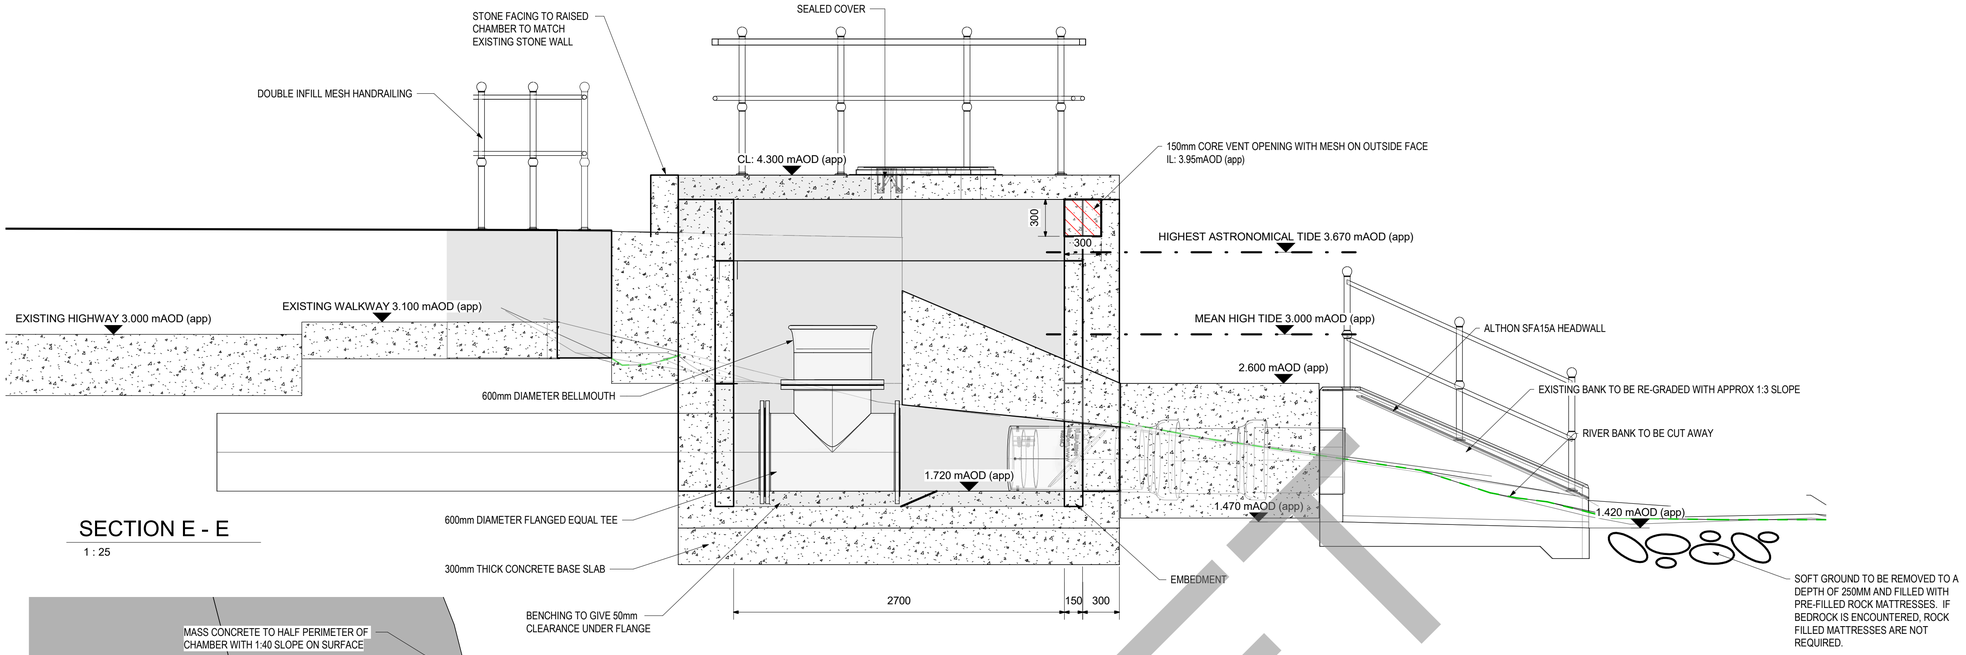

SECTION E - E

1 : 25

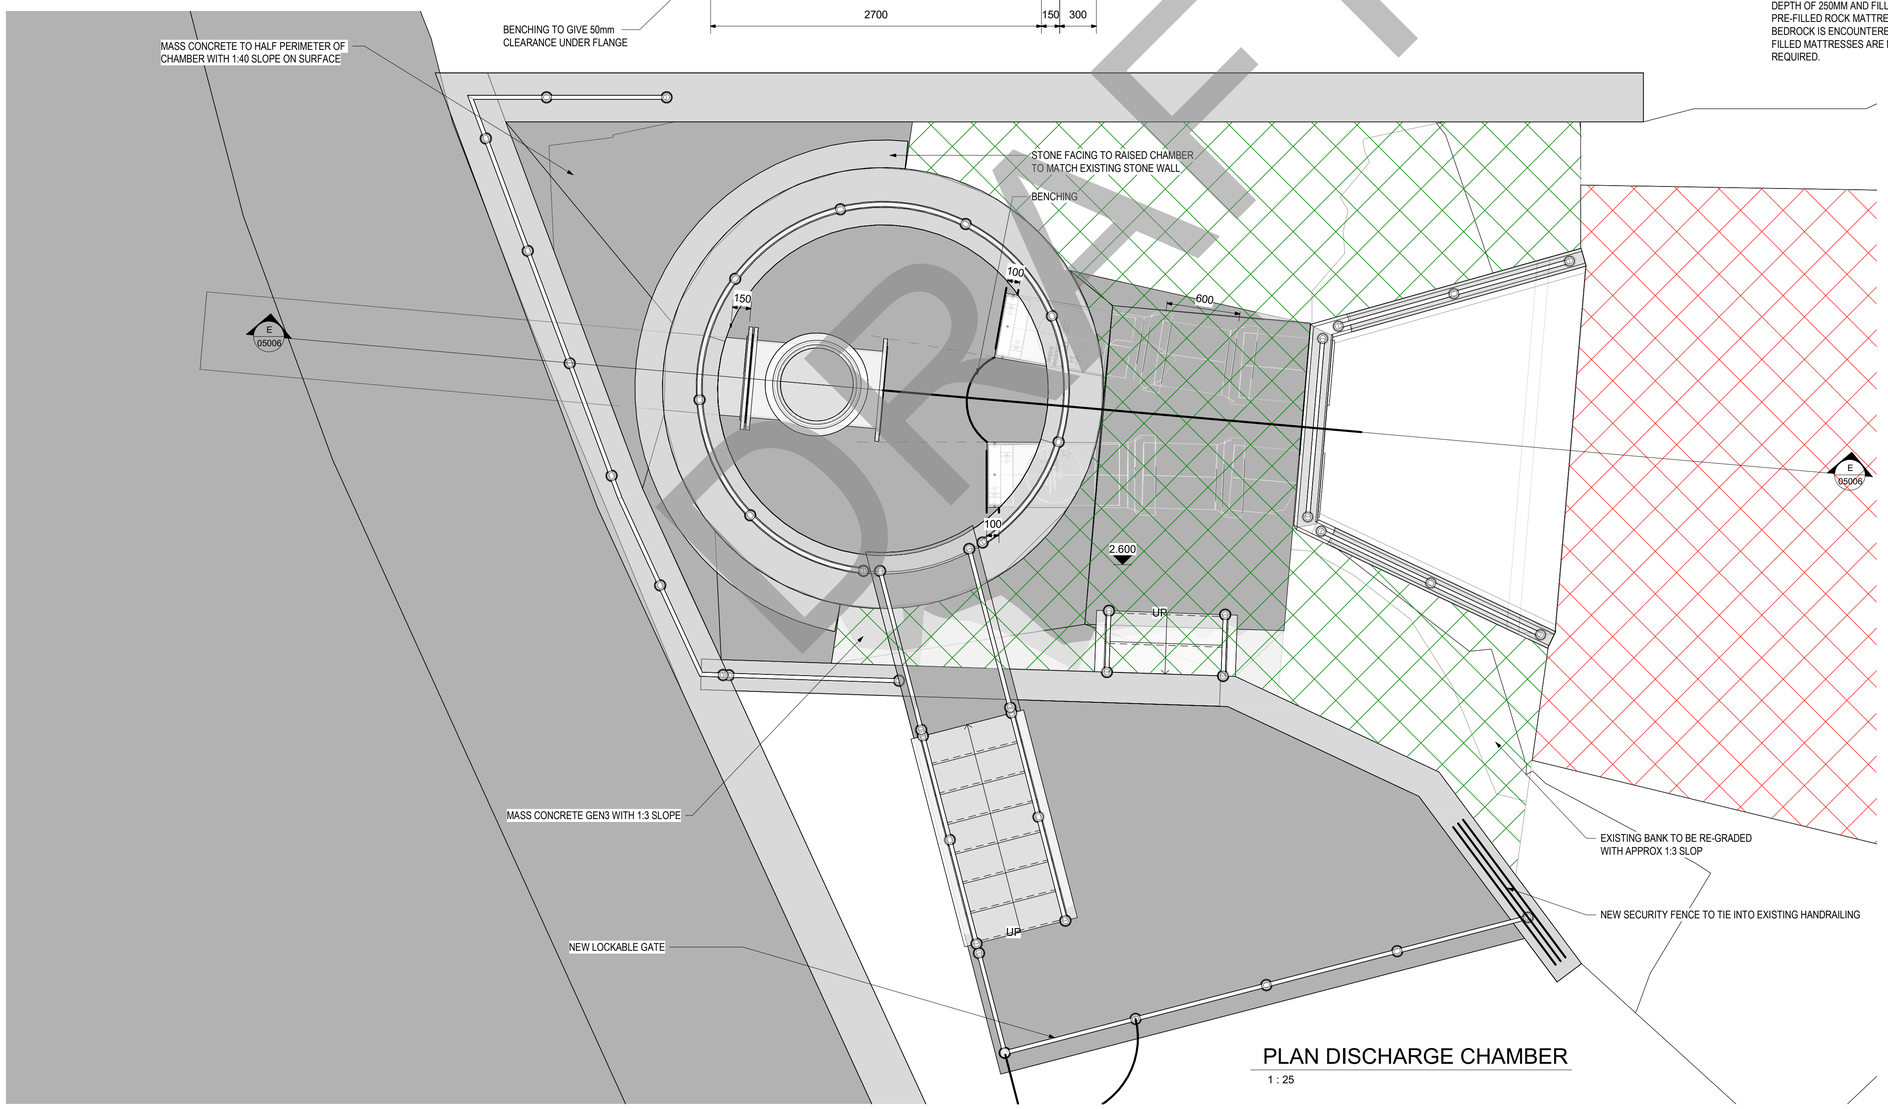

PLAN DISCHARGE CHAMBER

1 : 25

DRAFT

NOTES:

A1

Rev.	Date.	Drawn.	Description.	Chkd.	Appd.	Date.
P1	05.05.20	SG	FOR INFORMATION		SA	XX

Capital Delivery Alliance
Cynghrair Cyflawni Cyfalaf

Ty Awen, Spooner Close, Coed Kernew, Newport, NP10 8FZ

Project Name. CARDIGAN (LOWER TOWN)

Drawing Title. DISCHARGE CHAMBER PLAN AND SECTION

Suitability. INFORMATION

Suitability Code S2

Originator. SG

Designer. SA

Date. 04/29/20

Internal Project Number. 241421

Scale. 1 : 25@ A1

Rev. P1

Drawing Number. 4392_S_216-ARP-01-BG-DR-CX-05006

J:\241000\241421-004 Internal Project Data\4-30 Drawings\4-39 BIM\REVIT\241421-WTR-00-2019_SPS_Remodel_v2.rvt

CROWN COPYRIGHT 2015 LICENSE NUMBER

THIS MAP IS BASED UPON THE ORDINANCE SURVEY MATERIAL WITH THE PERMISSION OF ORDINANCE SURVEY ON BEHALF OF THE CONTROLLER OF HER MAJESTY'S STATIONARY OFFICE.

THIS DESIGN AND DRAWING IS CONFIDENTIAL AND ALL RIGHTS THERIN INCLUDING COPYRIGHT AND DESIGN RIGHT ARE THE PROPERTY OF DWR CYMRU CYFNGEDIG AND SHOULD NOT BE DISCLOSED TO A THIRD PARTY OR REPRODUCED WITHOUT PRIOR CONSENT OF DWR CYMRU CYFYNGEDIG. (c)