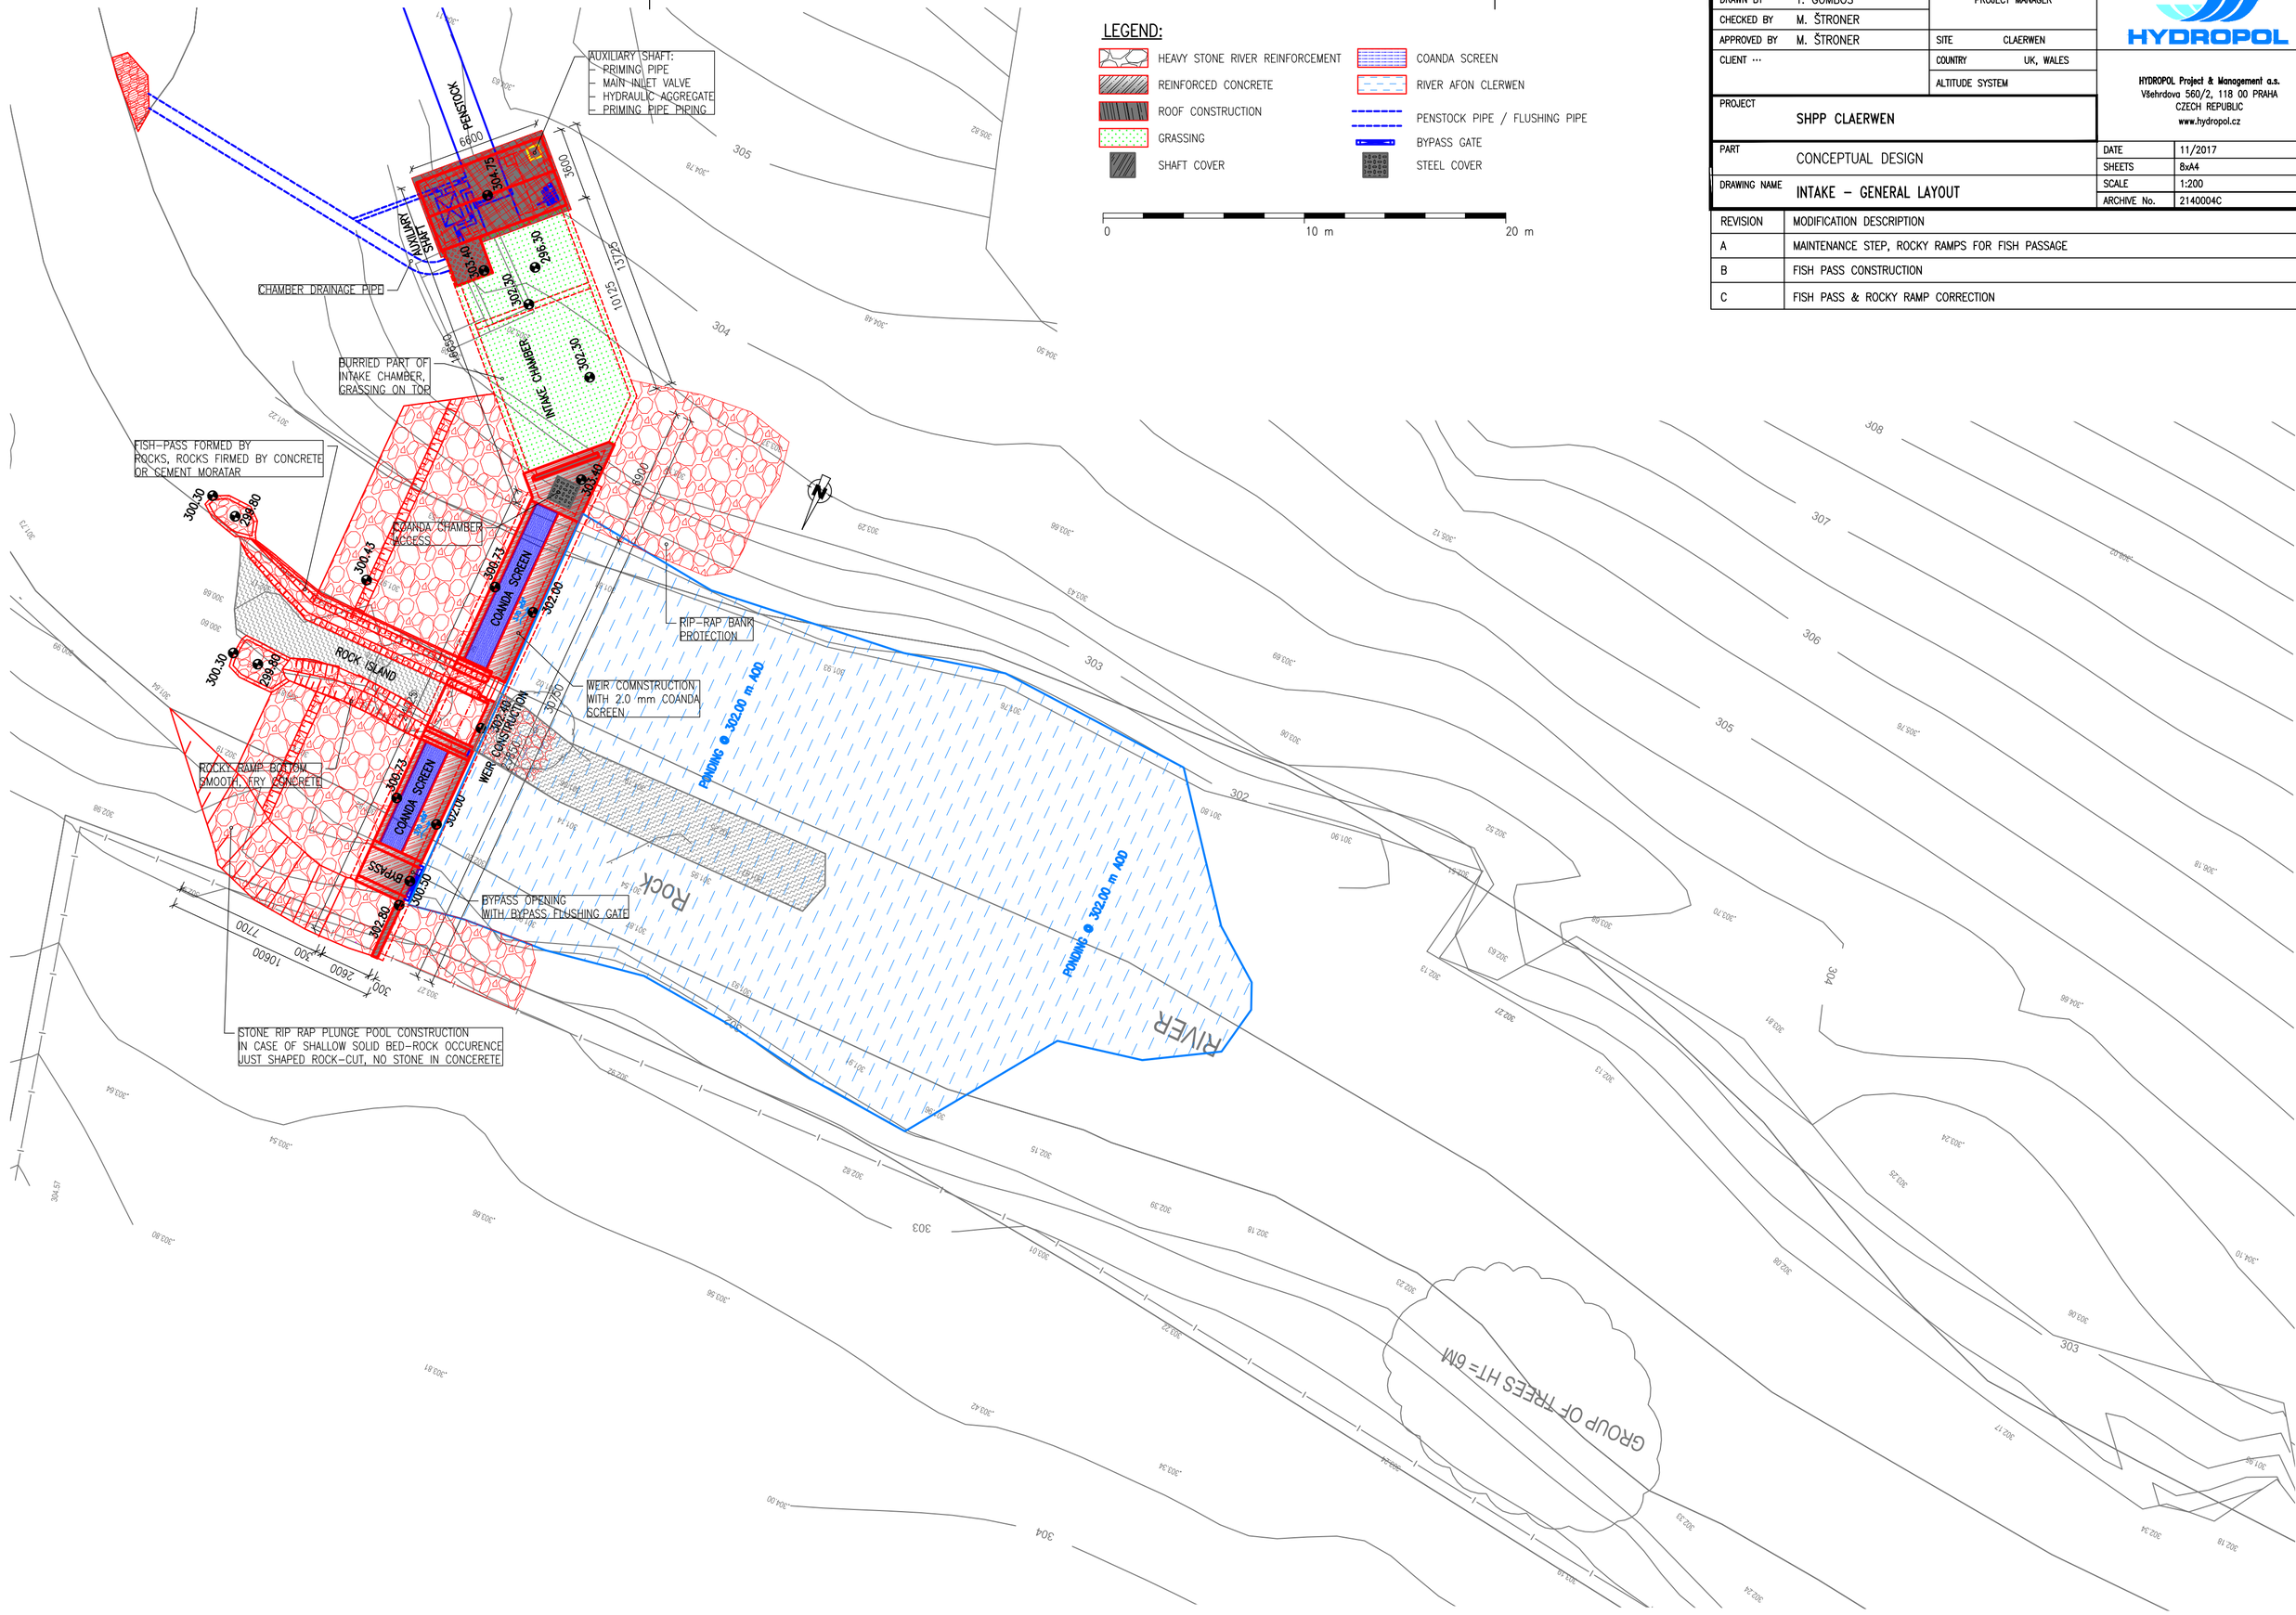


DRAWN BY	T. GOMBOŠ	PROJECT MANAGER	
CHECKED BY	M. ŠTRONER		
APPROVED BY	M. ŠTRONER	SITE	CLAERWEN
CLIENT ...		COUNTRY	UK, WALES
		ALTITUDE SYSTEM	

HYDROPOL

HYDROPOL Project & Management a.s.
Všehrdova 560/2, 118 00 PRAHA
CZECH REPUBLIC
www.hydropol.cz

PROJECT	SHPP CLAERWEN		
PART	CONCEPTUAL DESIGN	DATE	11/2017
		SHEETS	8xA4
DRAWING NAME	INTAKE – GENERAL LAYOUT	SCALE	1:200
		ARCHIVE No.	2140004C

REVISION	MODIFICATION DESCRIPTION
A	MAINTENANCE STEP, ROCKY RAMPS FOR FISH PASSAGE
B	FISH PASS CONSTRUCTION
C	FISH PASS & ROCKY RAMP CORRECTION