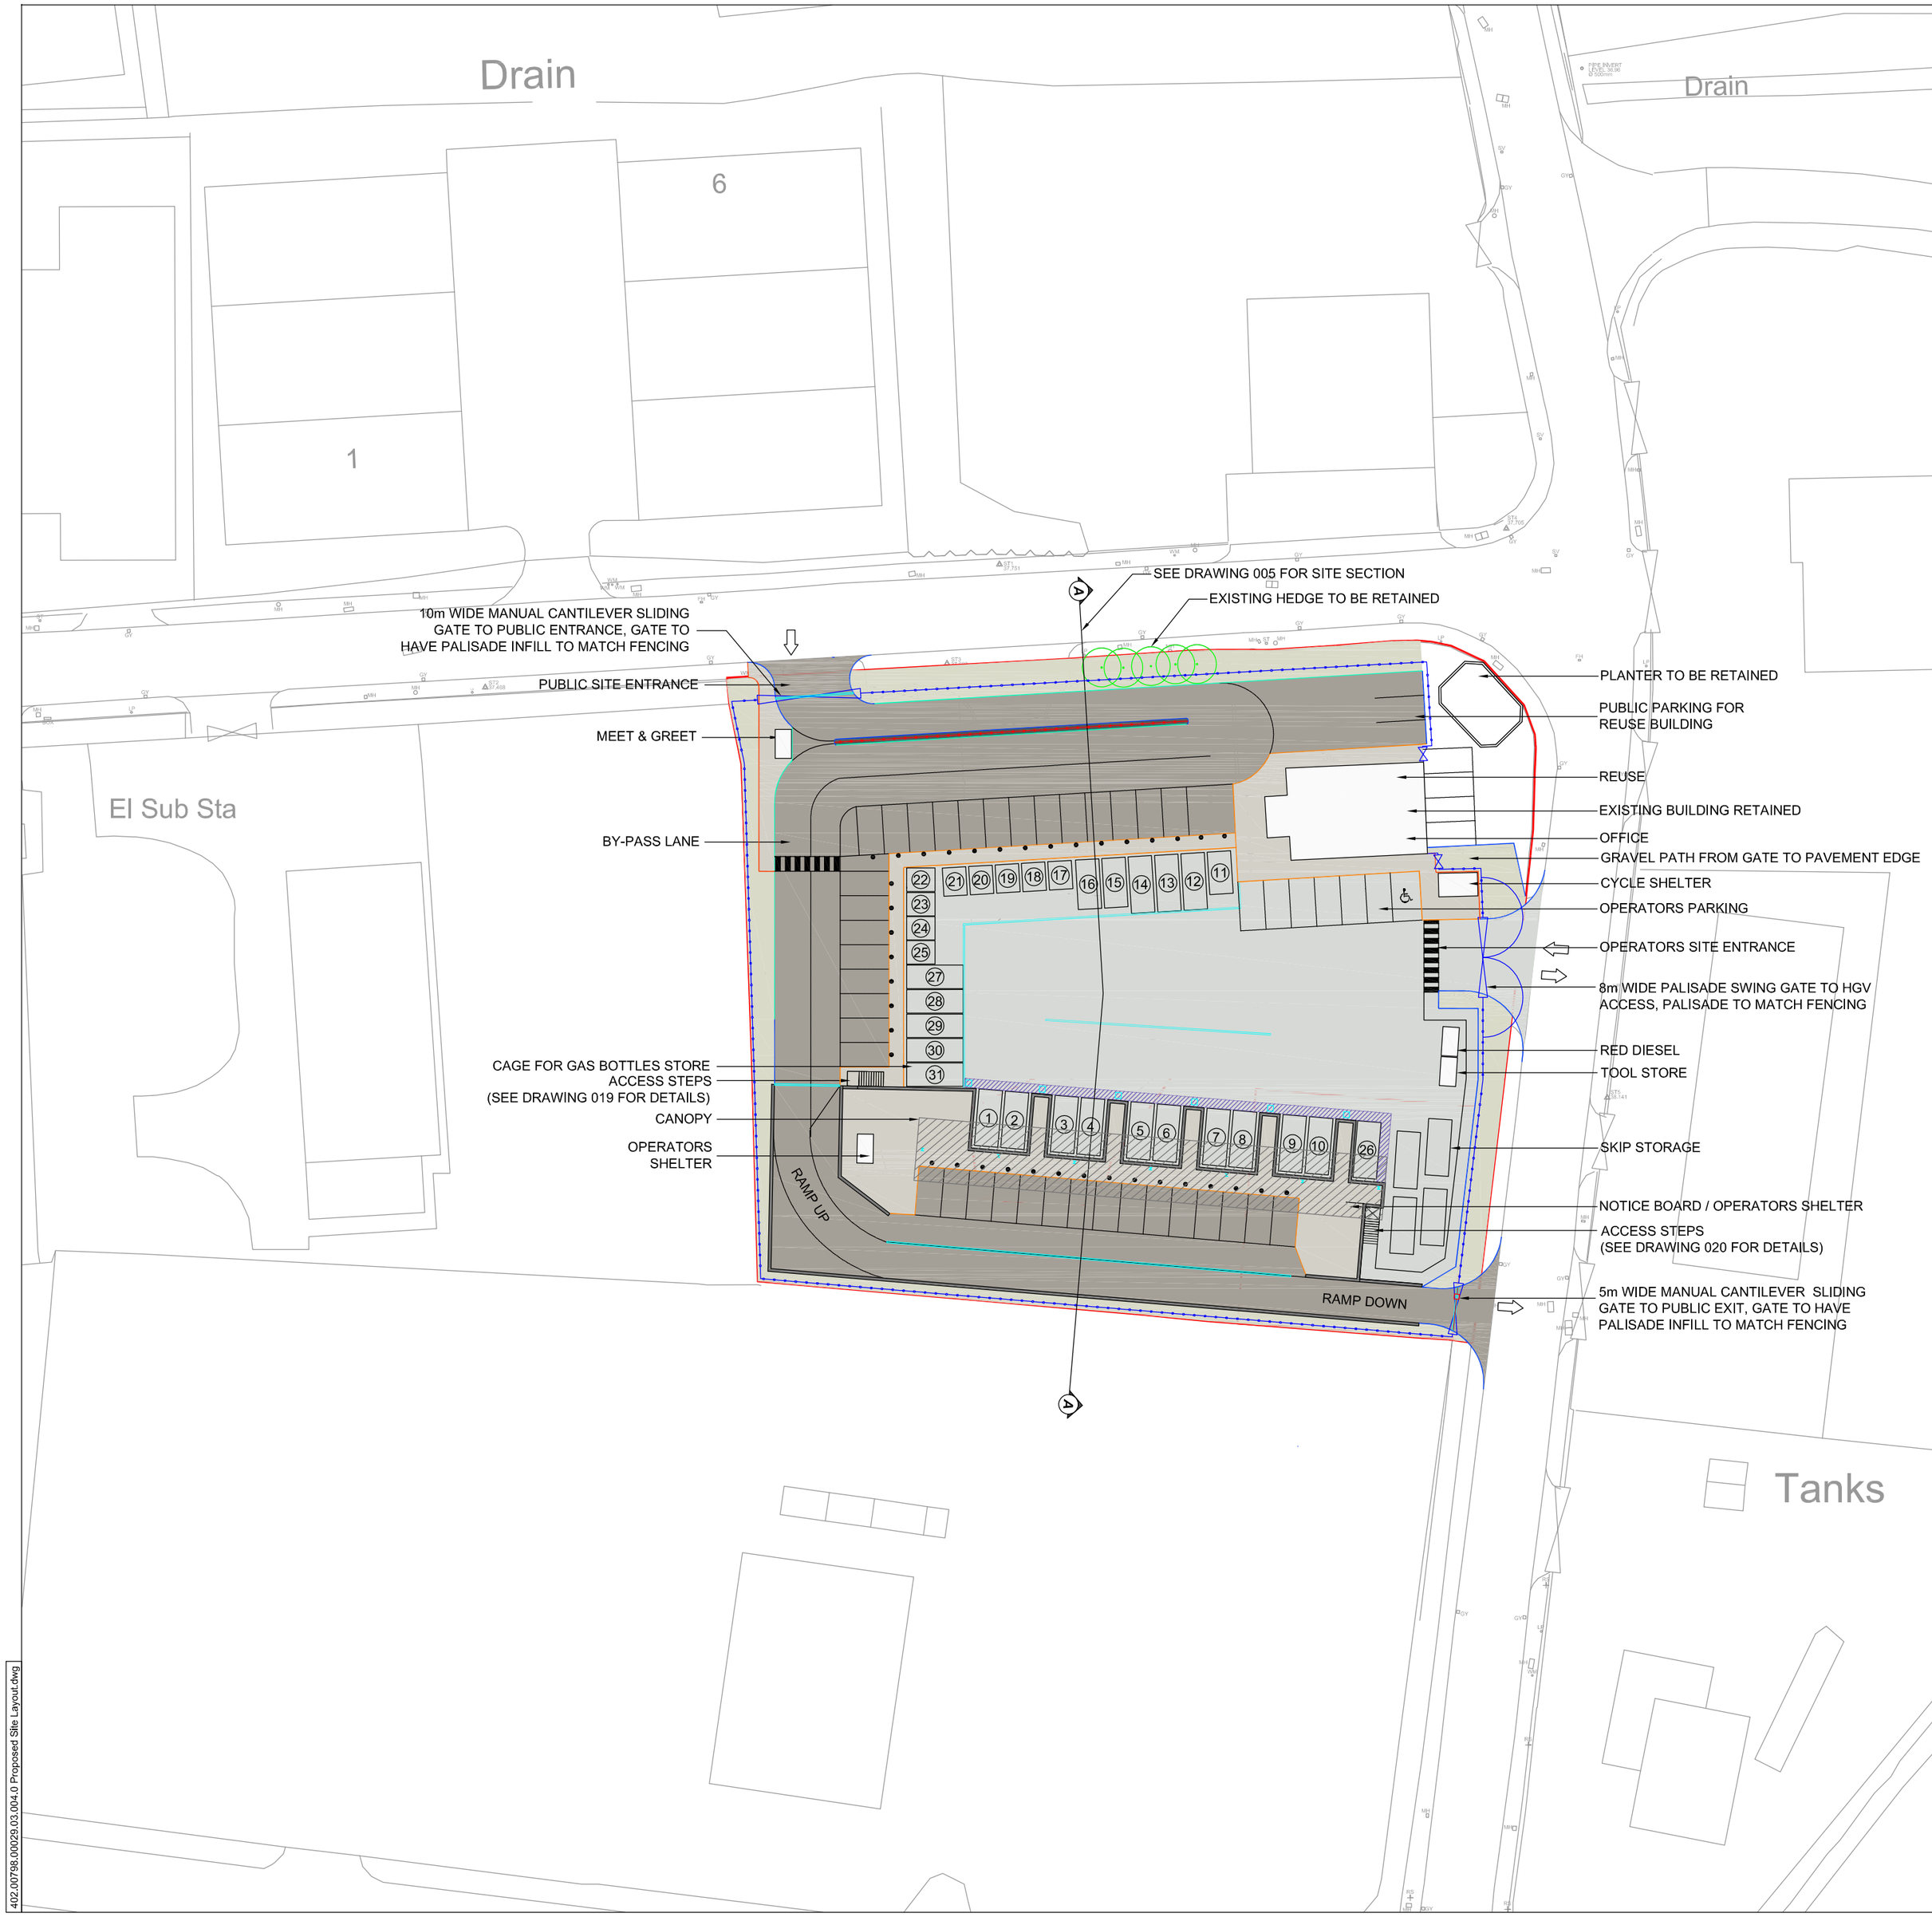


| | |
|---|---|
| 1 | HOUSEHOLD (LARGE MIXED) |
| 2 | HOUSEHOLD (BLACK BAGS) |
| 3 | BULKY WASTE |
| 4 | CARDBOARD |
| 5 | FERROUS METAL |
| 6 | GREEN WASTE |
| 7 | PLASTIC |
| 8 | WOOD |
| 9 | RUBBLE |
| 10 | PAPER |
| 11 | ASBESTOS |
| 12 | ALUMINIUM CANS |
| 13 | STEEL CANS |
| 14 | GLASS |
| 15 | TEXTILES |
| 16 | PLASTERBOARD |
| 17 | BATTERIES - CAR |
| 18 | BATTERIES - HOUSE |
| 19 | BIKES |
| 20 | BOOKS |
| 21 | BRIC A BRAC |
| 22 | COOKING OIL |
| 23 | MATTRESSES |
| 24 | OIL |
| 25 | PAINT |
| 26 | WEEE E - SDA |
| 27 | WEEE A - LDA |
| 28 | WEEE C - CRT |
| 29 | WEEE D - LAMPS |
| 30 | WEEE B - FRIDGES |
| 31 | GAS BOTTLES |

NOTES

LEGEND

- BACK EDGE OF PAVEMENT KERB
- BULL NOSE KERB
- HB2 KERB
- HB2 KERB DRAIN
- ACO S150 CHANNEL DRAIN
- PALISADE FENCING
- PEDESTRIAN FENCING
- 900mm WIDE CHANNEL IN CONCRETE HARD STANDING
- TARMAC ROAD
- CONCRETE HARDSTANDING
- PEDESTRIAN PAVEMENT
- LANDSCAPING

| Revision | By | Chk'd By | Date | Comments |
|---|---|---|---|---|
| T0 | IMR | | MAR 14 | |

Cyngor Bwrdeistref Sirol
Pen-y-bont ar Ogwr
BRIDGEND
County Borough Council

SLR
4 THE ROUNDAL
RODDINGLAW BUSINESS
PARK, GOGAR
EDINBURGH. EH12 9DB
T: 0131 335 6830
F: 0131 335 6831
www.slrconsulting.com

Site
BRIDGEND CC

Project
HWRC FACILITY

Drawing Title
**PROPOSED SITE LAYOUT**

Scale
1:500 @ A2

Date
MARCH 14

Drawing Number
**004**

Revision
**T0**

TENDER

402.06798.00029.03.004.0 Proposed Site Layout.dwg