DO NOT SCALE

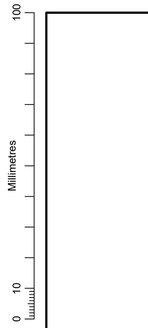

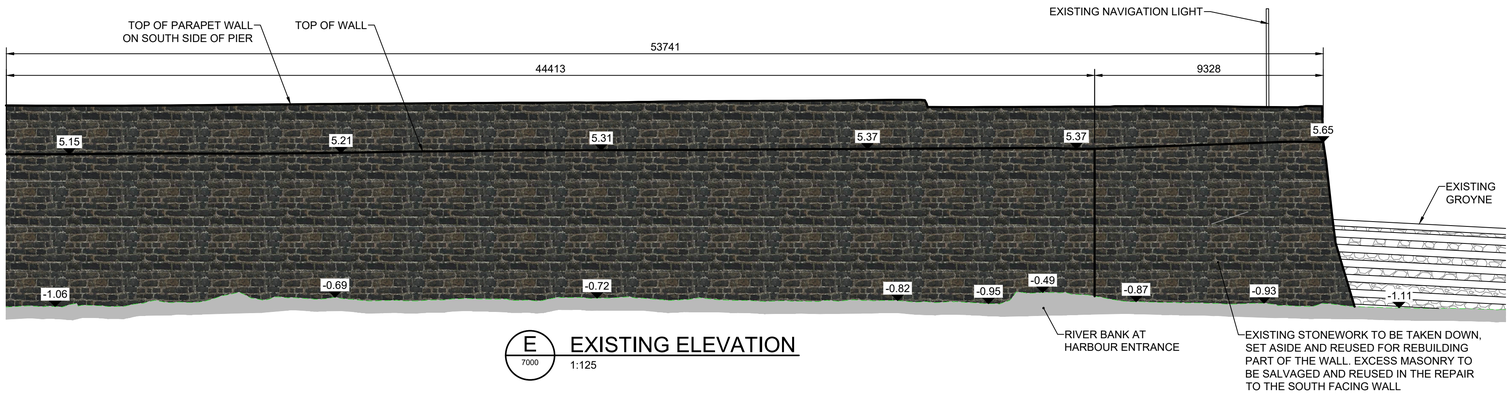

E 7000 EXISTING ELEVATION
1:125

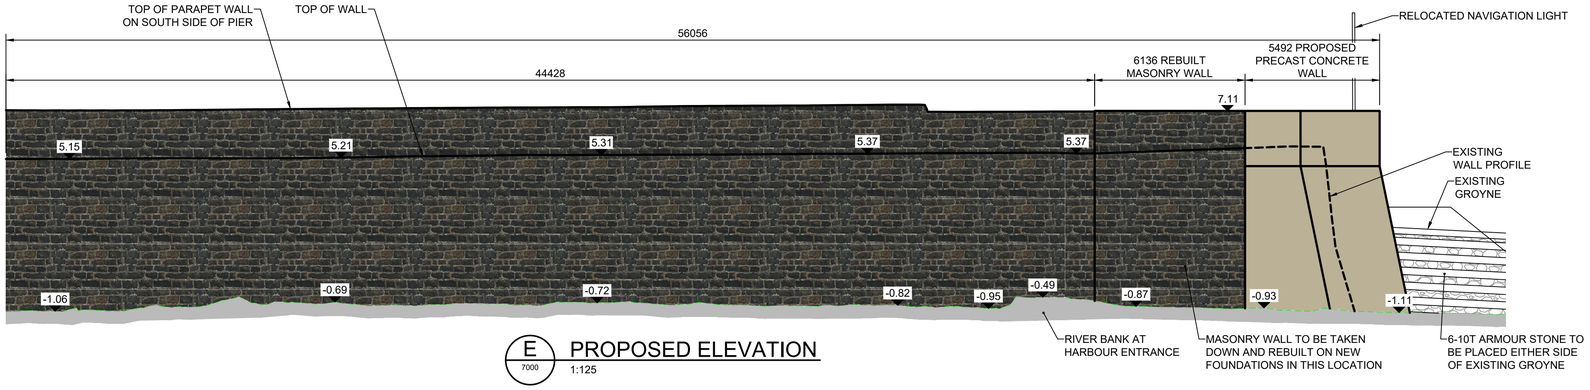

E 7000 PROPOSED ELEVATION
1:125

PHOTOGRAPH 3

NOTES :

1. ALL DIMENSIONS ARE IN MILLIMETRES UNLESS NOTED OTHERWISE.
2. ALL LEVELS IN METRES TO ORDNANCE DATUM NEWLYN.

SAFETY, HEALTH AND ENVIRONMENTAL INFORMATION

In addition to the hazards/risks normally associated with the types of work detailed on this drawing, note the following:

CONSTRUCTION

Potential for striking live underground services or unrecorded services.
Working in intertidal zone and potential for work area to become inundated.
Risk of collapse of unstable structures such as South Pier.
Access to the car park near the Yacht club is restricted as the area is used for boat storage during the winter.
Access to Quay Parade is narrow with parked vehicles present adjacent to the harbour wall.
The harbour is operational with small leisure craft and fishing boats accessing and egressing during high water.
Potential presence of Sabelleria at North Beach.
Presence of historic fish traps on South Beach to be demarked during construction.

MAINTENANCE/CLEANING

N/A

DECOMMISSIONING/DEMOLITION

N/A

It is assumed that all works will be carried out by a competent contractor working, where appropriate, to an approved method statement

Rev.	Date	Description	By	Chk'd	App'd
C03	16/04/21	FOR PLANNING	DJW	MJT	RAM
C02	26/03/21	FOR PLANNING	DJW	MJT	RAM
C01	10/03/21	FOR CLIENT COMMENT	DJW	MJT	RAM

Drawing Status: FOR PLANNING
Suitability: A1

ATKINS
West Glamorgan House
12 Orchard Street
Swansea
SA1 5AD
Tel: +44 (0)1792 641172
Fax: +44 (0)1792 472019
www.atkinsglobal.com

Copyright © Atkins Limited (2020)

Client: Cyngor Sir CEREDIGION County Council

Project Title: ABERAERON COASTAL DEFENCE SCHEME

Drawing Title: SOUTH PIER EXISTING AND PROPOSED ELEVATIONS SHEET 2 OF 2

Scale	Designed	Drawn	Checked	Authorised
AS SHOWN	RAM	DJW	MJT	RAM
Original Size: A1	Date: 22/02/21	Date: 22/02/21	Date: 10/03/21	Date: 10/03/21

Drawing Number: 5182114-ATK-MAR-GEN-DR-C-7002
Revision: C03

USER: WILL6981
Date: 17/4/21 10:18:31
Filename: \\wsatkins.com\project\GBEMC\WGE\Projects\Water\20181749 Detailed\Design of Aberaeron Coastal Defence Scheme\7 WIP\7.7 Drawings\01-WIP\C\DR\5182114-ATK-MAR-GEN-DR-C-7002.dwg