Detail Showing Concrete Access Steps.
Scale 1:100

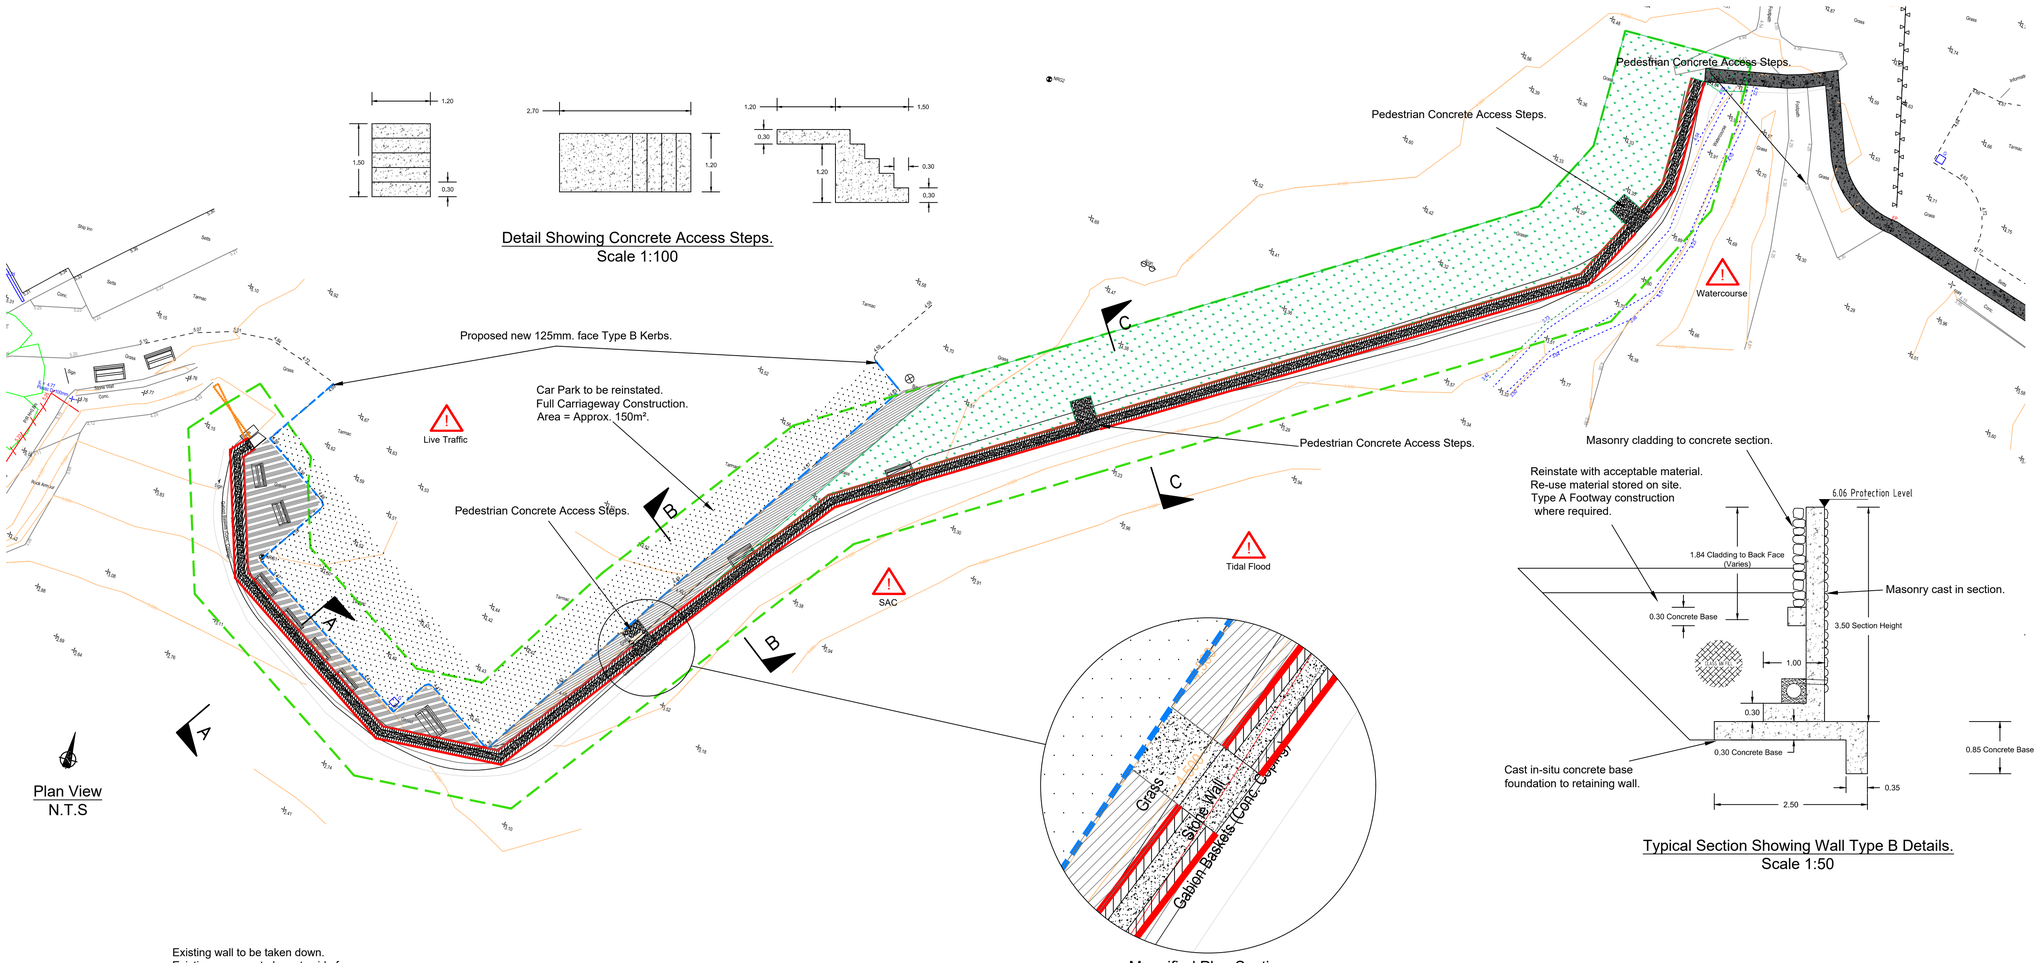

Plan View
N.T.S

Magnified Plan Section.
Scale 1:50

Typical Section Showing Wall Type B Details.
Scale 1:50

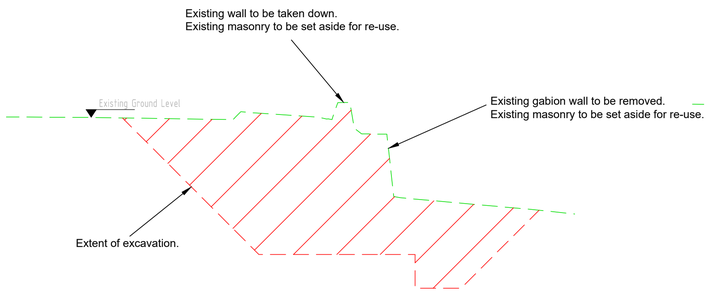

Section A-A (Existing)
Scale 1:50

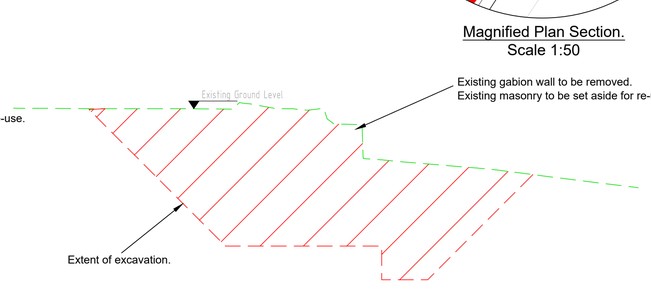

Section B-B (Existing)
Scale 1:50

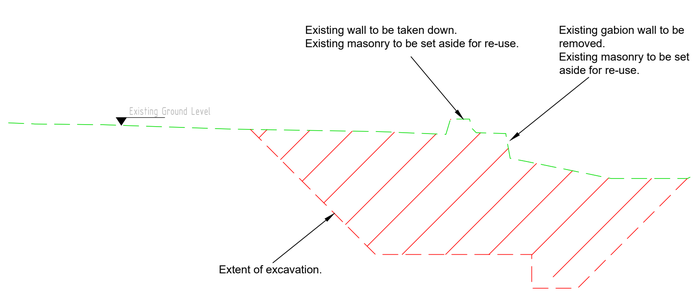

Section C-C (Existing)
Scale 1:50

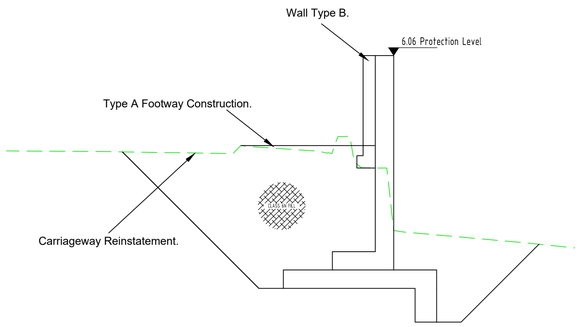

Section A-A (Proposed)
Scale 1:50

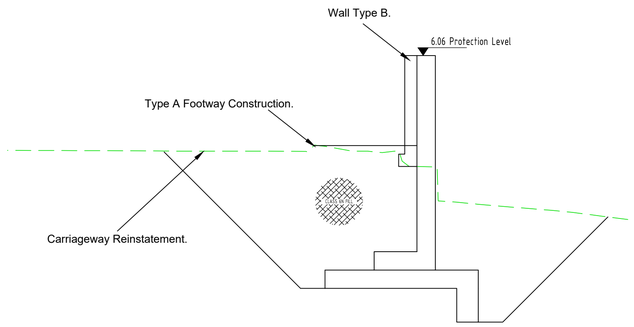

Section B-B (Proposed)
Scale 1:50

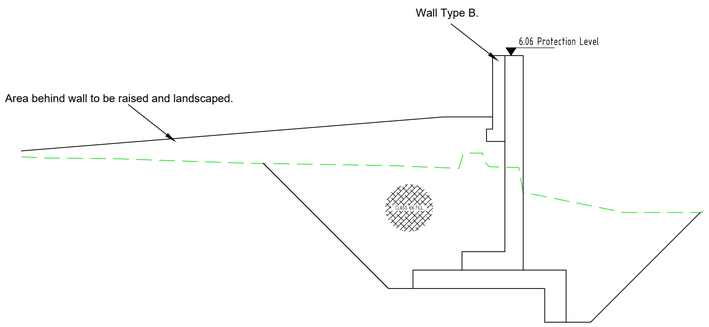

Section C-C (Proposed)
Scale 1:50

CLEIENT/CLIENT :

NODIADAU/NOTES

Key:

- Wall Type B.
- New Kerbs. Type B as per SD/B101.
- New Type A Footway Construction as per SD/M102 C.
- Existing Ground to be raised and landscaped. Area = Approx. 225m².
- New Concrete Steps.
- Earthworks Outline. (Approx).
- Full Carriageway Construction. (Reinstatement).

Activities (Not Limited to):

- Site Clearance.
- Remove street furniture to store.
- Excavate Bank + Remove Gabions.
- Formwork for Concrete Base.
- Formwork for Steps.
- Concrete for Concrete Base.
- Concrete for Concrete Steps.
- Install Precast Concrete Sections.
- Backfill.
- Footway Construction.
- Reinstate Bank / Landscaping.
- Raise Level Behind Wall.
- Reinstate Car Park (Approx. 150m²).

Notes:

- Will require excavator for un loading and positioning pre cast concrete sections.
- Section Length = Approx. 110m.
- See Section 2 Longsection Plan for additional info.

RHIF NO.	NEWIDIADAU MODIFICATIONS	GAN BY	DYDDIAD DATE	GWIRIWYD CHECKED

YGC

CYNGOR GWYNEDD COUNCIL

CYNLLUN / SCHEME :

Red Wharf Bay Sea Defence

TEITL LLUNIAD / DRAWING TITLE :

General Arrangement
Section 2

DRAFT PLAN

DARLUNWYD GAN : DRAWN BY :	C.Hamphreys
GWIRIWYD GAN : CHECKED BY :	R.Parry
Sheet	1 of 1
DYDDIAD DARLUNWYD : DATE DRAWN :	29/07/20
DYDDIAD GWIRIWYD : DATE CHECKED :	March 2021
GRADDFEYDD : SCALES :	As Shown

Rhif Lluniad
Drawing No. 6991/GA/1002

CYWI REV

D:\NED WHARF YSGOLGAETHON PLANS_1_STAGE_BEDS_SH1.DWG
25/03/2021 21:25:23