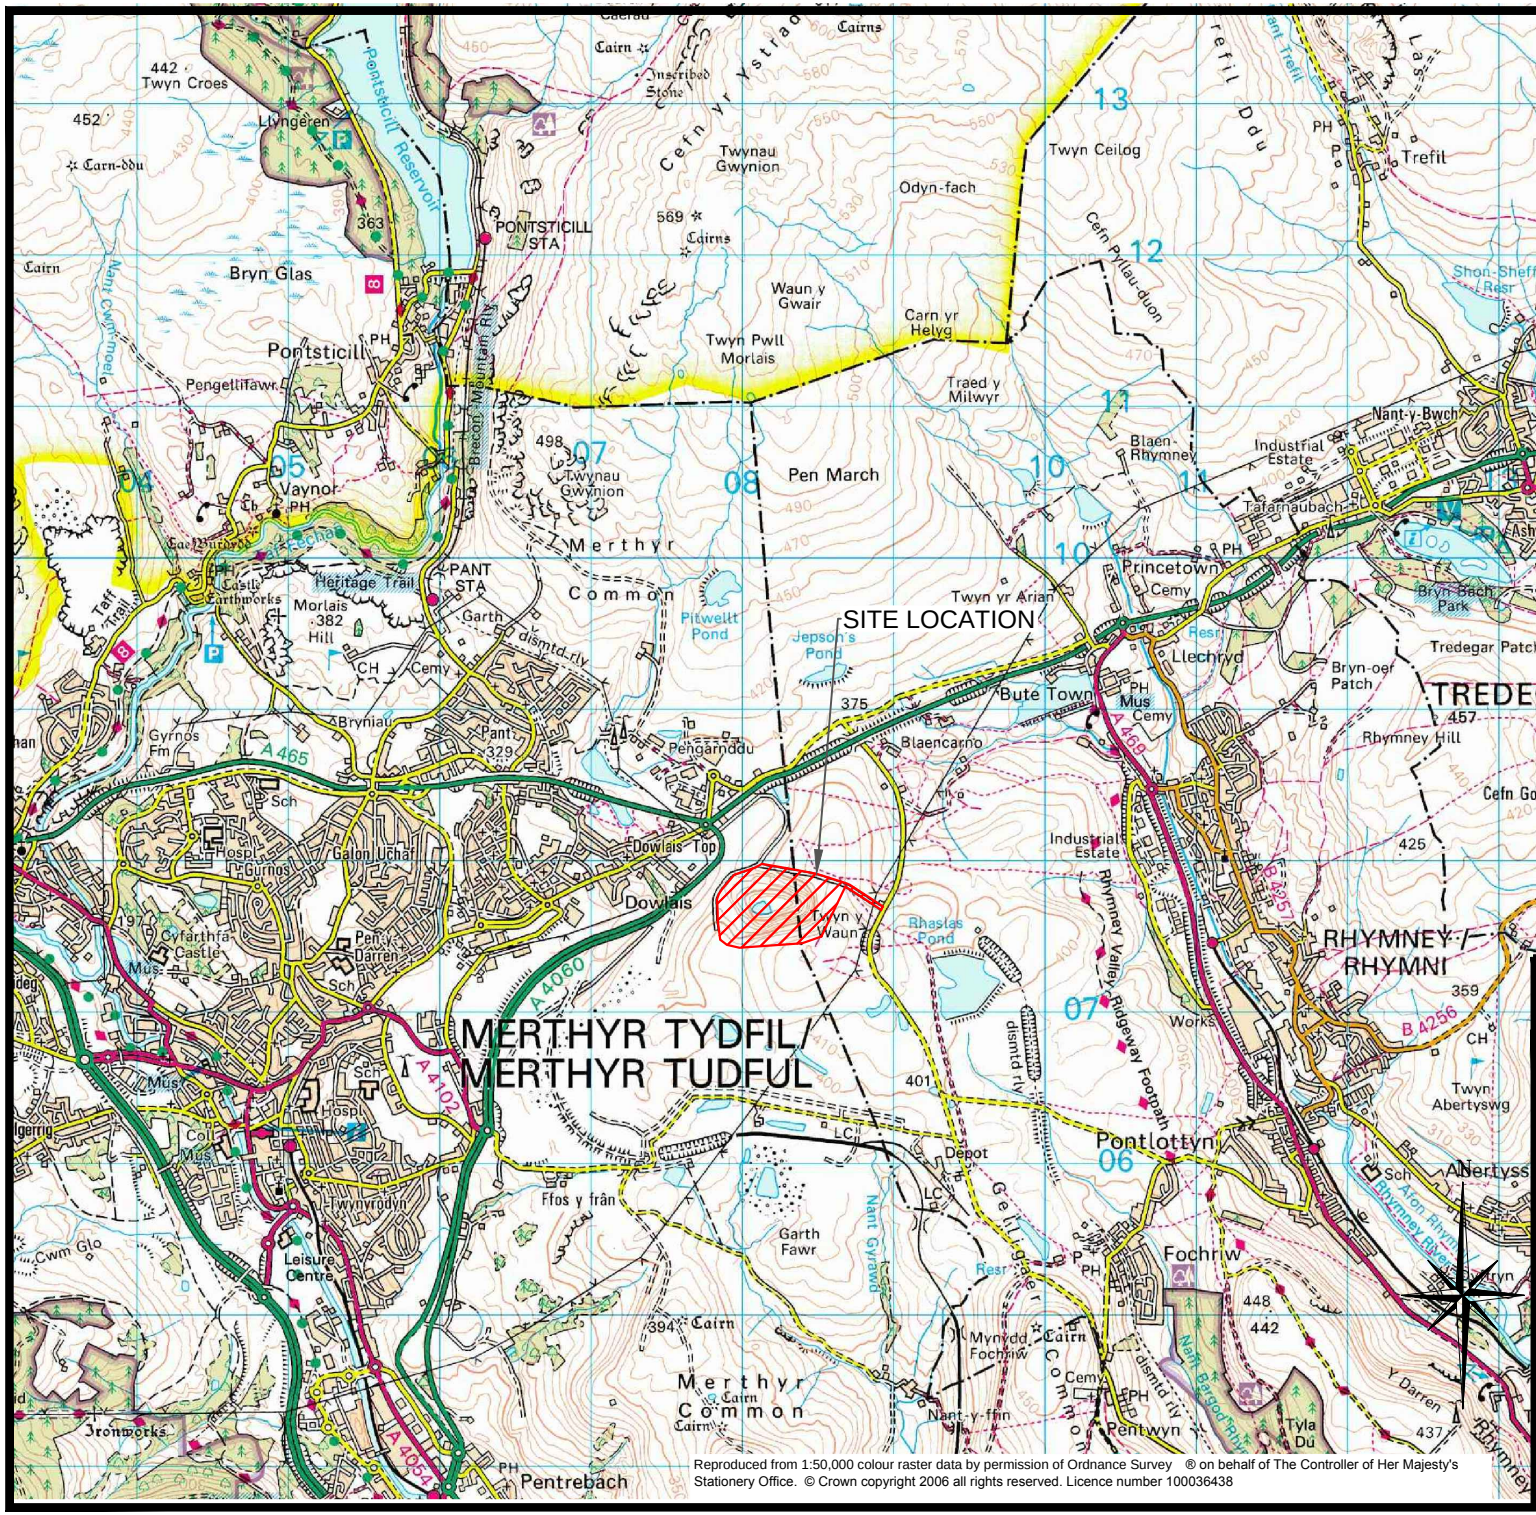

Reproduced from 1:50,000 colour raster data by permission of Ordnance Survey ® on behalf of The Controller of Her Majesty's Stationery Office. © Crown copyright 2006 all rights reserved. Licence number 100036438

REV.	DATE	DRAWN	DESCRIPTION

THIS INFORMATION IS CONFIDENTIAL AND THE PROPERTY OF BIFFA WASTE SERVICES LTD. AND IS RELEASED ON CONDITION THAT NONE OF THE INFORMATION SHALL BE DISCLOSED TO ANY THIRD PARTY OR REPRODUCED IN WHOLE OR PART WITHOUT THE PRIOR CONSENT IN WRITING OF BIFFA WASTE SERVICES LTD.

Biffa

Biffa Waste Services Ltd
Poplars Landfill Site
Lichfield Road
Cannock
Staffordshire
WS11 8NQ
Tel: 01543 577890
Mob: 07834092155
e-mail: michelle.saunders@biffa.co.uk

PROJECT	ENVIRONMENTAL PERMIT VARIATION APPLICATION
LOCATION	TRECATTI LANDFILL SITE
DRAWING TITLE	SITE LOCATION PLAN
DRAWING No.	BF4857/10/01
COMPUTER REF.	
DRAWN	L.W.
DATE	03/03/14
SCALE(S)	1:50,000