PAR CONTRACTORS LTD

75m

Scale 1:1250

Map data

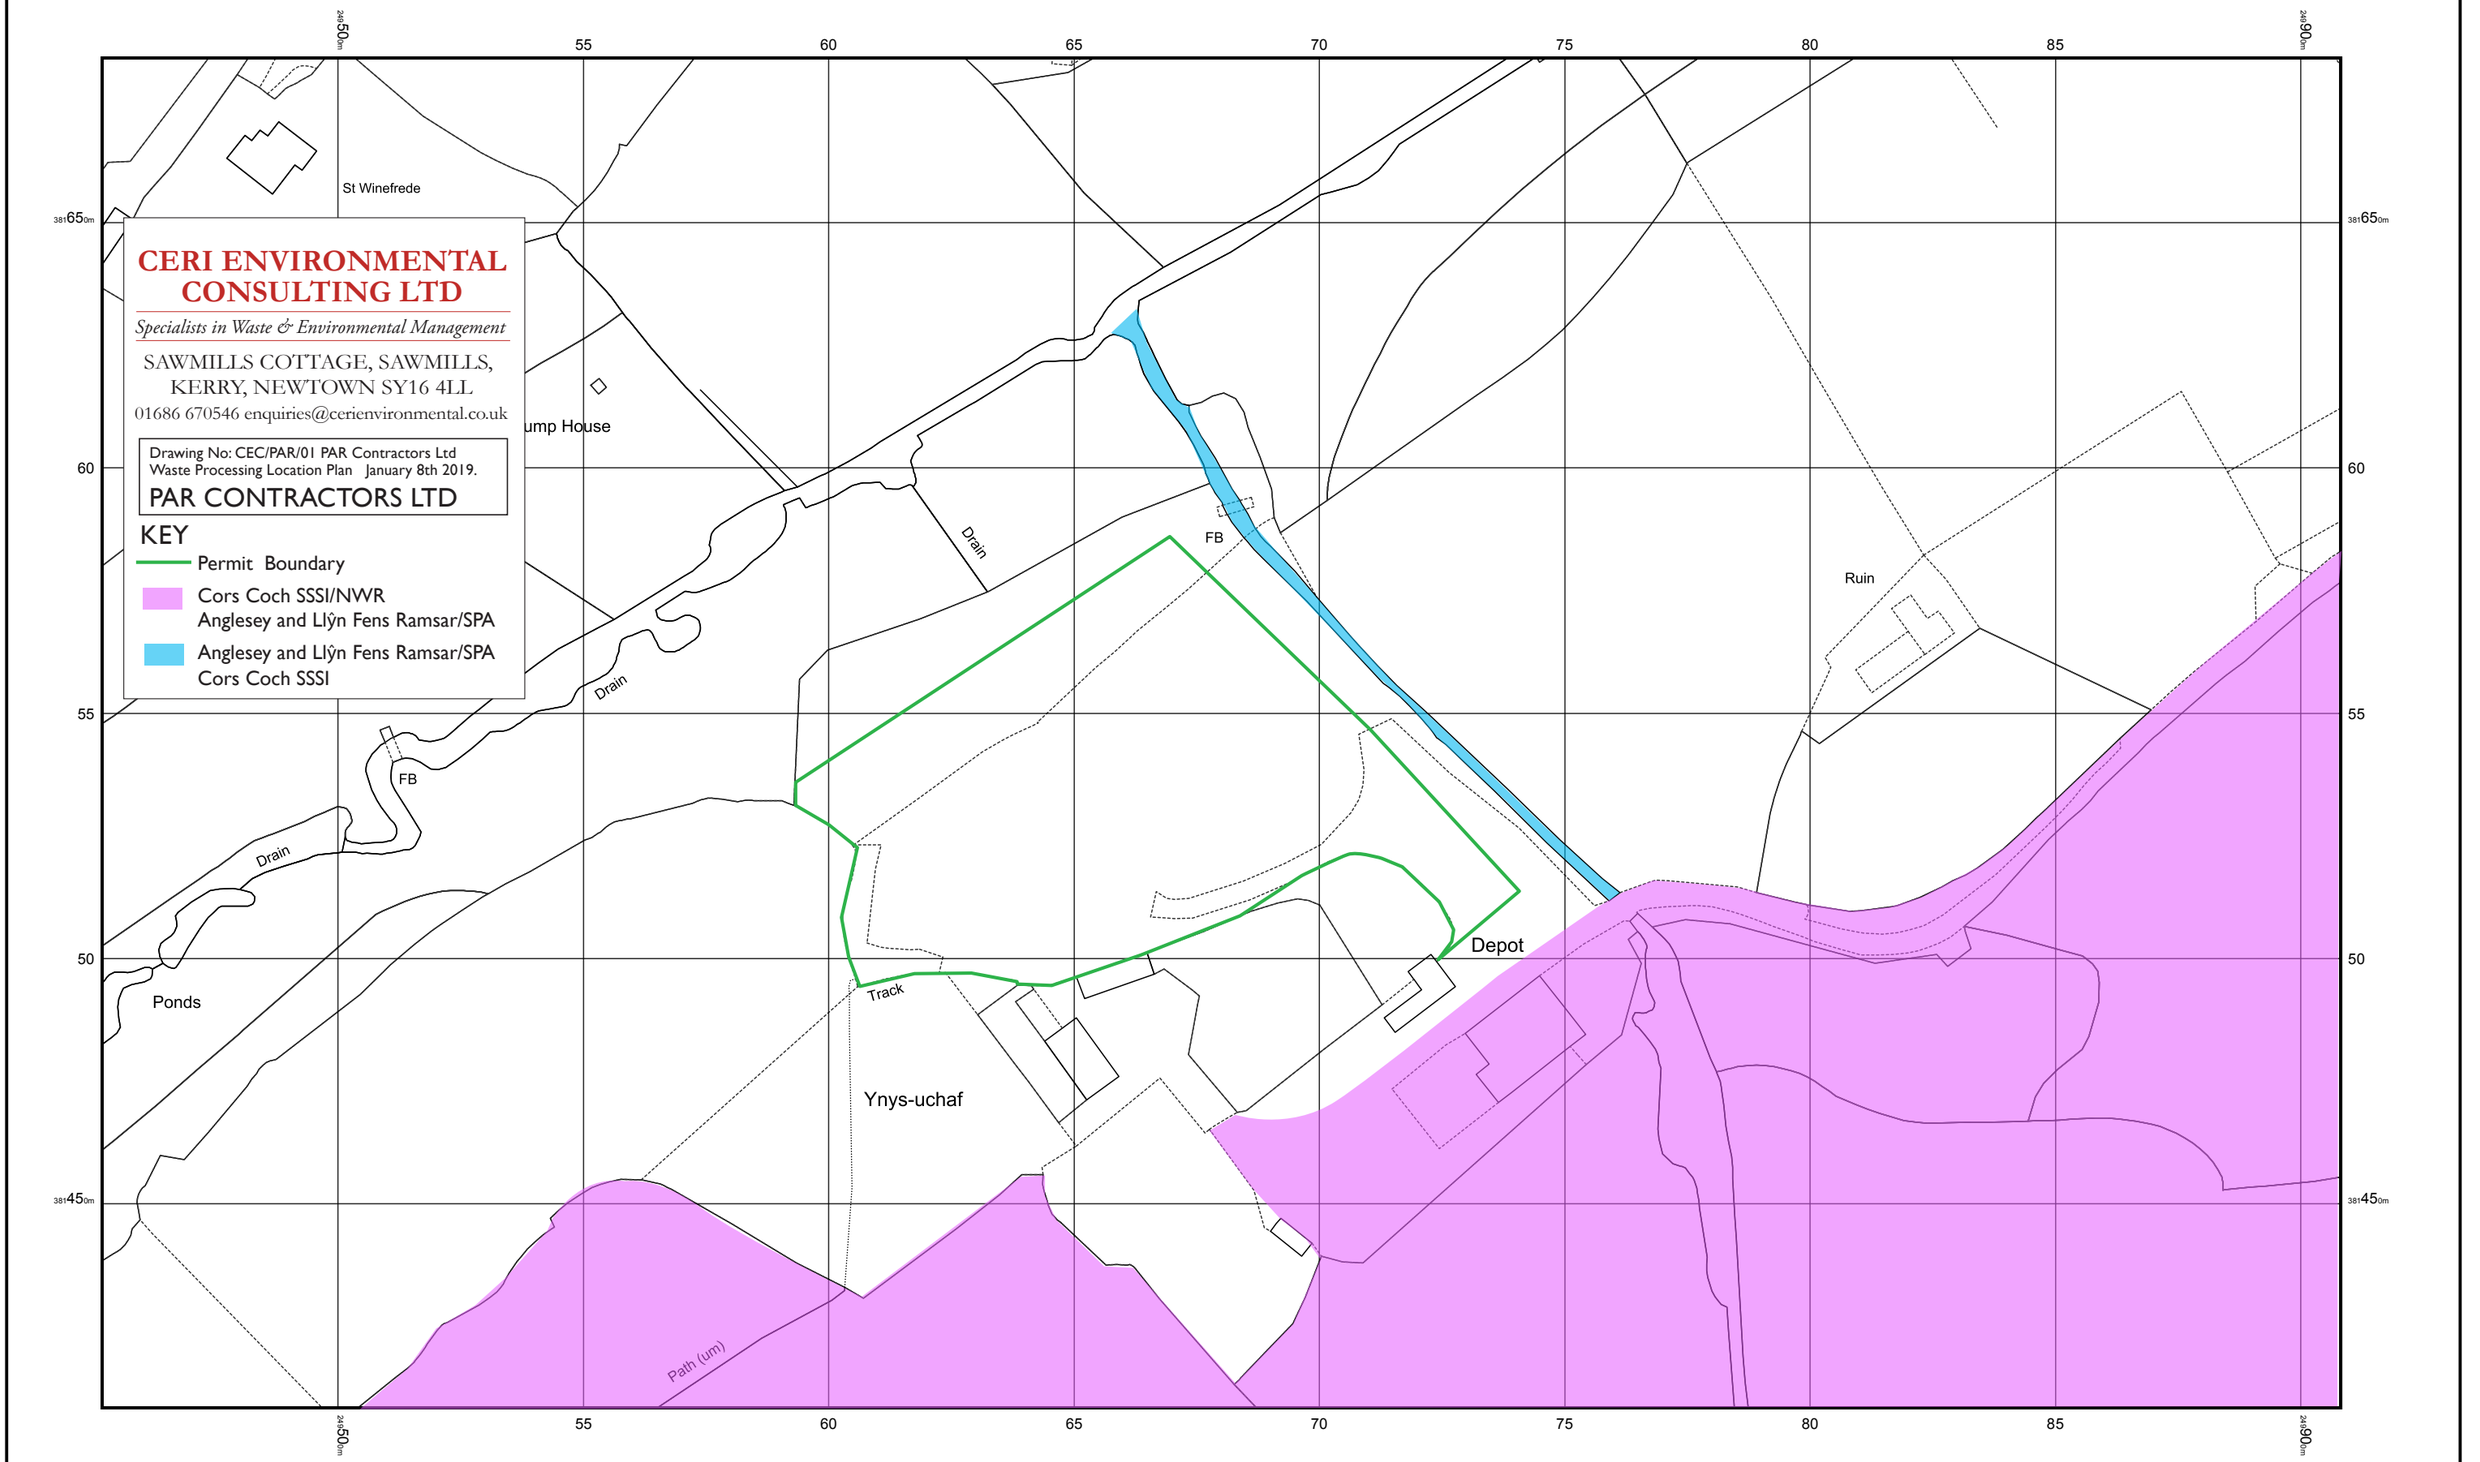

© Crown copyright and database rights 2019 Ordnance Survey 100048957.The representation of road, track or path is no evidence of a boundary or right of way. The representation of features as lines is no evidence of a property boundary.

North

Centre Coordinates:249680,381546
Production Date: 07/01/2019 13:50:49

Supplied by: www.ukmapcentre.com
Serial No:153420