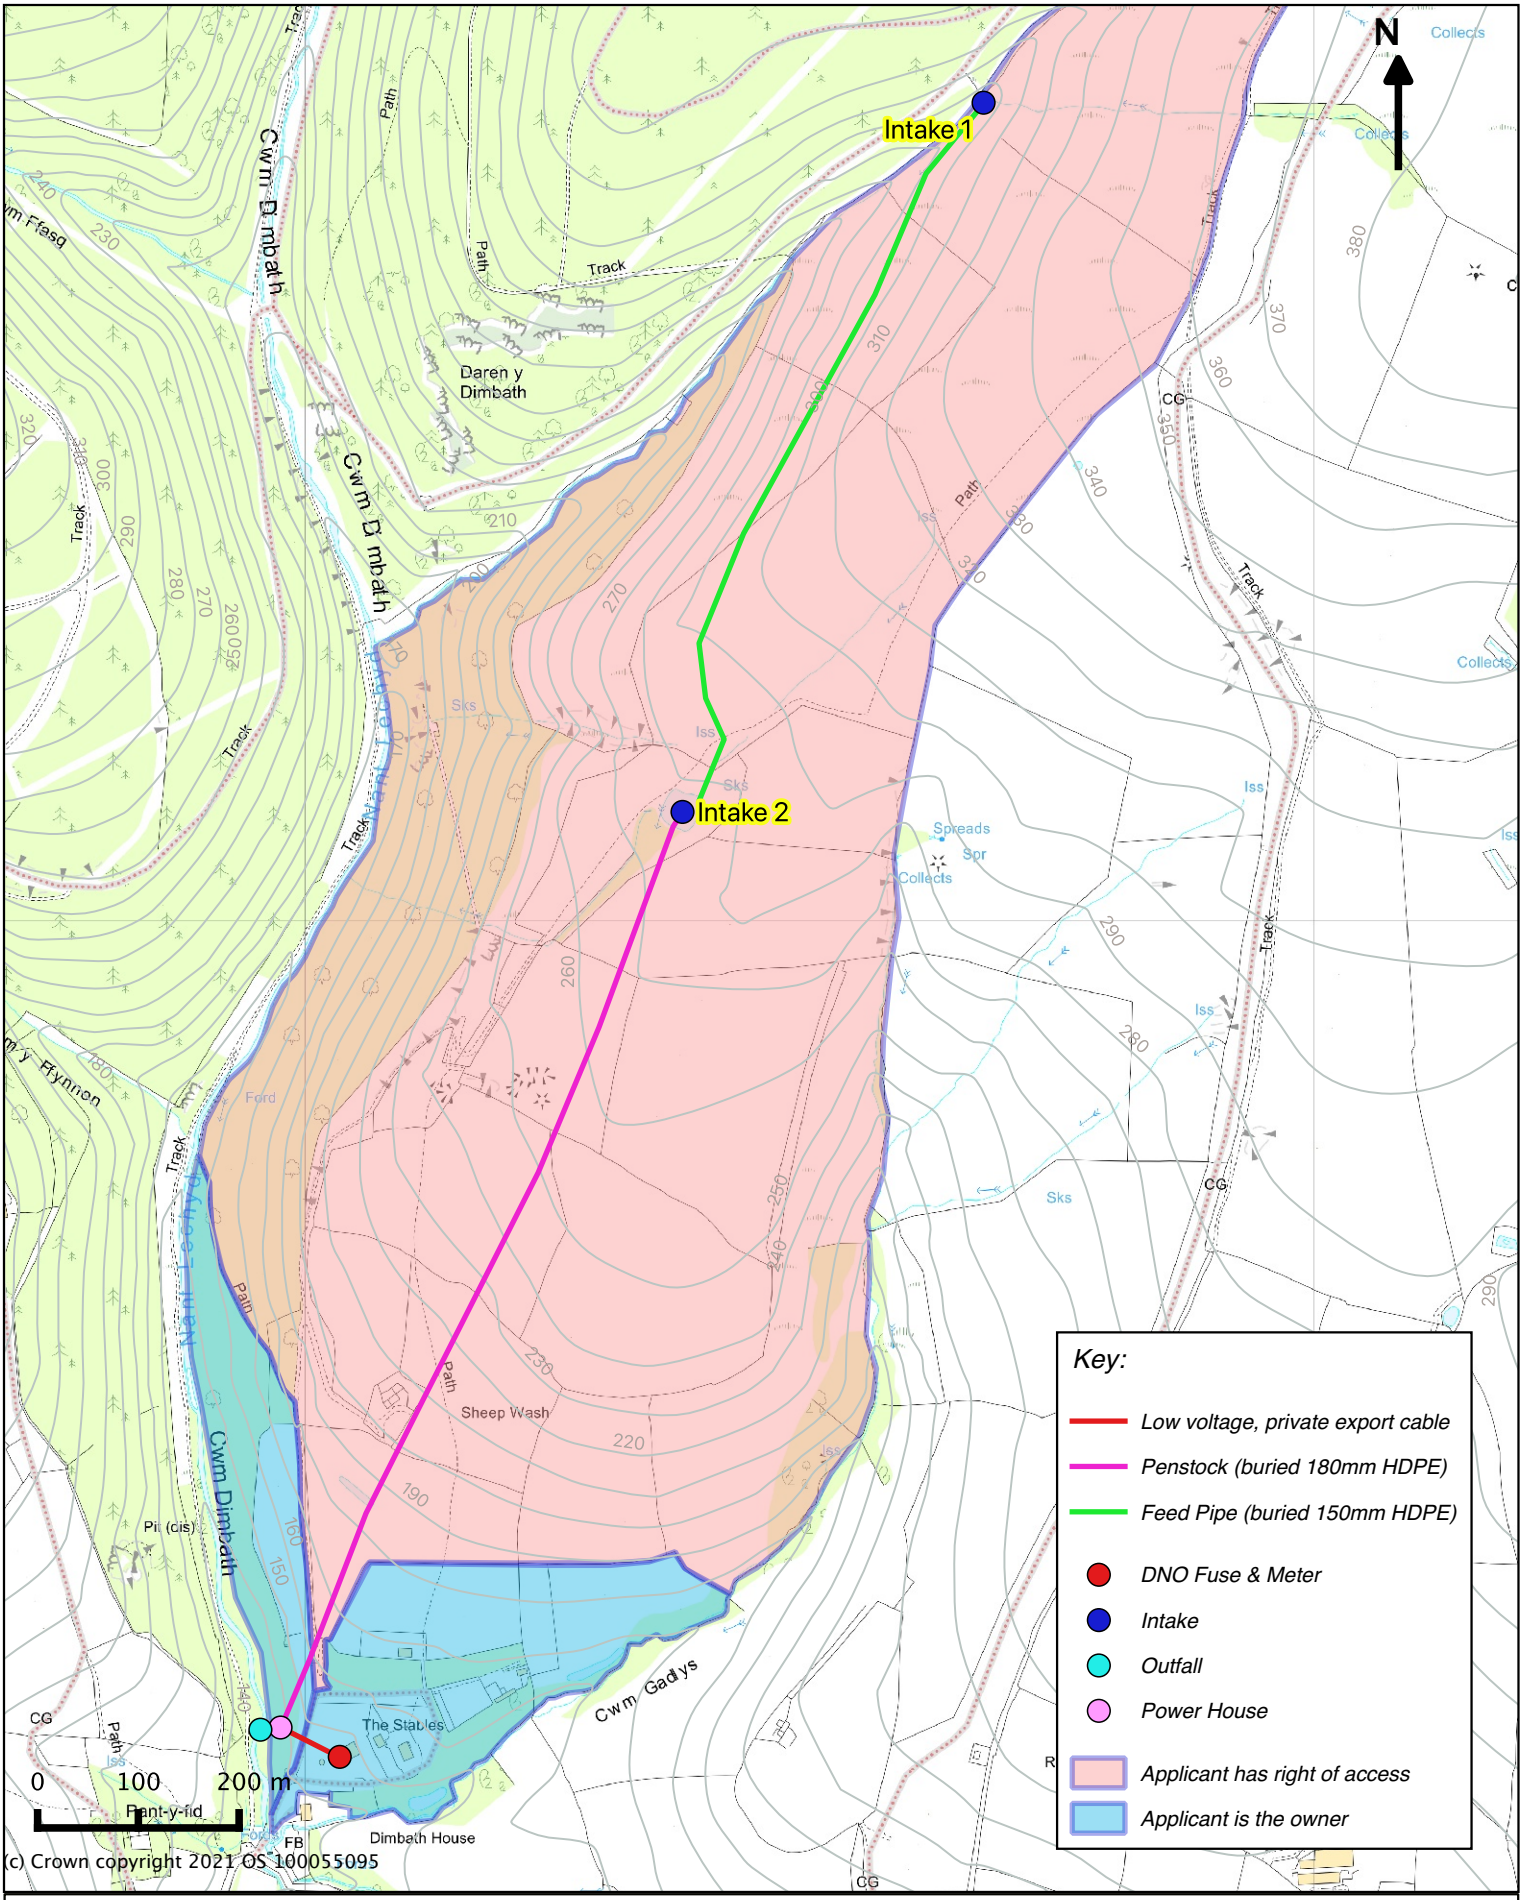

(c) Crown copyright 2021 OS 100055095

Client: Hydrover Turbine Services Limited
Installation Address: Gilfach-Orfydd, Blackmill, Bridgend, CF35 6EG
Drawing Title: Site layout for Dimbath Hydro
Drawn By: LMB
Date: 26th November 2021
Scale @ A4: 1:7,500
Dwg No: 211003LB01
Version: 2 (Land boundaries added)

Greenearth Hydro

Greenearth Hydro Limited
The Cottage, Rhiw, Pwllheli, LL53 8AE
www.greenearthhydro.co.uk
Tel: 01691 648 378