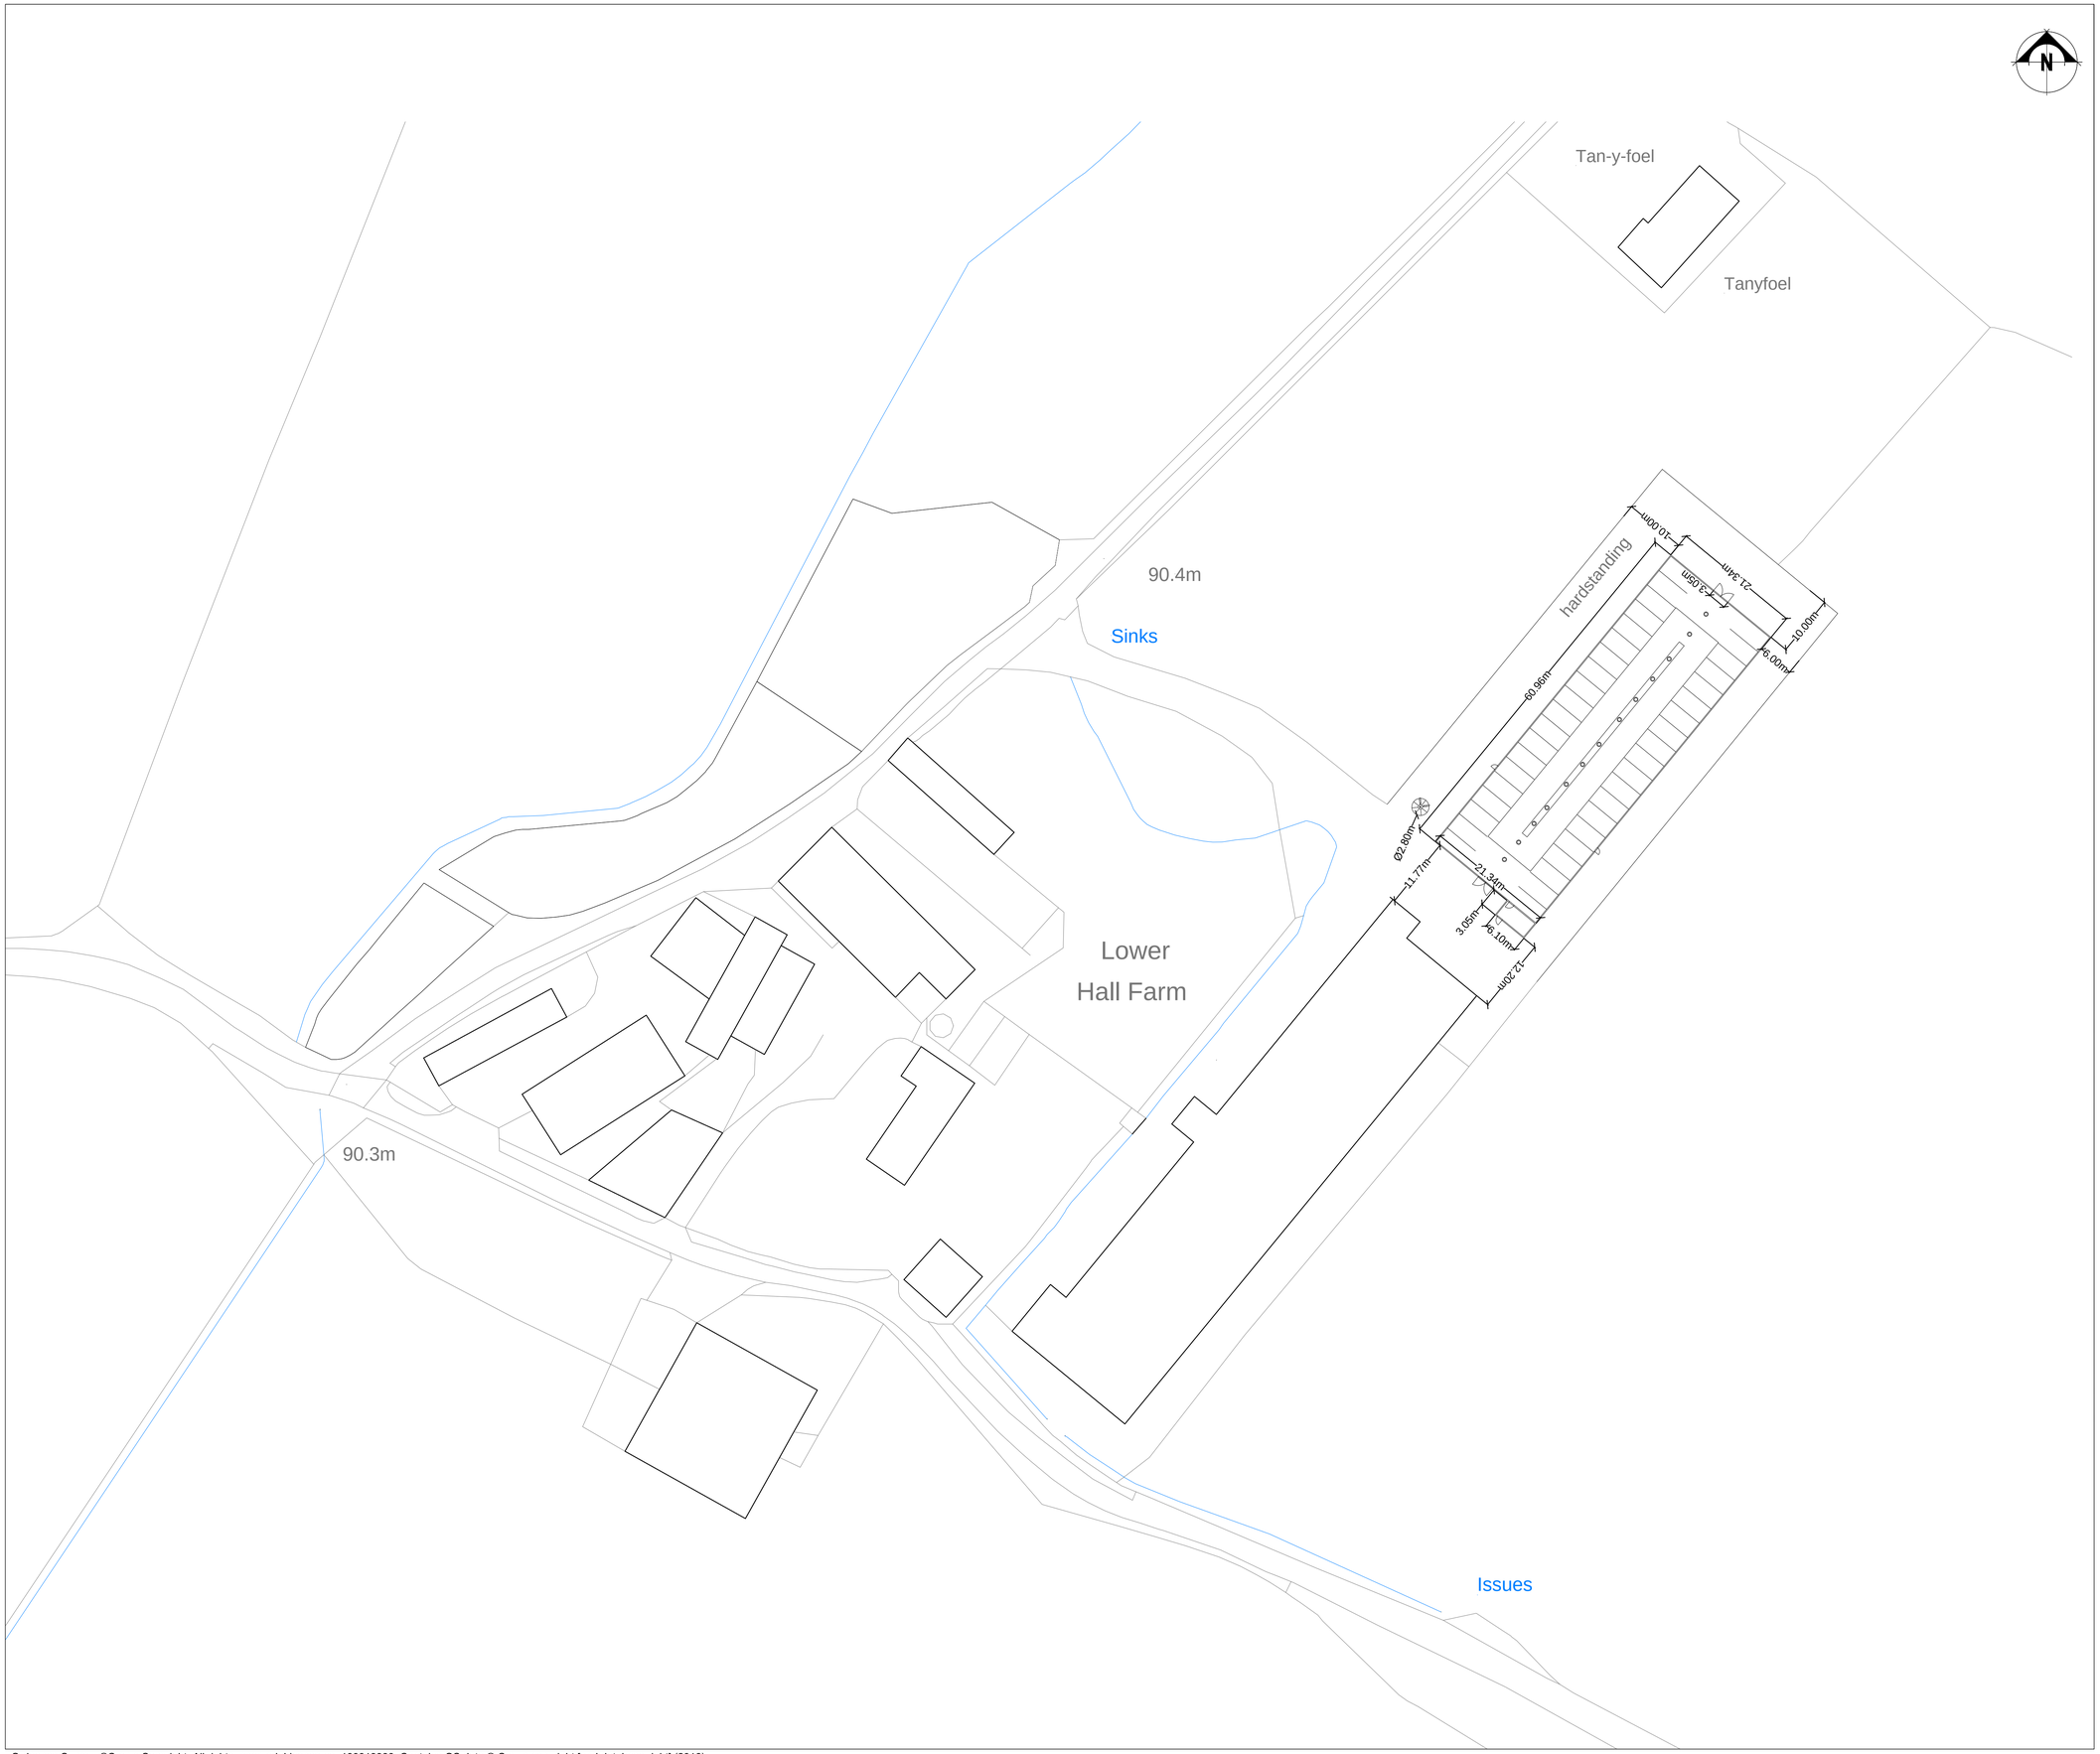

THIS DRAWING IS TO BE READ IN CONJUNCTION WITH ALL RELATED DRAWINGS. ALL DIMENSIONS MUST BE CHECKED AND VERIFIED ON SITE BEFORE COMMENCING ANY WORK OR PRODUCING SHOP DRAWINGS. THE ORIGINATOR SHOULD BE NOTIFIED IMMEDIATELY OF ANY DISCREPANCY. THIS DRAWING IS COPYRIGHT AND REMAINS THE PROPERTY ROGER PARRY & PARTNERS.

Rev	Description	Date	Dr by	App by
Original by				

Roger Parry & Partners

Residential - Agricultural - Commercial

Job	Extension to a poultry rearing unit
Title	Proposed Block Plan
Location	Lower Hall Farm Meifod Powys SY22 6HR
Client	J & E Jones & Son
Scales	1:500 @ A1
Drawing No.	RJC-MZ69-02
Drawn by	MZ — Date 13/09/2016

HOGSTOW HALL, MINSTERLEY
SHREWSBURY, SHROPSHIRE. SY5 0HZ
Tel: 01743 791336 Fax: 01743 792770
email: mail@rogerparry.net
Web address: www.rogerparry.net
Roger Parry & Partners LLP partnership no.OC312203
Hogstow Hall, Minsterley, Shrewsbury, SY5 0HZ
Registered in England and Wales.
A list of members of the LLP is available at the above address.

Ordnance Survey, ©Crown Copyright. All rights reserved. Licence no. 100019980, Contains OS data © Crown copyright [and database right] (2016).