


SECTION A-A

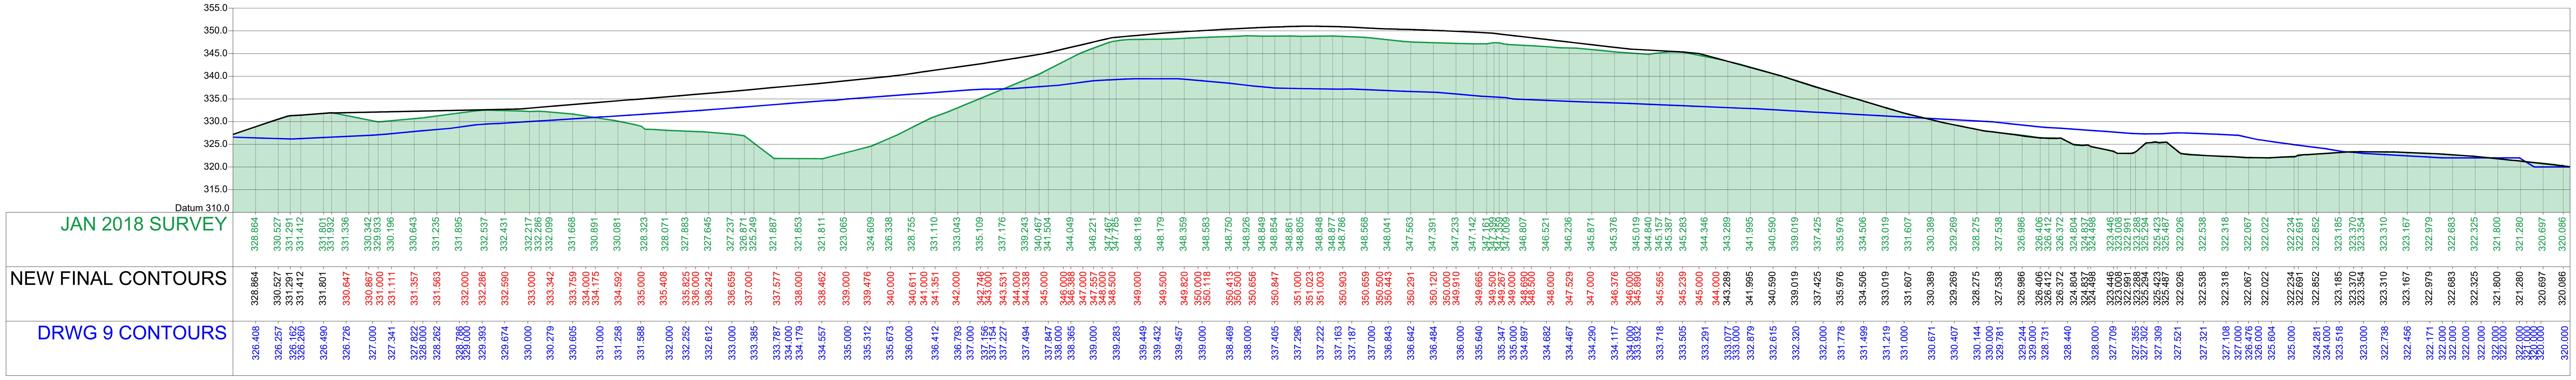


SECTION B-B

©COPYRIGHT CAULMERT LIMITED - NOT TO BE COPIED OR REPRODUCED IN ANY WAY OR FORM WITHOUT PRIOR WRITTEN CONSENT FROM CAULMERT LIMITED

| REV | MODIFICATIONS | BY | RE | AP | DATE |
|---|---|---|---|---|---|
| P1 | ISSUED FOR COMMENT | EJD | JC | JC | 06.04.18 |

POTTERS WASTE MANAGEMENT

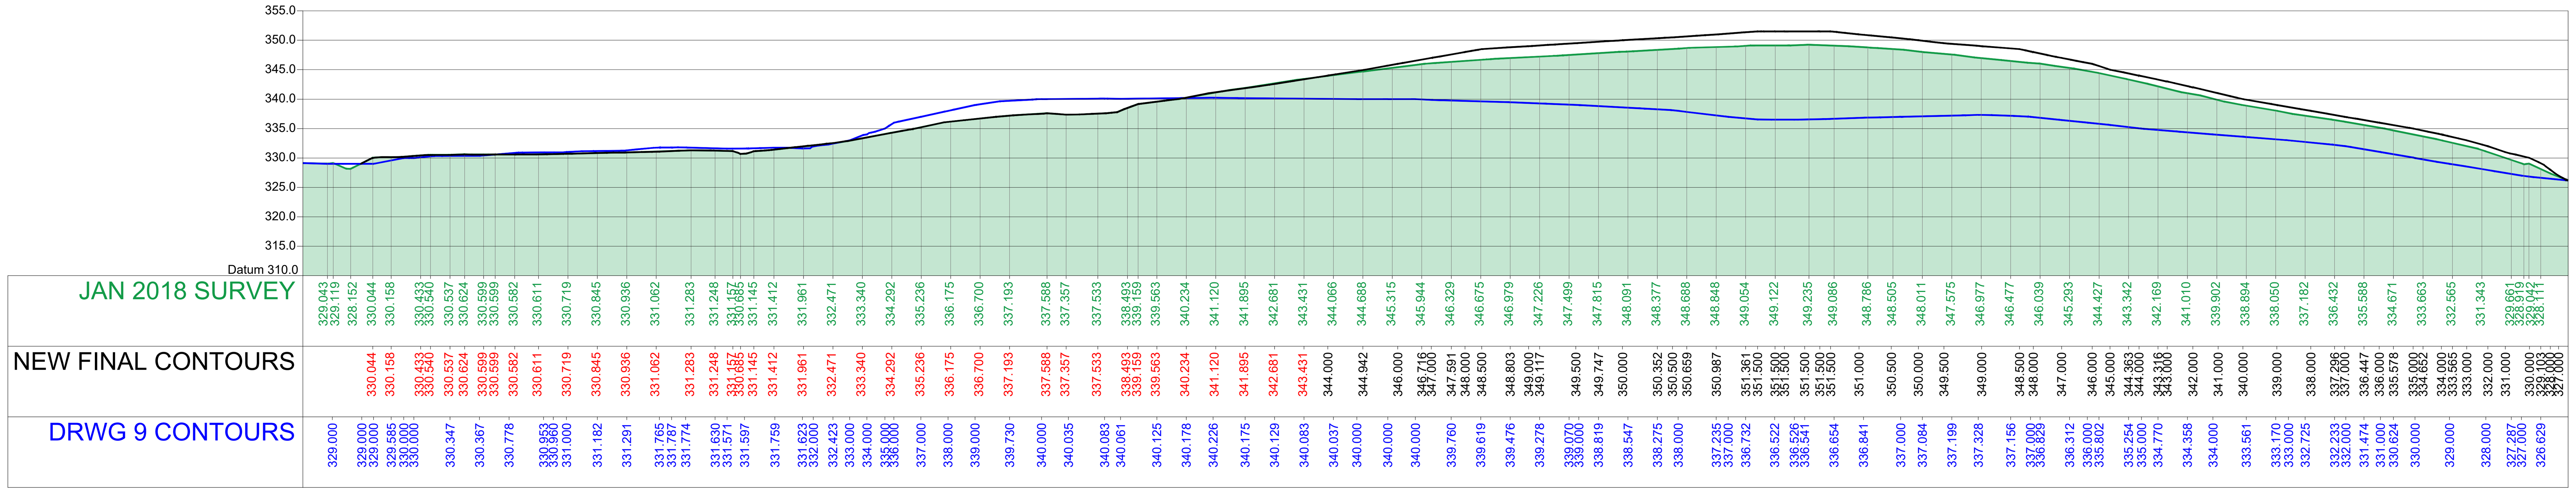PROJECT:
BRYN POSTEG LANDFILL SITE

TITLE:
JAN 2018 SURVEY SECTIONS DRAWING

| | |
|---|---|
| DRAWN BY: EJD | DATE: 06.04.2018 |

| | | |
|---|---|---|
| REVIEWED BY: JC | SCALE @ A1: 1:750 | JOB REF: 3456 |
| AUTHORISED BY: JC | ISSUE: S1 | REVISION: P1 |

DRAWING NUMBER
3456-CAU-XX-XX-DR-G-1808

Caulmert
engineering environmental planning

Registered Office: InTec, Parc Menai, Bangor, Gwynedd, LL57 4FG Company Registered No: 06716319

WWW.CAULMERT.COM