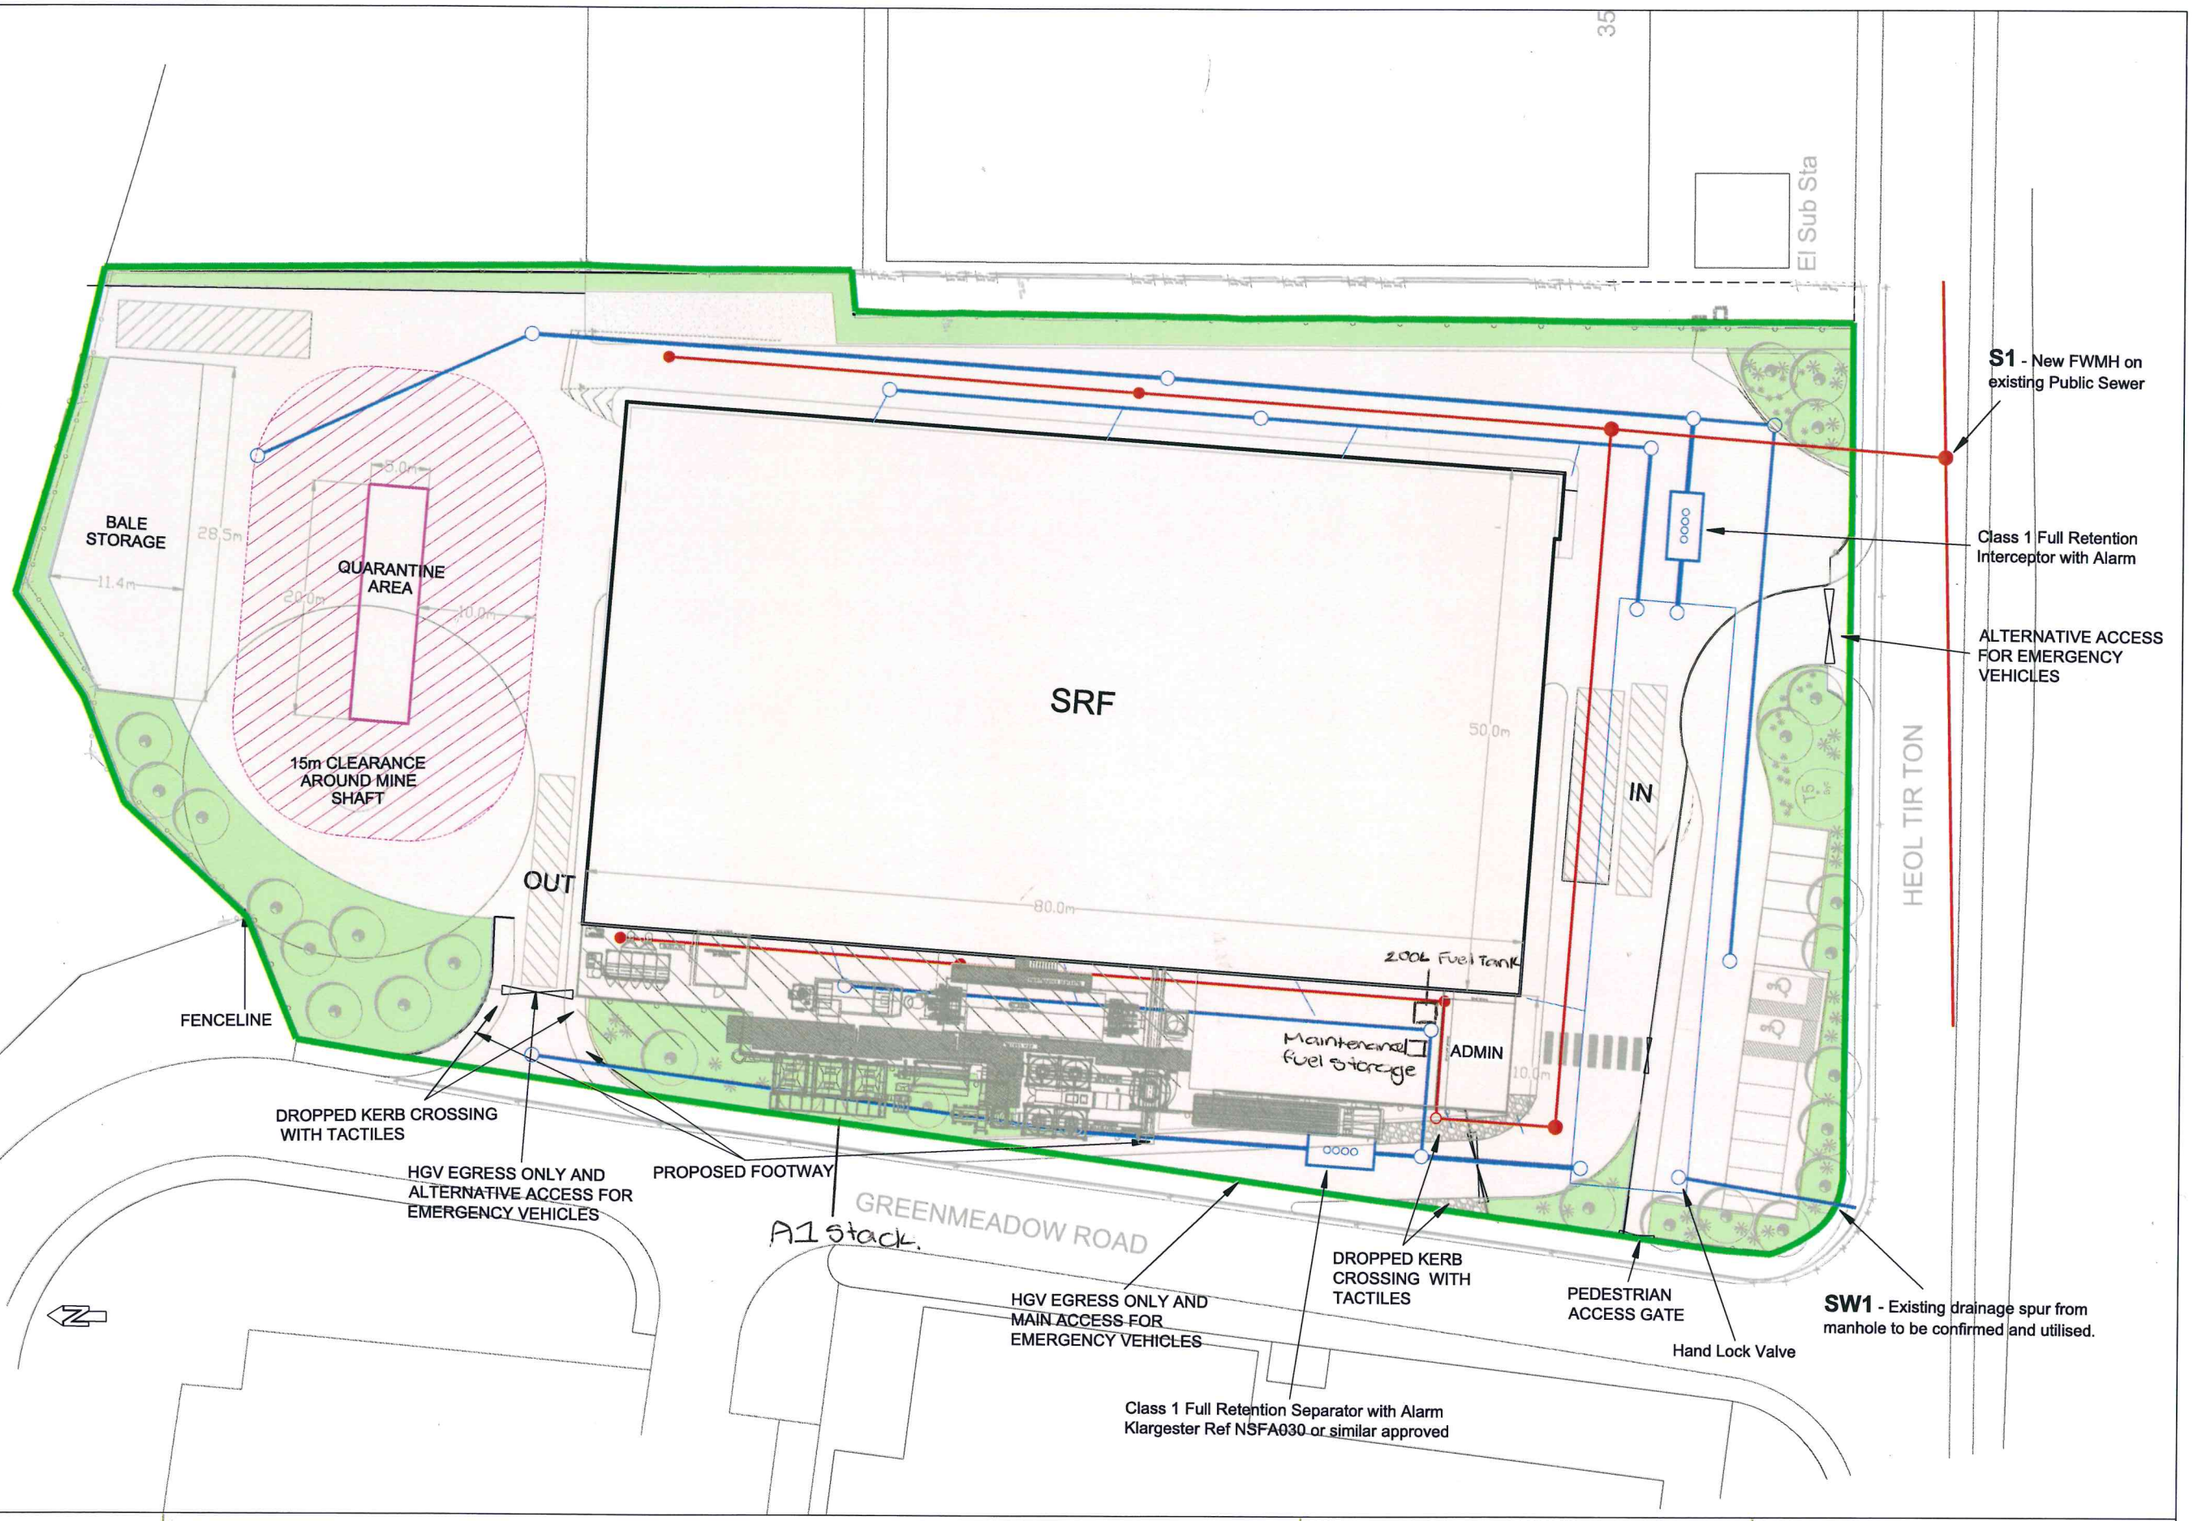

enzygo
environmental consultants

STEP Business Centre, Wortley Rd, Sheffield, S6 2UH

Key

- Installation Boundary
- Quarentine Area
- Quarantine Area 10m Clearance on all sides
- Marks Area of Concrete
- Storm Drains
- Foul Drains

SCALE	PROJECT NO.
1:250@A1	CRM.083.002
DATE	DRAWING NO.
Mar 2016	CRM.083.002.PE.D.003.A
DRAWN	CHECKED
MG	SC

Proposed SRF Facility, Greenmeadow Road, Nine Mile Industrial Estate

Site Layout for Environmental Permit Application

CLIENT

Hazrem Environmental Ltd