


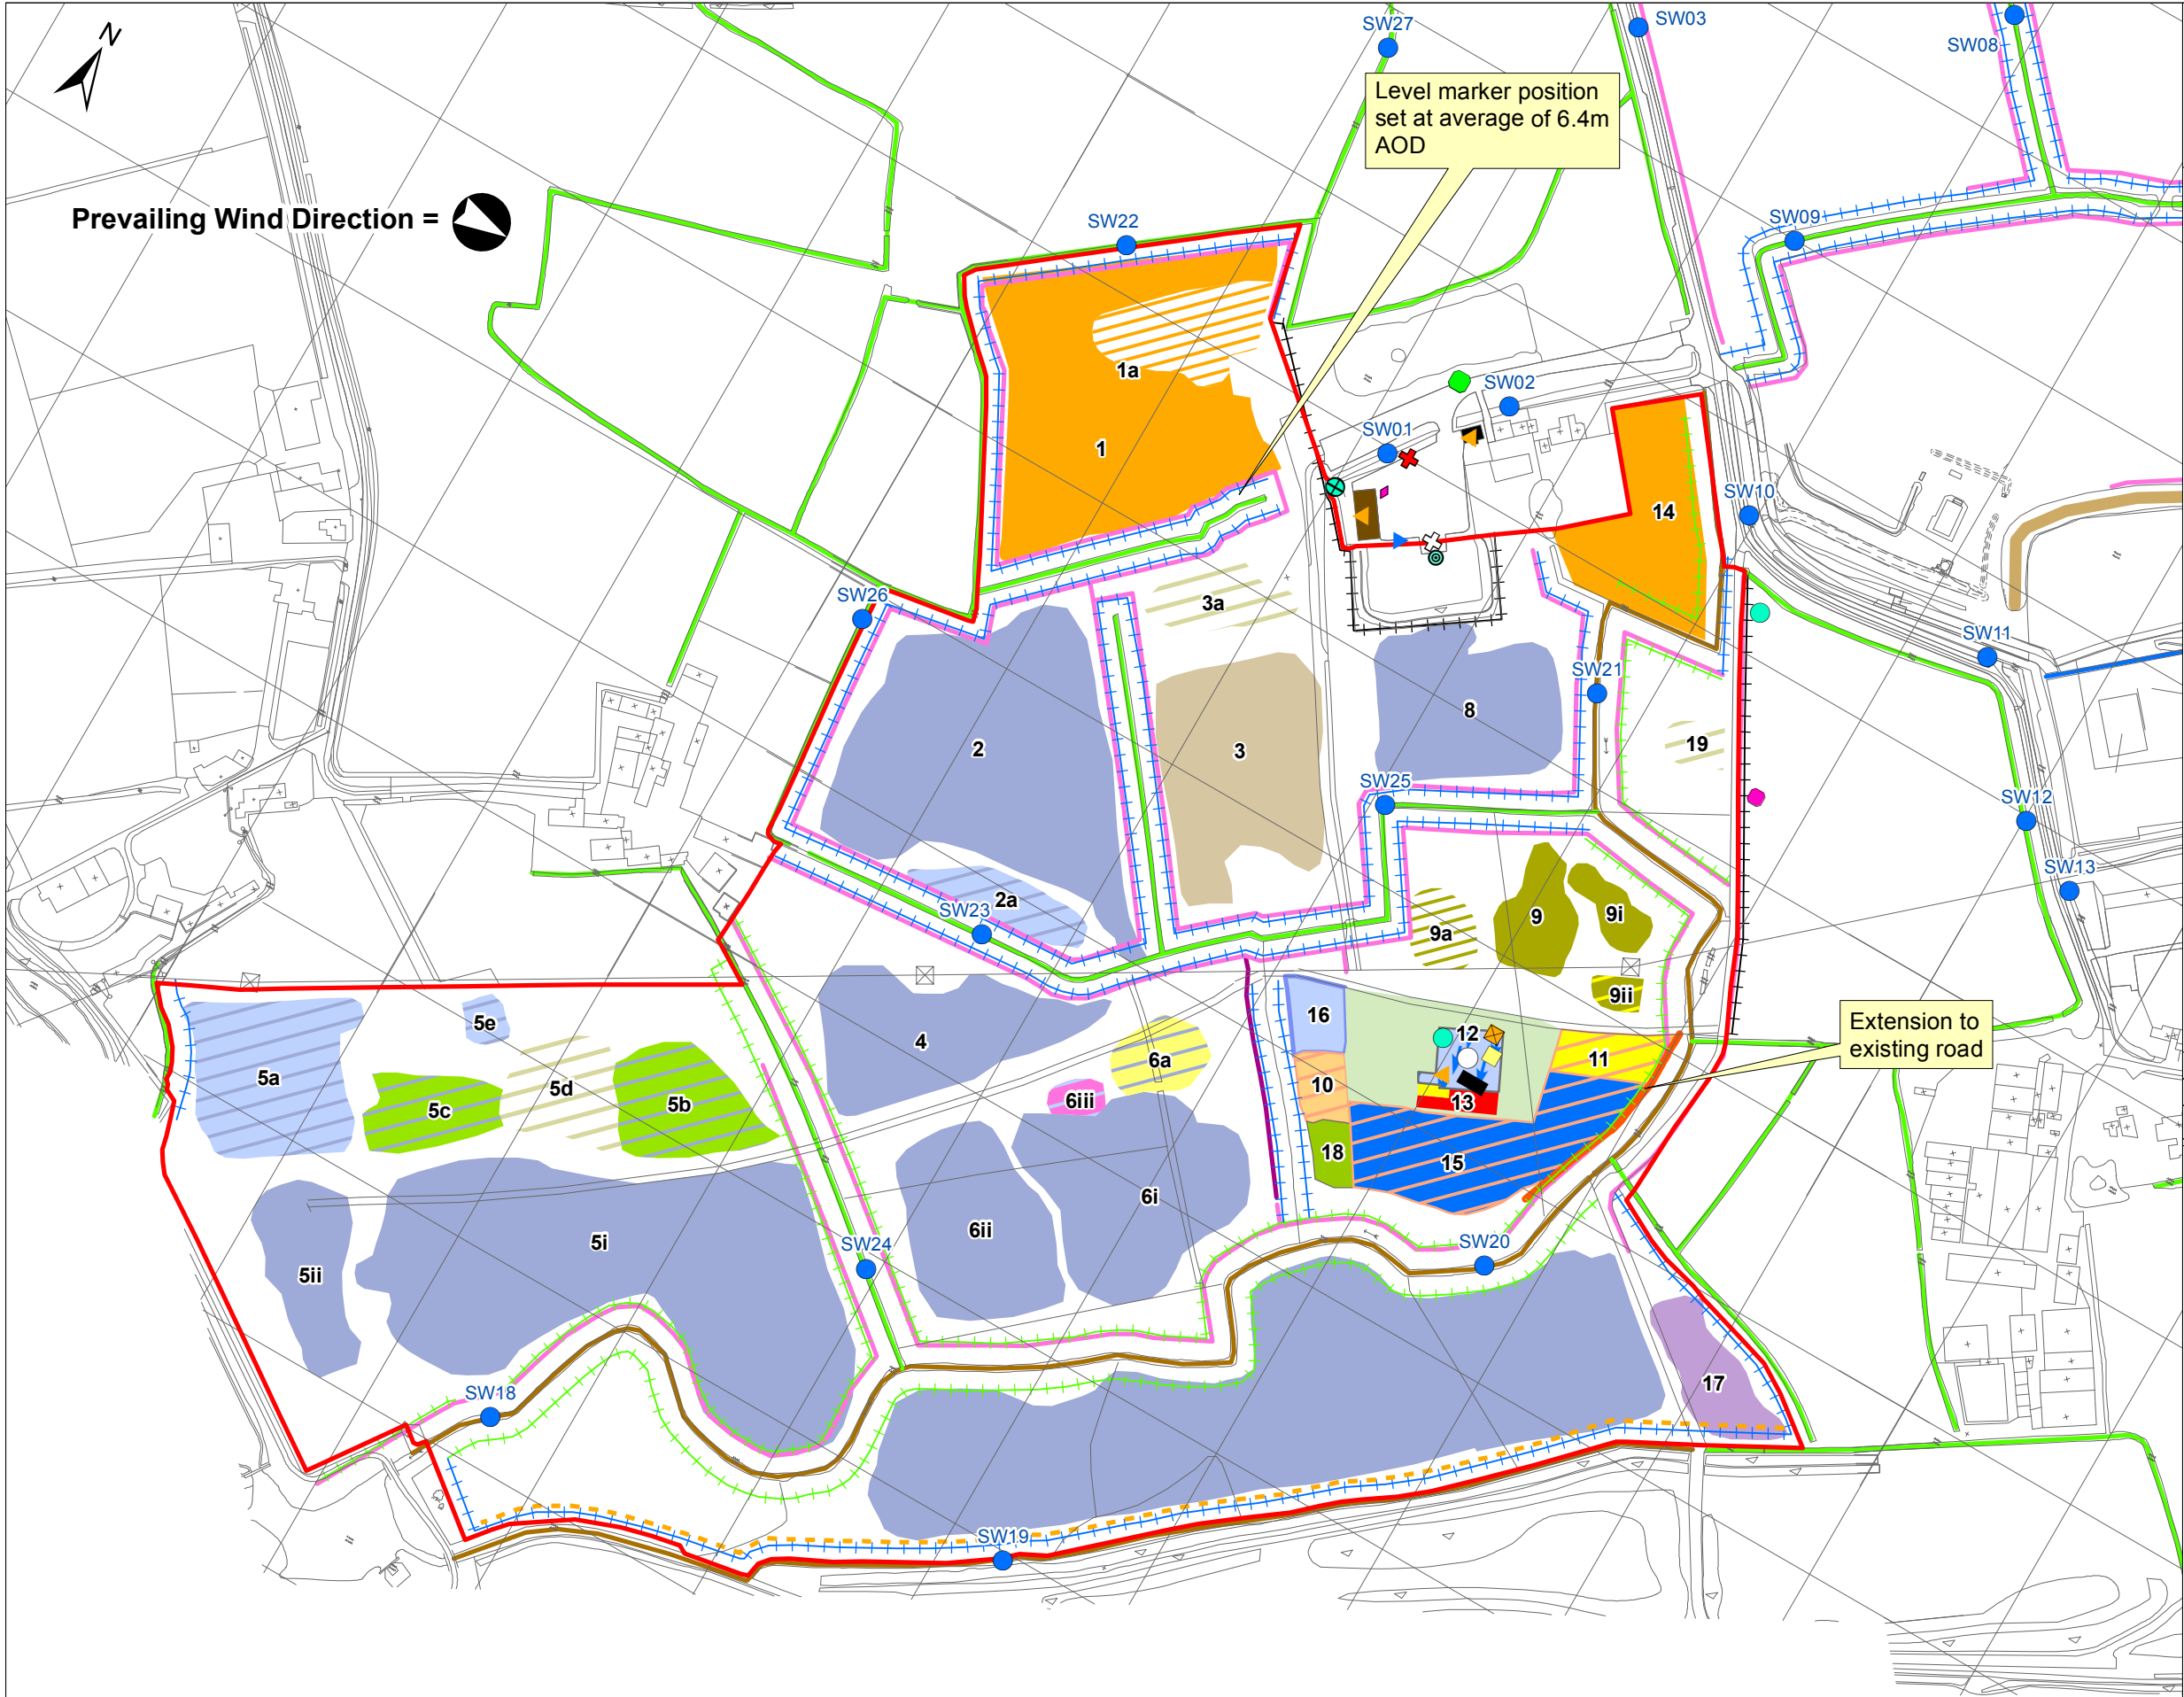

© 2012 RPS Group  
Notes  
1. This drawing has been prepared in accordance with the scope of RPS's appointment with its client and is subject to the terms and conditions of that appointment. RPS accepts no liability for any use of this document other than by its client and only for the purposes for which it was prepared and provided.  
2. If received electronically it is the recipients responsibility to print to correct scale. Only written dimensions should be used.

| Legend                                                  |                                                                                 |
|---------------------------------------------------------|---------------------------------------------------------------------------------|
| Neal Soils Permit Boundary                              | Office                                                                          |
| Surface Water Monitoring Location                       | WorkShop                                                                        |
| Asbestos Bin                                            | Awaiting Processing                                                             |
| Existing (And Future Development Washplant)             | Recovered Minerals                                                              |
| Fire Assembly Point                                     | Processed                                                                       |
| Fire Extinguisher                                       | Spreading                                                                       |
| Gas Storage                                             | Processed Cultivated Soil/Stock                                                 |
| Hydraulic Engine Oil 25L Drum In Bund                   | Spreading Area                                                                  |
| Oil Storage Hydraulic & Engine 1000L Bunded             | Commercial/Industrial                                                           |
| Red Fuel Deisel                                         | Processed Aggregate: 6N/1A                                                      |
| Small Generator For Weighbridge                         | Awaiting Processing 2                                                           |
| Used Oil 1000L Double Skinned                           | Processed Soil: <16mm 1                                                         |
| Washplant Generator                                     | Processed Soil: <50mm                                                           |
| Water Supply                                            | Residential Soil                                                                |
| Water Supply Fed By Mains                               | Awaiting Processing 1                                                           |
| White Fuel Deisel                                       | Processed Soil: <16mm                                                           |
| Fence                                                   | Describe                                                                        |
| Road Extension                                          | Compost                                                                         |
| 10m Fence                                               | Hard Standing For storage of Sewage Grit                                        |
| 7m Fence                                                | Clay                                                                            |
| Additional Clear Buffer (3m from Fence)                 | Washplant Area                                                                  |
| 5m Wide Bund                                            | Awaiting Processing: Hazardous Soil                                             |
| Designated Reen/Watercourse - Landowner Managed         | Existing Concrete Pavement for Washplant With Direction of Runoff Flow To Sumps |
| Designated Reen/Watercourse - EA/Drainage Board Managed | Pre-Processed Street Cleaning Residue Material                                  |
| Interceptor Ditch                                       | Pre-processed Inert Material                                                    |
| Settlement Ditch                                        | Processed: Aggregates                                                           |
| Concrete Culvert                                        | Processed: Sand                                                                 |
| Inert Hardcore (Demolition Rubble)                      | Proposed Expansion Area to Concrete Pavement                                    |
|                                                         | Quarantine Area                                                                 |

| Rev | Description | Date | Initial | Checked |
|-----|-------------|------|---------|---------|
|     |             |      |         |         |



Park House  
Greyfriars Road  
Cardiff  
CF10 3AF  
T: +44(0)2920 668662 E: rpssw@rpsgroup.com F: +44(0)2920 668622  
Client **NEAL SOILS**  
Project **NEAL SOILS, CARDIFF**  
Title **STORAGE LAYOUT**

Status **FINAL** Drawn By **JGB** PM/Checked By **AH**  
JCD0170 Scale @ A3 Date Created  
JER5519 1:3,500 AUG 15

Drawing Number **JCD0170-040** Rev **-**

rpsgroup.com

0 50 100m