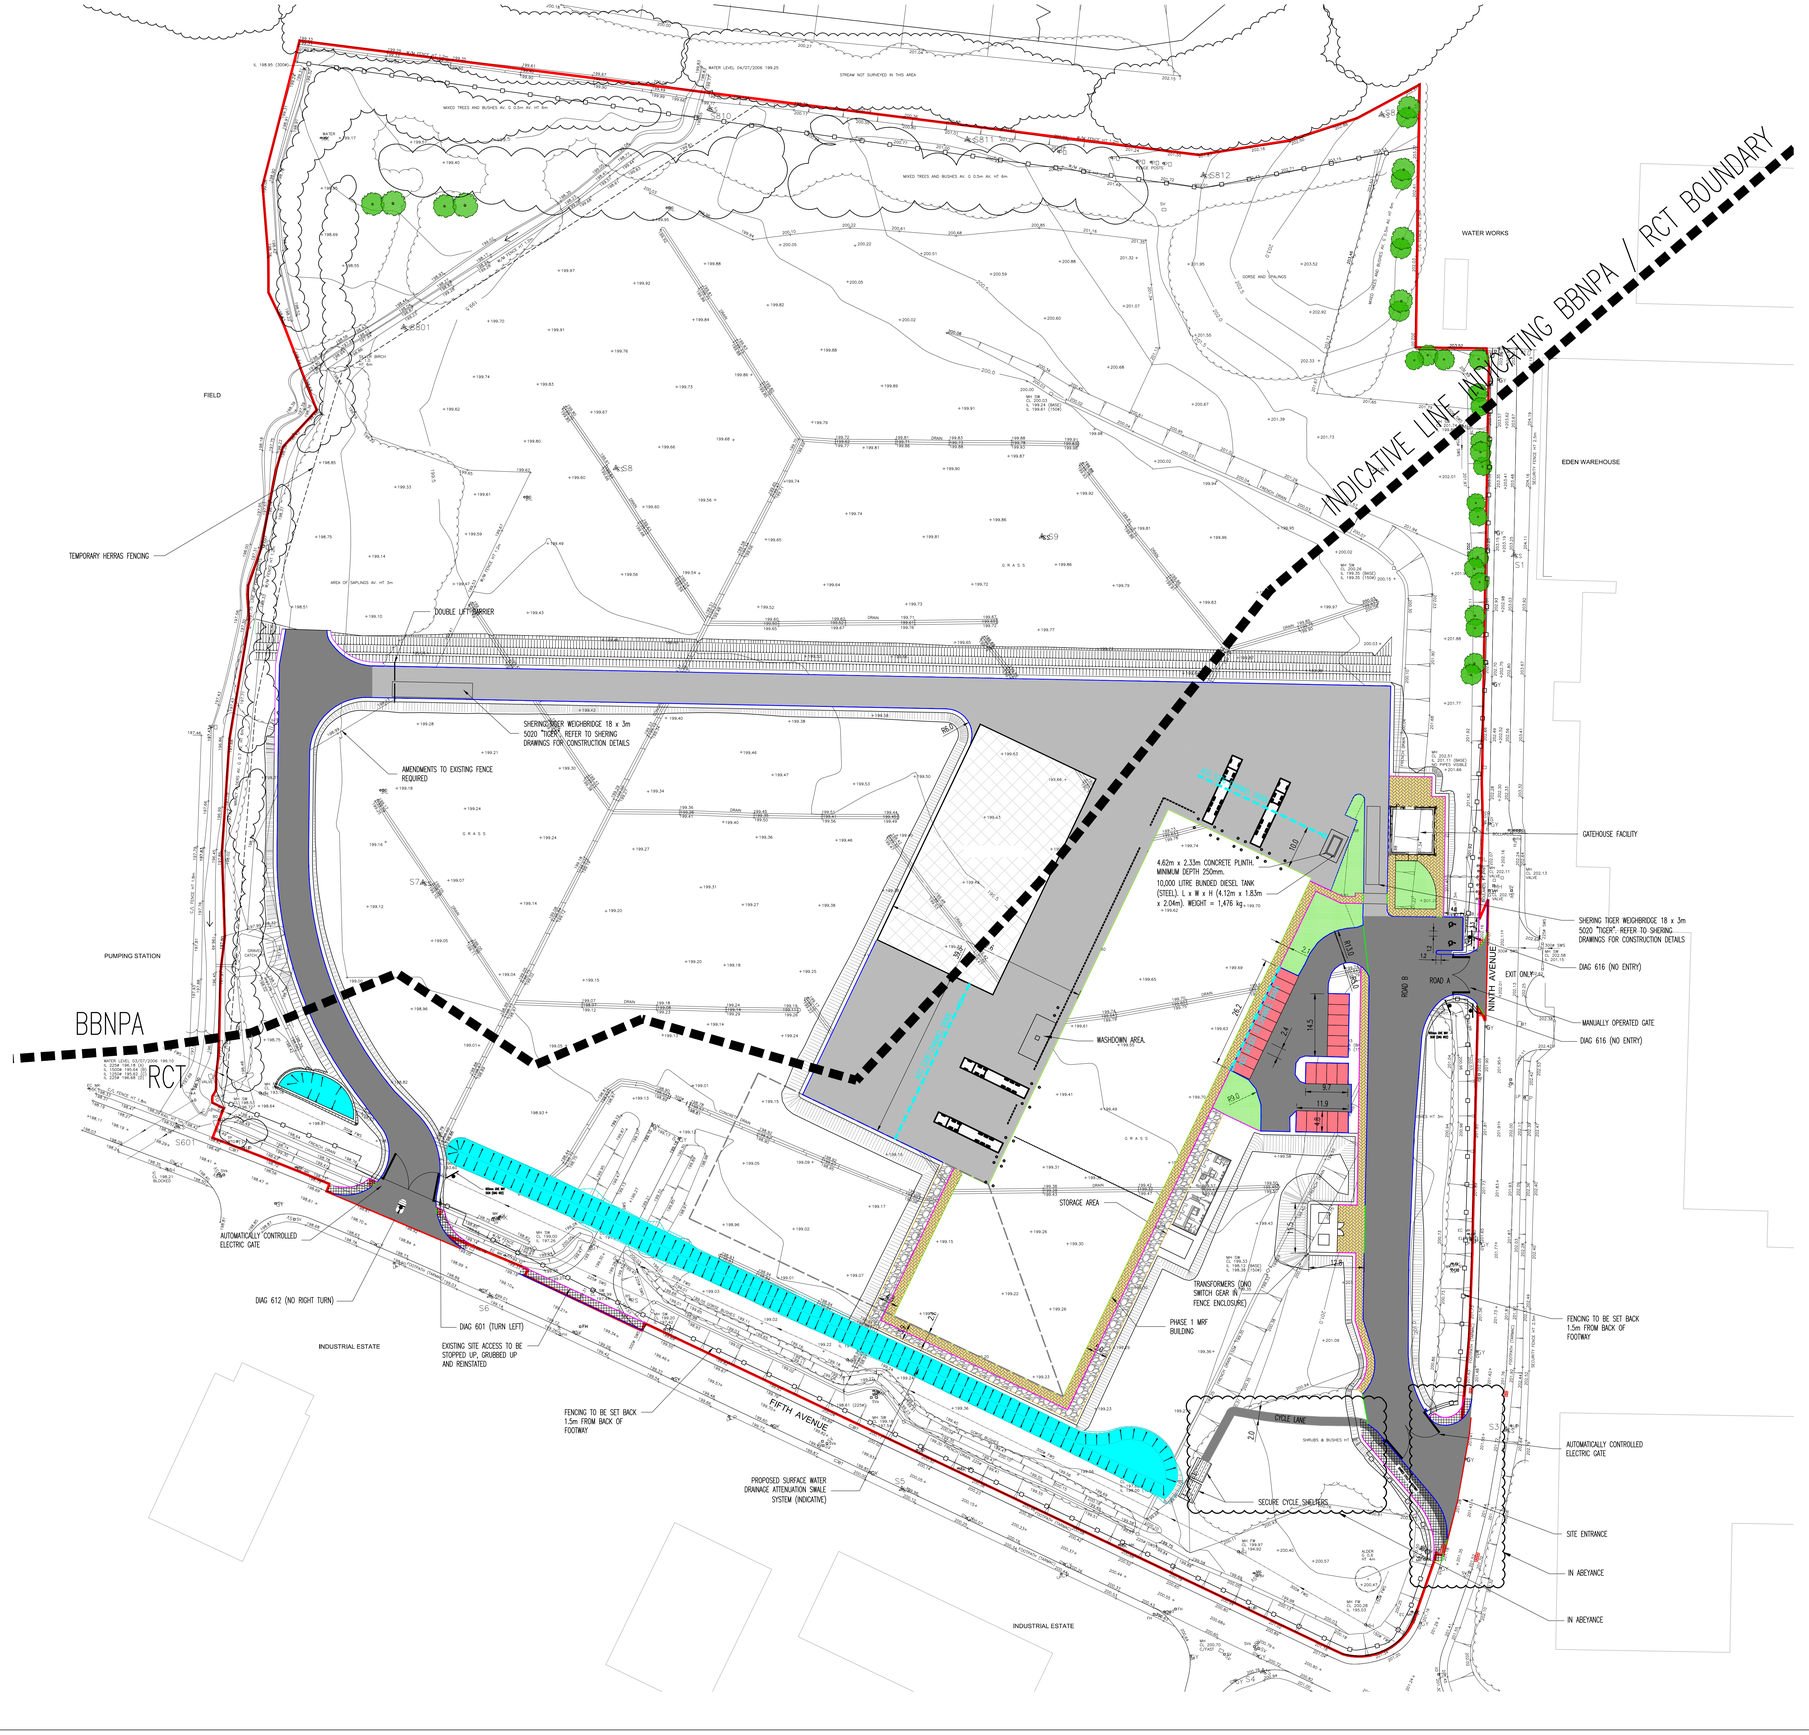

This drawing is based upon topographical survey information supplied by ***Milton Keynes Surveys LTD*** and layout information on Drawing ***LEY1185-008*** supplied by ***Wardell Armstrong*** and Waterman Transport and Development shall not be liable for any inaccuracies or deficiencies.

Based upon the Ordnance Survey's (1:1250) Map with permission of the controller of Her Majesty's Stationery Office, Crown copyright reserved. Waterman Transport & Development Pickfords Wharf, Clink Street, London SE1 9DG. License No: 100023262.

This drawing should not be scaled. Dimensions to be verified on site.
Any discrepancies should be referred to the Engineer prior to work being put in hand.

This drawing is the property of Waterman Infrastructure & Environment Limited, and the drawing is issued on the condition that it is not copied reproduced, retained or disclosed to any unauthorised person, either wholly or in part without the consent in writing of Waterman Infrastructure & Environment Limited
Pickfords Wharf, Clink Street, London SE1 9DG t 0320 7928 7888 f 03333 444 501

GENERAL NOTES

1. THIS DRAWING IS TO BE READ IN CONJUNCTION WITH ALL ENGINEER'S, ARCHITECT'S OR OTHER RELEVANT DRAWINGS AND SPECIFICATIONS.
2. ALL DIMENSIONS AND LEVELS ARE TO BE CHECKED ON SITE BY THE CONTRACTOR PRIOR TO PREPARING ANY WORKING DRAWINGS OR COMMENCING ON SITE.
3. THE CONTRACTOR MUST ENSURE AND WILL BE HELD RESPONSIBLE FOR THE OVERALL STABILITY OF THE BUILDING/STRUCTURE/EXCAVATION AT ALL STAGES OF THE WORK.
4. ALL WORK BY THE CONTRACTOR MUST BE CARRIED OUT IN SUCH A WAY THAT ALL REQUIREMENTS UNDER THE HEALTH AND SAFETY AT WORK ACT ARE SATISFIED.
5. ALL WORK IS TO BE CARRIED OUT IN COMPLIANCE WITH THE REQUIREMENTS OF THE RELEVANT STATUTORY AUTHORITIES AND REGULATIONS.

KEY:

- TARMAC CONSTRUCTION
- CONCRETE CONSTRUCTION
- BLOCK PAVING TO VEHICULAR AREAS
- BLOCK PAVING TO PEDESTRIAN AREAS
- CONCRETE PAVING SLABS
- TYPE 1 SUB-BASE MATERIAL
- SECURE CYCLE SHELTER
- FULL HEIGHT KERB (HB2)
- DROPPED KERB (DK)
- EDGING KERB (EK)
- ARMCO BARRIER
- KEYCLAMP BARRIER
- BOLLARDS
- PROPOSED 2.4m HIGH SECURITY FENCE
- SITE BOUNDARY
- PROPOSED TRAFFIC SIGN

NOTES:

1. FOR CONSTRUCTION DETAILS REFER TO DRAWING NUMBERS CIV-14979-SA-90-0003 & 0008.
2. ALLOWANCE TO BE MADE FOR ROAD MARKINGS AND SIGNAGE TO CLIENTS SPECIFICATION.
3. BLOCK PAVING COLOUR AND SPECIFICATION TBC.

Rev	Date	Description	By
E09	22:10:15	HAMMERHEAD AMENDED, SERVICE YARD LAYOUT AMENDED SITE ENTRANCE AND ABEYANCE	EF
E08	19:10:15	SERVICE YARD AND HAMMERHEAD ADDED	EF
E07	12:10:15	GATEHOUSE LAYOUT AMENDED. DIESEL TANK AND WASHDOWN AREA RELOCATED. BARRIER EXTENDED, BOLLARD POSITIONS AMENDED. WASH DOWN AREA ADDED.	VCH
E06	21:07:15	VERGE AROUND SERVICE ROUND EXTENDED. BUND NORTH OF SERVICE ROAD AMENDED	EF
E05	19:06:15	FENCING LAYOUT AMENDED.	EF
E04	18:06:15	GATEHOUSE NOTE AMENDED. BATTER AROUND BUILDING ADDED. 2.1m BLOCK PAVING ADDED AROUND BUILDING	EF
E03	02:06:15	FENCE NOTE AMENDED. GATEHOUSE SIZE AMENDED.FUEL TANK CYCLE PATH AND STORAGE LOCATION IN ABEYANCE. DOUBLE LIFT BARRIERS RELOCATED. BLOCK PAVING AMENDED IN CAR PARK.	EF
E02	01:06:15		EF
E01	15:05:15	FIRST ISSUE	EF

Amendments

Project: ENVIROPARKS, HIRWAUN

Title: EXTERNAL WORKS LAYOUT

Client: DAWNUS CONSTRUCTION LTD

Waterman
38 Cathedral Road Cardiff CF11 9LL
t 029 2038 4400 f 03333 444 501
mail@watermangroup.com www.watermangroup.com

Drawing Status: CONSTRUCTION

Designed by	AS	Checked by	AS	Project No	14979
Drawn by	SJ	Date	AUGUST 2013		
Scales @ A0 work to figured dimensions only	1:500			Computer File No	CIV-14979-SA-90-0001-E09.dwg

Publisher	Zone	Category	Number	Revision
CIV	SA	90	0001	E09

A0-Waterman-S, CIV-14979-SA-NIS-BASE, CIV-14979-SA-NIS-LAYOUT, CIV-14979-SA-NIS-SITE BOUNDARY