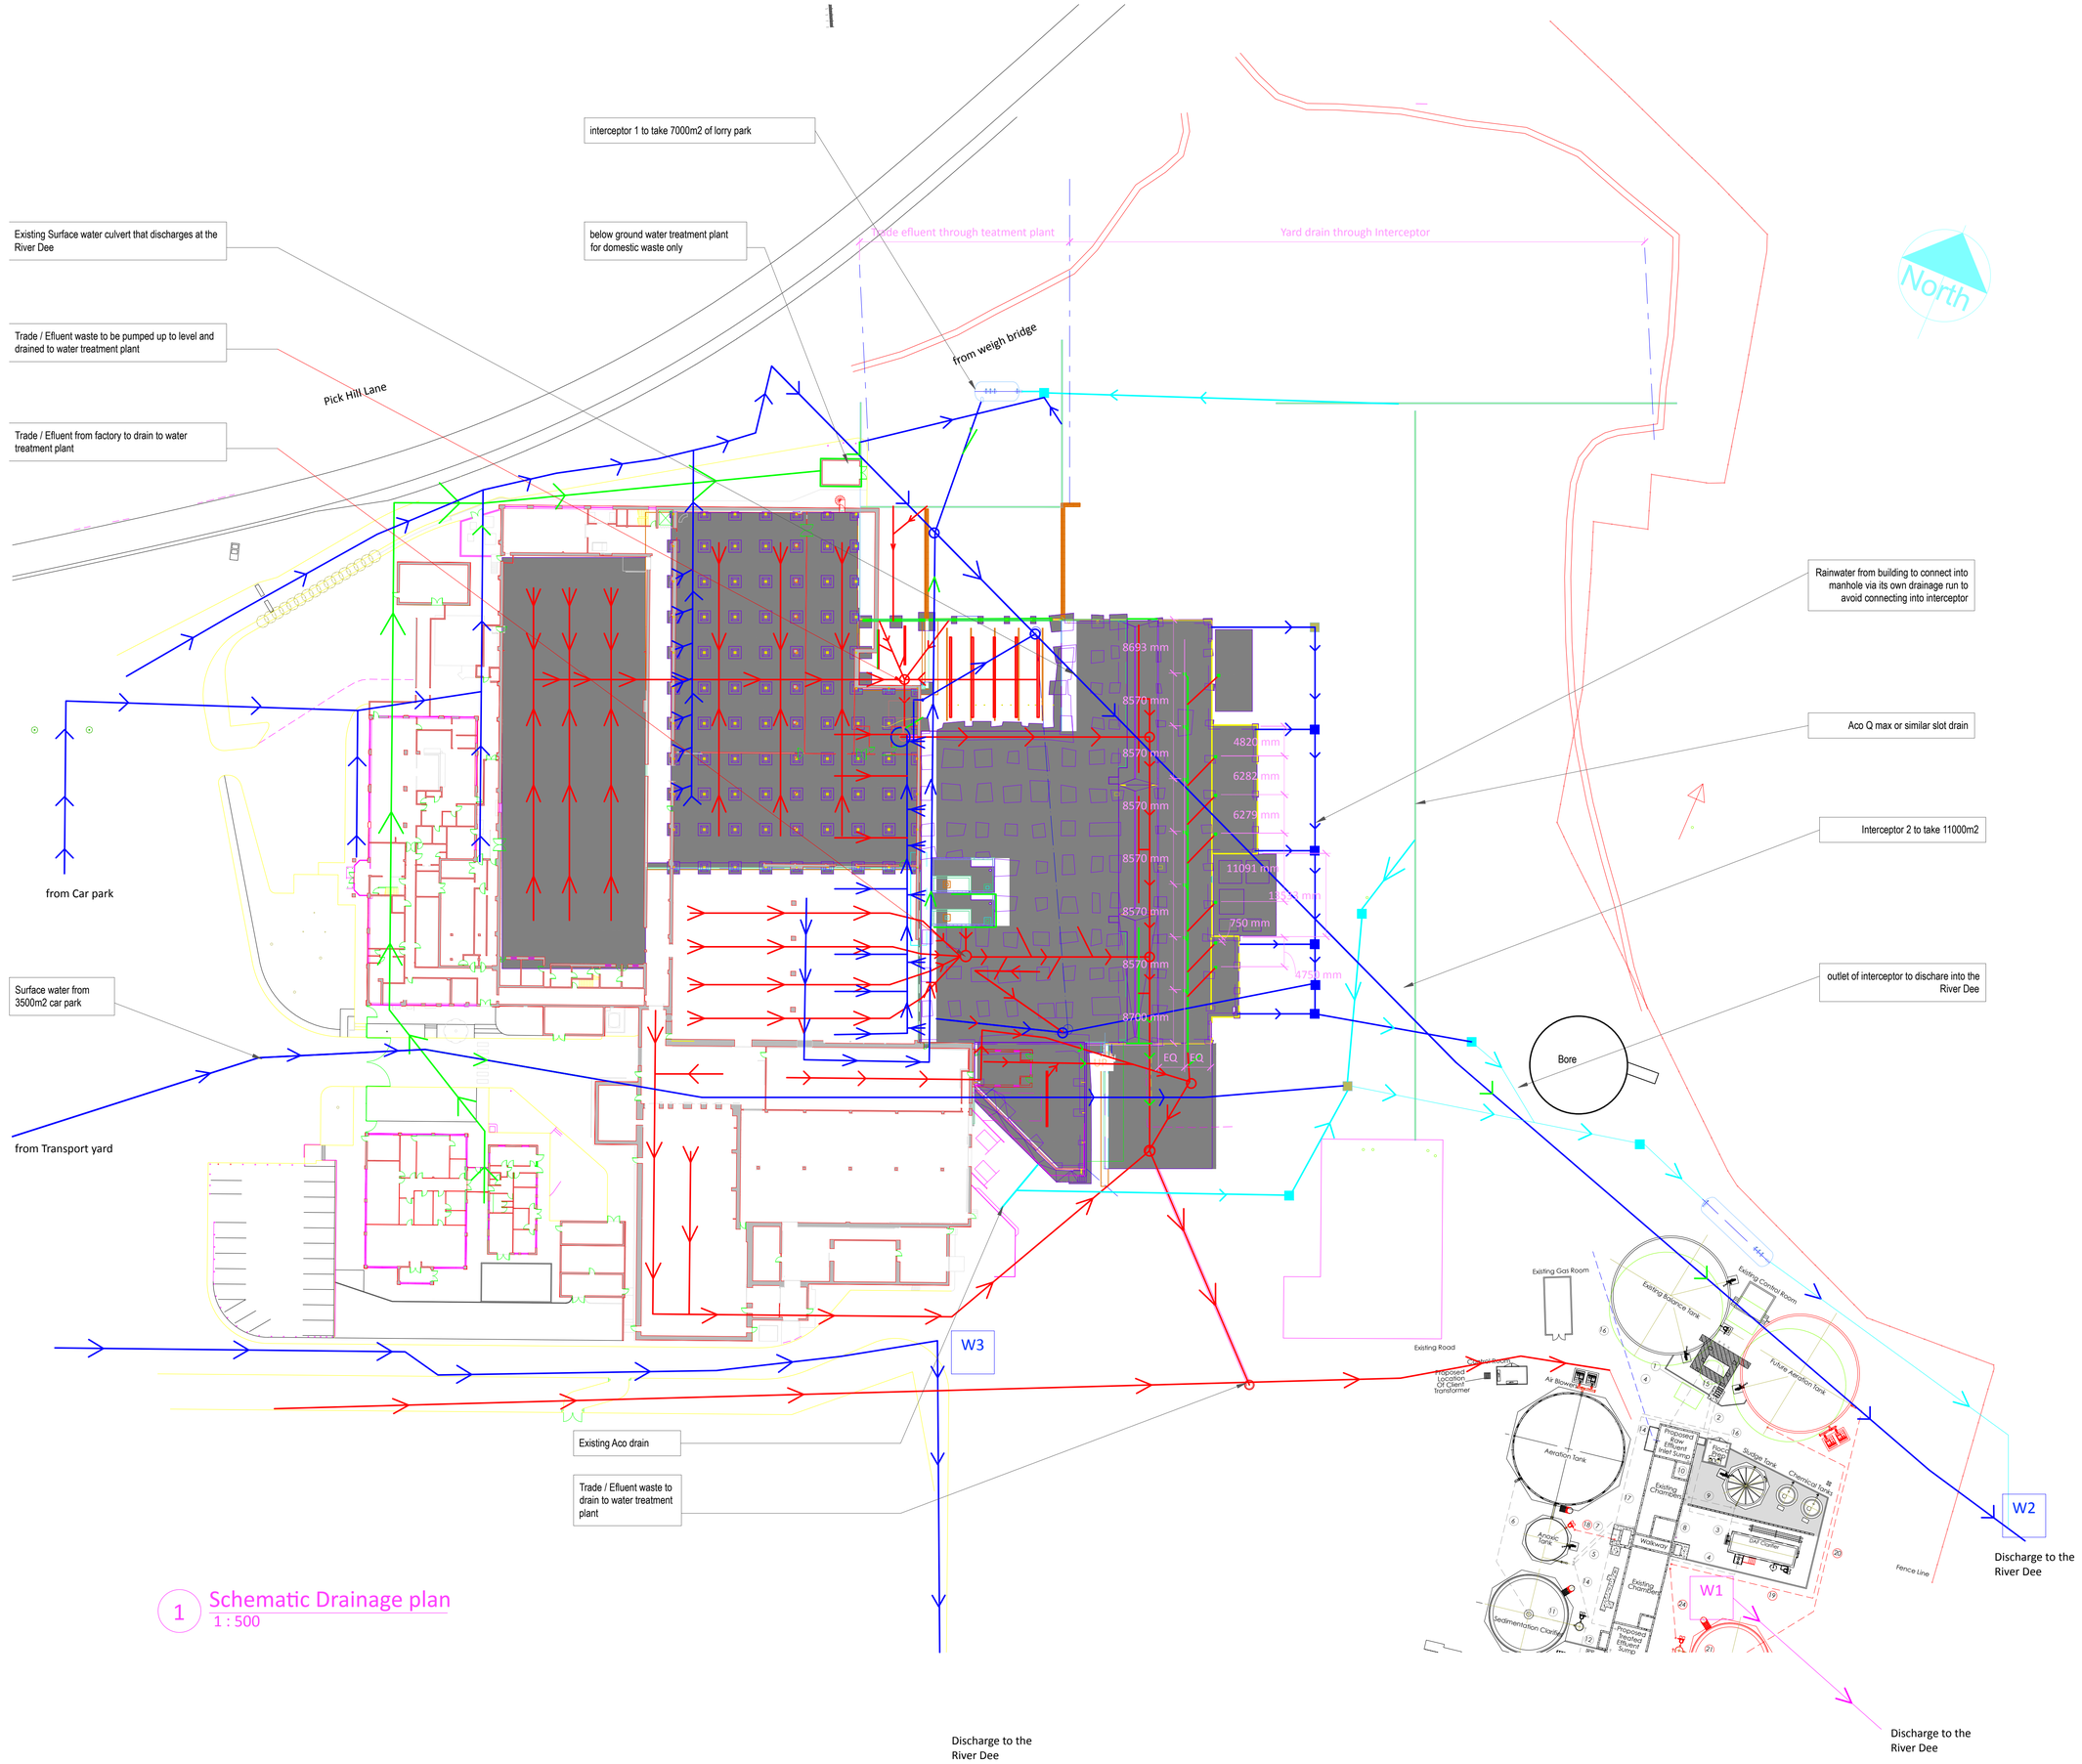

SURFACE WATER

DOMESTIC WASTE

TRADE EFLUENT

LORRY PARK

TRADE EFFLUENT TREATED

1 Schematic Drainage plan
1 : 500

Maelor Foods Ltd

24.10.18	Updated runs, colours, interceptor man hole & bore tank	S.L	J.W	FF
01.11.17	drainage to slot drain outside lower loading bay changed	B.C	P.R	E
30.10.17	Updated to show interceptors	B.C	P.R	D
13.09.17	Phase 1 and 2 added with areas	B.C	P.R	C
14.07.17	Existing and proposed Schematic drainage added	B.C	P.R	B
07.07.17	Construction Issue	B.C	P.R	A

Maelor Foods Extension Wrexham

Schematic Drainage plan

389/ 607 FF