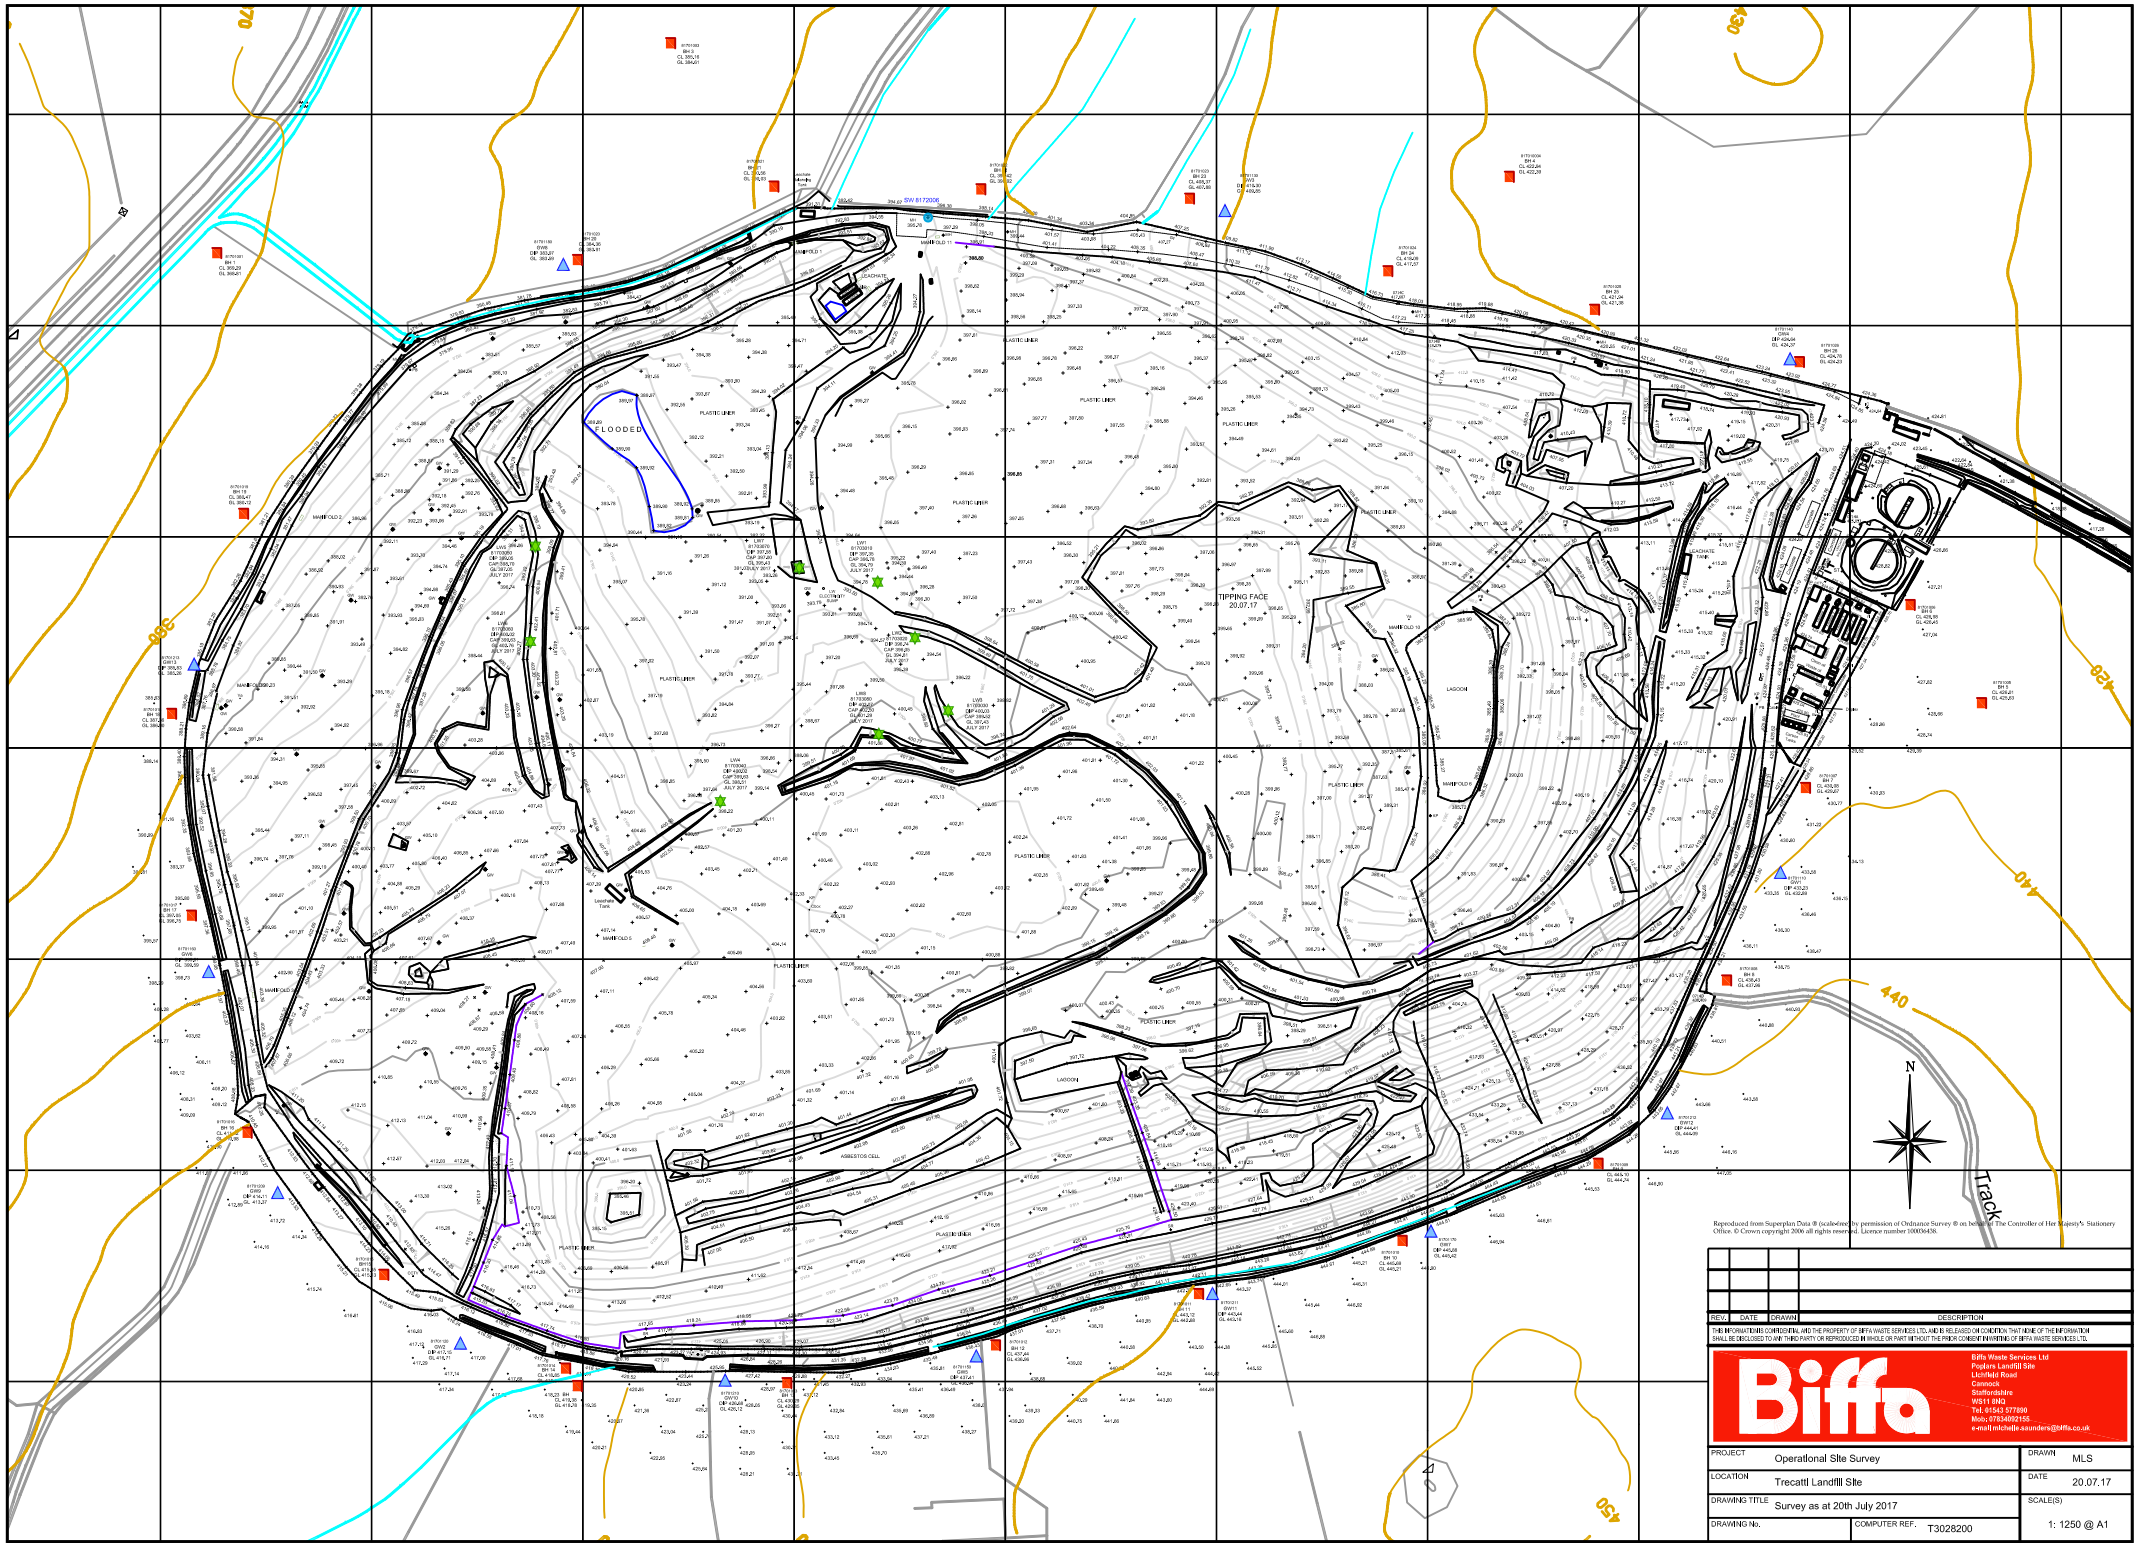

REV.	DATE	DRAWN	DESCRIPTION

THIS INFORMATION IS CONFIDENTIAL AND THE PROPERTY OF BIFFA WASTE SERVICES LTD, AND IS RELEASED ON CONDITION THAT NONE OF THE INFORMATION SHALL BE DISCLOSED TO ANY THIRD PARTY OR REPRODUCED IN WHOLE OR PART WITHOUT THE PRIOR CONSENT IN WRITING OF BIFFA WASTE SERVICES LTD.

Biffa

Biffa Waste Services Ltd
Poplars Landfill Site
Lichfield Road
Cannock
Staffordshire
WS11 8NQ
Tel. 01543 577890
Mob. 07834092155
e-mail:michelle.saunders@biffa.co.uk

PROJECT	Operational Site Survey	DRAWN	MLS
LOCATION	Trecatti Landfill Site	DATE	20.07.17
DRAWING TITLE	Survey as at 20th July 2017	SCALE(S)	
DRAWING No.	COMPUTER REF. T3028200		1: 1250 @ A1