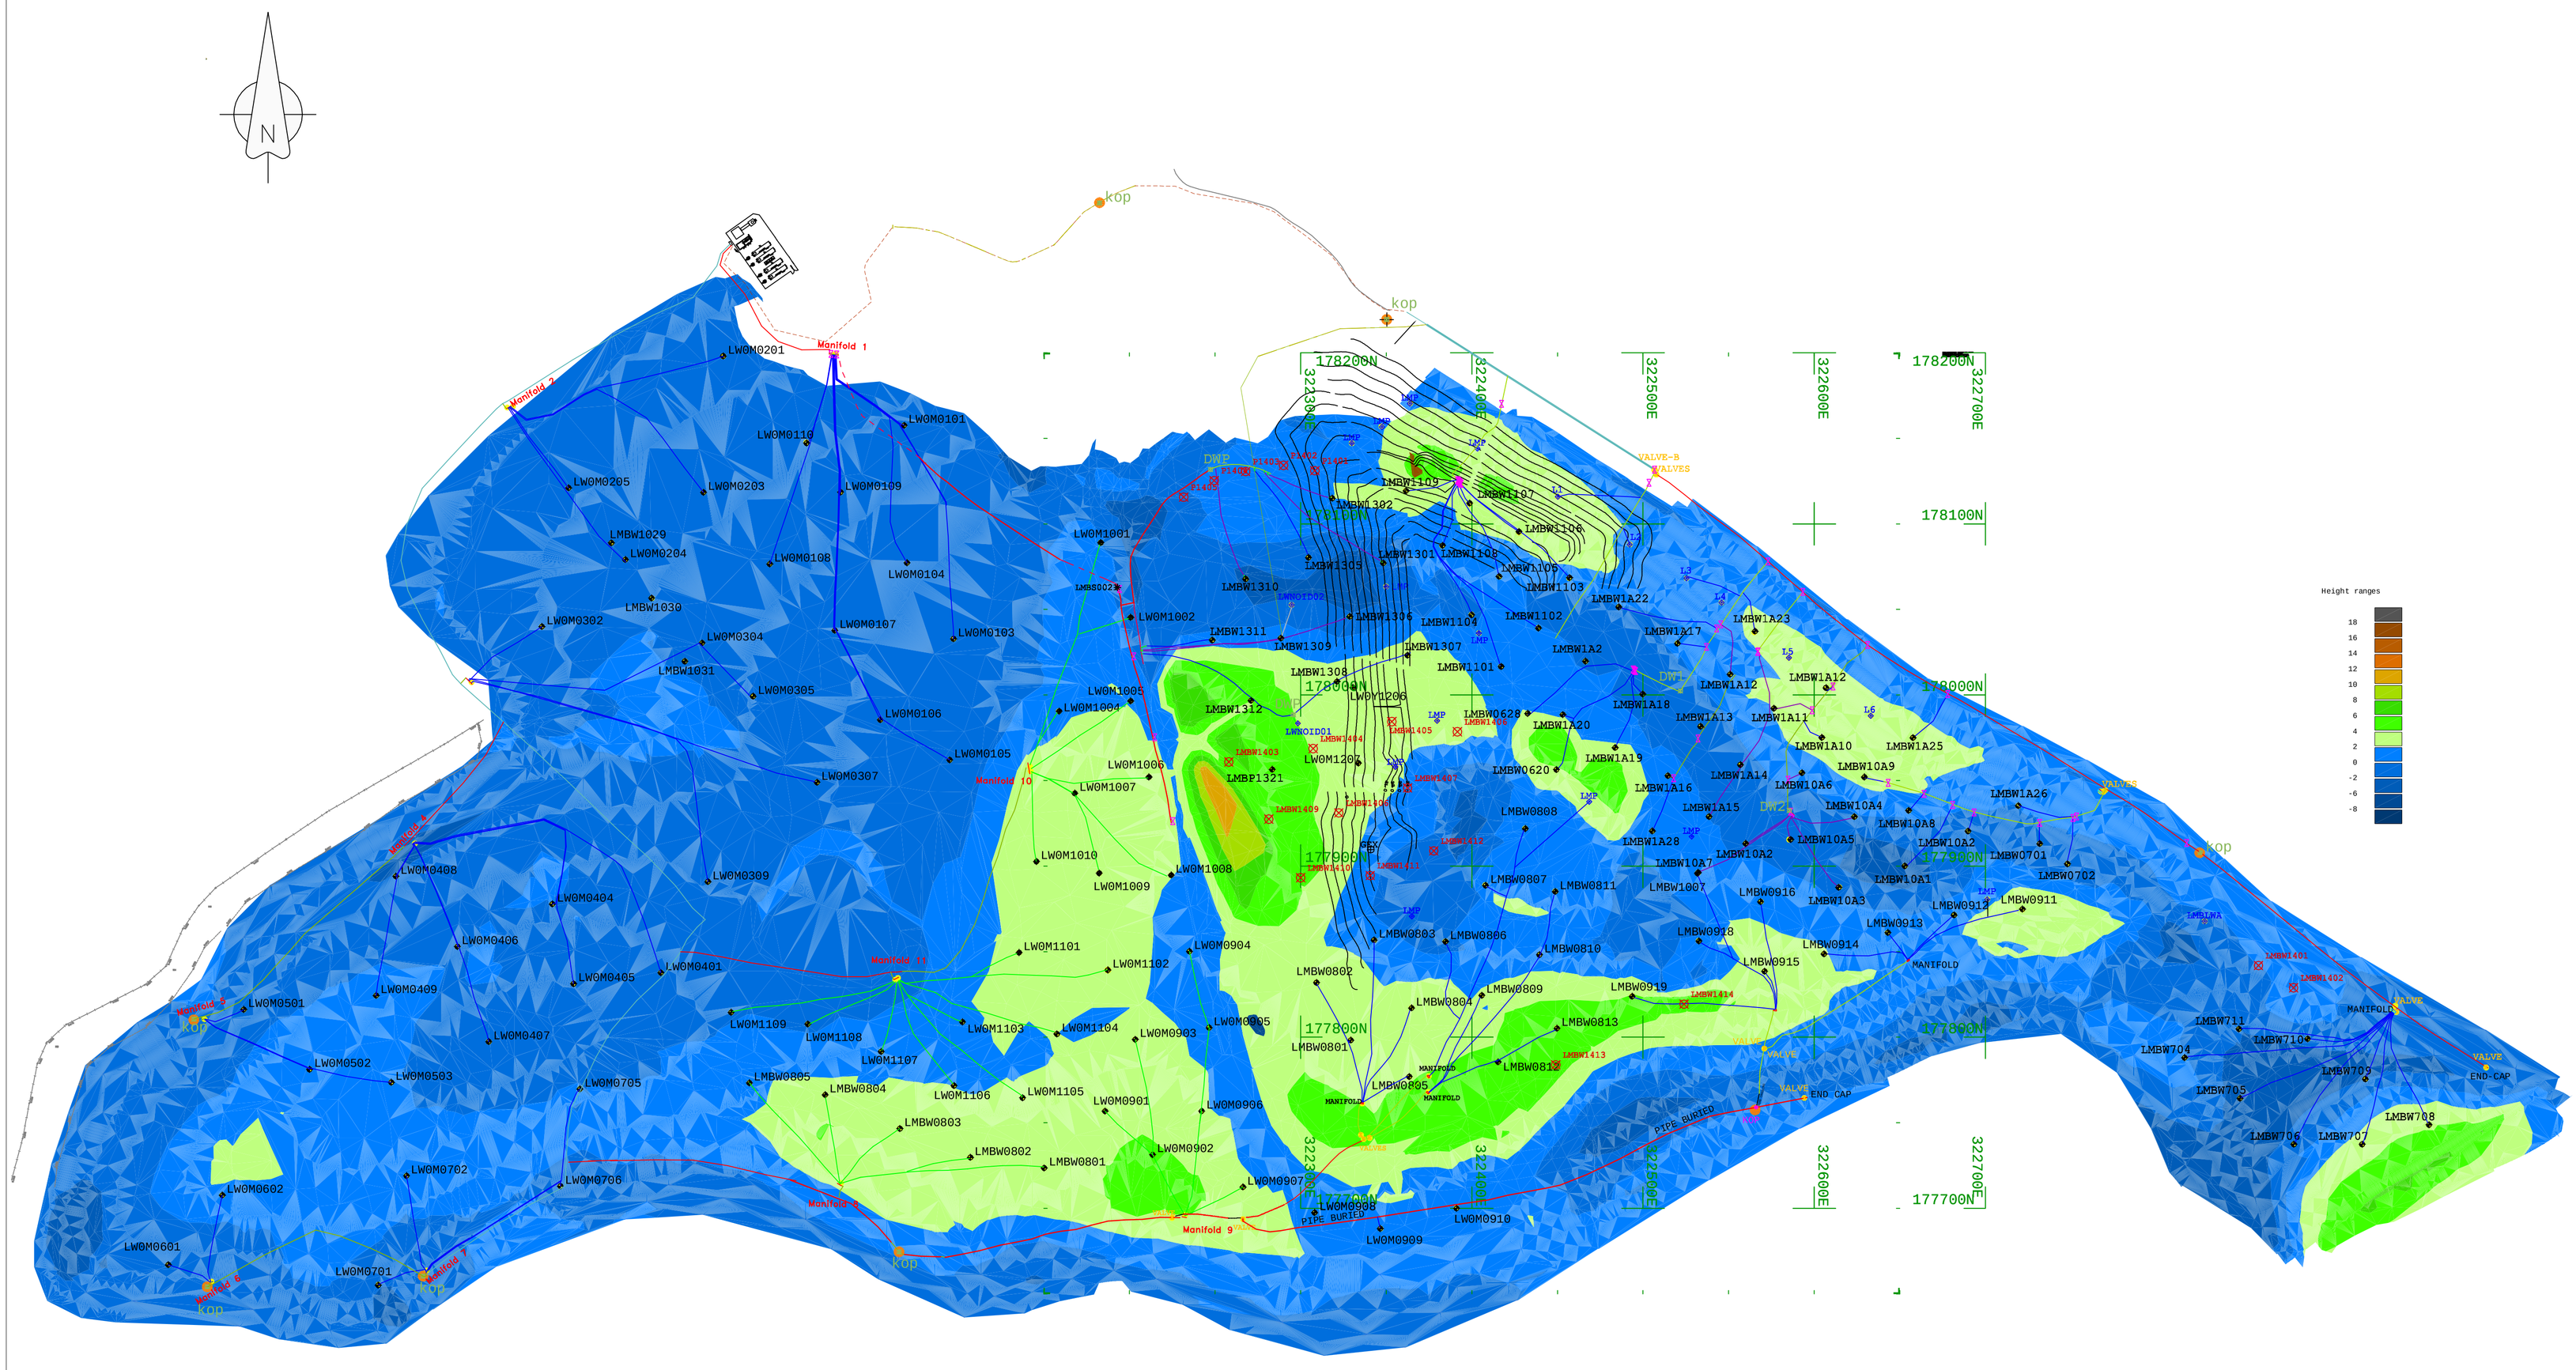

COPYRIGHT OF THE CITY OF CARDIFF COUNCIL. ALL RIGHTS RESERVED.

DRAWING CAN BE SCALED FOR PLANNING APPLICATION PURPOSES ONLY.

© Crown copyright and database rights (2011) Ordnance Survey 100023376.
© Hawlfraint y Goron a hawliau cronfa ddata (2011) Arolwg Ordnans 100023376.

FS 25745

CARDIFF CAERDYDD

DESIGN CONTRACTS AND DELIVERY

DYLUNIO CONTRACTAU A DARPARU

Andrew Gregory

DIRECTOR FOR CITY SERVICES

CYFARWYDDWR GWASANAETHAU'R DDINAS

Rev	By	Date	Description of Amendment	Chk.by	Date

CYNGOR DINAS CAERDYDD THE CITY OF CARDIFF COUNCI

Project: LAMBY WAY

Title: PROPOSED & EXISTING DIFFERENCE JAN 2017

Checked | Path

Drawn: DLS | Project Number | Drawing Number

Scale: NTS

Date: JAN2017

do not scale drawing except for planning application purposes

County Hall, Atlantic Wharf, Cardiff CF10 4UW
Telephone 029 2287 2456

You created this PDF from an application that is not licensed to print to novaPDF printer (http://www.novapdf.com)