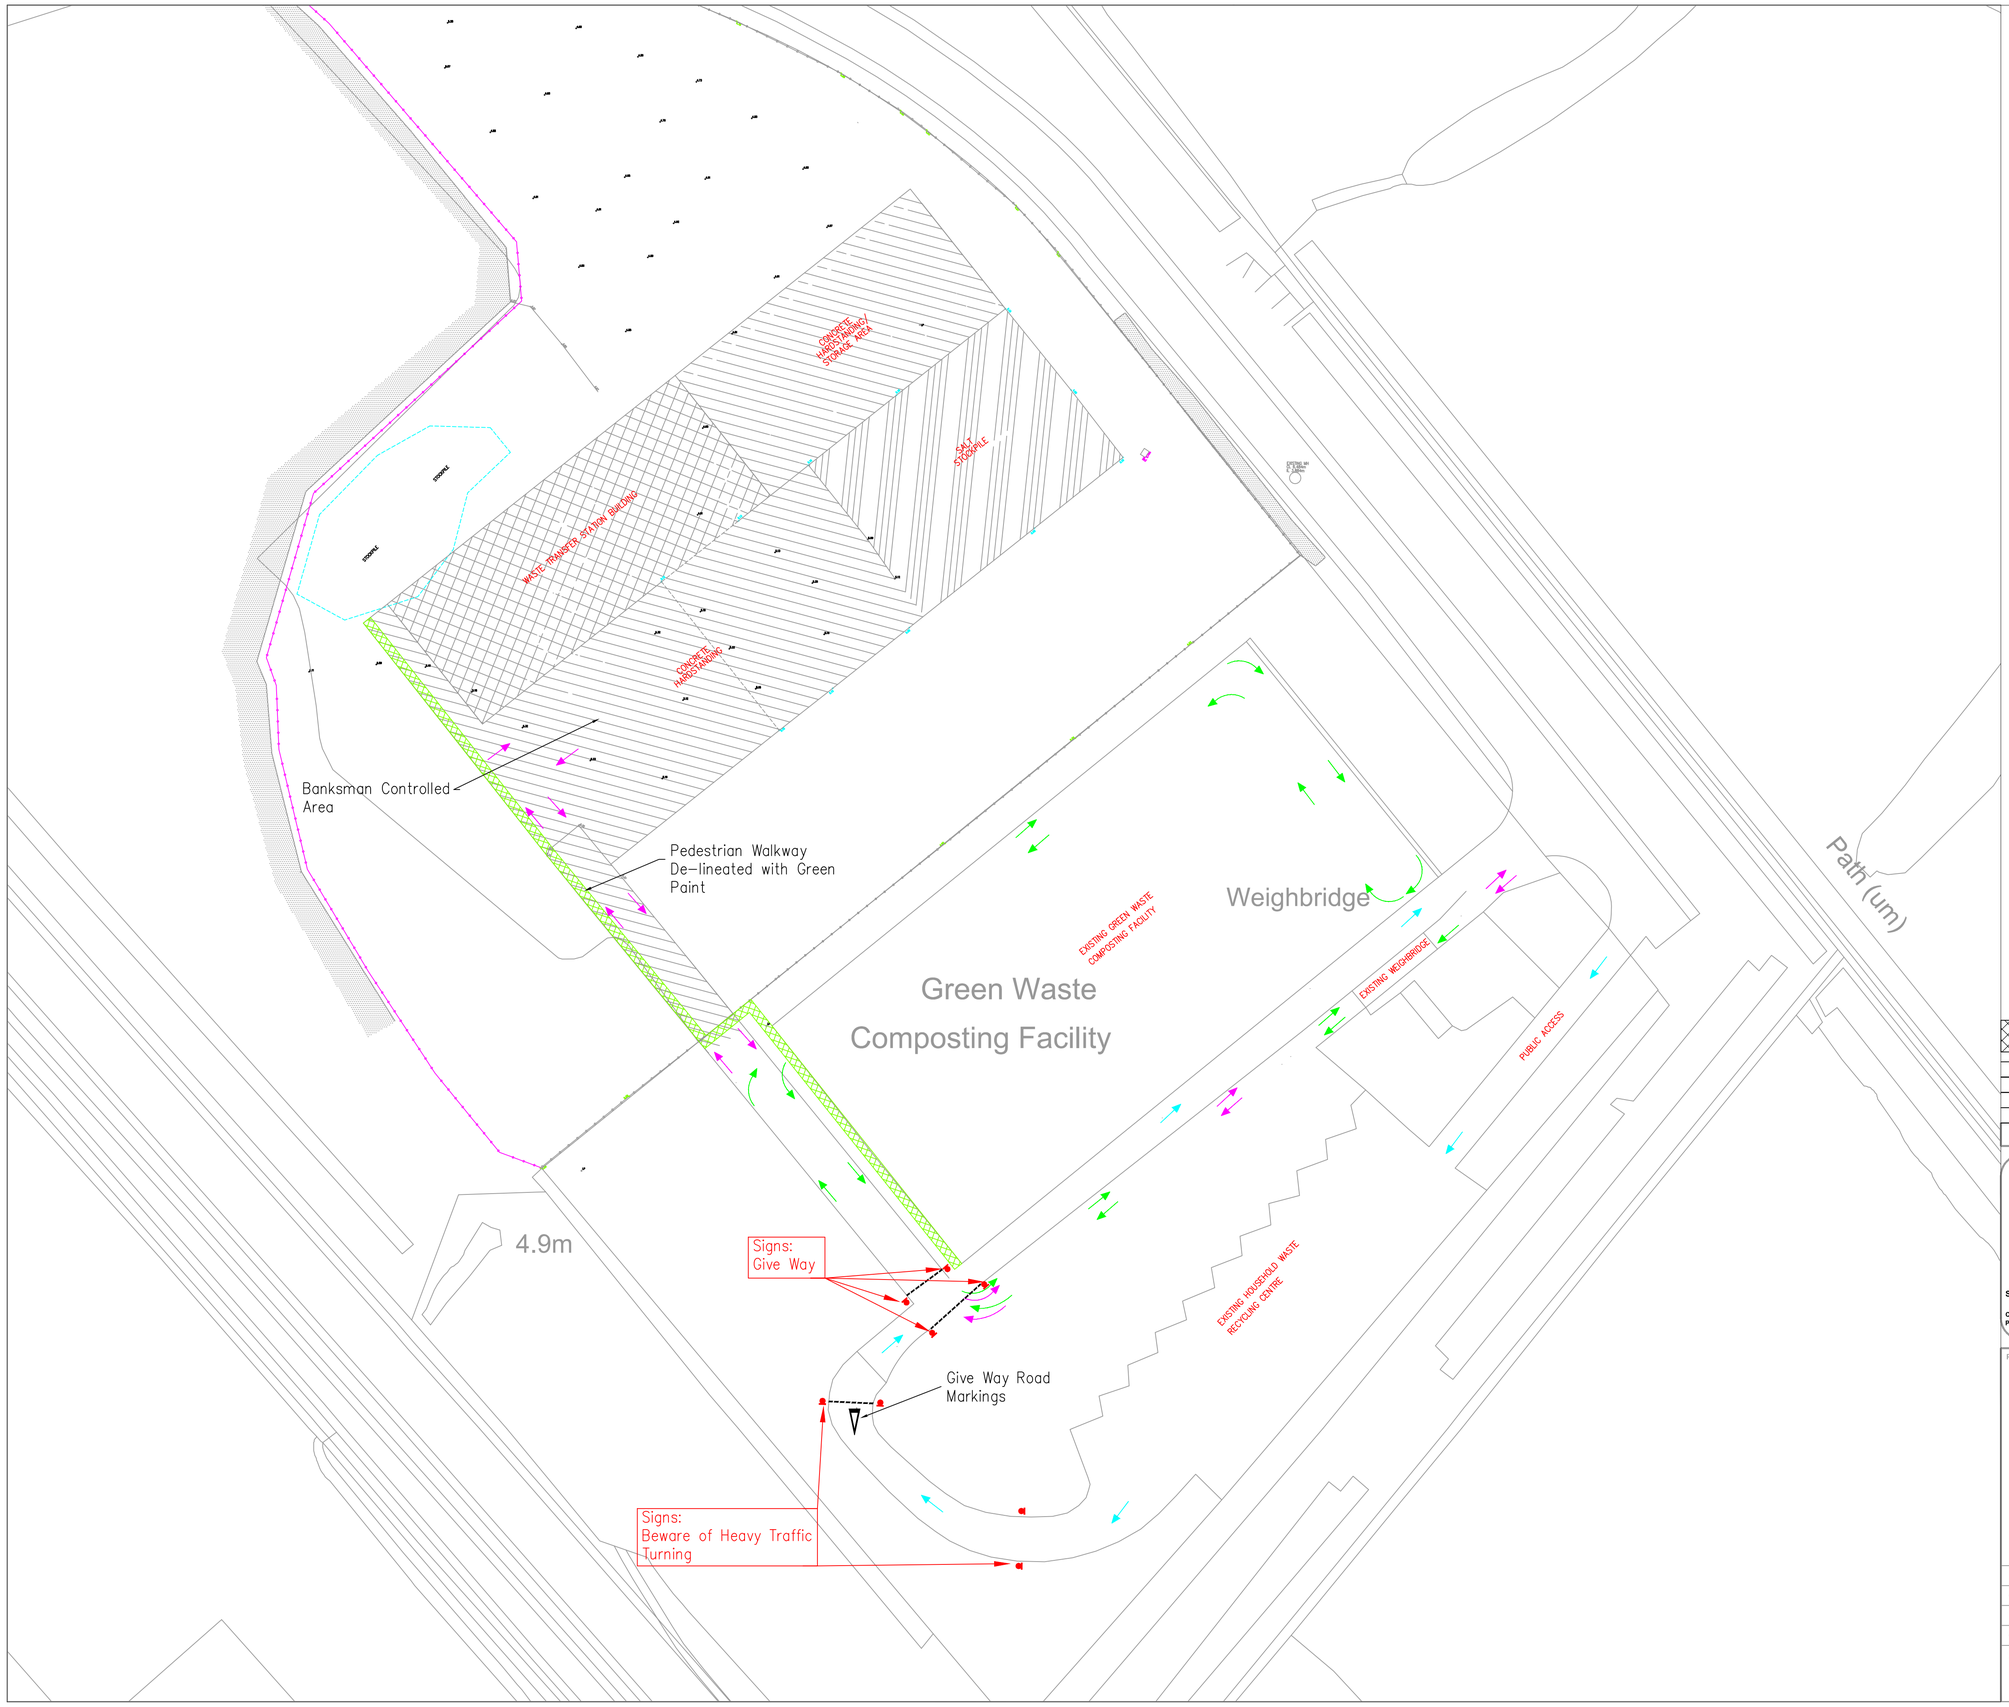

BASED UPON VARIOUS ORDNANCE SURVEY MAPS WITH THE PERMISSION OF THE CONTROLLER OF HM STATIONARY OFFICE. CROWN COPYRIGHT RESERVED LICENSE NUMBER LA 100023386L FLINTSHIRE COUNTY COUNCIL, COUNTY HALL, MOLD.

PRELIMINARY | APPROVAL | CONSTRUCTION

Ph/Rev.	Revision Details	Rev.by	Chk.by	Date

CYNGOR Sir y Fflint Flintshire COUNTY COUNCIL
Steve Jones
Chief Officer (Streetscene and Transportation).
Prif Swyddog (Gwasanaethau Stryda Thafnidiaeth).
Streetscene
County Hall, Mold, CH7 6NF
Neuadd y Sir, Yr Wyddgrug. CH7 6NF

Project:

Proposed Waste Transfer Station Greenfield

Traffic Management Plan

Sheet 1 of 1

Flintshire County Council - Environment Directorate , County Hall , Mold CH7 6NF
Contact Name: Telephone: 01352 70xxxx
Drawn by: AF Fax No: 01352 70
Checked by: AF Date: 29.01.16

Sheet 1 of 1

Scales at A1:	Drawing No:	Phase/Rev:
1:500	15221/13	A