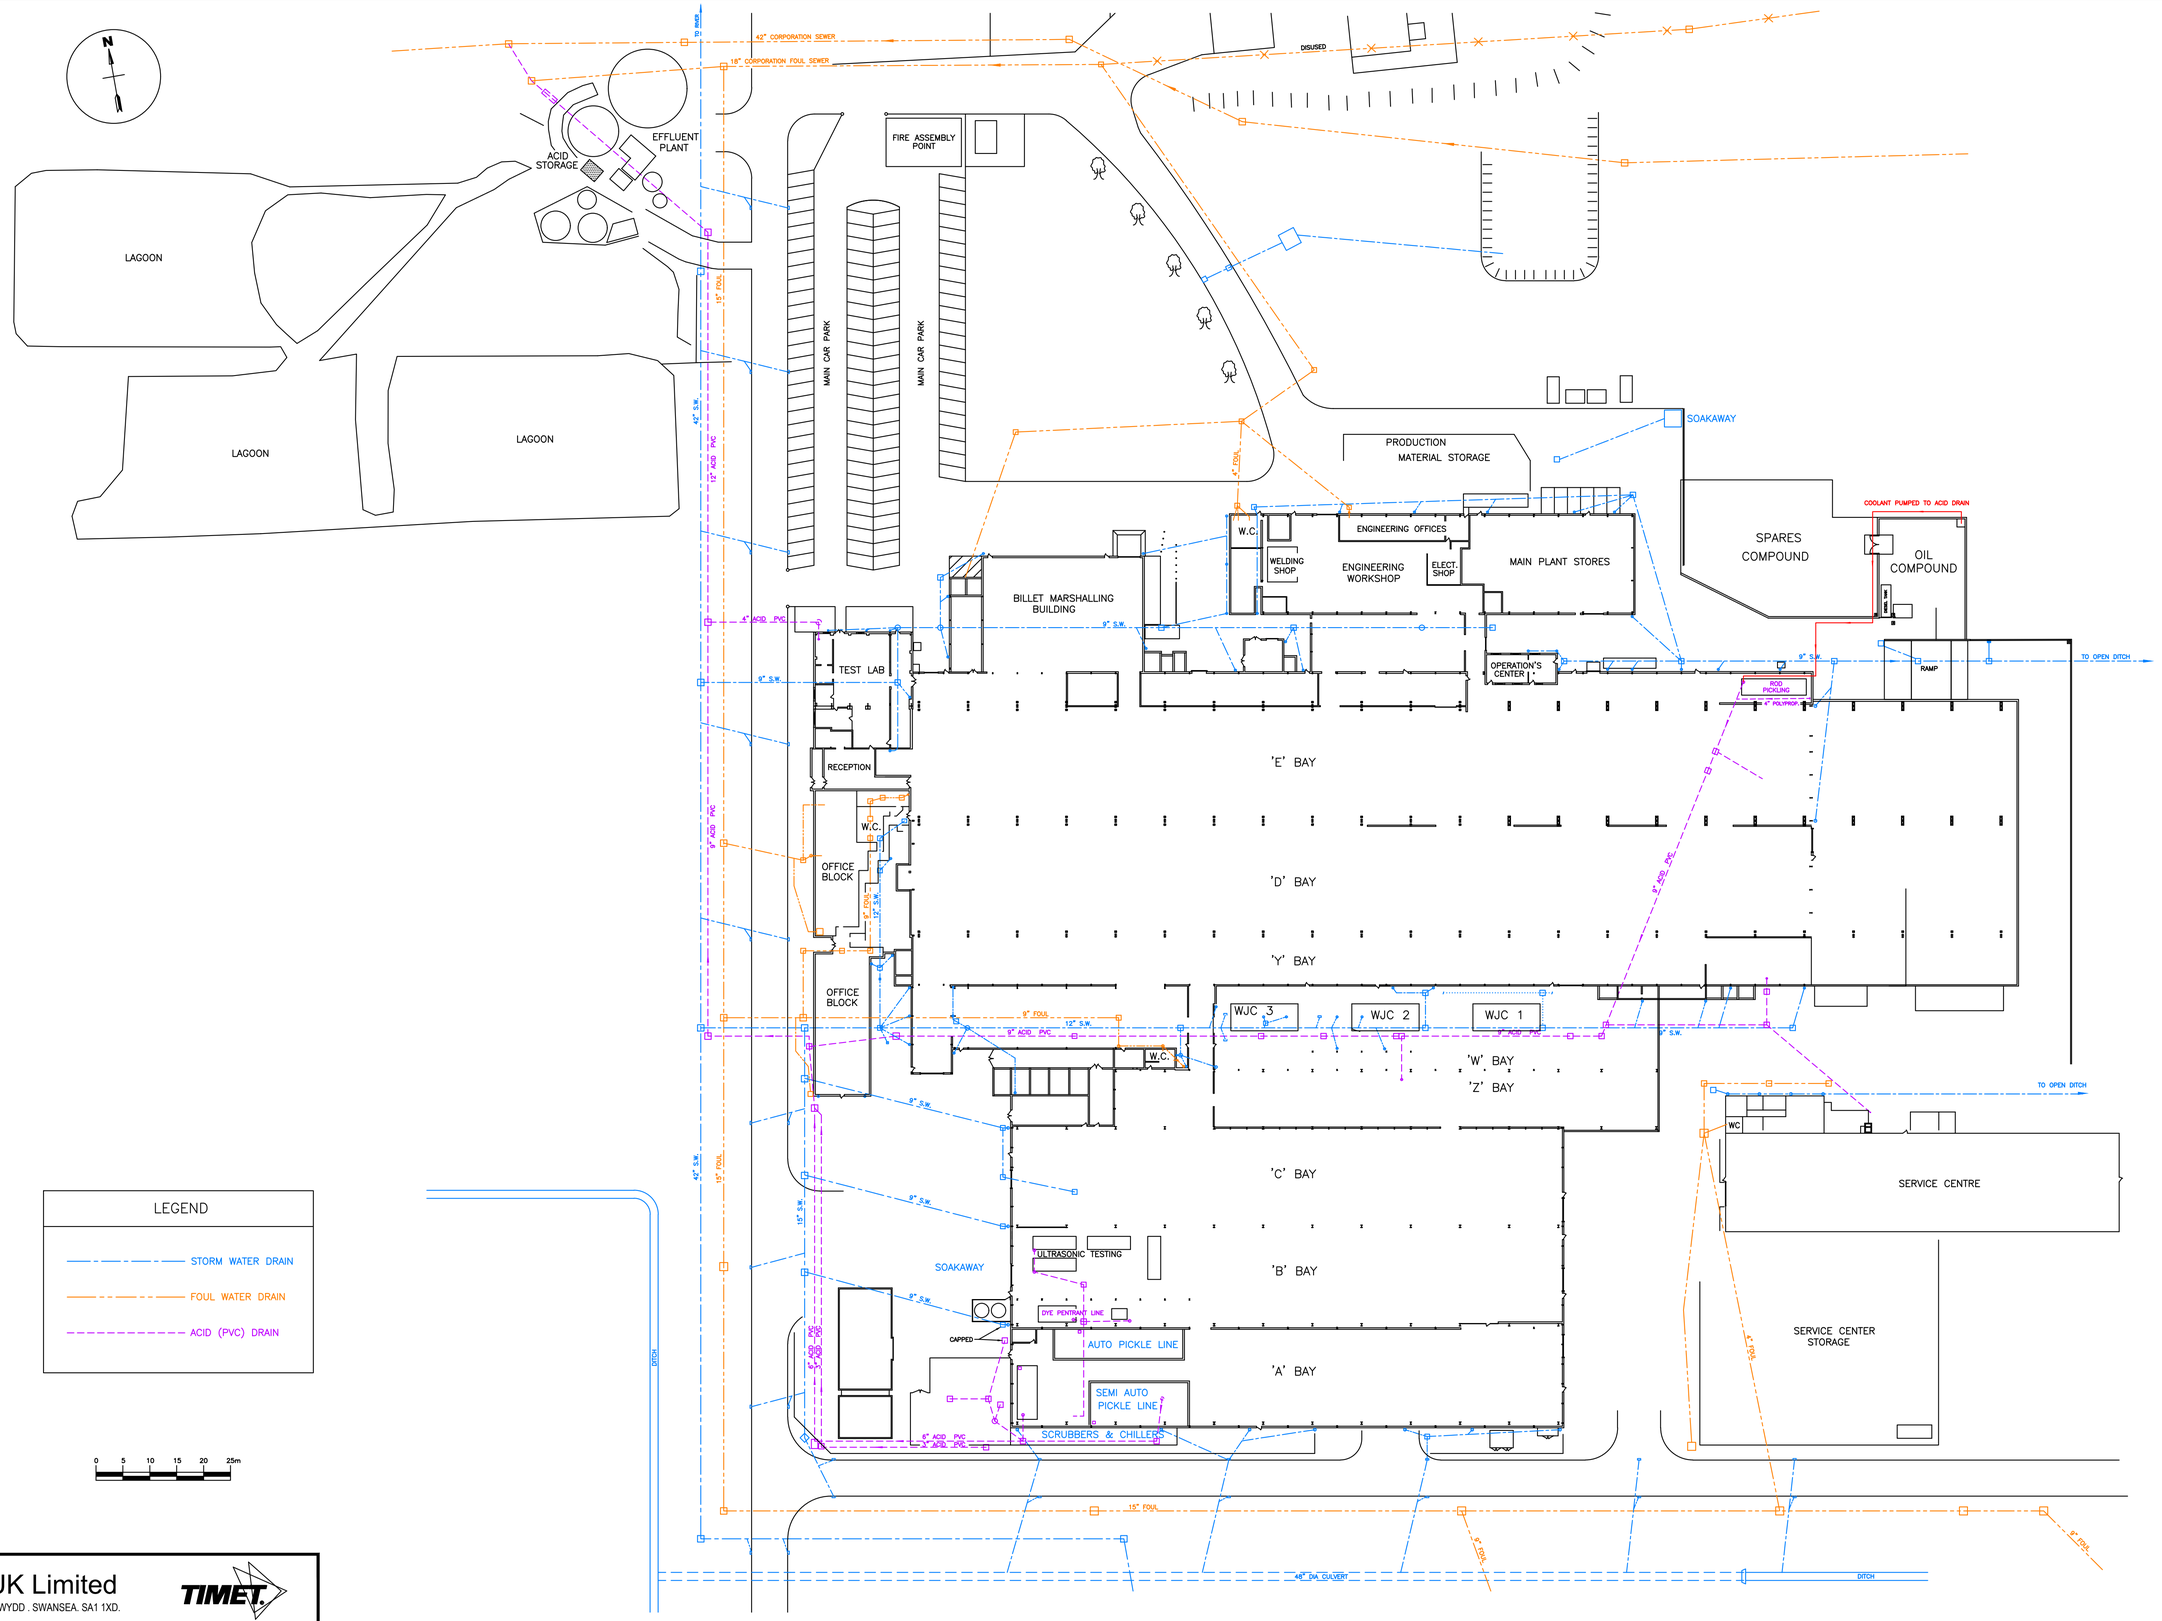

LEGEND

- STORM WATER DRAIN
- FOUL WATER DRAIN
- ACID (PVC) DRAIN

TIMET UK Limited

P. O. BOX 57 WAUNARLWYDD . SWANSEA. SA1 1XD.

THIS DRAWING IS A CONFIDENTIAL COMMUNICATION AND THE PROPERTY OF TIMET U.K. LTD. ALL COPYRIGHT AND RIGHTS IN THE NATURE OF COPY RIGHT RESIDE WITH THE COMPANY. THIS DRAWING MUST NOT BE COPIED,LOANED OR USED OTHER THAN FOR THE ORIGINAL CONSTRUCTION OR INSTALLATION OF THE PLANT SHOWN THEREON WITHOUT THE COMPANY'S WRITTEN PERMISSION. IT MUST BE RETURNED IMMEDIATELY ON COMPLETION OF THE TENDER OR CONTRACT ©

TITLE

SITE DRAINAGE LAYOUT
TIMET UK PLANT
(A1 BORDER)

DRAWING No.	REVISION
WTDE 19056	X A B C D E F

TOLERANCE UNLESS OTHERWISE SPECIFIED FRACTIONAL ± 1/64 DEC+/- .005

DRAWN	D.J.Crocker	Jan'04					
CHECKED							
TRACED							
APPROVED				F	1/7/19	AD	OIL COMPOUND SUMP DRAIN ADDED
SCALE	1:600	REFERENCE DRGS.		LETTER	DATE	BY	REVISION

MACHINING SYMBOLS				WELDING SYMBOLS XXX	
ROUGH	N12	N11	N10	METALLIC ARC FILLET WELD 3/8 DEEP ALL ROUND	ARC 3/8
SMOOTH	N9	N8	N7	ARGON ARC FILLET WELD ALL ROUND	A-A
GRIND	N6	N5	N4	SEAM WELD ALL ROUND3/16 WIDE	3/16 XXX
PROFILE FLAME CUT	P.F.C.			TACK WELD ALL ROUND 1/4 WIDE 1/2 CENTRES	1/2 XXX 1/4

REF	DESCRIPTION	No OFF PER SET	MATERIAL	REMARKS