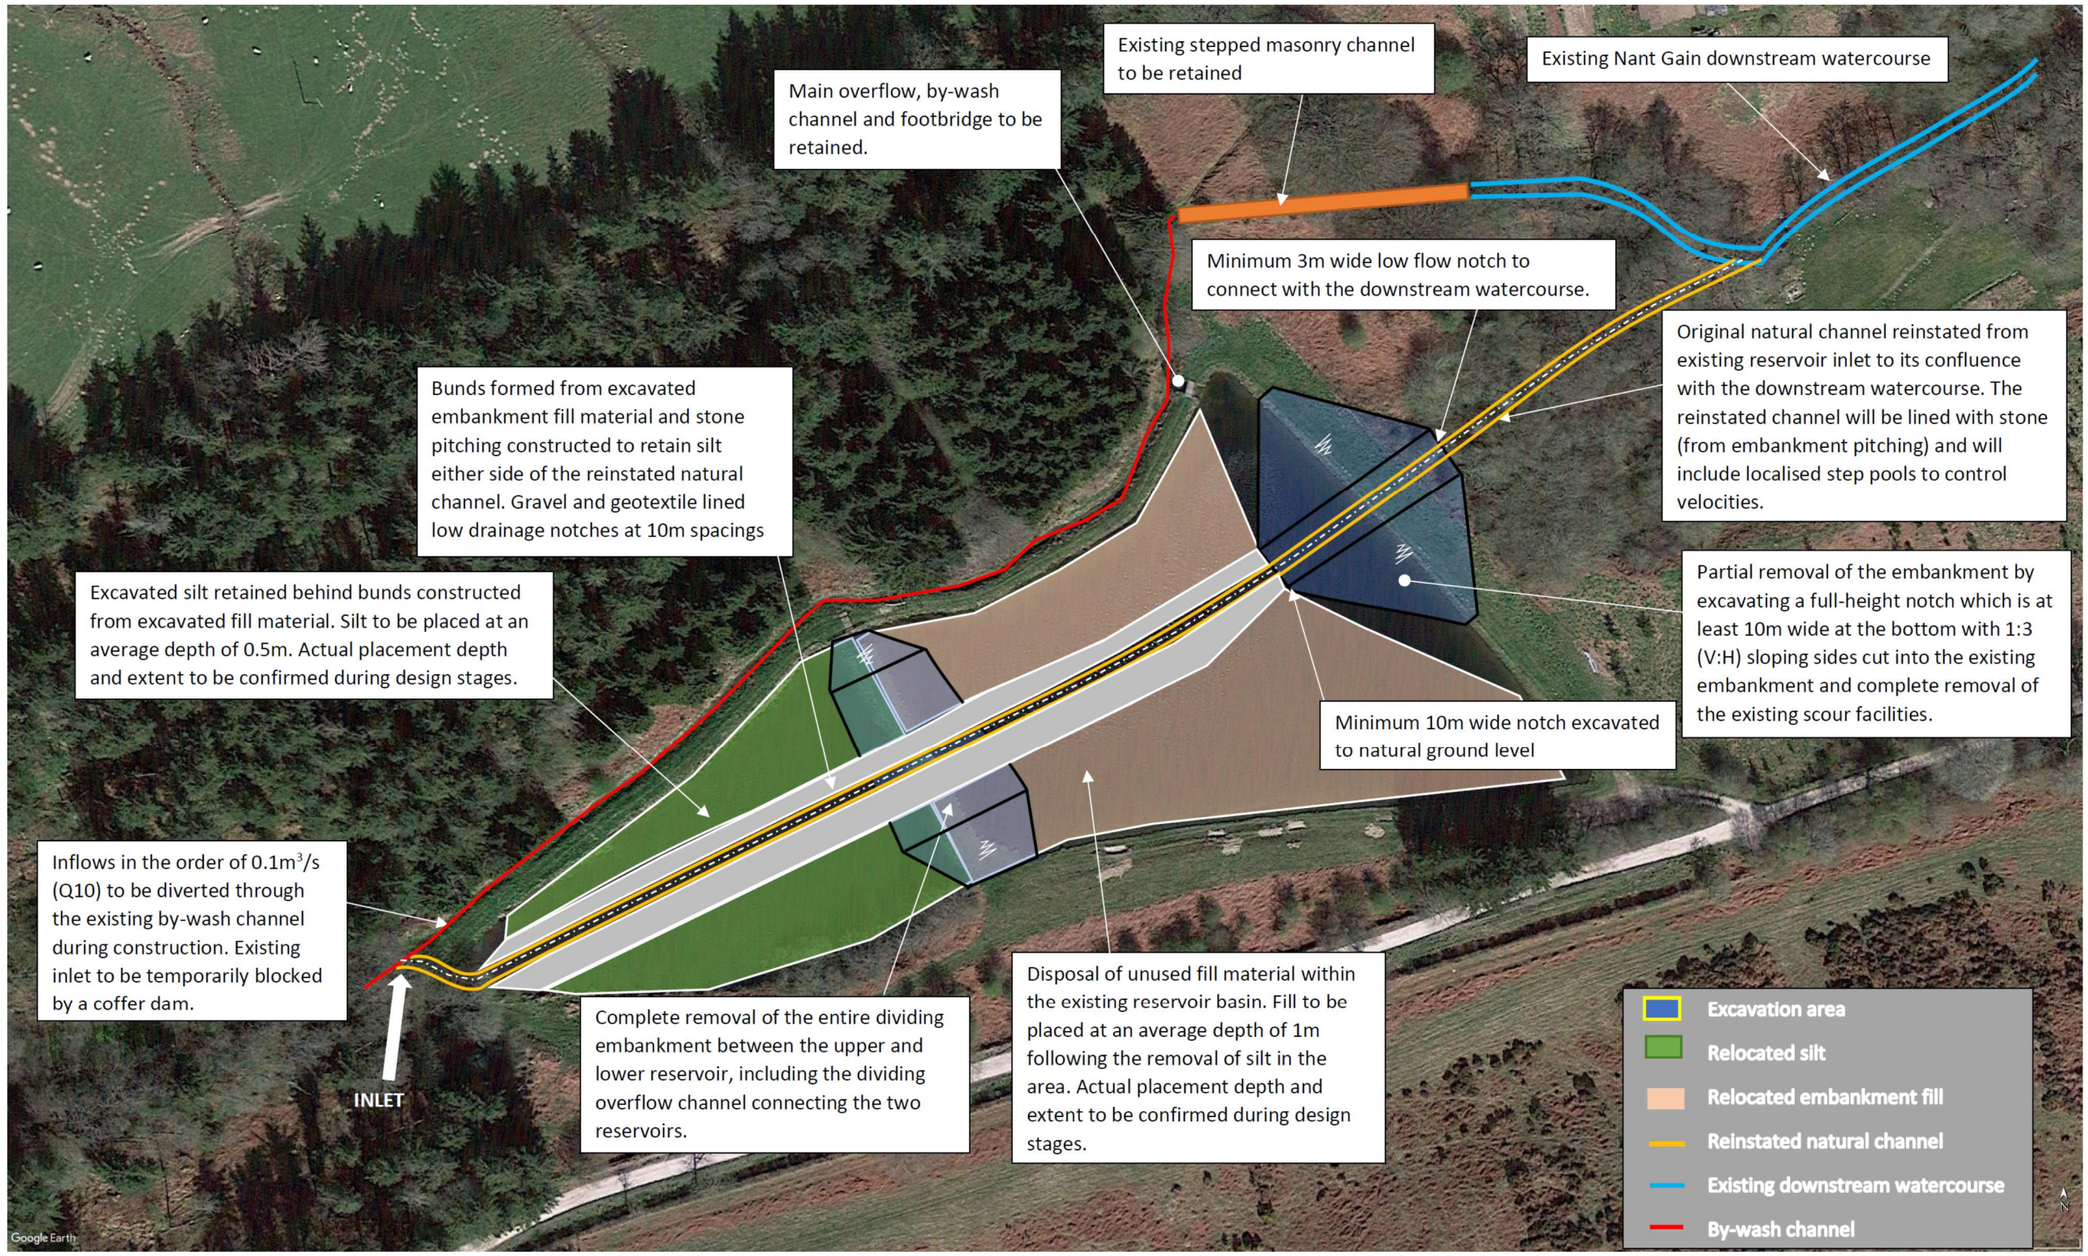

Notes:

1. *Not to scale.*
2. *The excavated embankment material can be relocated or re-used within the reservoir basin.*
3. *Extents of cut and fill to be determined following site investigations.*
4. *New safety signage to be placed at each abutment.*

Stillwater Associates
Reservoir Safety & Water Consultancy

Dŵr Cymru Welsh Water

Client:	Dŵr Cymru Welsh Water
Project:	Discontinuance Feasibility Assessment
Drawing title:	Cilcain Reservoirs 1 & 2 Discontinuance Option 2
Drawing number:	Figure 2
Date:	April 2019

Figure 2: Cilcain Reservoirs 1 & 2 discontinuance Option 2