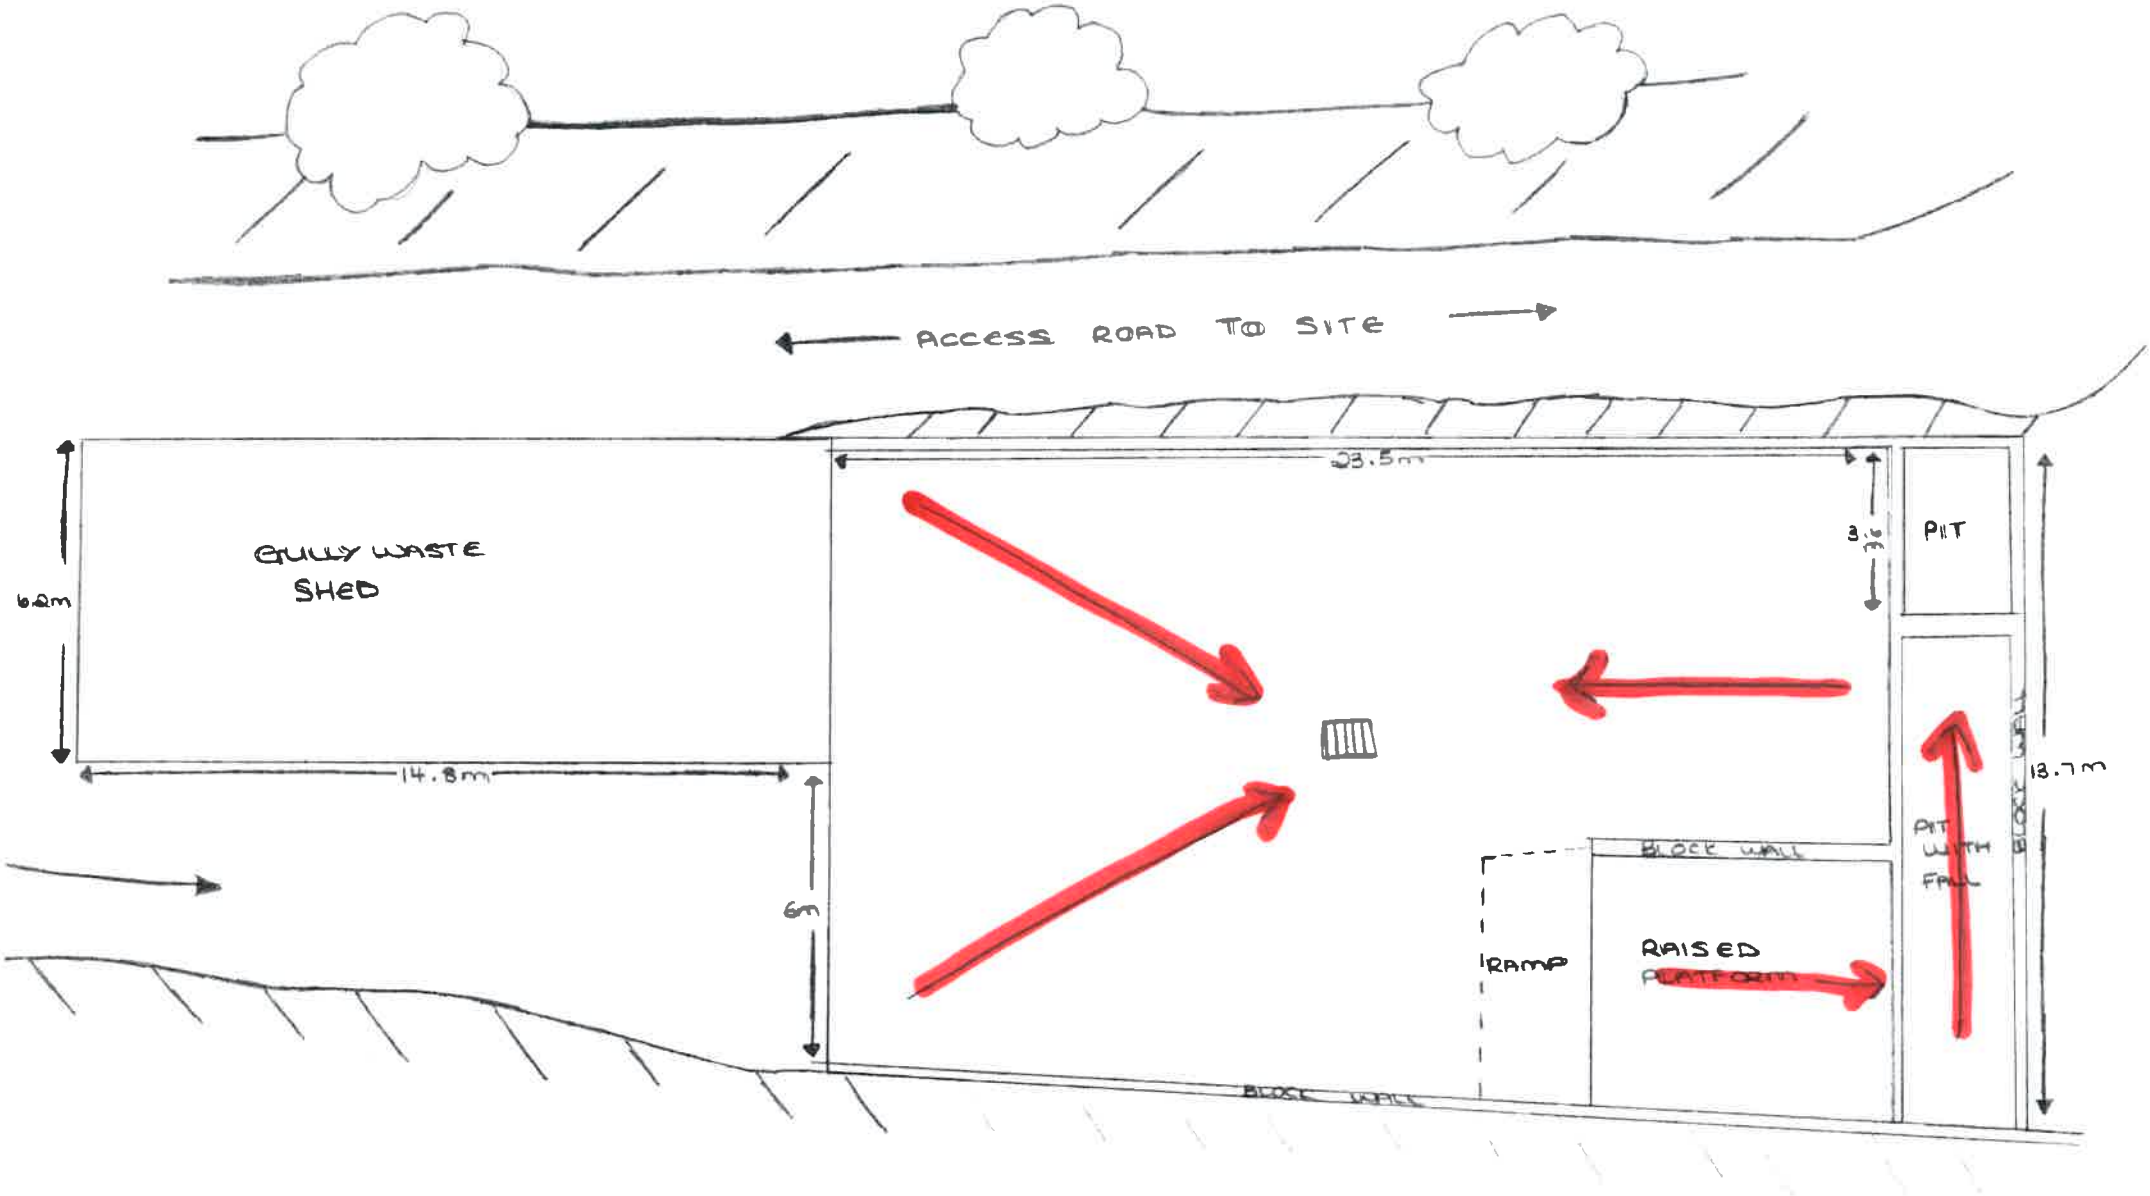

ACCESS ROAD TO SITE
GULLY WASTE SHED
6.2m
14.8m
23.5m
3.7m
PIT
18.7m
6m
BLOCK WALL
RAMP
RAISED
PIT WITH FALL
BLOCK WALL