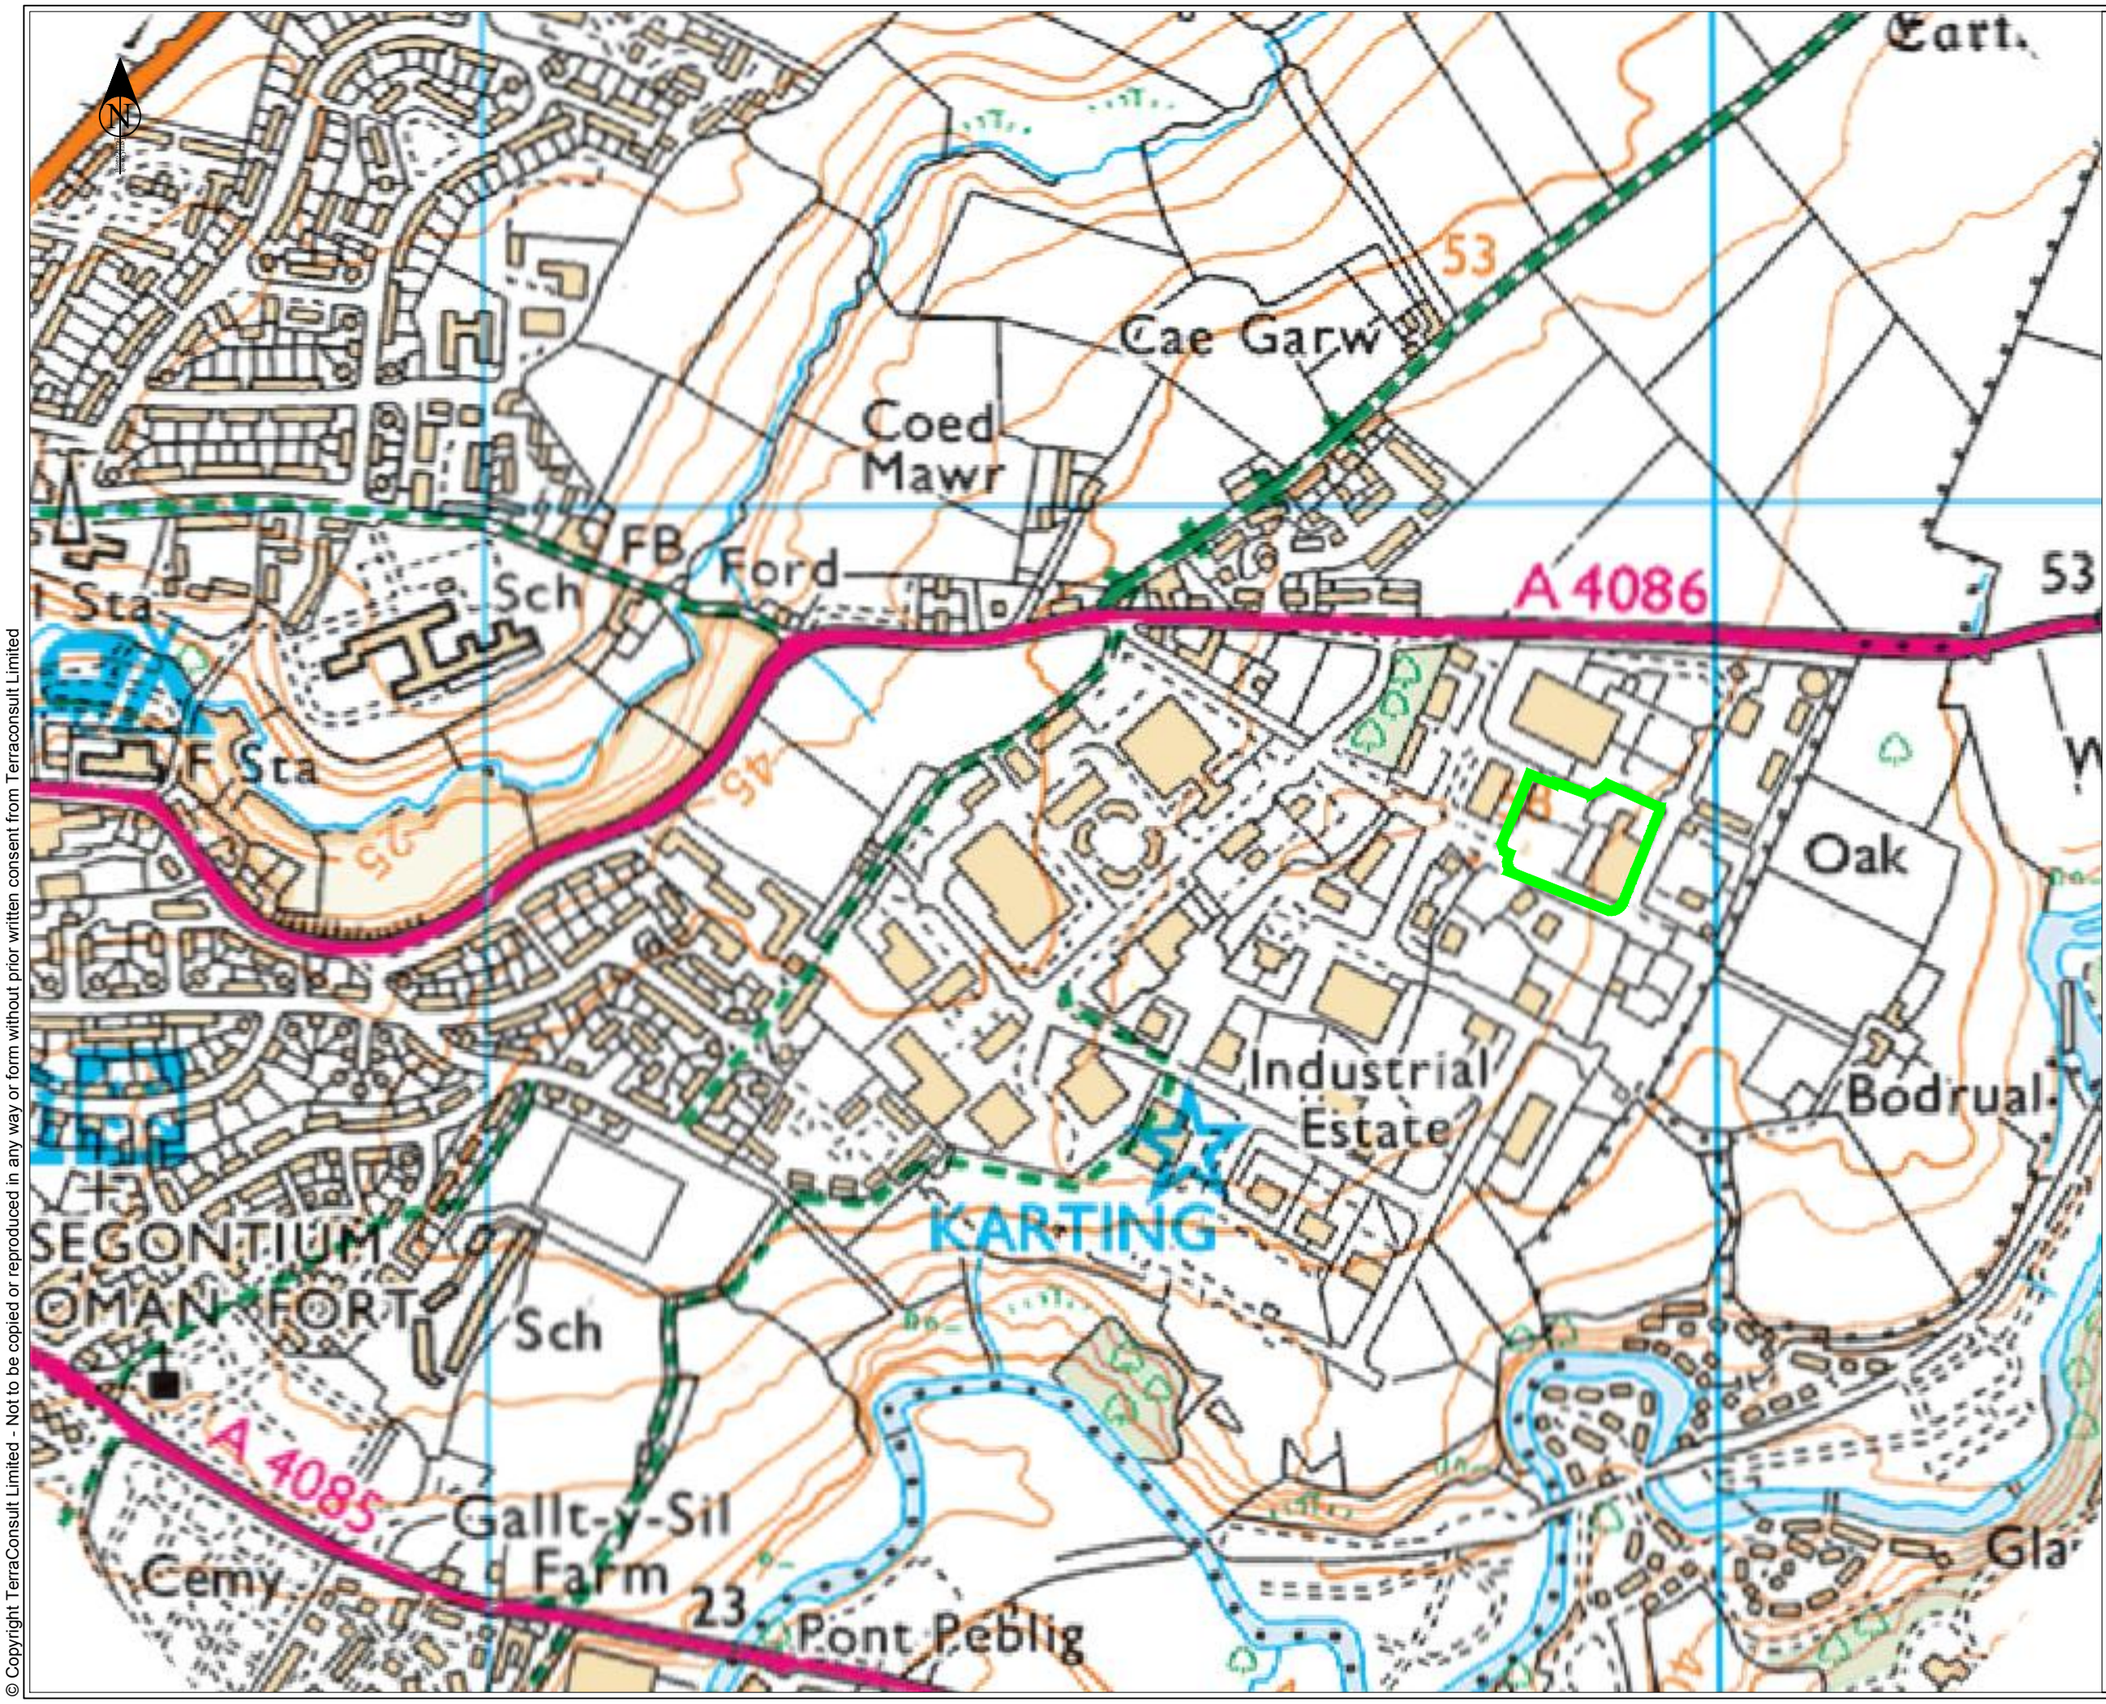

Notes

1. Do not scale
2. All dimensions are in millimetres and all levels are in metres above Ordnance Datum.
3. Any anomalies on this drawing should be brought to the attention of TerraConsult Limited.

Key

Permit Boundary

TerraConsult

Bold Business Centre, Bold Lane, Sutton, St Helens WA9 4TX

Client

Gwynedd Skip and Plant Hire Limited

Site

Gwynedd Skip Hire

Title

Site Location

Scale	1:5,000	@ A3
Drawing No.	2858/1/001	
Rev	Date	Description
File	28581001SiteLocation	
Date 08/16	Engineer RJB	
Drawn JDB	Checked RB	

© Copyright TerraConsult Limited - Not to be copied or reproduced in any way or form without prior written consent from Terraconsult Limited